


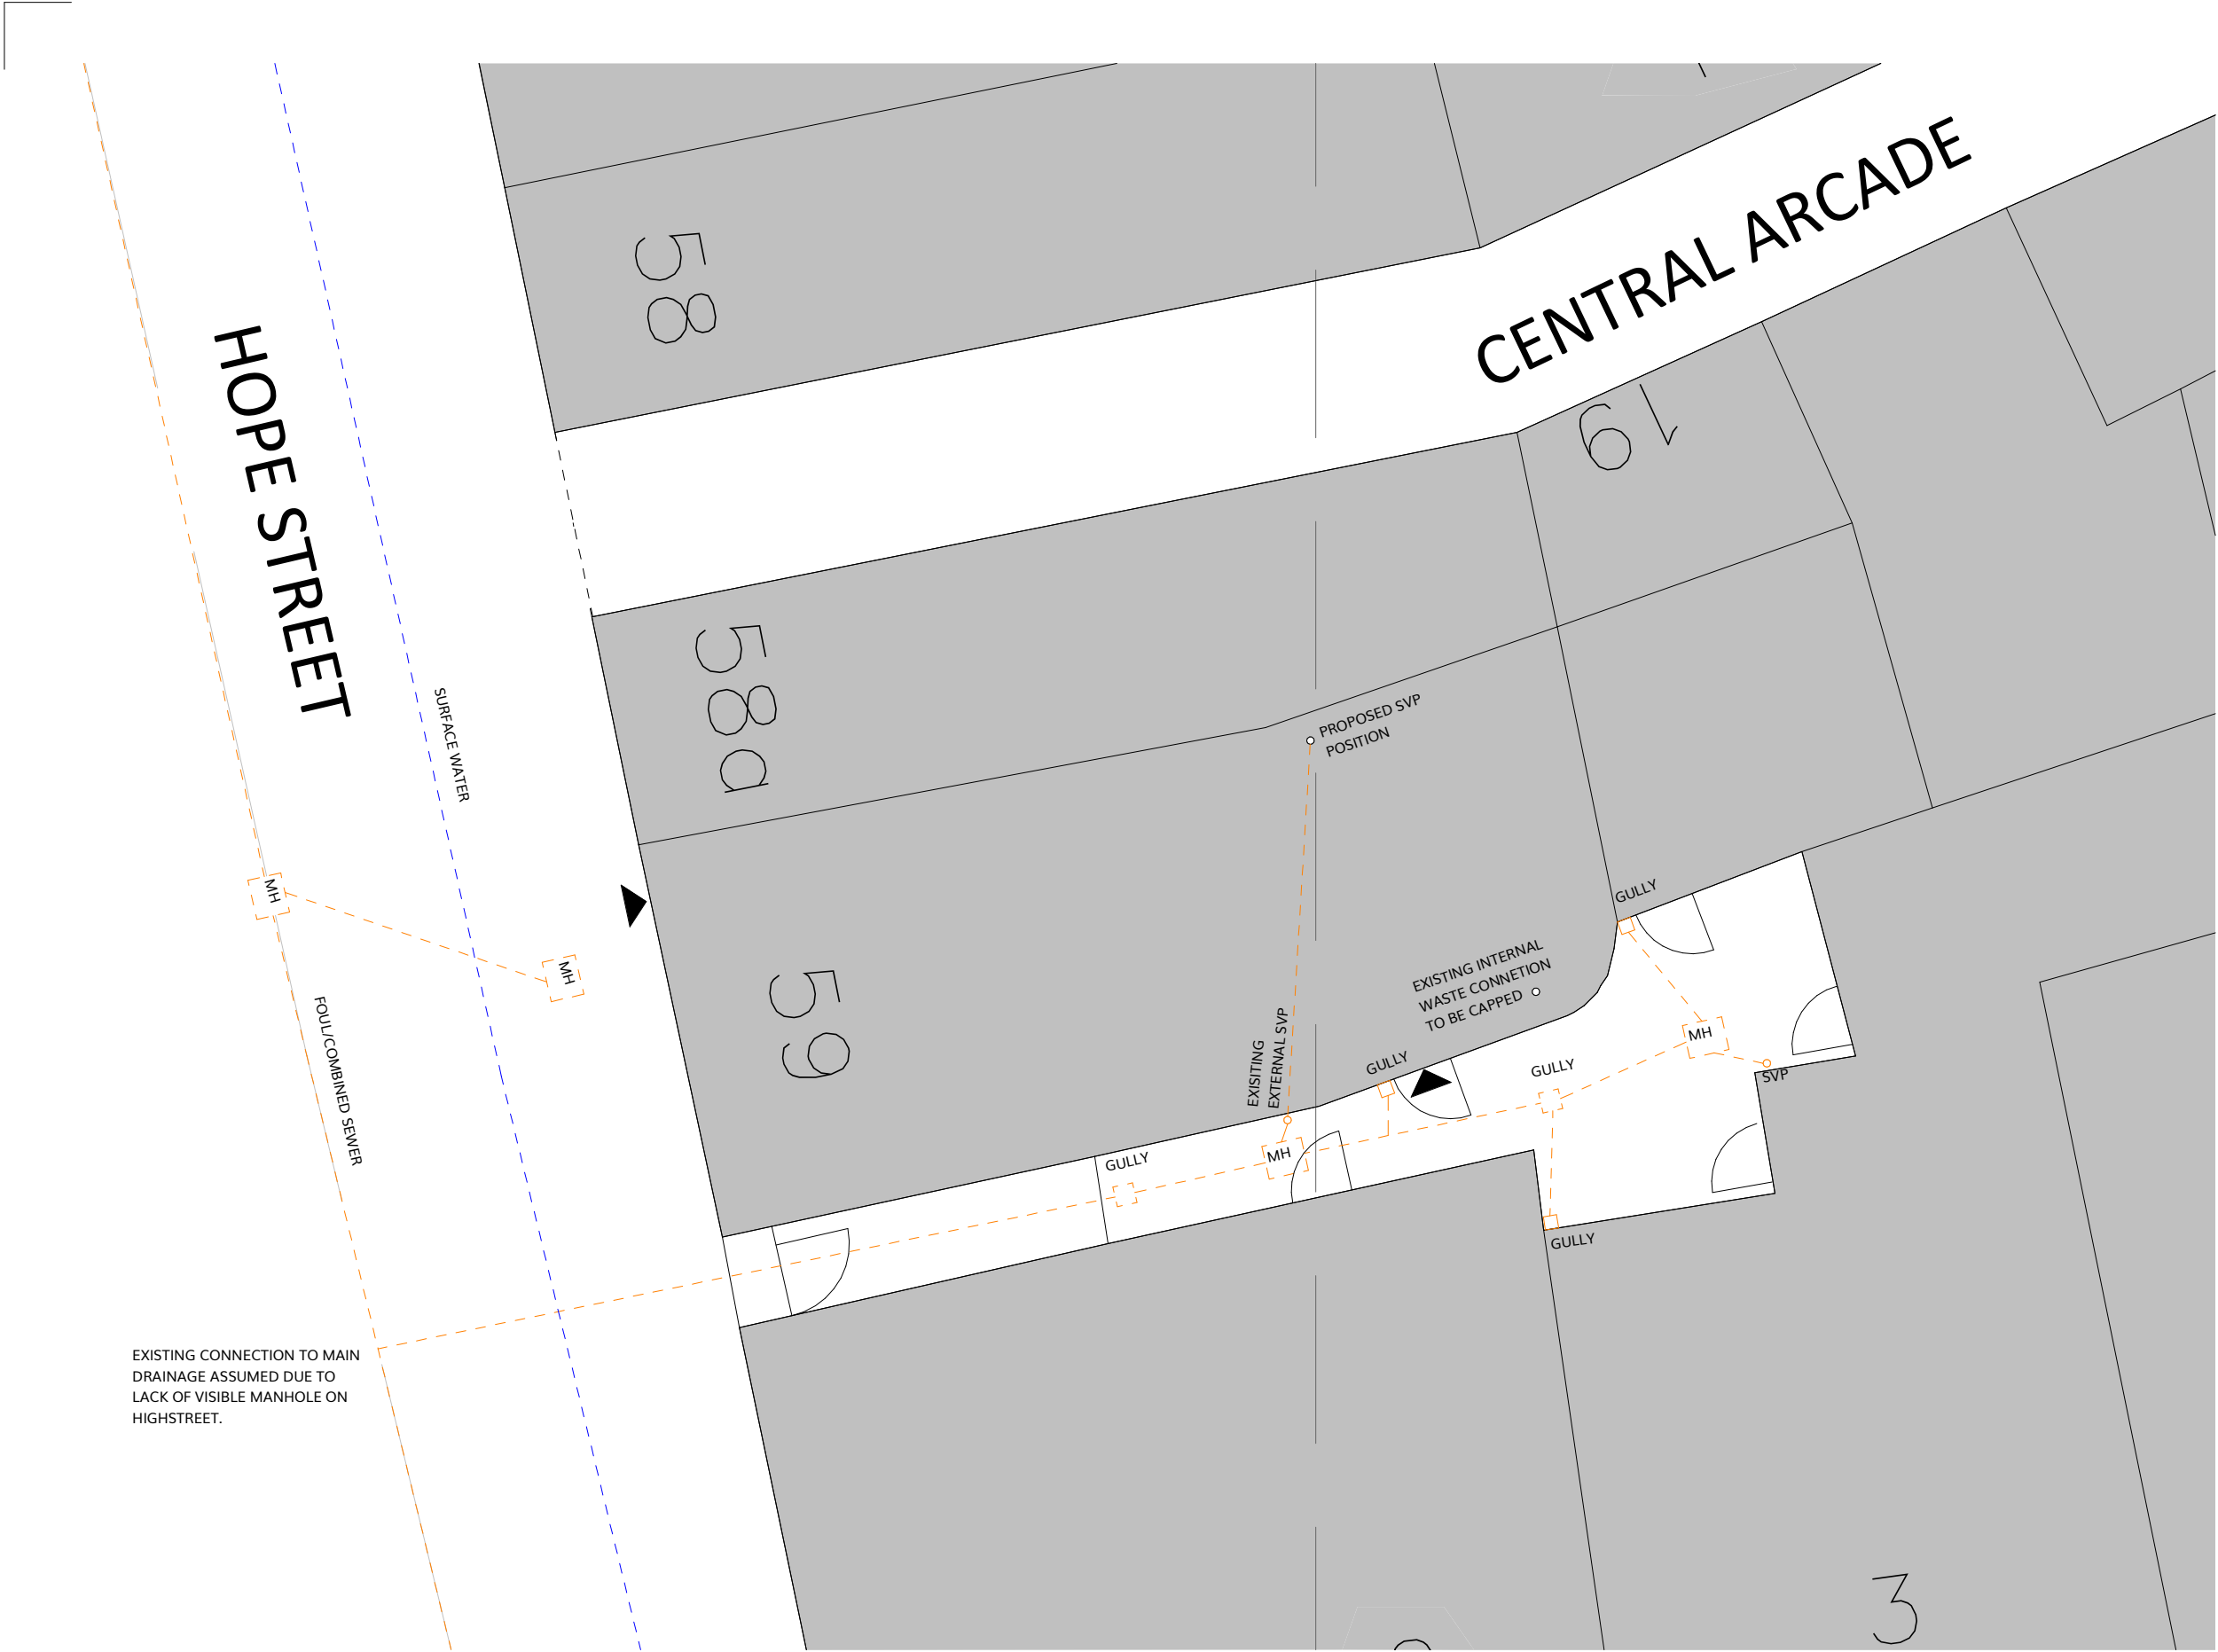

INDICATIVE DRAINAGE KEY	
---	EXISTING FOUL/COMBINED SEWER
---	EXISTING SURFACE WATER DRAINAGE
	EXISTING MANHOLE
	EXISTING SURFACE WATER GULLY

A	Internal drainage positions added	28/02/23	TM
---	-----------------------------------	----------	----

REV	DESCRIPTION	DATE	BY
-----	-------------	------	----

THIS DRAWING IS THE COPYRIGHT OF AINSLEY GOMMON ARCHITECTS. CHECK ALL DIMENSIONS ON SITE. DISCREPANCIES TO BE NOTIFIED TO ARCHITECT. ELEMENTS OF STRUCTURE SHOWN ARE INDICATIVE AND FOR GUIDANCE. FINAL DESIGN TO BE AS STRUCTURAL ENGINEERS DETAILS AND SPECIFICATION. DO NOT SCALE FROM THIS DRAWING. WORK TO FIGURED DIMENSIONS ONLY.

PROJECT
59 Hope Street, Wrexham
for Lillie Gradel

DRAWING TITLE
INDICATIVE DRAINAGE
LAYOUT

SCALE	DATE	DRAWN	CHECKED
1 : 100 @A3	02/23/23	TM	SG

DRAWING STATUS	FOR INFORMATION
----------------	-----------------

JOB No	DRAWING No	REVISION
2237	030	A

AG | **A** AINSLEY GOMMON ARCHITECTS
1 PRICE STREET, HAMILTON SQUARE, BIRKENHEAD, MERSEYSIDE, CH41 6JN
Tel: 0151 647 5511 | birkenhead@agarchitects.co.uk | www.agarchitects.co.uk

PRINTED: 28/02/2023 11:55:59

A3

1 | 00 - INDICATIVE DRAINAGE LAYOUT

SCALE: 1 : 100