


THE ROUNDHOUSE
LOYNTON
STAFFORD
ST20 0QA

M: 07808082787
E: INFO@KLHDESIGN.CO.UK


ALL DESIGNS SHOWN ARE COPYRIGHT AND DESIGN RIGHT
PROTECTED TO KLH DESIGN AND SHOULD NOT BE
REPLICATED FOR ANY USE IN ANY WAY



PROPOSED FRONT ELEVATION

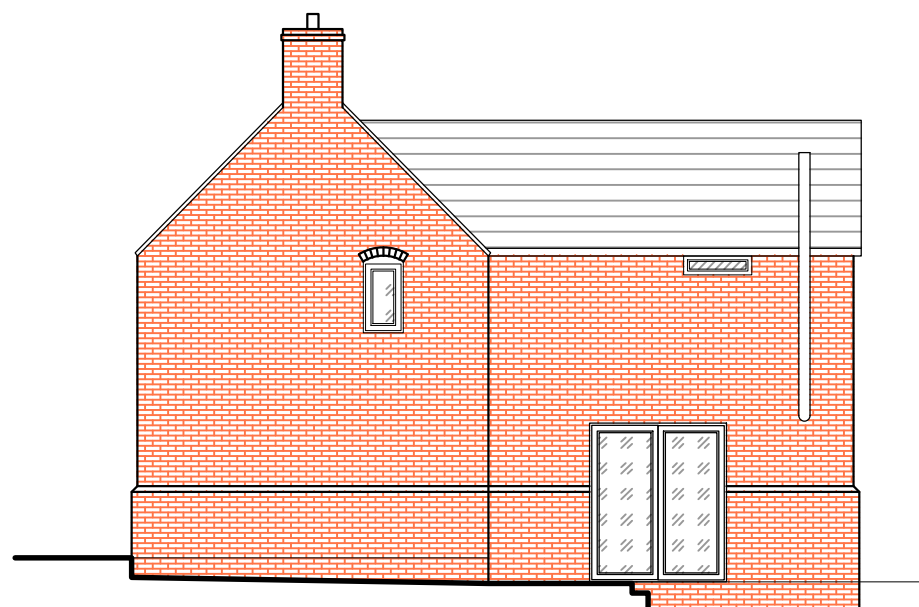

PROPOSED SIDE ELEVATION

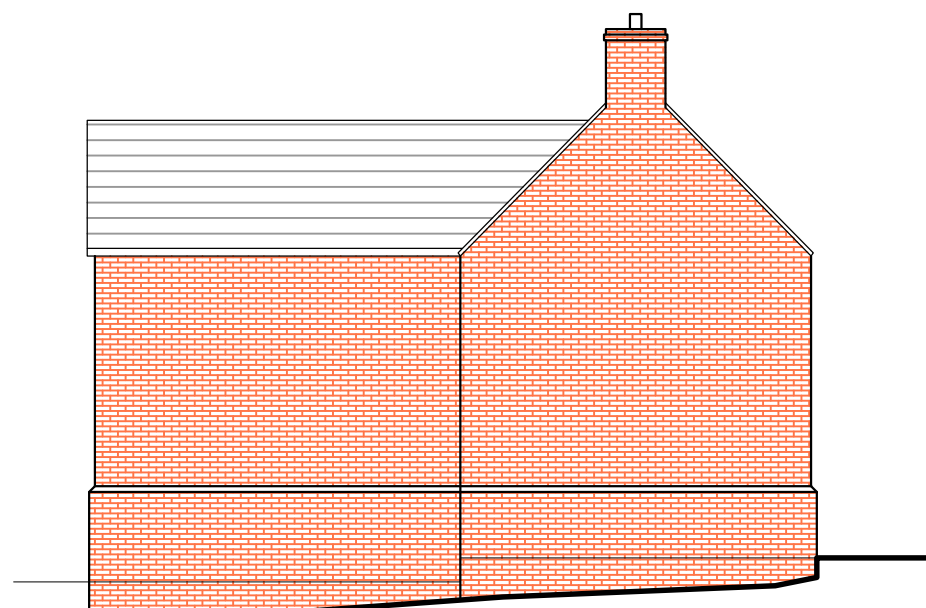

PROPOSED SIDE ELEVATION



PROPOSED REAR ELEVATION

CLIENT: KEVIN BLOODWORTH
SITE ADDRESS: BRYN VILLA
CROXTON, HANMER
WHITCHURCH
SY13 3DA

PROPOSED ELEVATIONS
SCALE 1:100 @ A3
DRAWING NUMBER: KB-003 REV A
DRAWN BY: KH