




Front Elevation 1:100

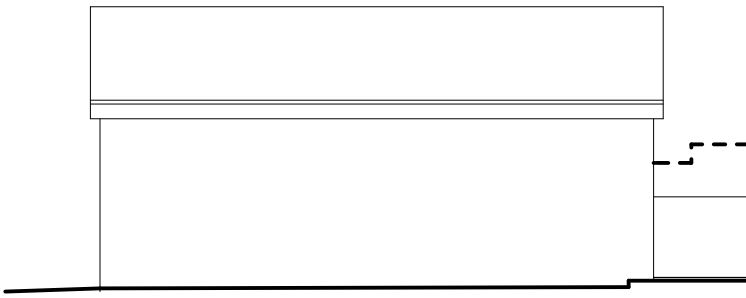


Side Elevation 1:100

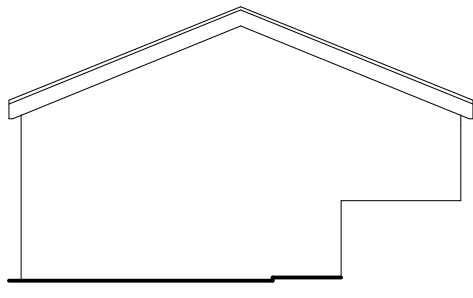

Rear Elevation 1:100

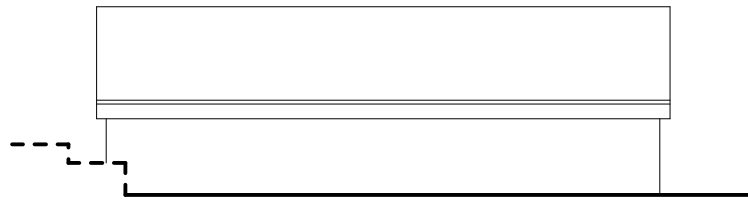

Side Elevation 1:100

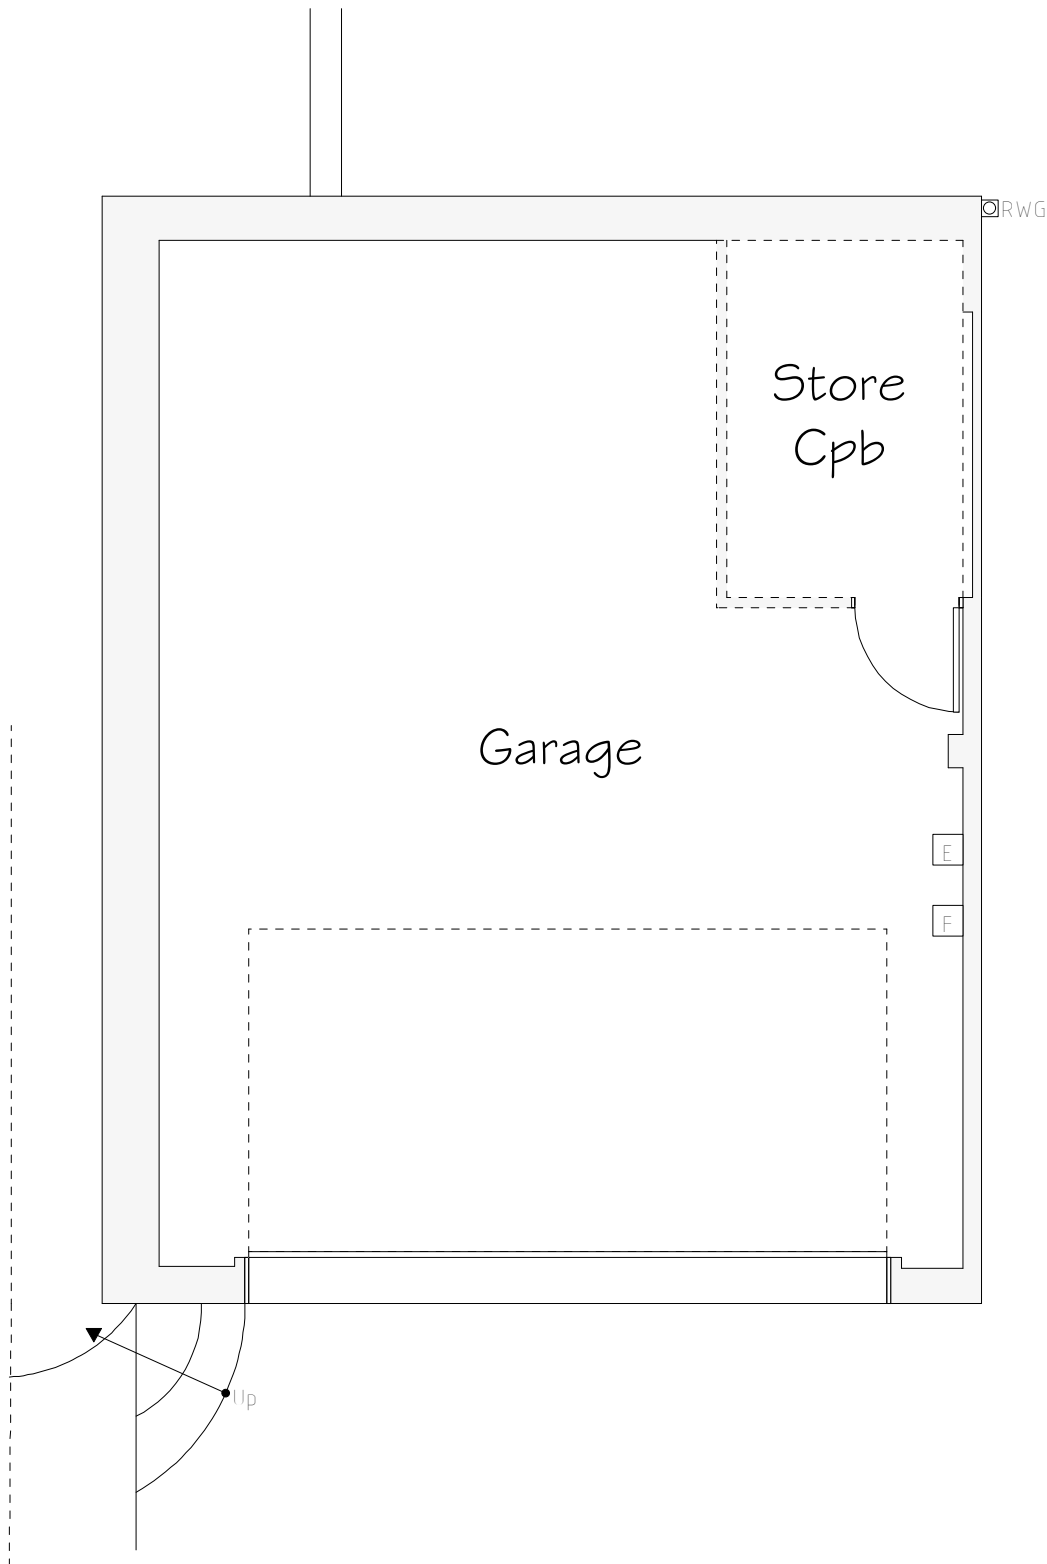

Ground Floor Plan 1:50

Services Key			
	Existing Electric Meter Position		
	Existing Fuse Box Position		
	Existing Man Hole Position		
	Existing Rain Water Gully (RWG) Position		

Rev	Date	Detail	Initial

Project: Proposed Alterations to, New Bungalow, Coedefa Lane, New Broughton, Wrexham, LL11 6YW	
Title: Existing	Scale: (A2) 1:50 & 1:100

Drawn By: A.Valentine	Date: Feb 2023
Drawing No: L098/001	Sheet: 1 of 1

Office 3K4,
Redwither Business Tower,
Wrexham. LL13 9XT
Tel: 01978 356500
www.blueprintarchitectural.com
© copyright all rights reserved