

—

1. ALL DIMENSIONS IN MM UNLESS OTHERWISE NOTED.


CK Hutchison Networks (UK) Limited Green Park, 450 Longwater Avenue, Reading, RG30 3UR	
Design Consultant & Principal Contractor:  Great British Communications Lapwing House, Block 3 Forward Point, Tan House Lane, Widnes, Cheshire, WAB 0SL t. 44 (0)151 420 4128 www.gbcservices.co.uk	
Site Name:	AMANDA GROVE
3UK Nominal ID:	WRX24998
Address:	AMANDA GROVE DDOL, ESCLUSHAM RHOSTYLEN WREXHAM LL14 4AP
Title:	001 DRAWING REGISTER
Project:	UNILATERAL SW
Purpose of Issue:	PLANNING
MBNL/TM/H3G Cell ID: WRX075/32753/LL0670	
Drawing No:	WRX24998_WRX075_32753_LL0670_GA_REV_A
Issue:	A

SITE LOCATION




Reproduced by permission of Ordnance Survey on behalf of the Controller of Her Majesty's Stationary Office
All rights reserved. © Crown Copyright licence no. 100022432

SITE AREA PLAN

 


SITE PHOTOGRAPH

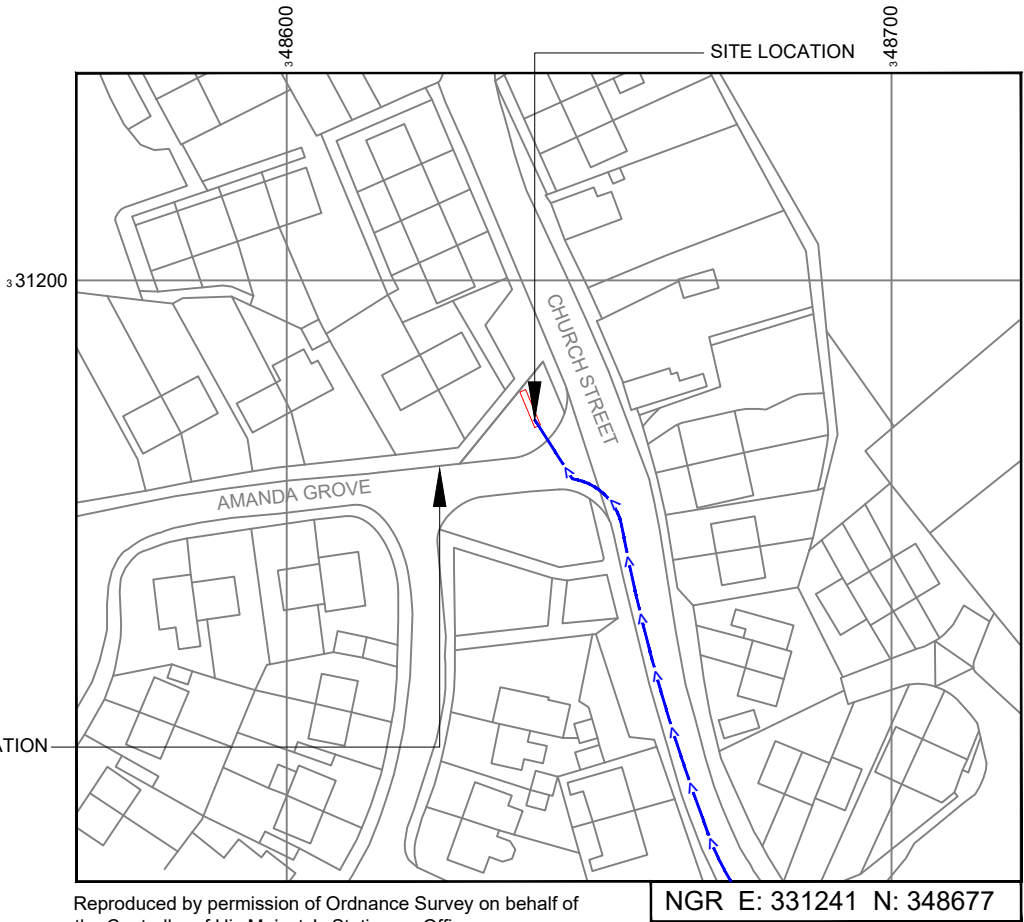

Reproduced by permission of Ordnance Survey on behalf of the Controller of His Majesty's Stationary Office
All rights reserved. © Crown Copyright licence no. 100022432

SITE LOCATION PLAN

 

GOOGLE MAPS QR CODE

GOOGLE MAPS - <https://goo.gl/maps/VTpFYsHHo8j7biEe9>

STREETVIEW - <https://goo.gl/maps/2oWw8WzU9DF5Bs4dA>

NOTES:

1. ALL DIMENSIONS IN MM UNLESS OTHERWISE NOTED.

Access Route To Site:

Directions To Site: - Take N Wales Expy/A55 and A483 to Wrexham Rd/A5152 in Rhosyllen. Take exit 3 from A483 21 min (20.1 mi). Head west on M56 0.5 mi. Take the exit onto M53 3.3 mi. Continue onto N Wales Expy/A55 5.1 mi. At junction 38, take the A483 exit to Wrexham/Chester 0.3 mi. At Post House Roundabout/Wrexham Rd Interchange, take the 1st exit onto A483 10.8 mi. At junction 3, take the B5605 exit to Rhosllannerchrugog 0.2 mi. Continue on Wrexham Rd/A5152. Drive to Amanda Grove 1 min (0.4 mi). At the roundabout, take the 1st exit onto Wrexham Rd/A5152 0.3 mi. Turn left onto Church St 0.1 mi. Turn left onto Amanda Grove 20 ft.

A	Issued for Planning	JS	GBC	05.04.23
REV	MODIFICATION	BY	CH	DATE

CK Hutchison
Networks (UK)
Limited

Green Park,
450 Longwater Avenue,
Reading,
RG30 3UR

Design Consultant & Principal Contractor:



Great British Communications
Lapwing House, Block 3 Forward Point,
Tan House Lane, Widnes, Cheshire, WA8 0SL
t. 44 (0)151 420 4128
www.gbcservices.co.uk

Site Name: AMANDA GROVE

3UK Nominal ID: WRX24998

Address: AMANDA GROVE
DDOL, ESCLUSHAM
RHOSYLLLEN
WREXHAM
LL14 4AP

Title: 002 SITE LOCATION PLAN


Project: UNILATERAL SW

Purpose of Issue: PLANNING

MBNL/TM/H3G Cell ID:
WRX075/32753/LL0670

Drawing No: WRX24998_WRX075_32753_LL0670_GA_REV_A

Issue: A

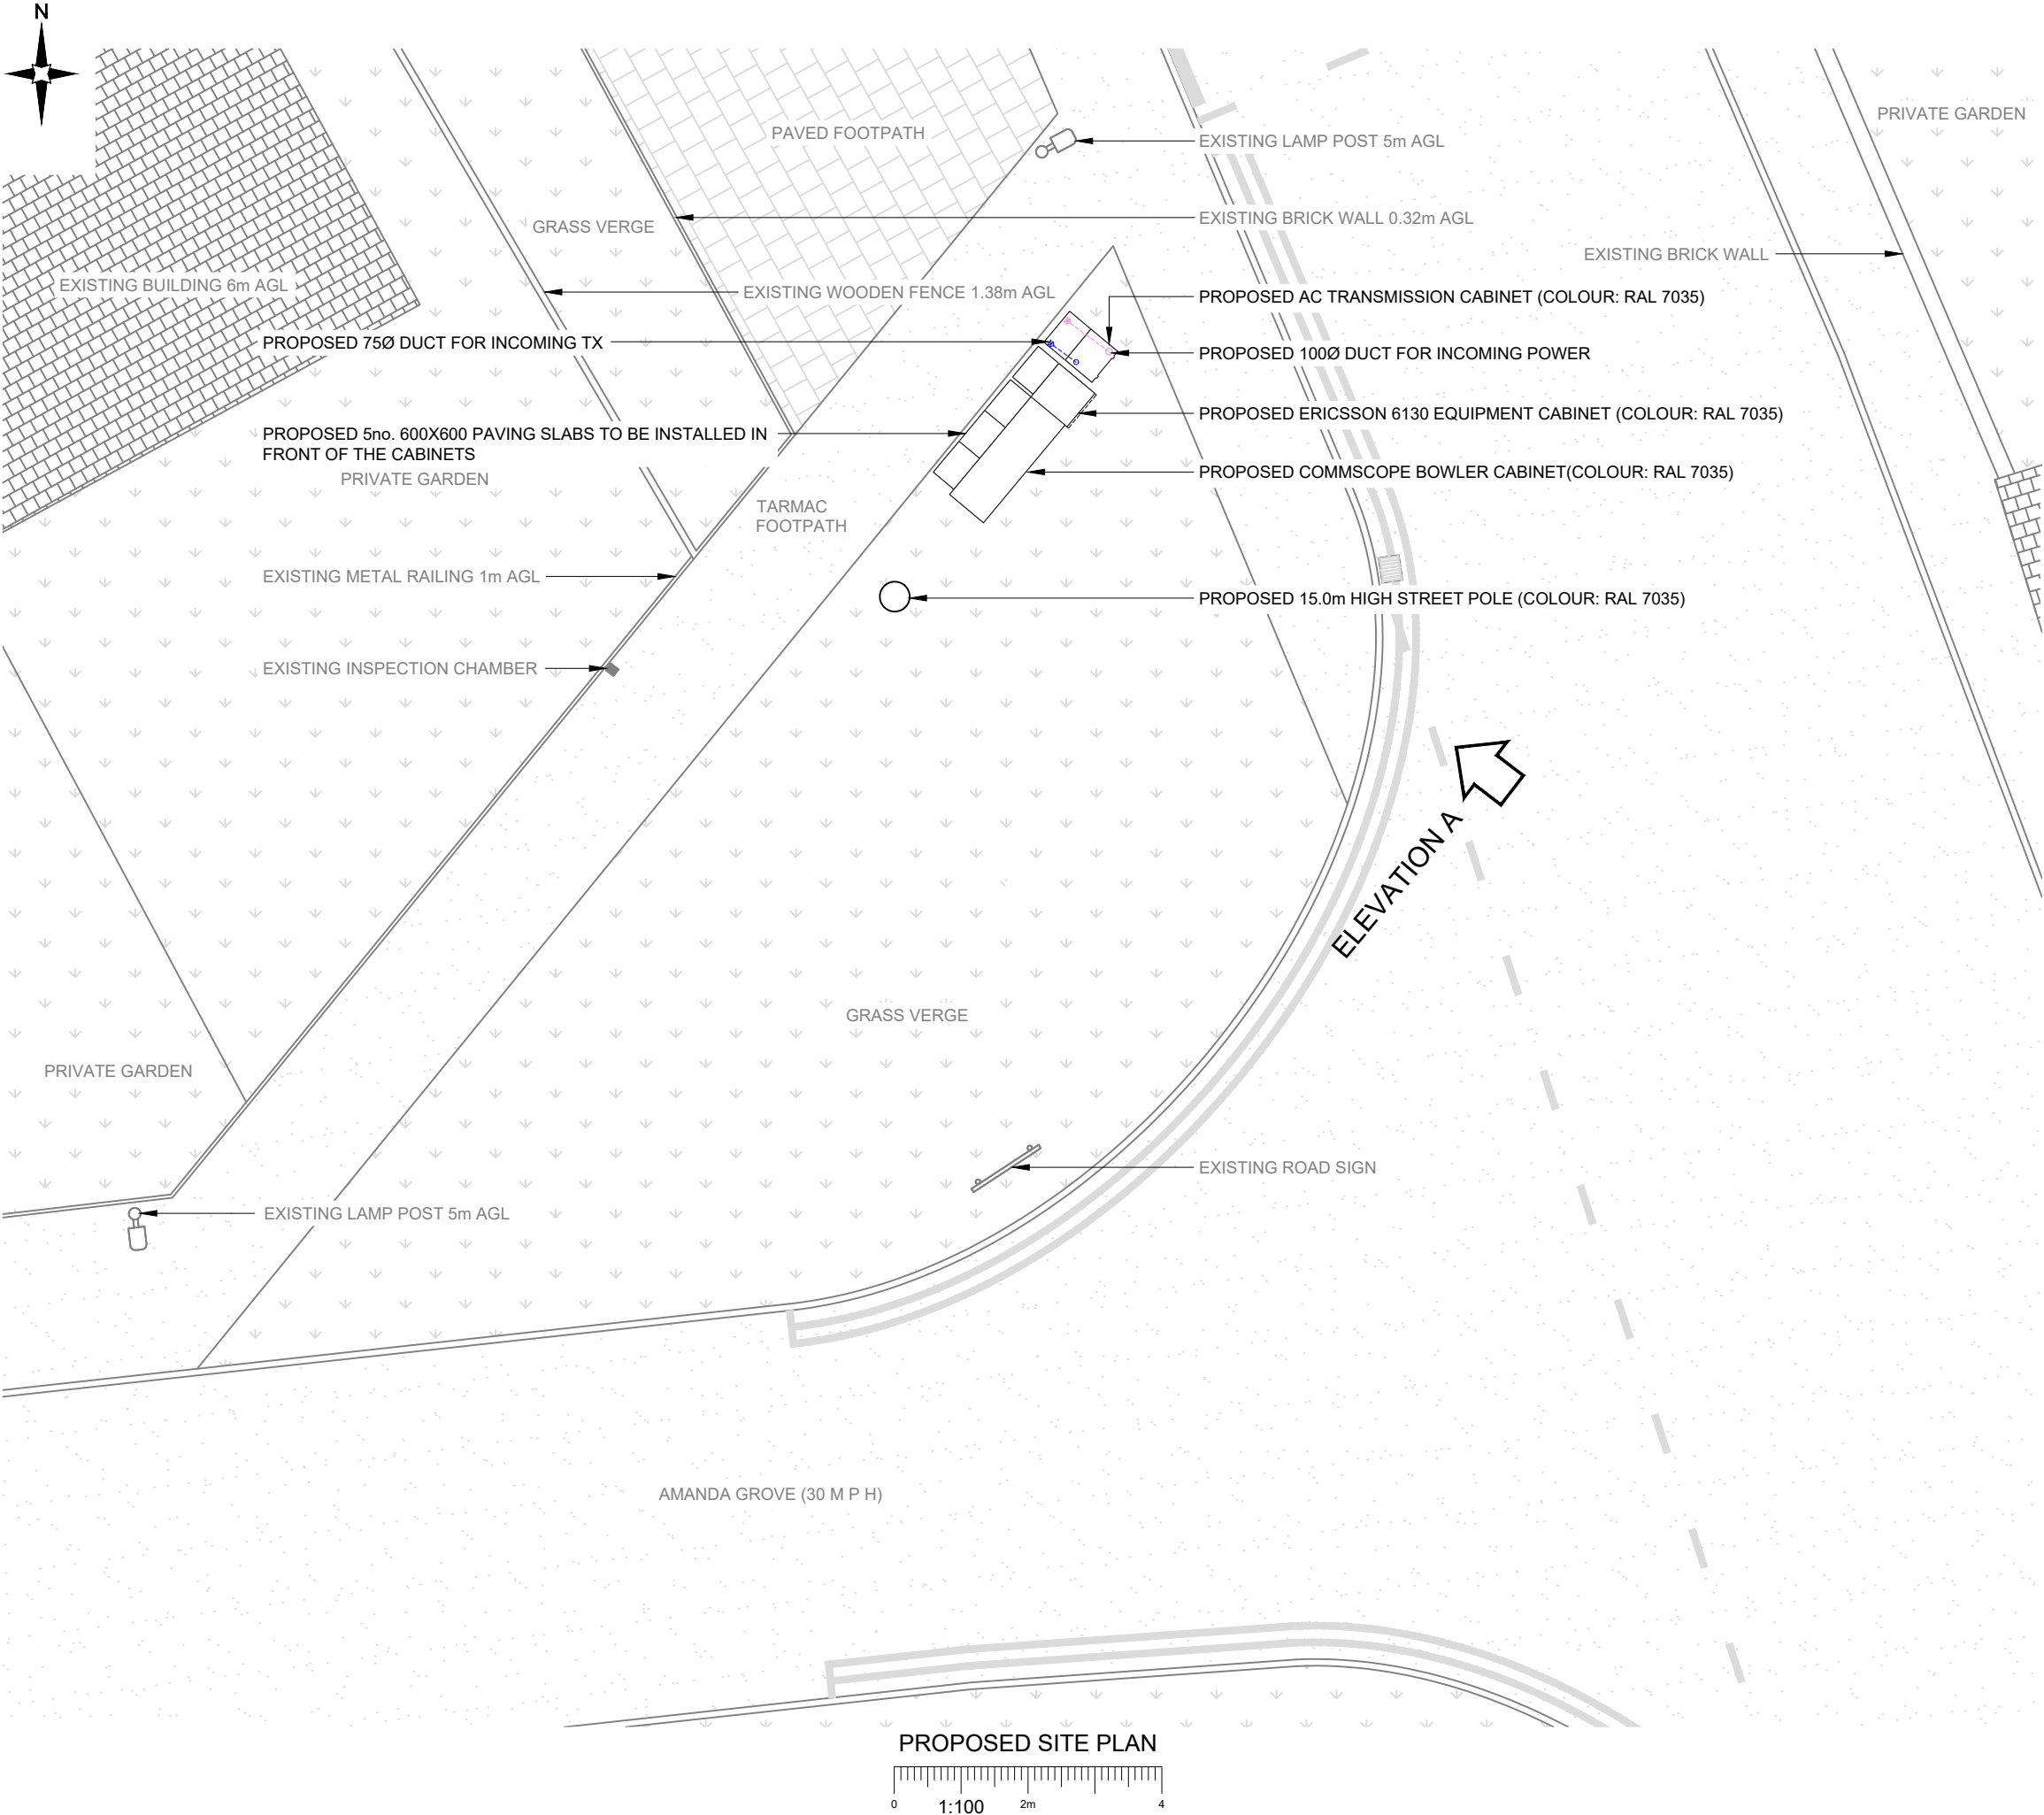

NOTES:
1. ALL DIMENSIONS IN MM UNLESS OTHERWISE NOTED.

A	Issued for Planning	JS	GBC	05.04.23
REV	MODIFICATION	BY	CH	DATE

CK Hutchison Networks (UK) Limited
Green Park,
450 Longwater Avenue,
Reading,
RG30 3UR

Design Consultant & Principal Contractor:

GBC
Great British Communications
Lapwing House, Block 3 Forward Point,
Tan House Lane, Widnes, Cheshire, WAB 0SL
t. 44 (0)151 420 4128
www.gbcservices.co.uk

Site Name:

AMANDA GROVE

3UK Nominal ID:

WRX24998

Address:

AMANDA GROVE
DDOL, ESCLUSHAM
RHOSTYLLEN
WREXHAM
LL14 4AP

Title:

215 PROPOSED SITE PLAN

Project:

UNILATERAL SW

Purpose of Issue:

PLANNING

MBNL/TM/H3G Cell ID:


WRX075/32753/LL0670

Drawing No:
WRX24998_WRX075_32753_LL0670_GA_REV_A


Issue:
A

Antenna Aperture ID	Proposed 4G/5G Bearing
A1	30°
A2	30°
B1	150°
B2	150°
C1	270°
C2	270°

- NOTES:
- ALL DIMENSIONS IN MM UNLESS OTHERWISE NOTED.

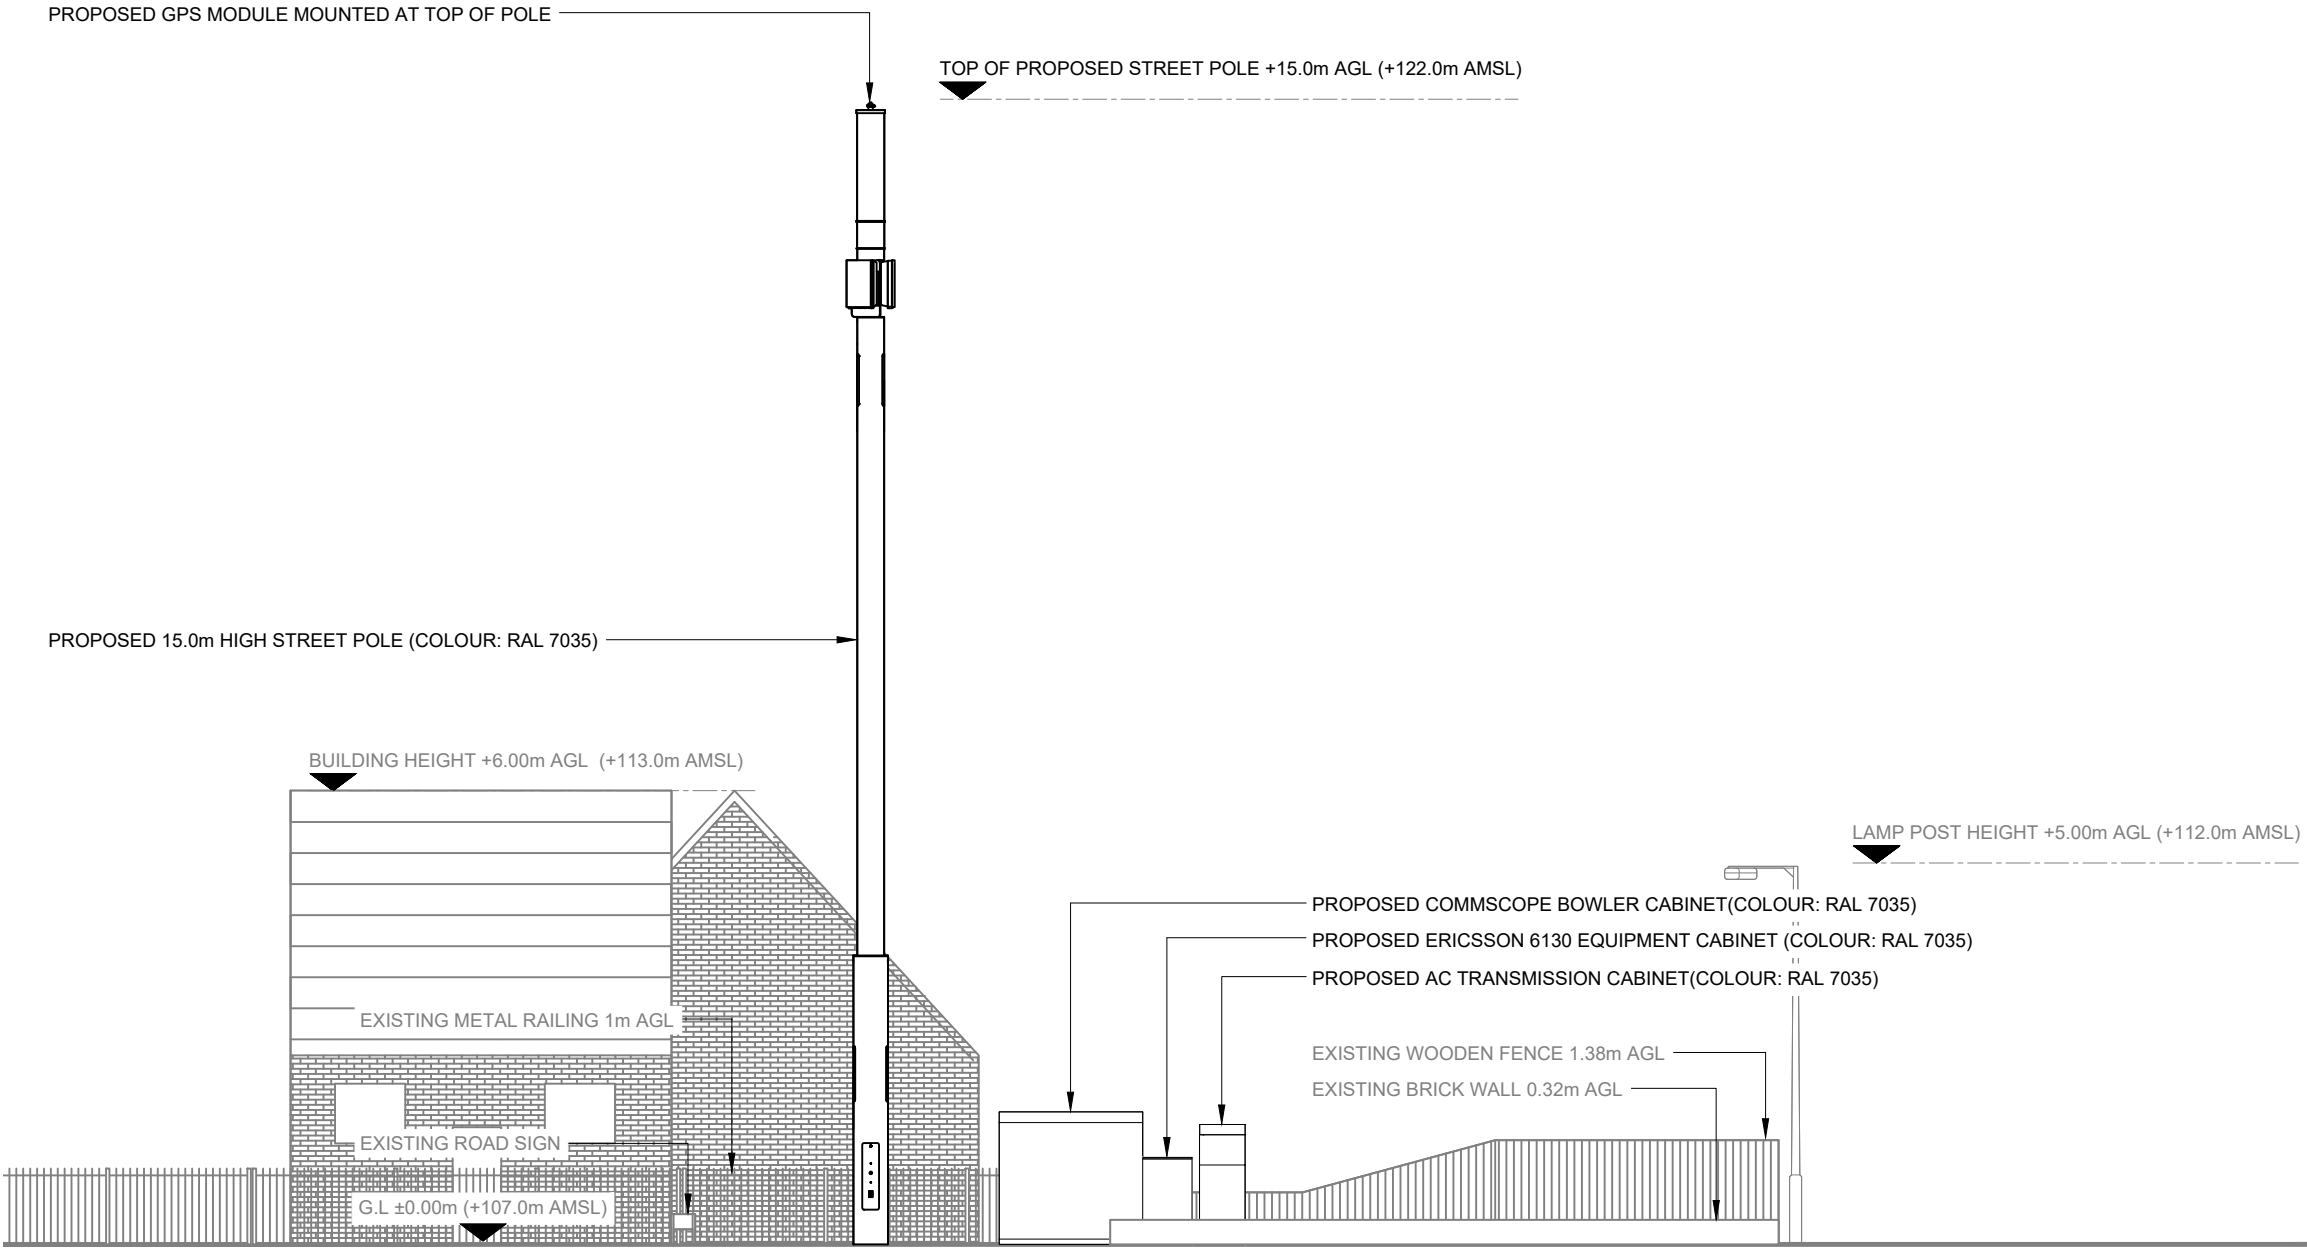

PROPOSED SITE ELEVATION A

 

**CK Hutchison
Networks (UK)
Limited**

Green Park,
450 Longwater Avenue,
Reading,
RG30 3UR

Design Consultant & Principal Contractor:



Great British Communications
Lapwing House, Block 3 Forward Point,
Tan House Lane, Widnes, Cheshire, WA8 0SL
t. 44 (0)151 420 4128
www.gbcservices.co.uk

Site Name:
AMANDA GROVE

3UK Nominal ID:
WRX24998

Address:
**AMANDA GROVE
DDOL, ESCLUSHAM
RHOSTYLLEN
WREXHAM
LL14 4AP**

Title:
265 PROPOSED SITE ELEVATION

Project:
UNILATERAL SW

Purpose of Issue:
PLANNING

MBNL/TM/H3G Cell ID:
WRX075/32753/LL0670

Drawing No:
WRX24998_WRX075_32753_LL0670_GA_REV_A

Issue:
A