
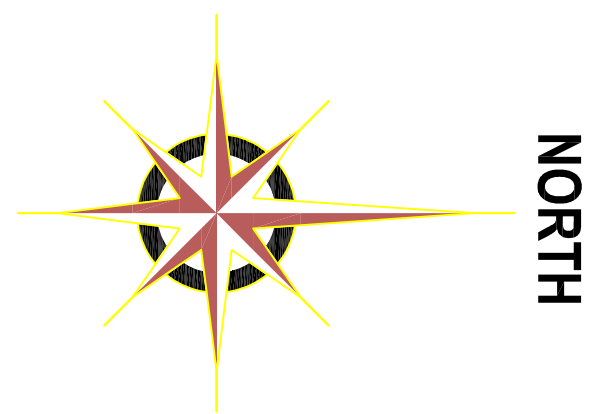



LOCATION PLAN

Scale 1 / 1250

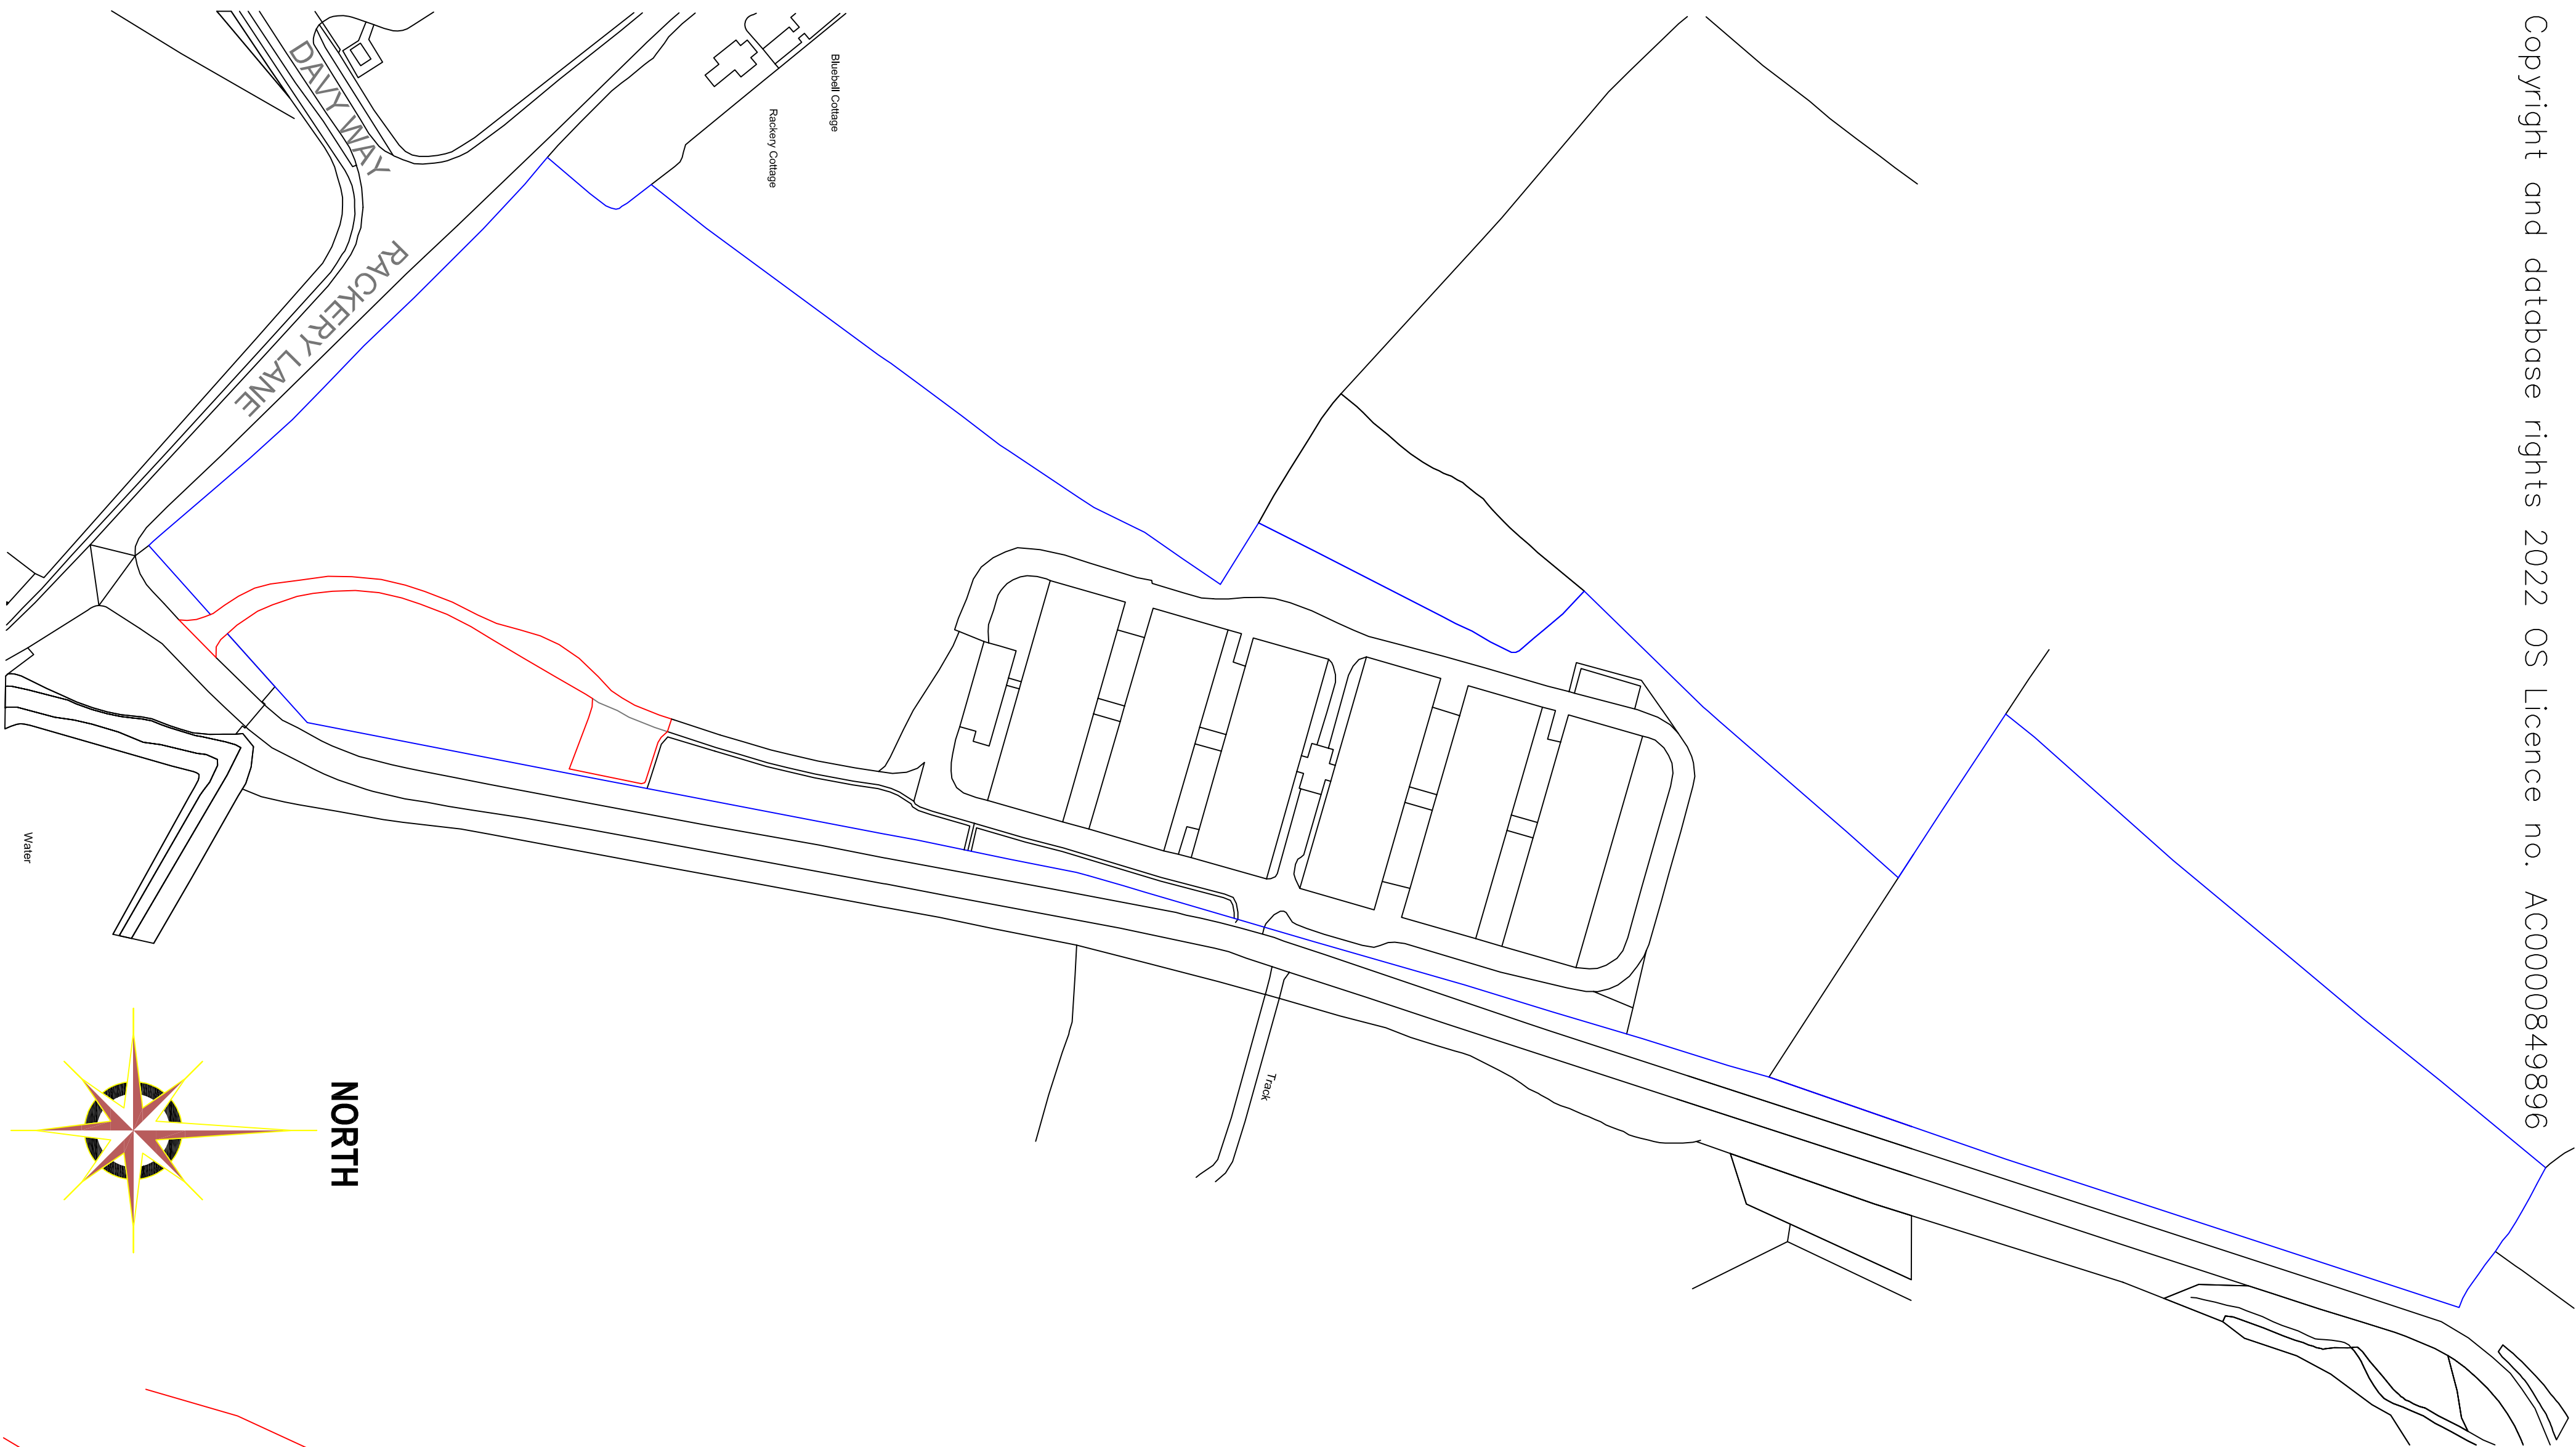


FRONT ELEVATION
Scale 1 / 100

Scale 1 / 100

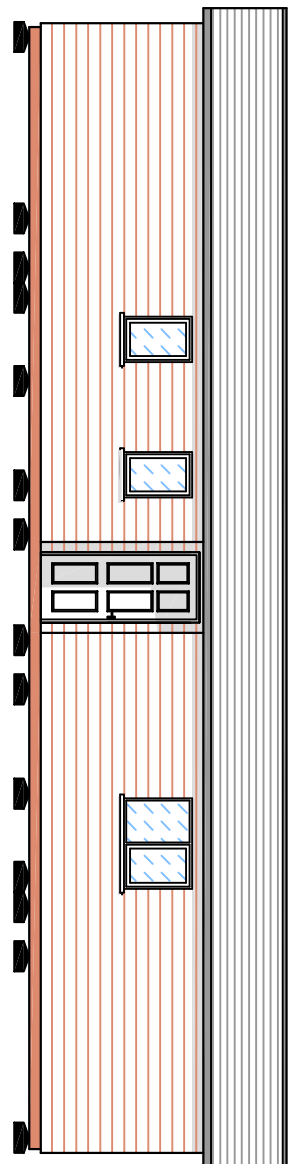


RH SIDE ELEVATION
Scale 1 / 100

Scale 1 / 100

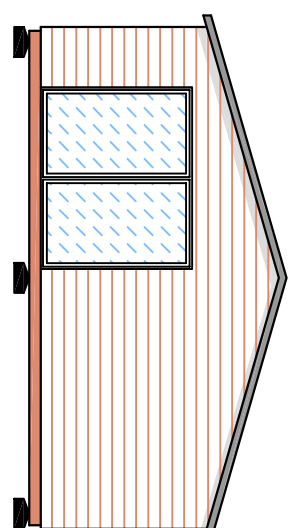


REAR ELEVATION
Scale 1 / 100

Scale 1 / 100

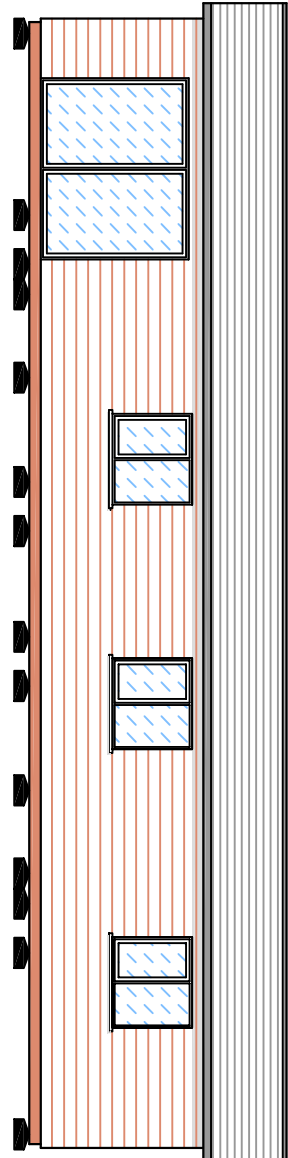


LH SIDE ELEVATION
Scale 1 / 100

Scale 1 / 100

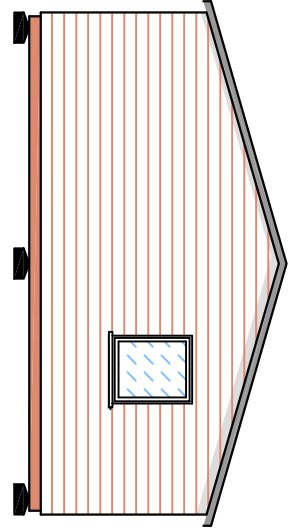

PROPOSED FLOOR PLAN

Scale 1 / 50

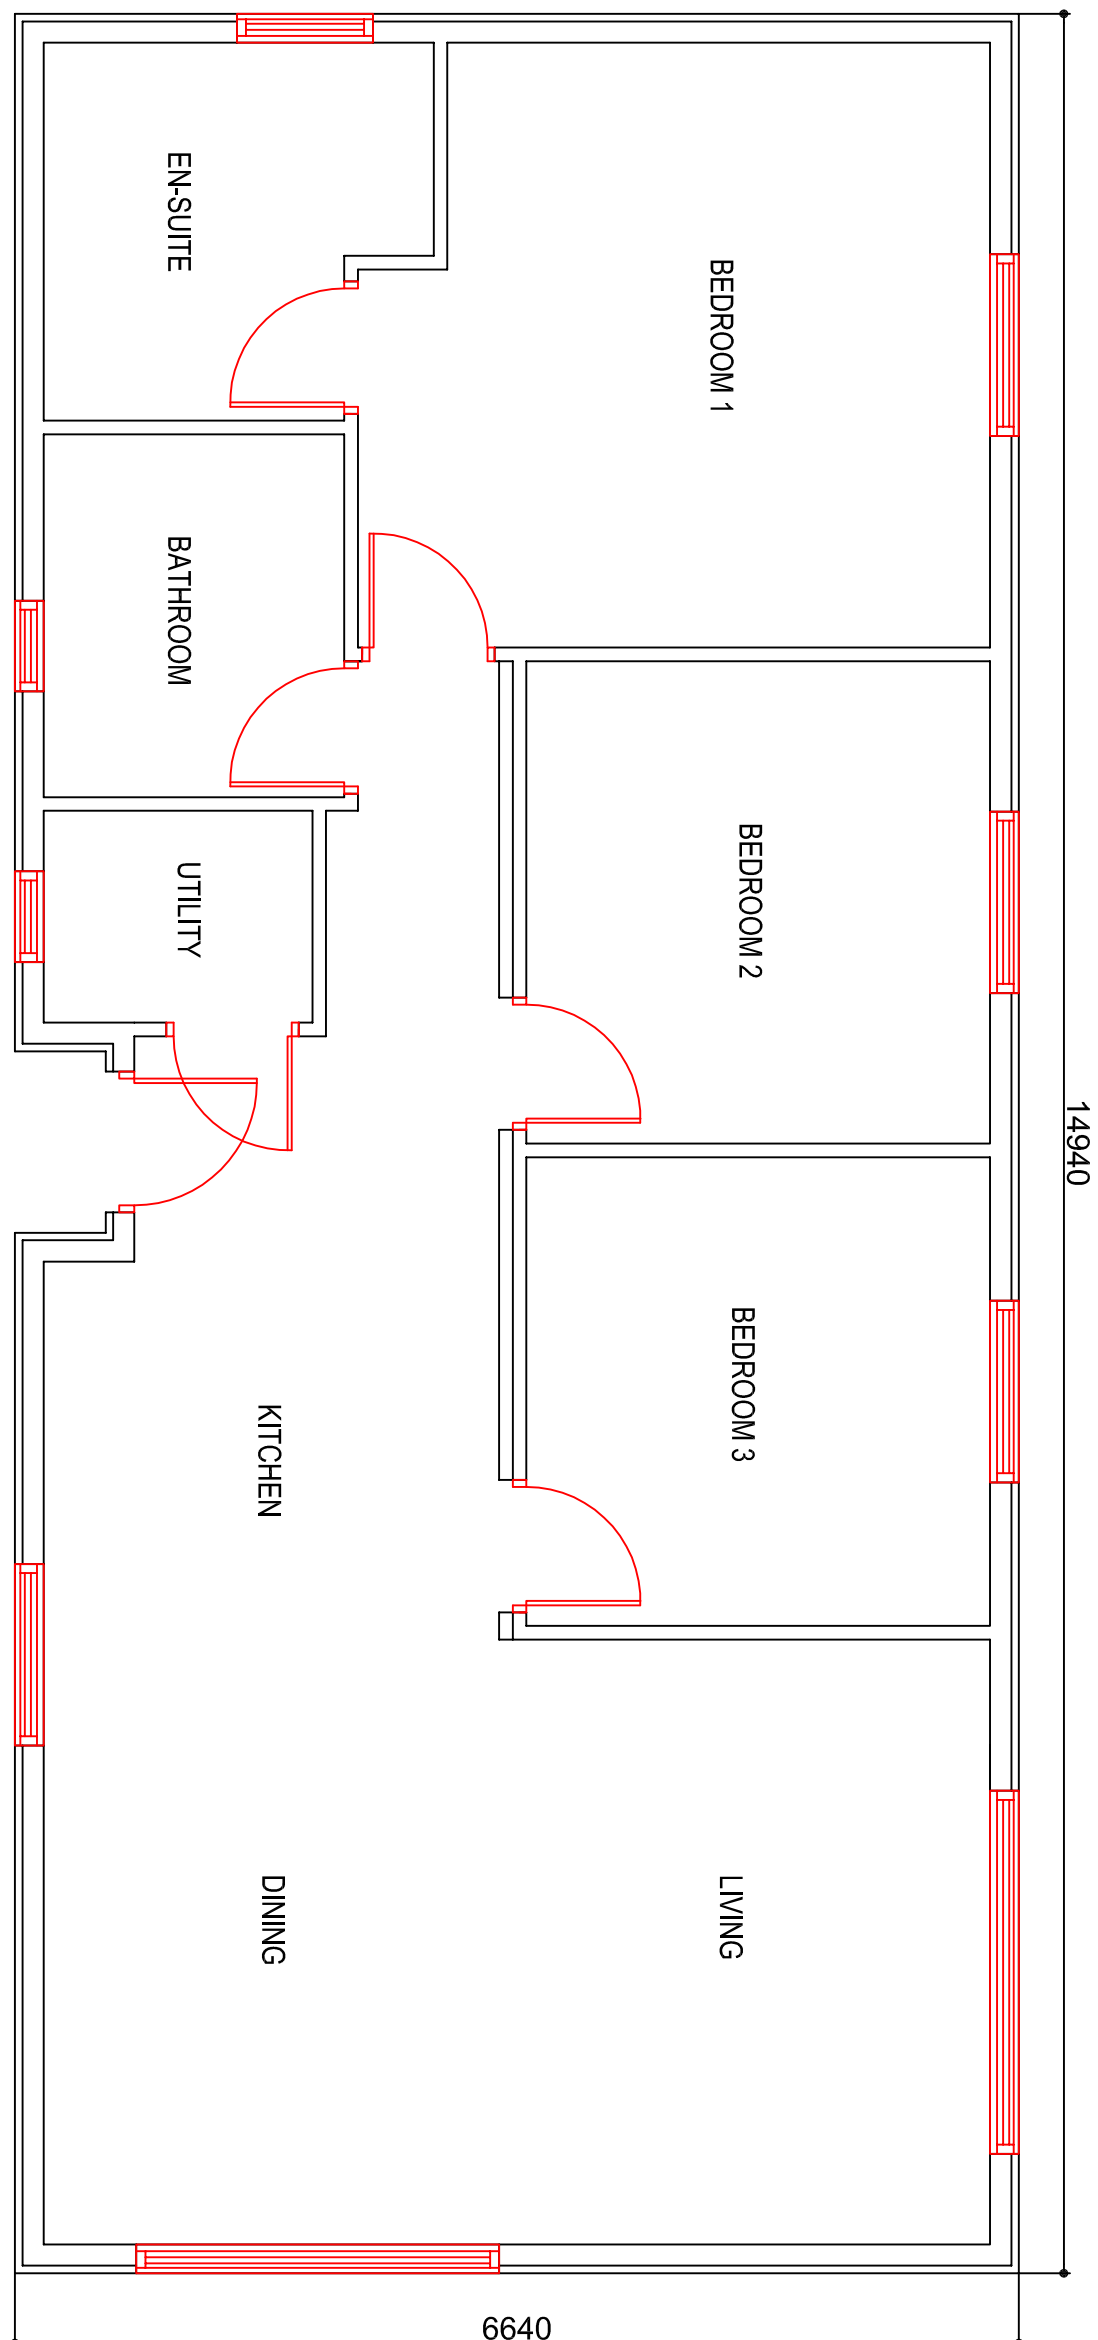

FINISHES

Roof - Black galvanised steel with stone granular finish
Walls - 100x20 Western Red Cedar cladding
Windows and doors - White upvc

[illegible]

This drawing is the copyright of the
PLATT WHITE PARTNERSHIP.

All dimensions are to be checked on site prior
to commencing work.
DO NOT SCALE FROM THIS DRAWING.



Client
AVIAGEN TURKEYS LTD

Project

FARM WORKER DWELLING

Subject
PLANS & ELEVATIONS
SITE AND LOCATION PLANS

Drwg. No. **1106-WD-01**

Drawn by	AL
Checked by	DL

Scale As shown @ A1

Date **Nov 2022**