





EXISTING
FRONT ELEVATION




PROPOSED
FRONT ELEVATION

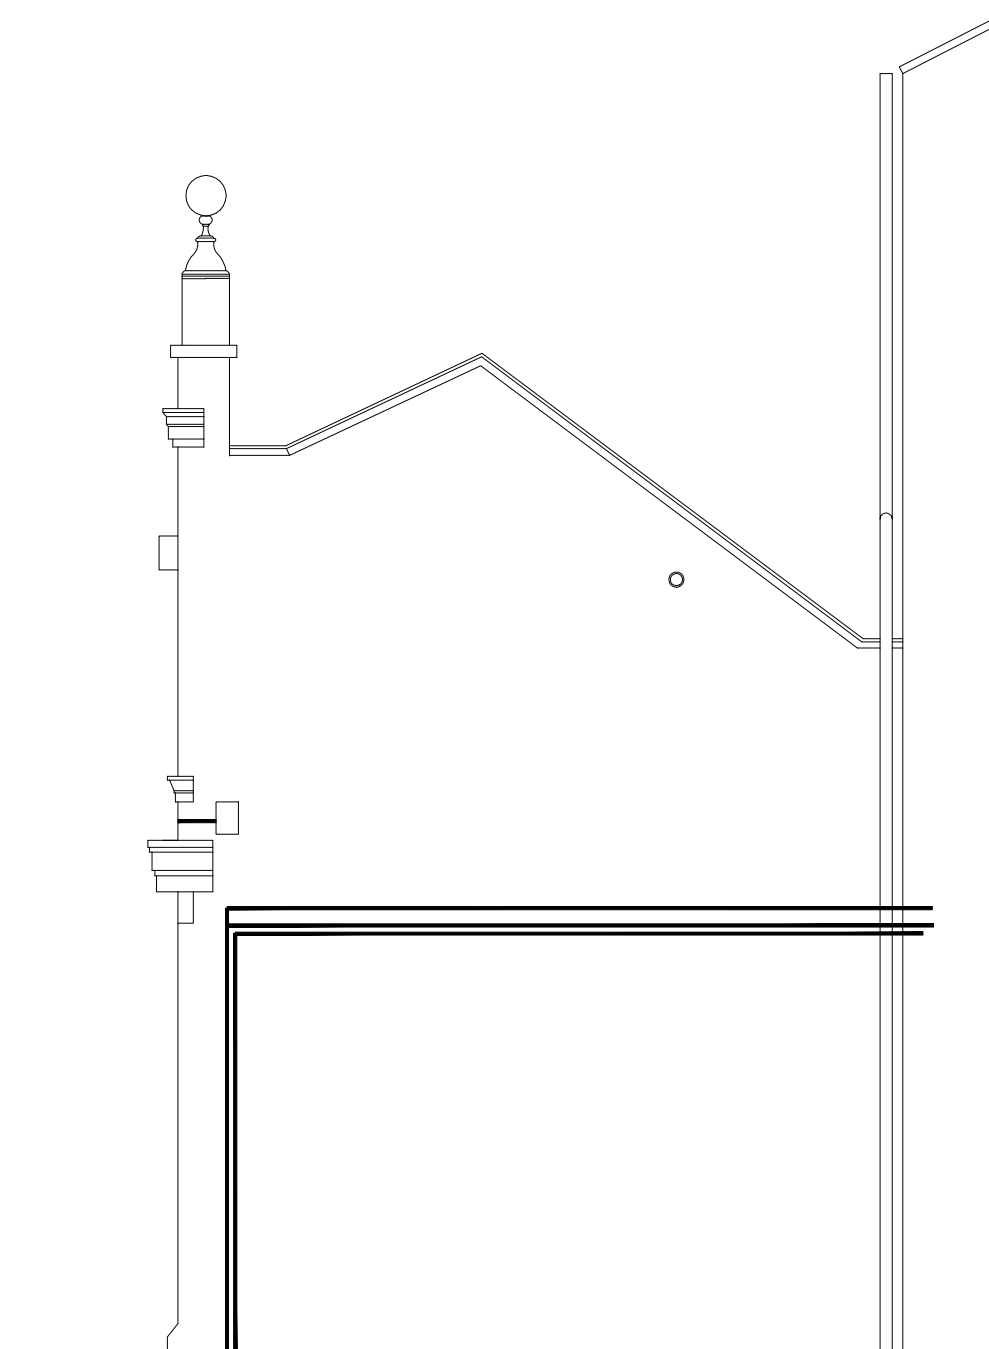


EXISTING
SIDE ELEVATION

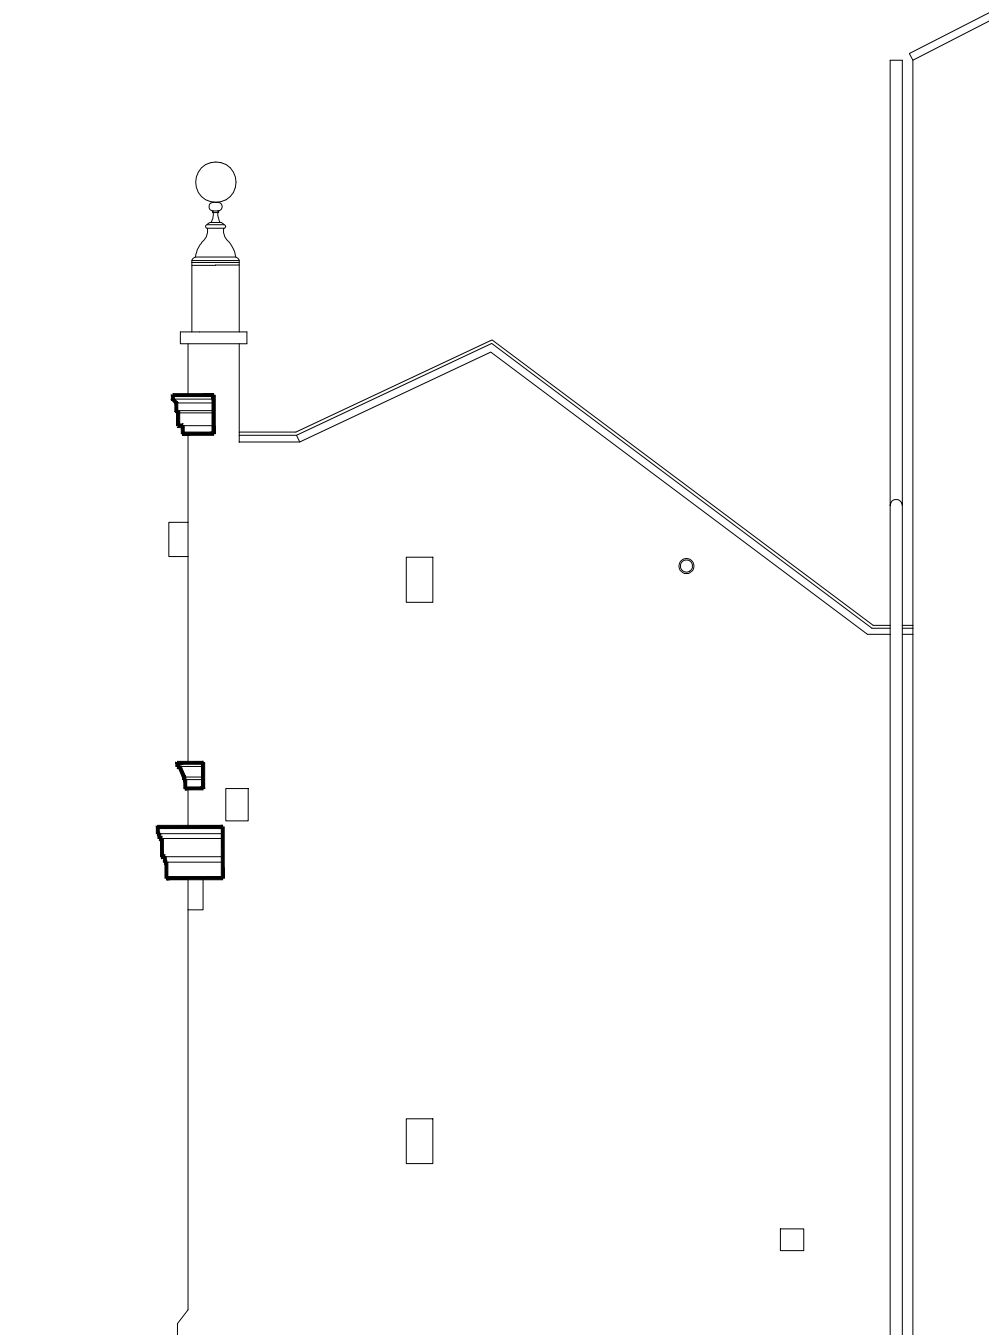

PROPOSED
SIDE ELEVATION

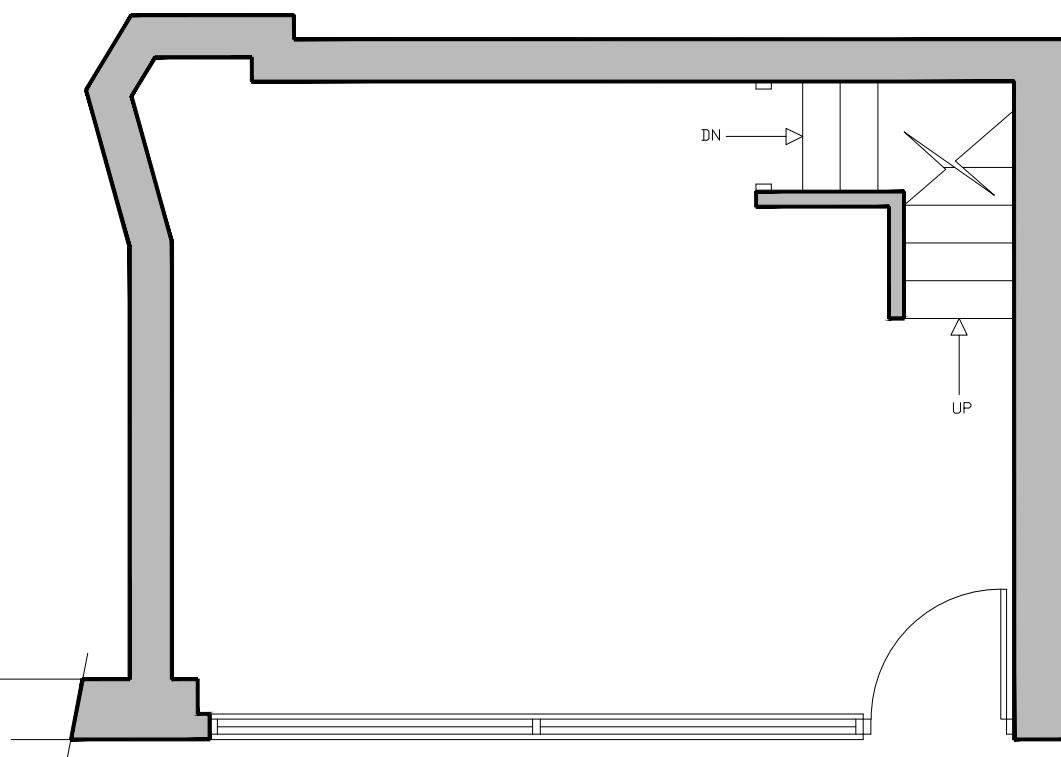

EXISTING PLAN

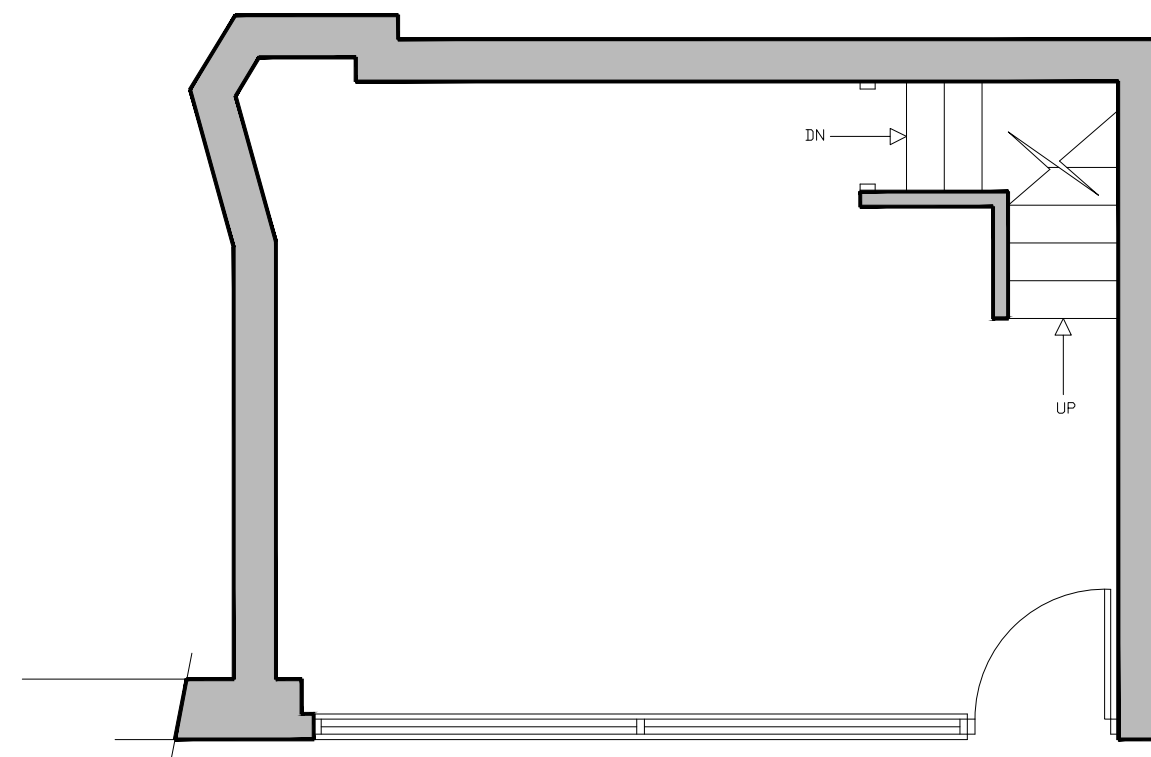

PROPOSED PLAN

 WREXHAM COUNTY BOROUGH COUNCIL. STEPHEN T. BAYLEY HEAD OF ASSETS AND ECONOMIC DEVELOPMENT DEPARTMENT. CROWN BUILDINGS, 31 CHESTER STREET, WREXHAM. LL13 8BG. Tel: (01978) 292067 Fax: (01978) 292445			
Project: Renovation Works to Wrexham Town Centre 2 Chester St, Wrexham			
Detail: Existing and proposed			
Drawn/Checked: MAF	Date: May 22	AutoCad File Ref:	
Scale: 1:50	Project No:	Dwg No: 02	Rev: