


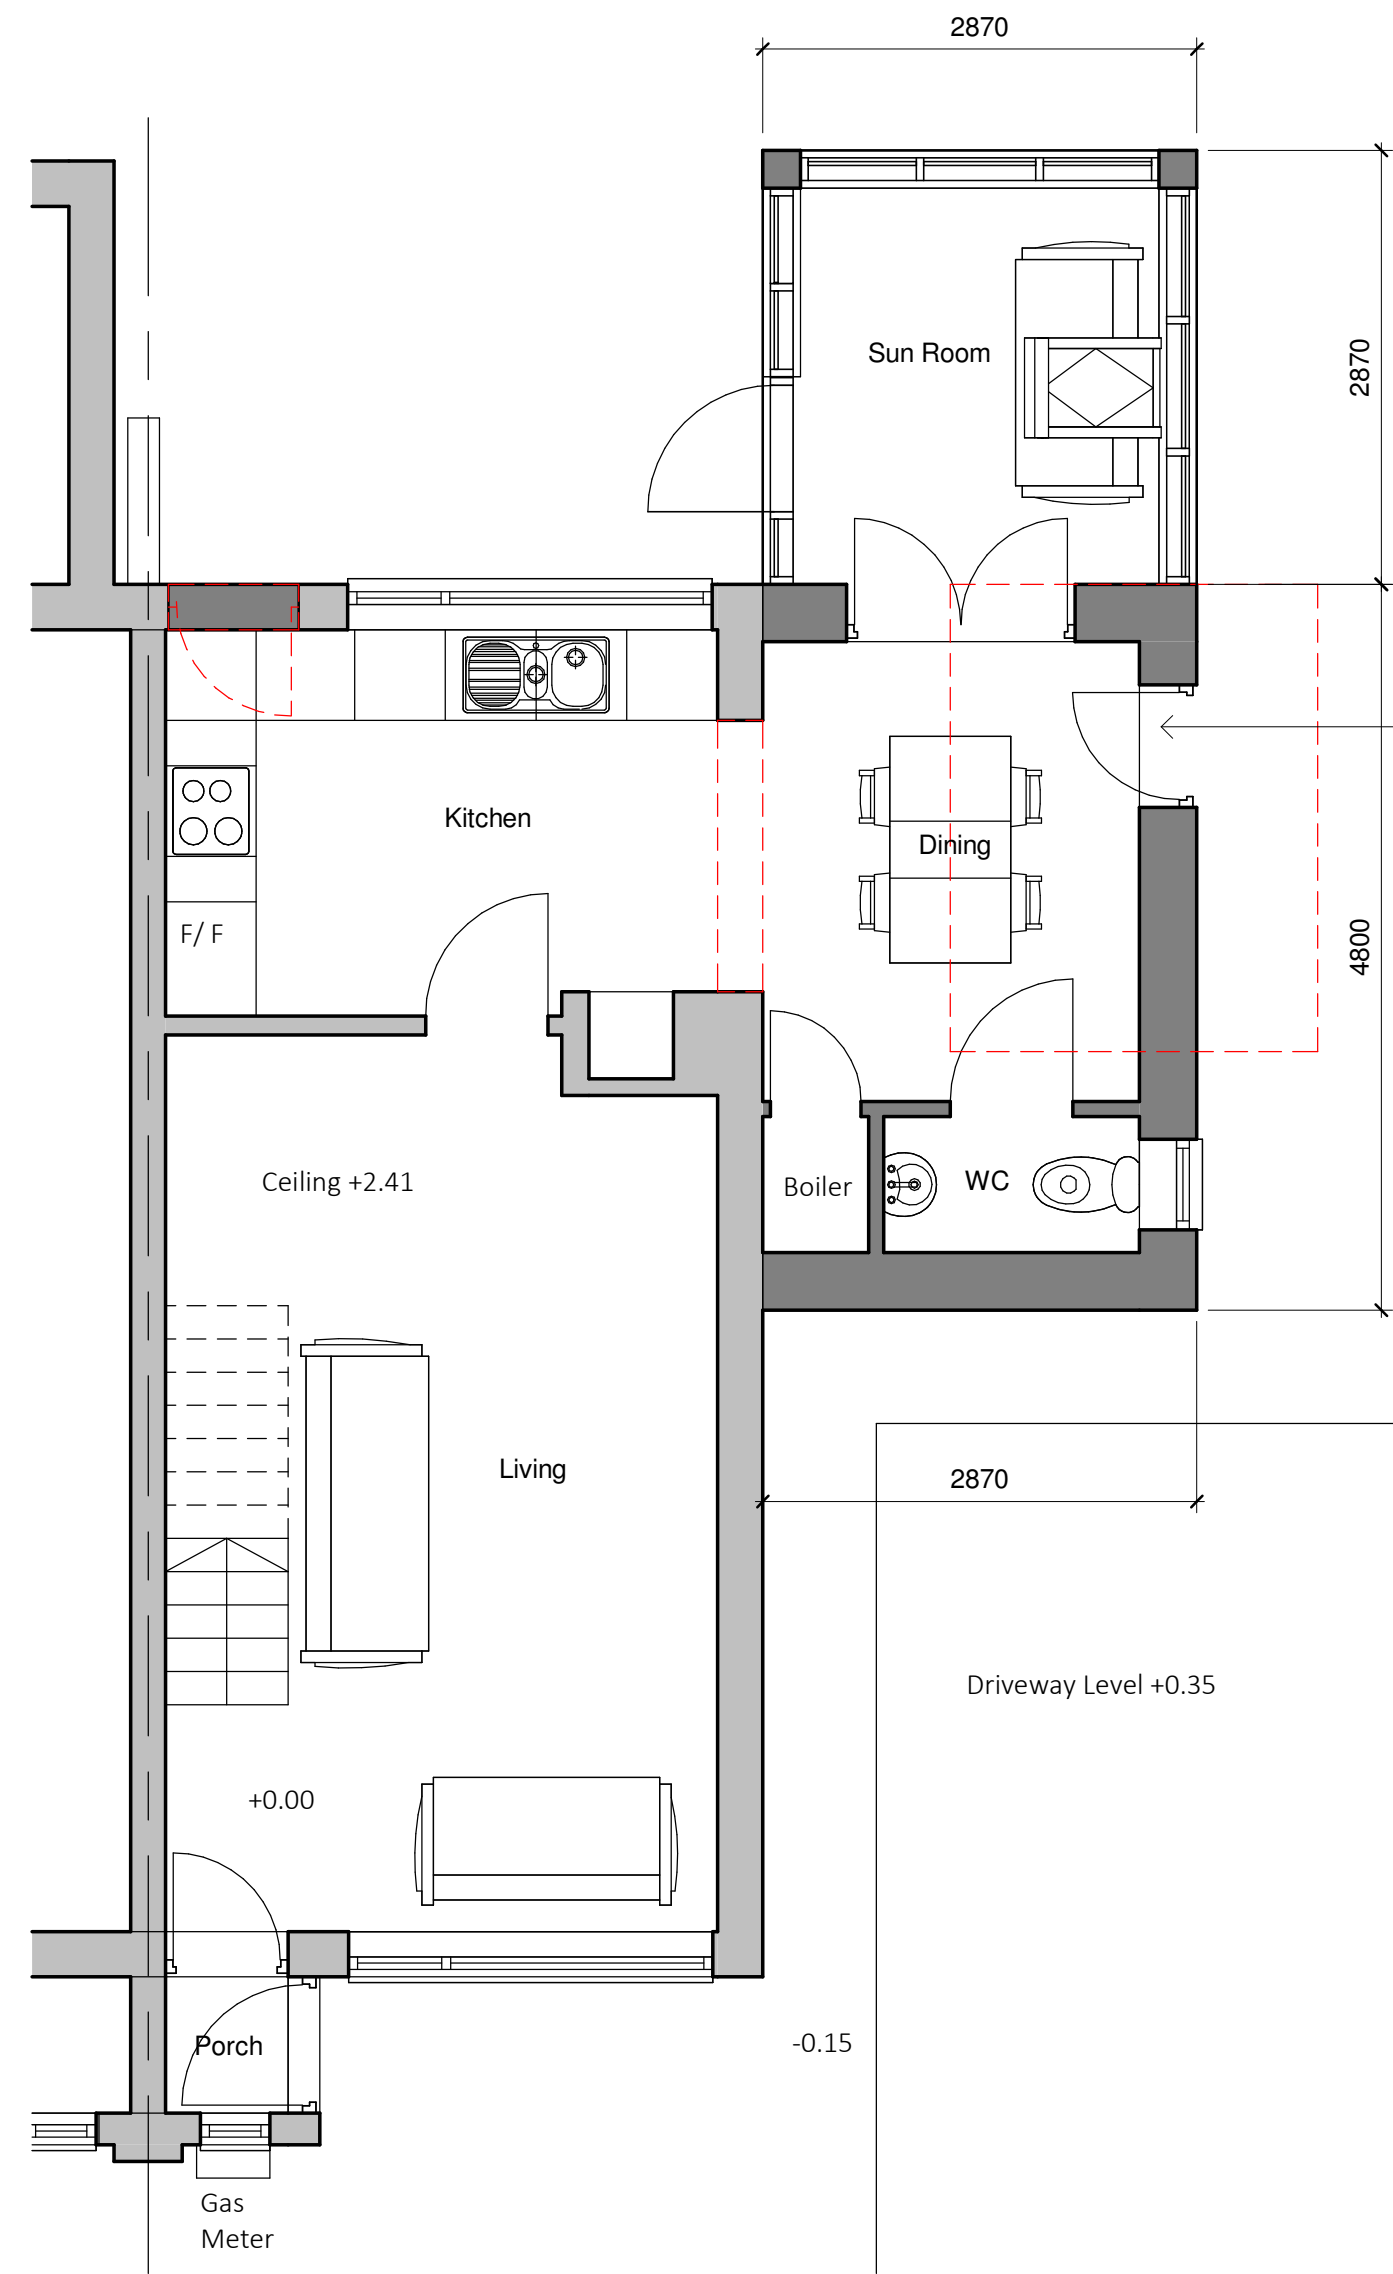


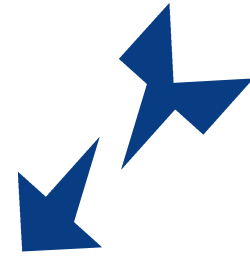

Proposed Ground Floor Plan
1 : 50

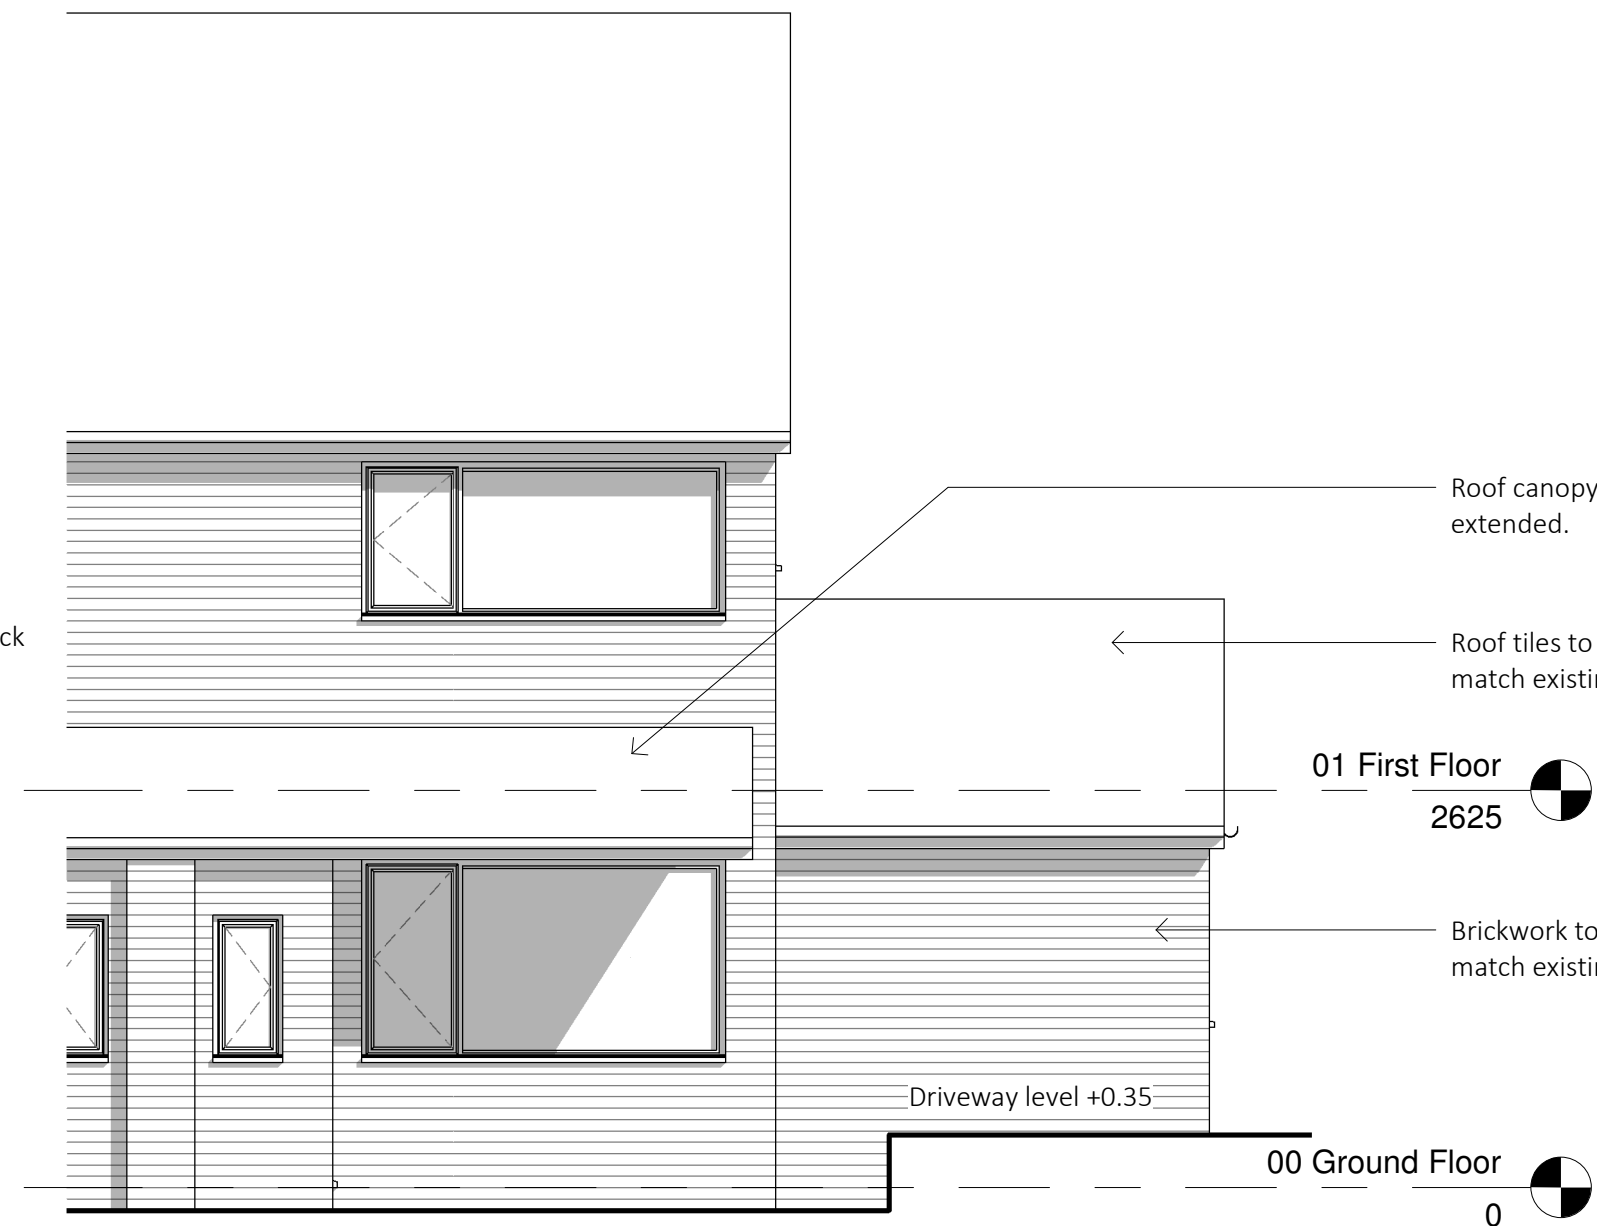



Proposed NW Elevation
1 : 50

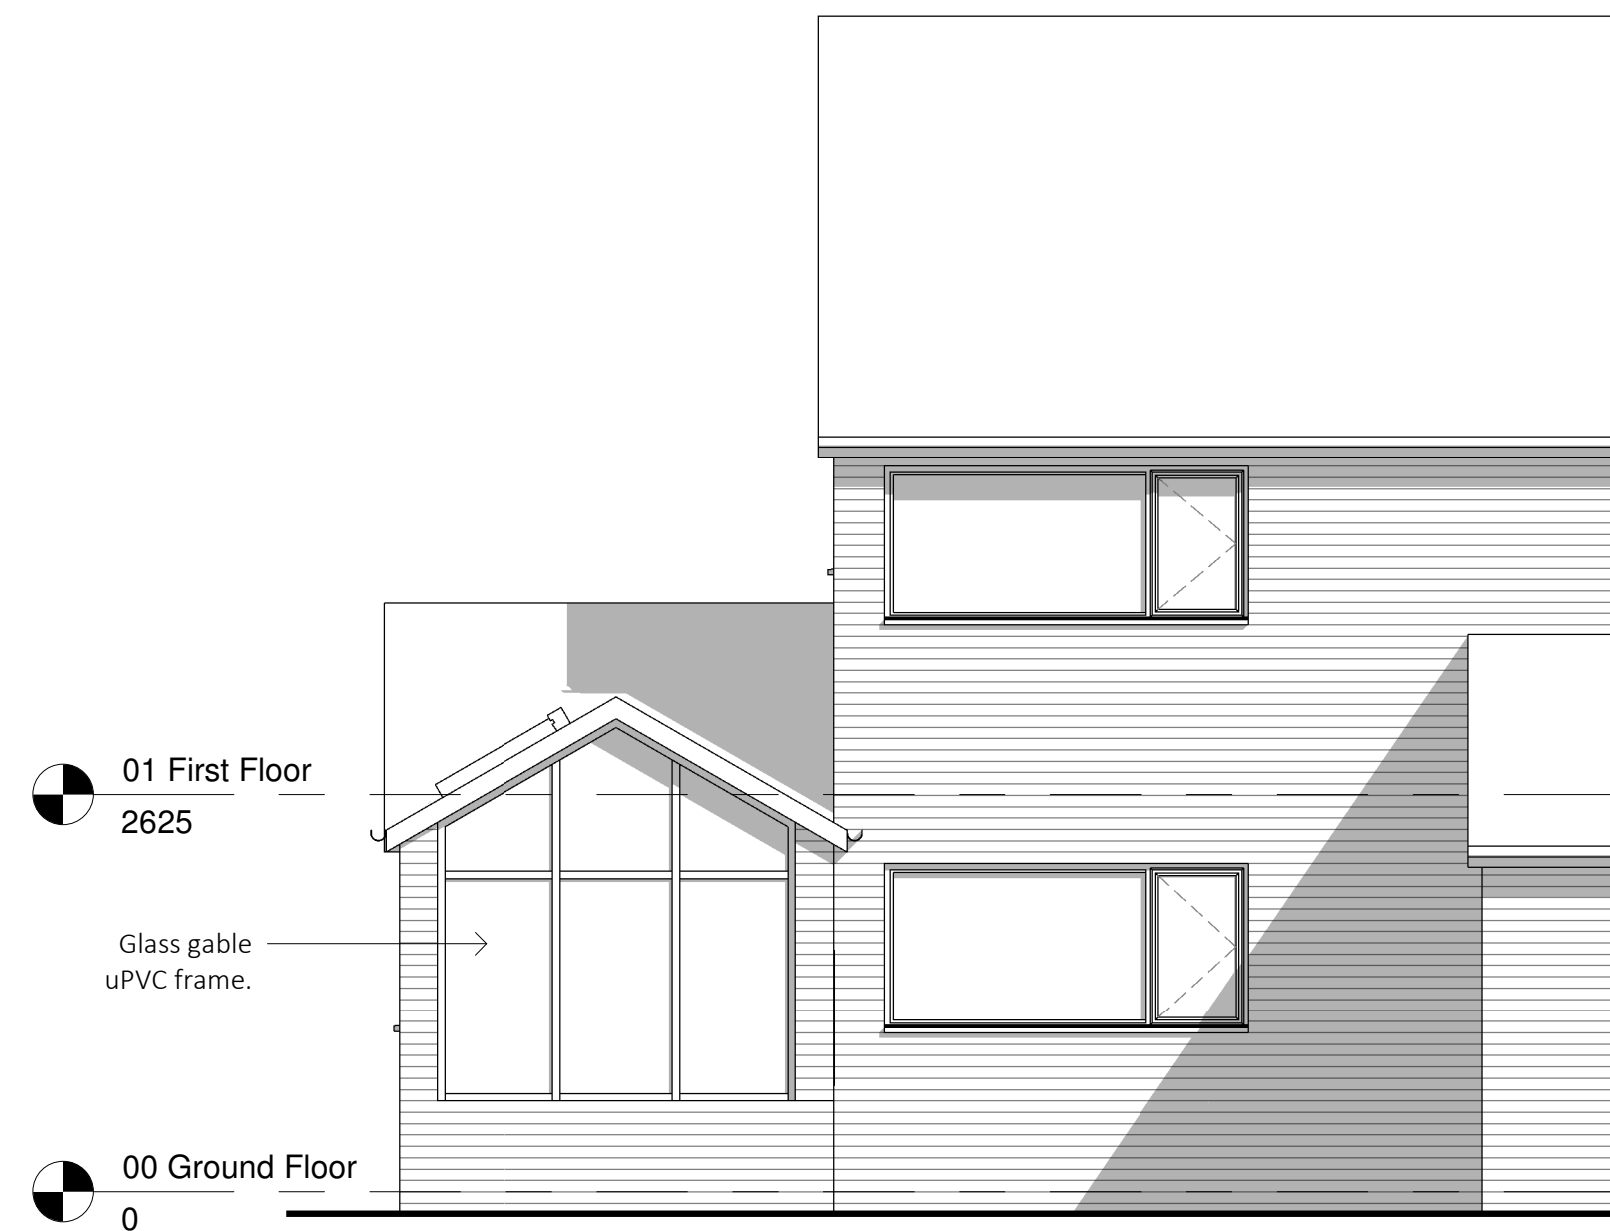

Proposed SE Elevation
1 : 50



Proposed SW Elevation
1 : 50

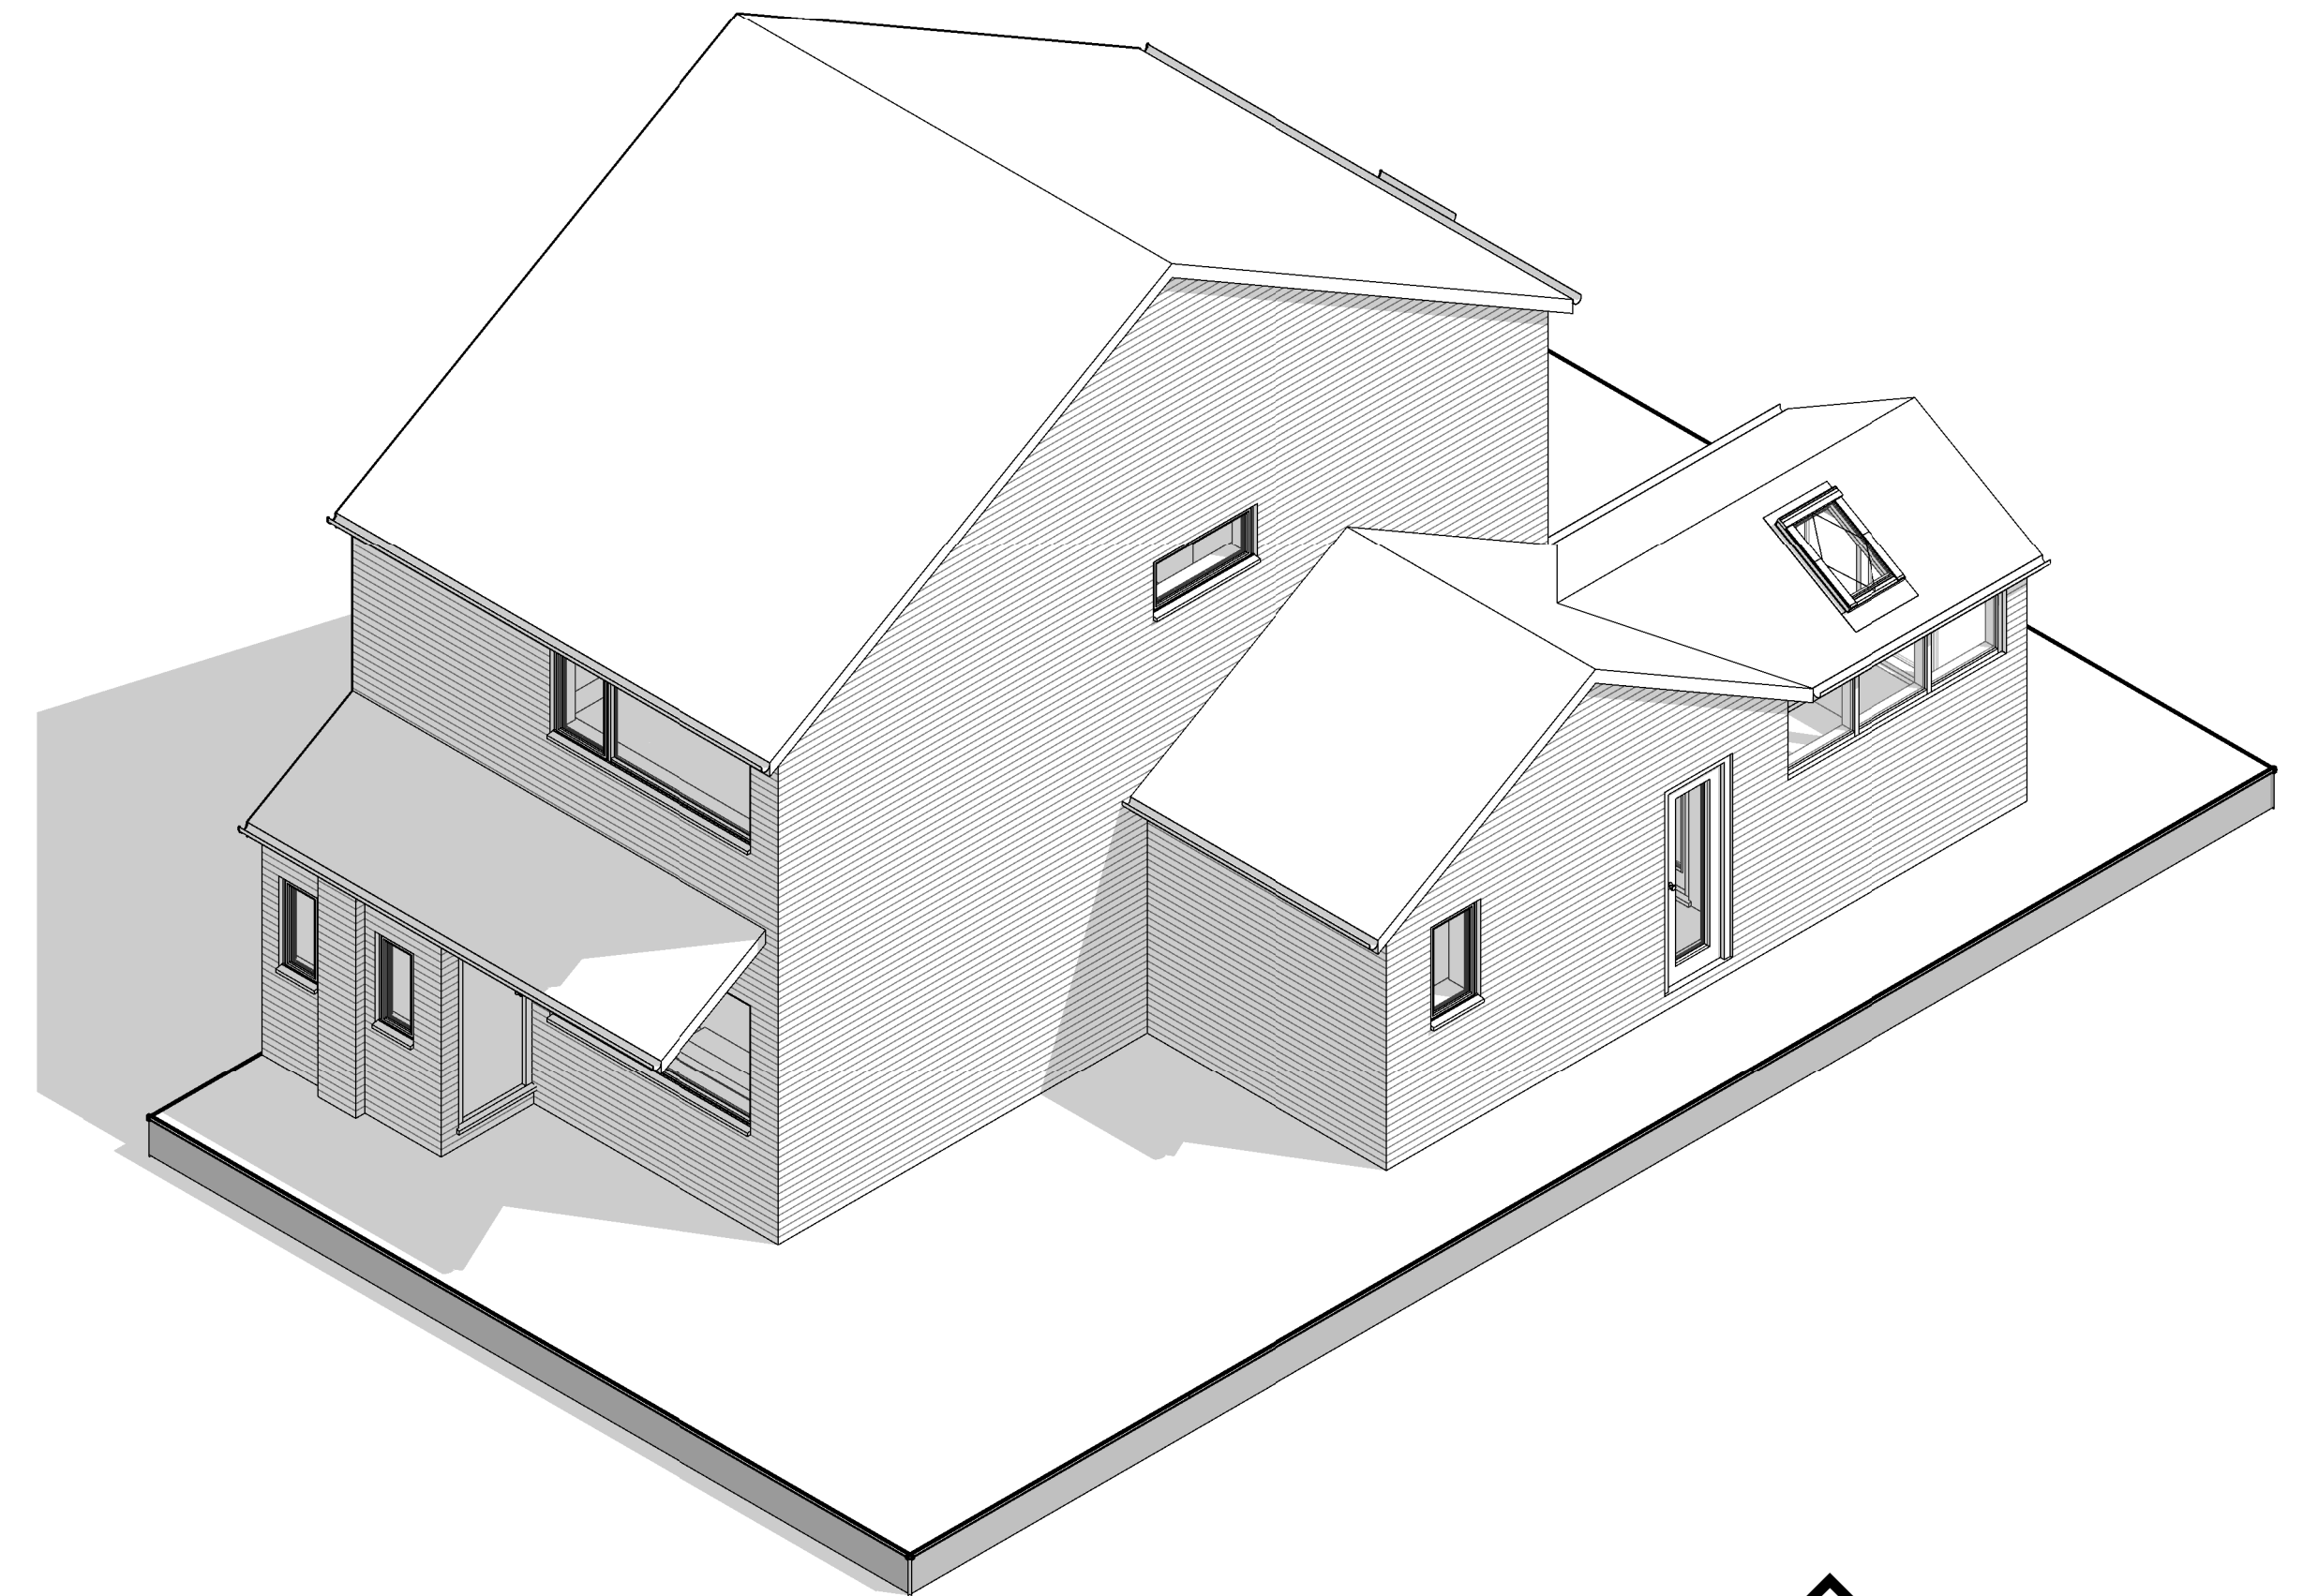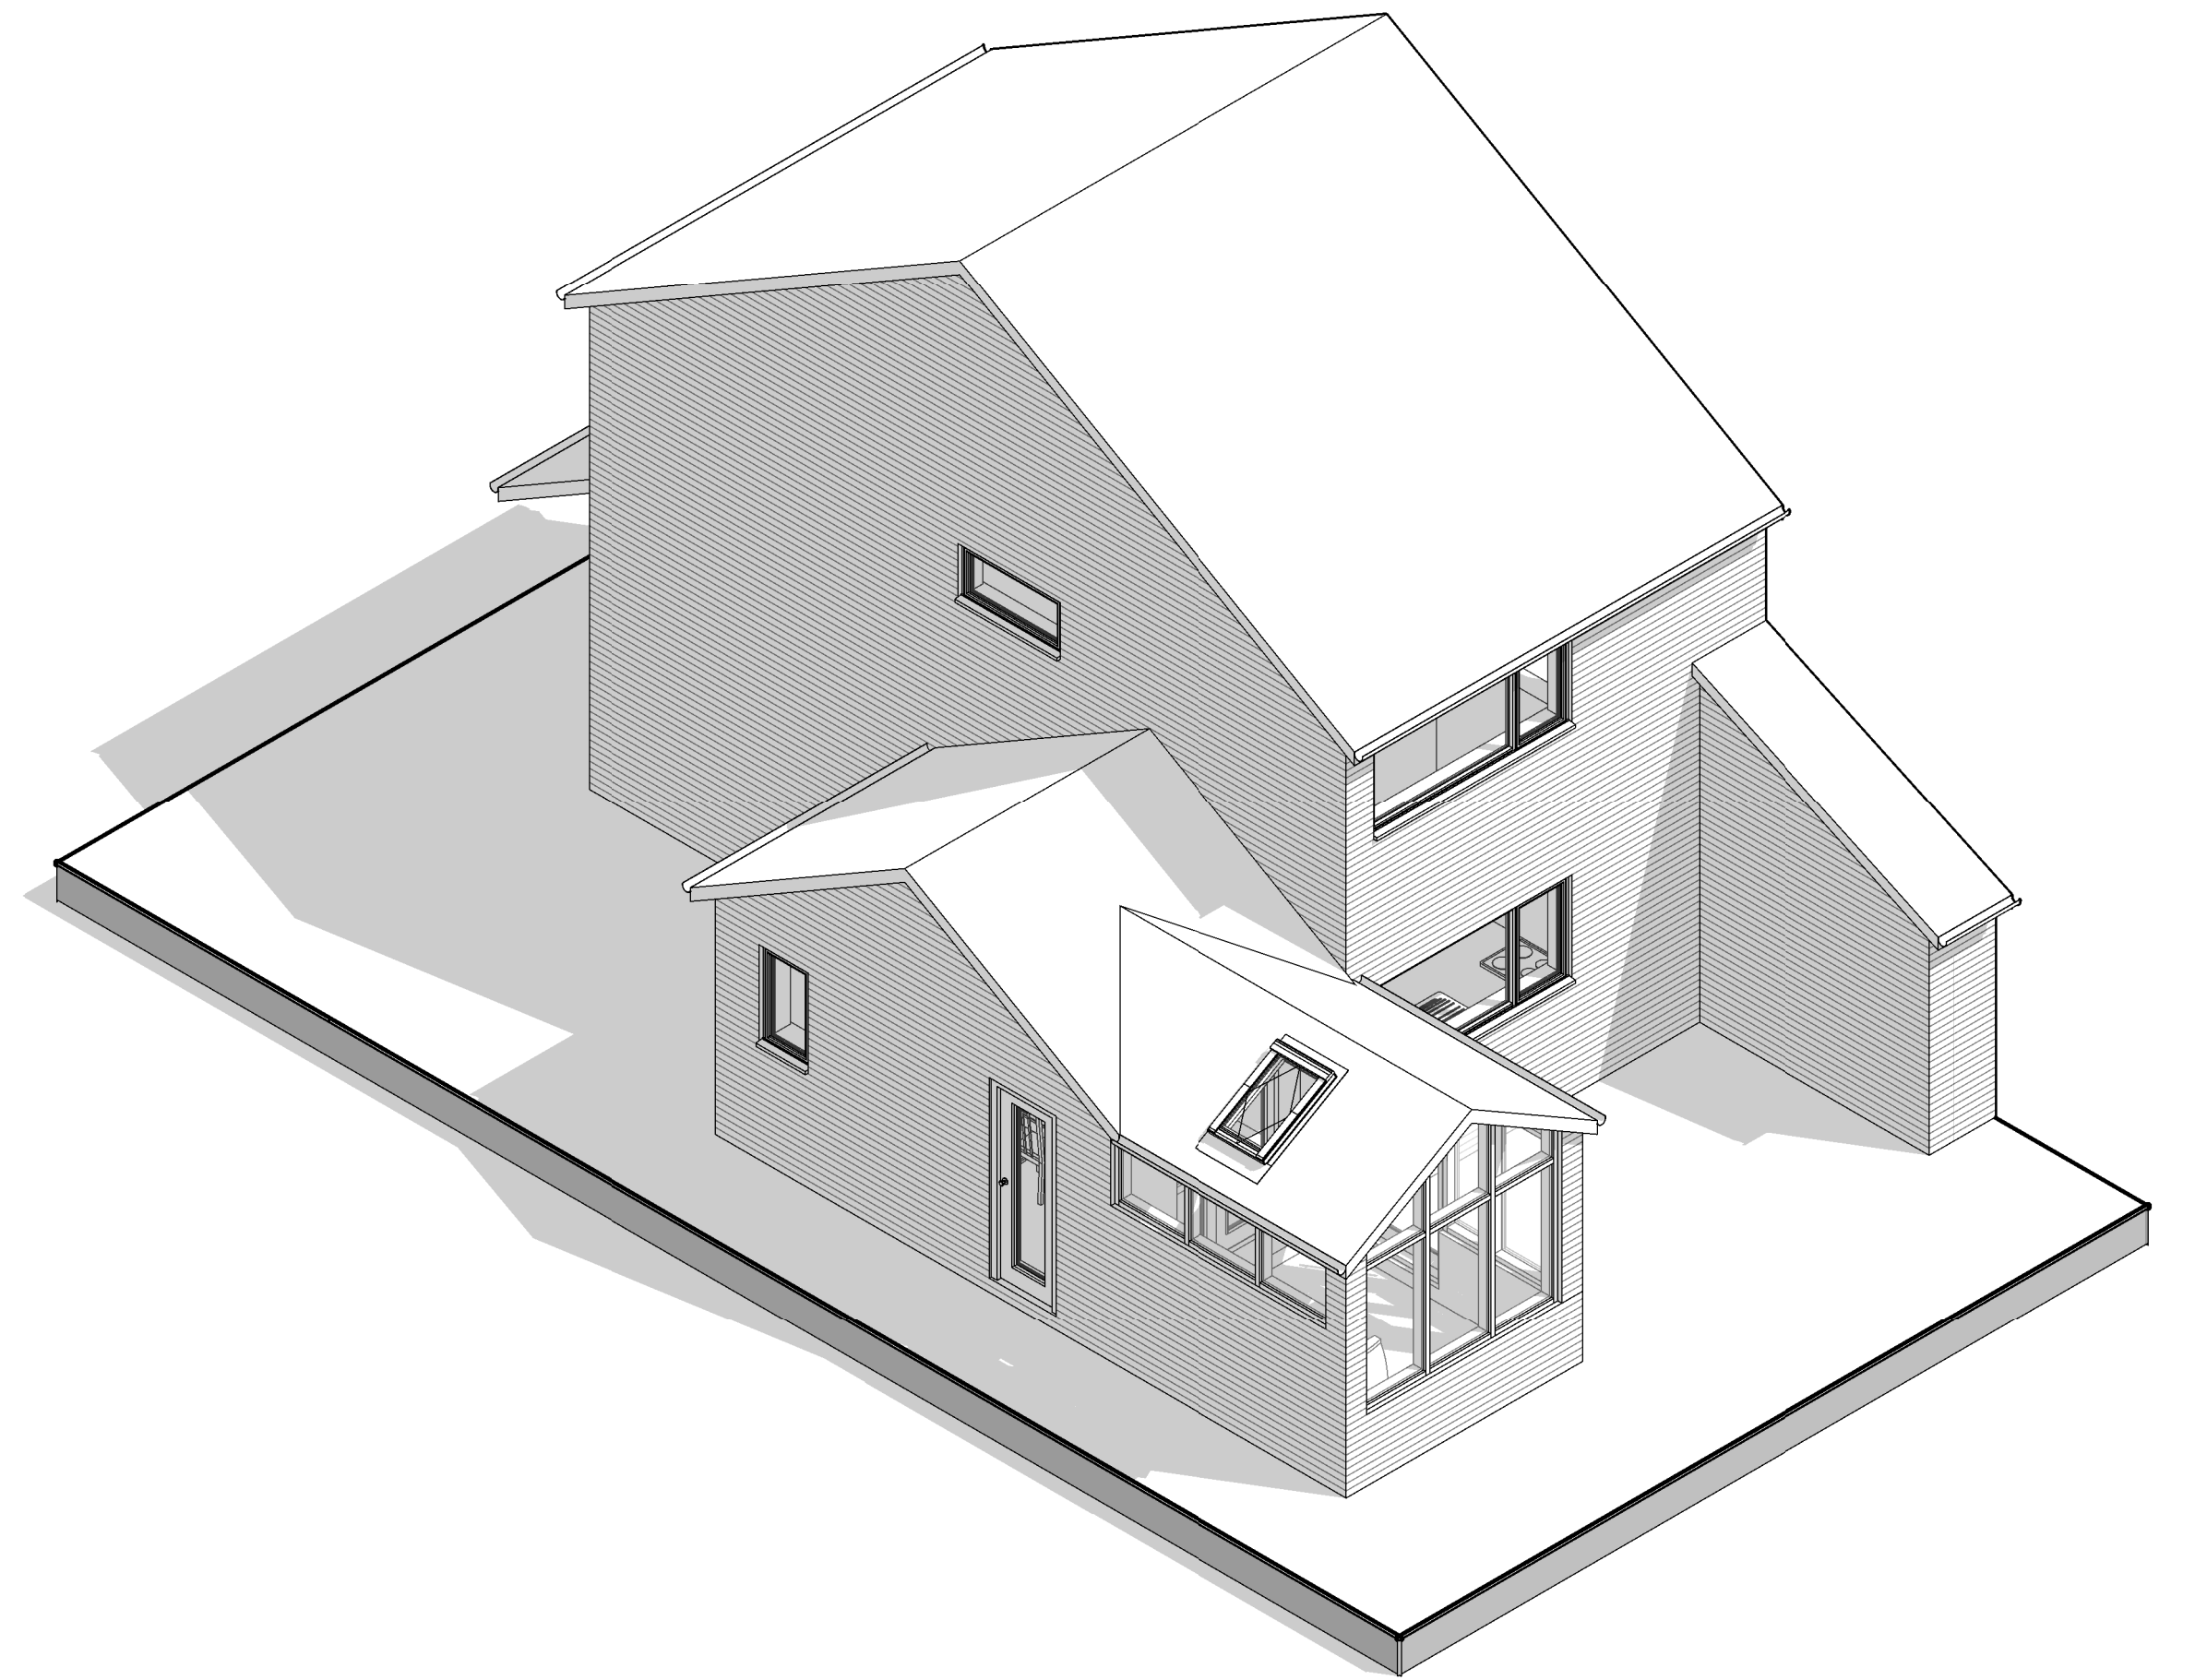

ARKIFY LTD.
36 Pils Tiron, Nant Pwll,
Wrexham, LL14 1UR
01948 555555
general@arkify.co.uk
www.arkify.co.uk

Project: 4 Gwernygaseg Road, Coedpoeth			
Title: Proposed Floor Plan & Elevations			
Scale @ A1: 1 : 50	Scale @ A3: 1:100	Author: GE	Date: 20/02/23
Project Ref: 23-09	Drawing No: A102	Rev: A	