



REVISIONS


LETTER	REVISION	DATE	BY
--------	----------	------	----

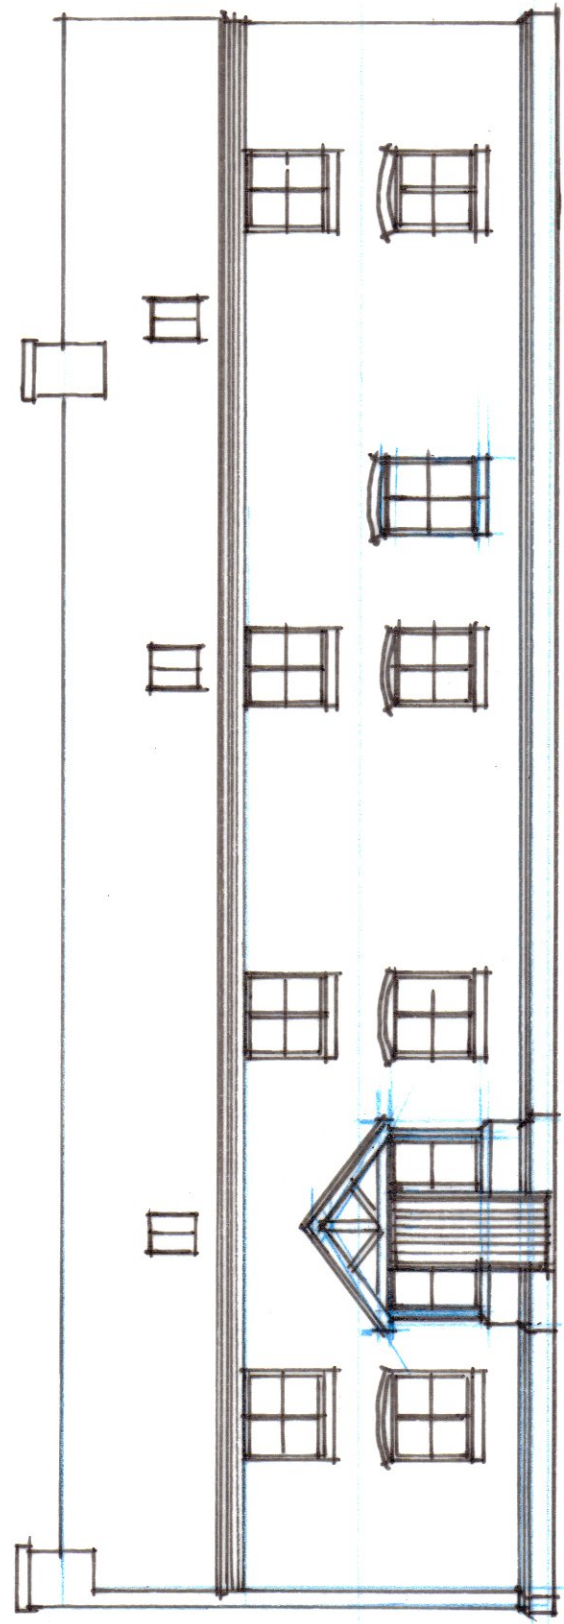


FRONT ELEVATION: WEST ASPECT

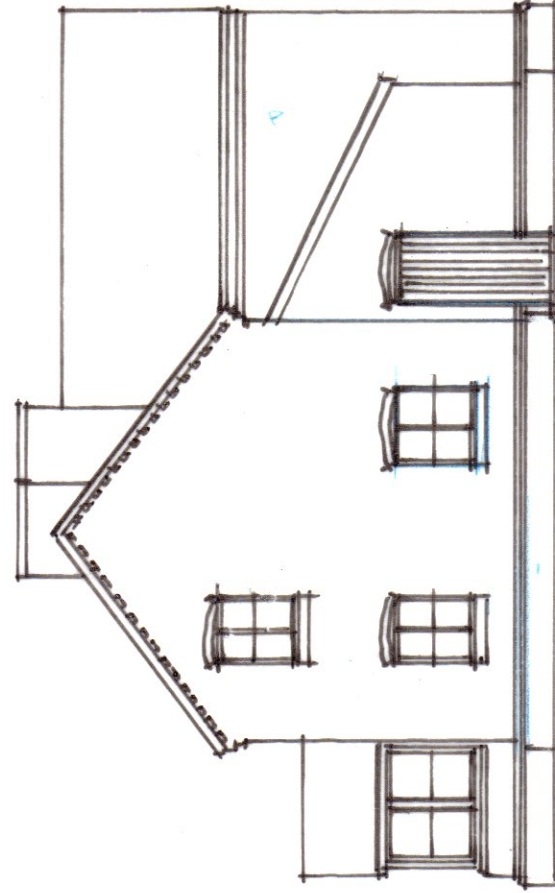


SIDE ELEVATION: SOUTH ASPECT

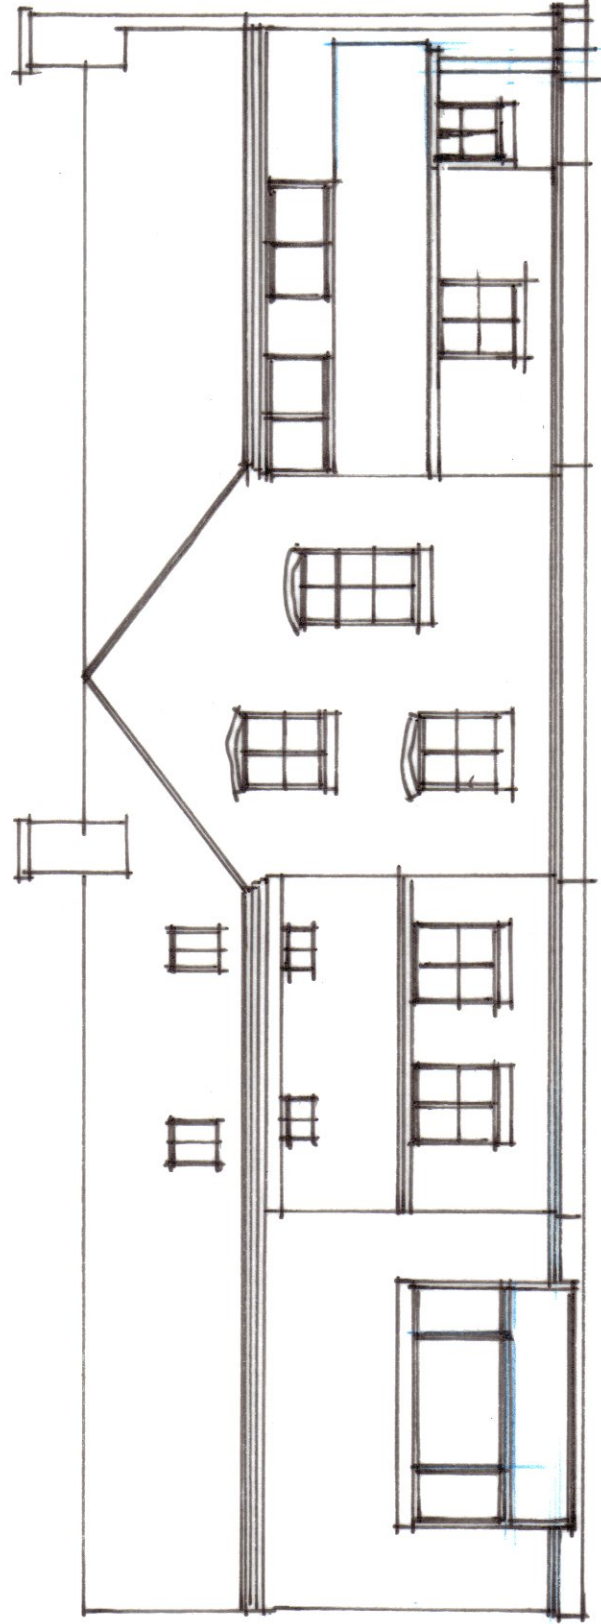


REAR ELEVATION: EAST ASPECT

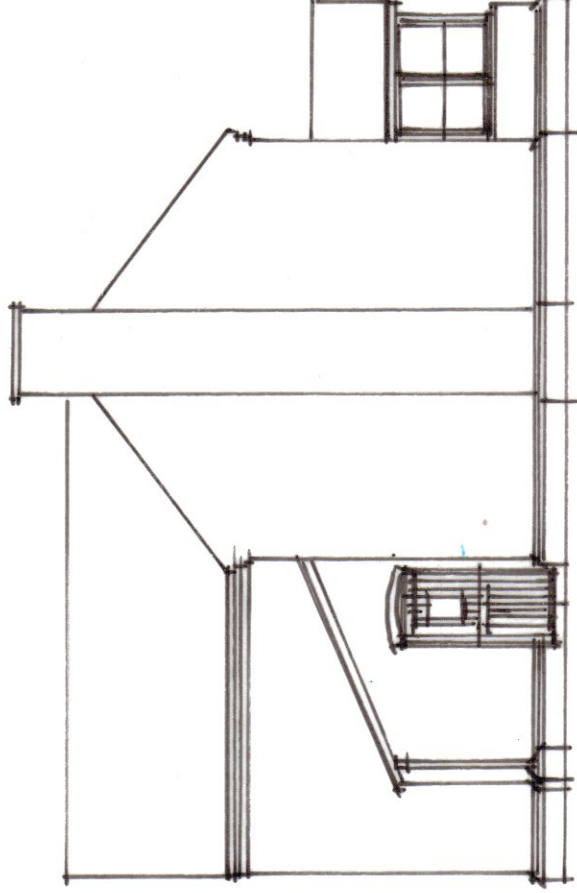

SIDE ELEVATION: NORTH ASPECT

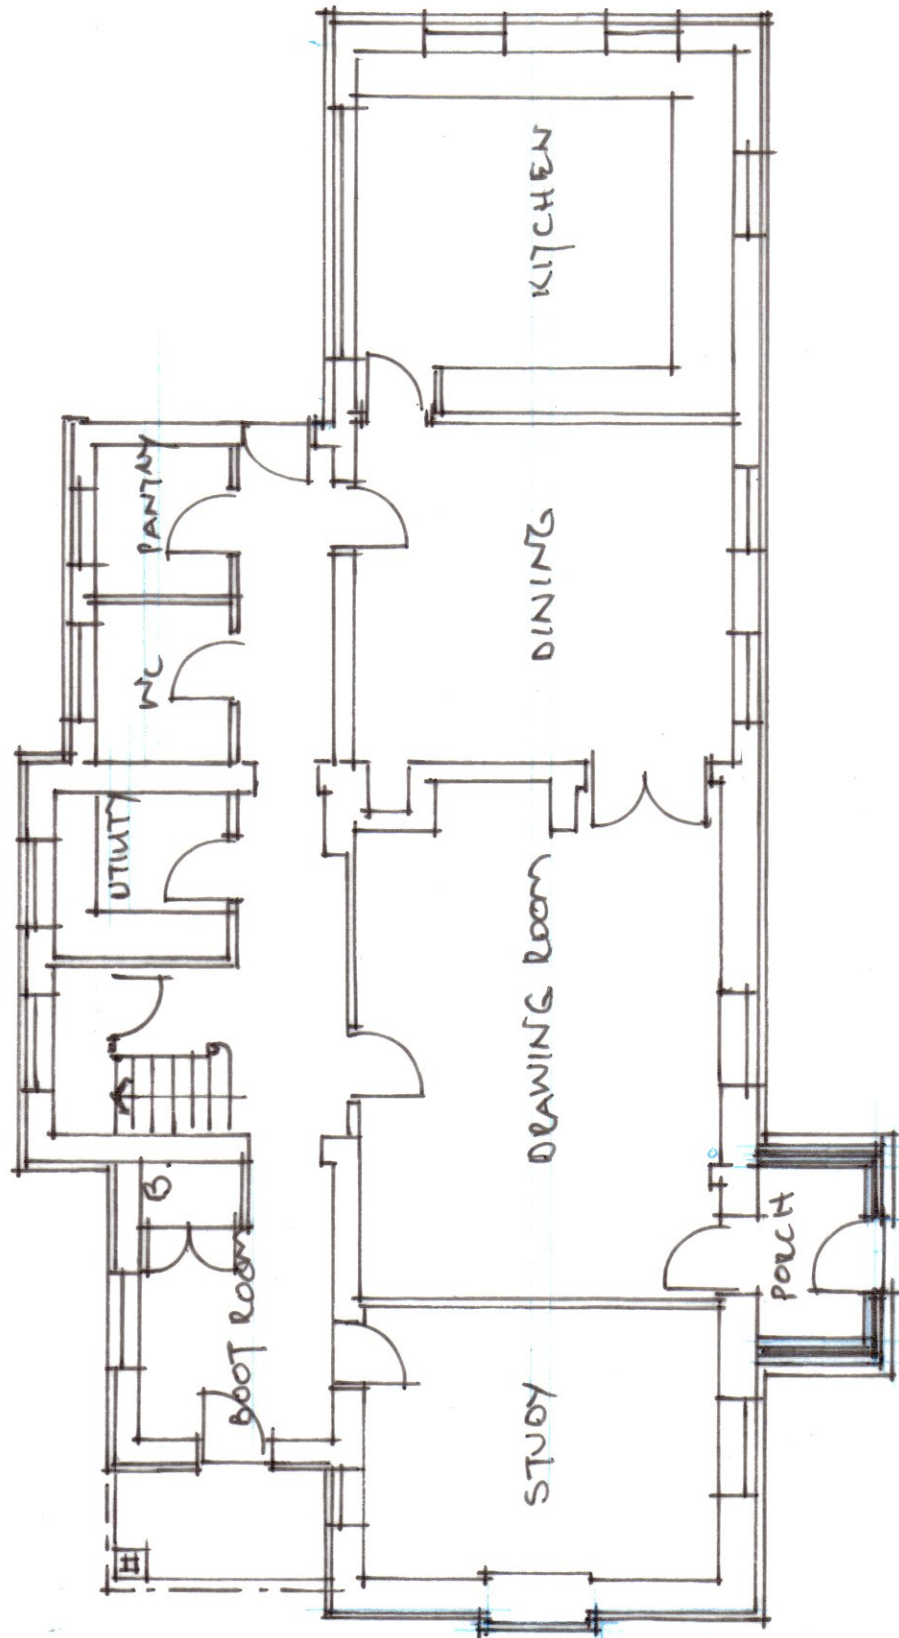

GROUND FLOOR PLAN

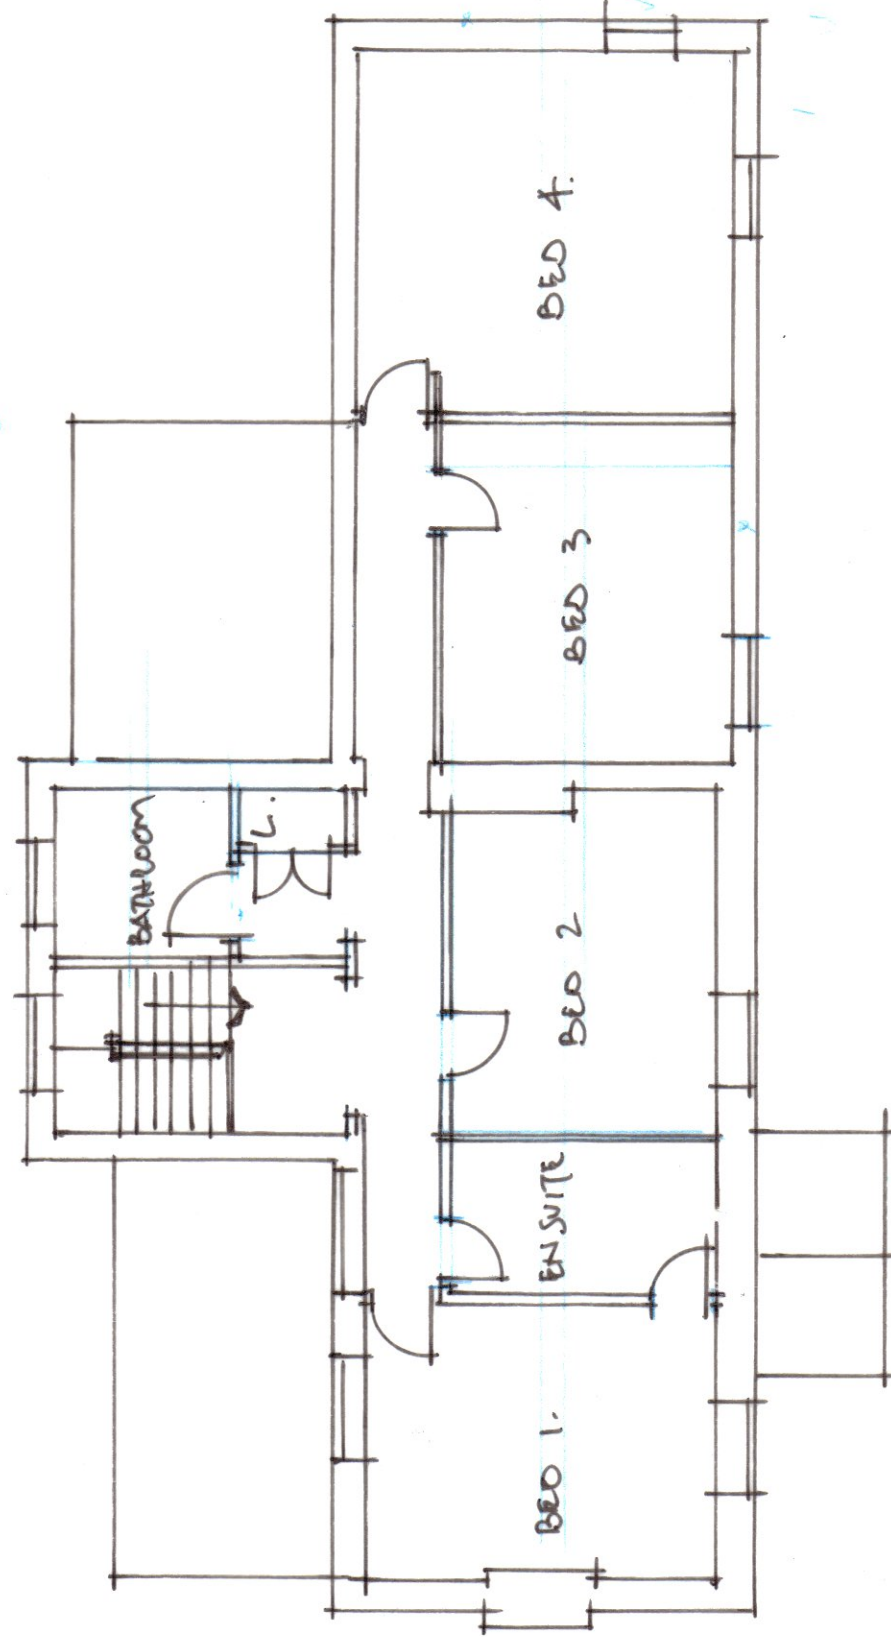

FIRST FLOOR PLAN

BOWER EDLESTON
ARCHITECTS

SWEETBRIAR HALL, NANTWICH, CHESHIRE CW5 5RW
TELEPHONE: 01270 624129 FACSIMILE: 01270 627684
EMAIL: ADMIN@BOWER-EDLESTON.COM
WEBSITE: WWW.BOWER-EDLESTON.COM

PROJECT FOX HOUSE BOWLING BANK

TITLE PLANS AND ELEVATIONS AS EXISTINGS

SCALE 1:100

DRAWN BY

DATE 01/2023

STAGE

DRG. No 7212/02

REVISION