
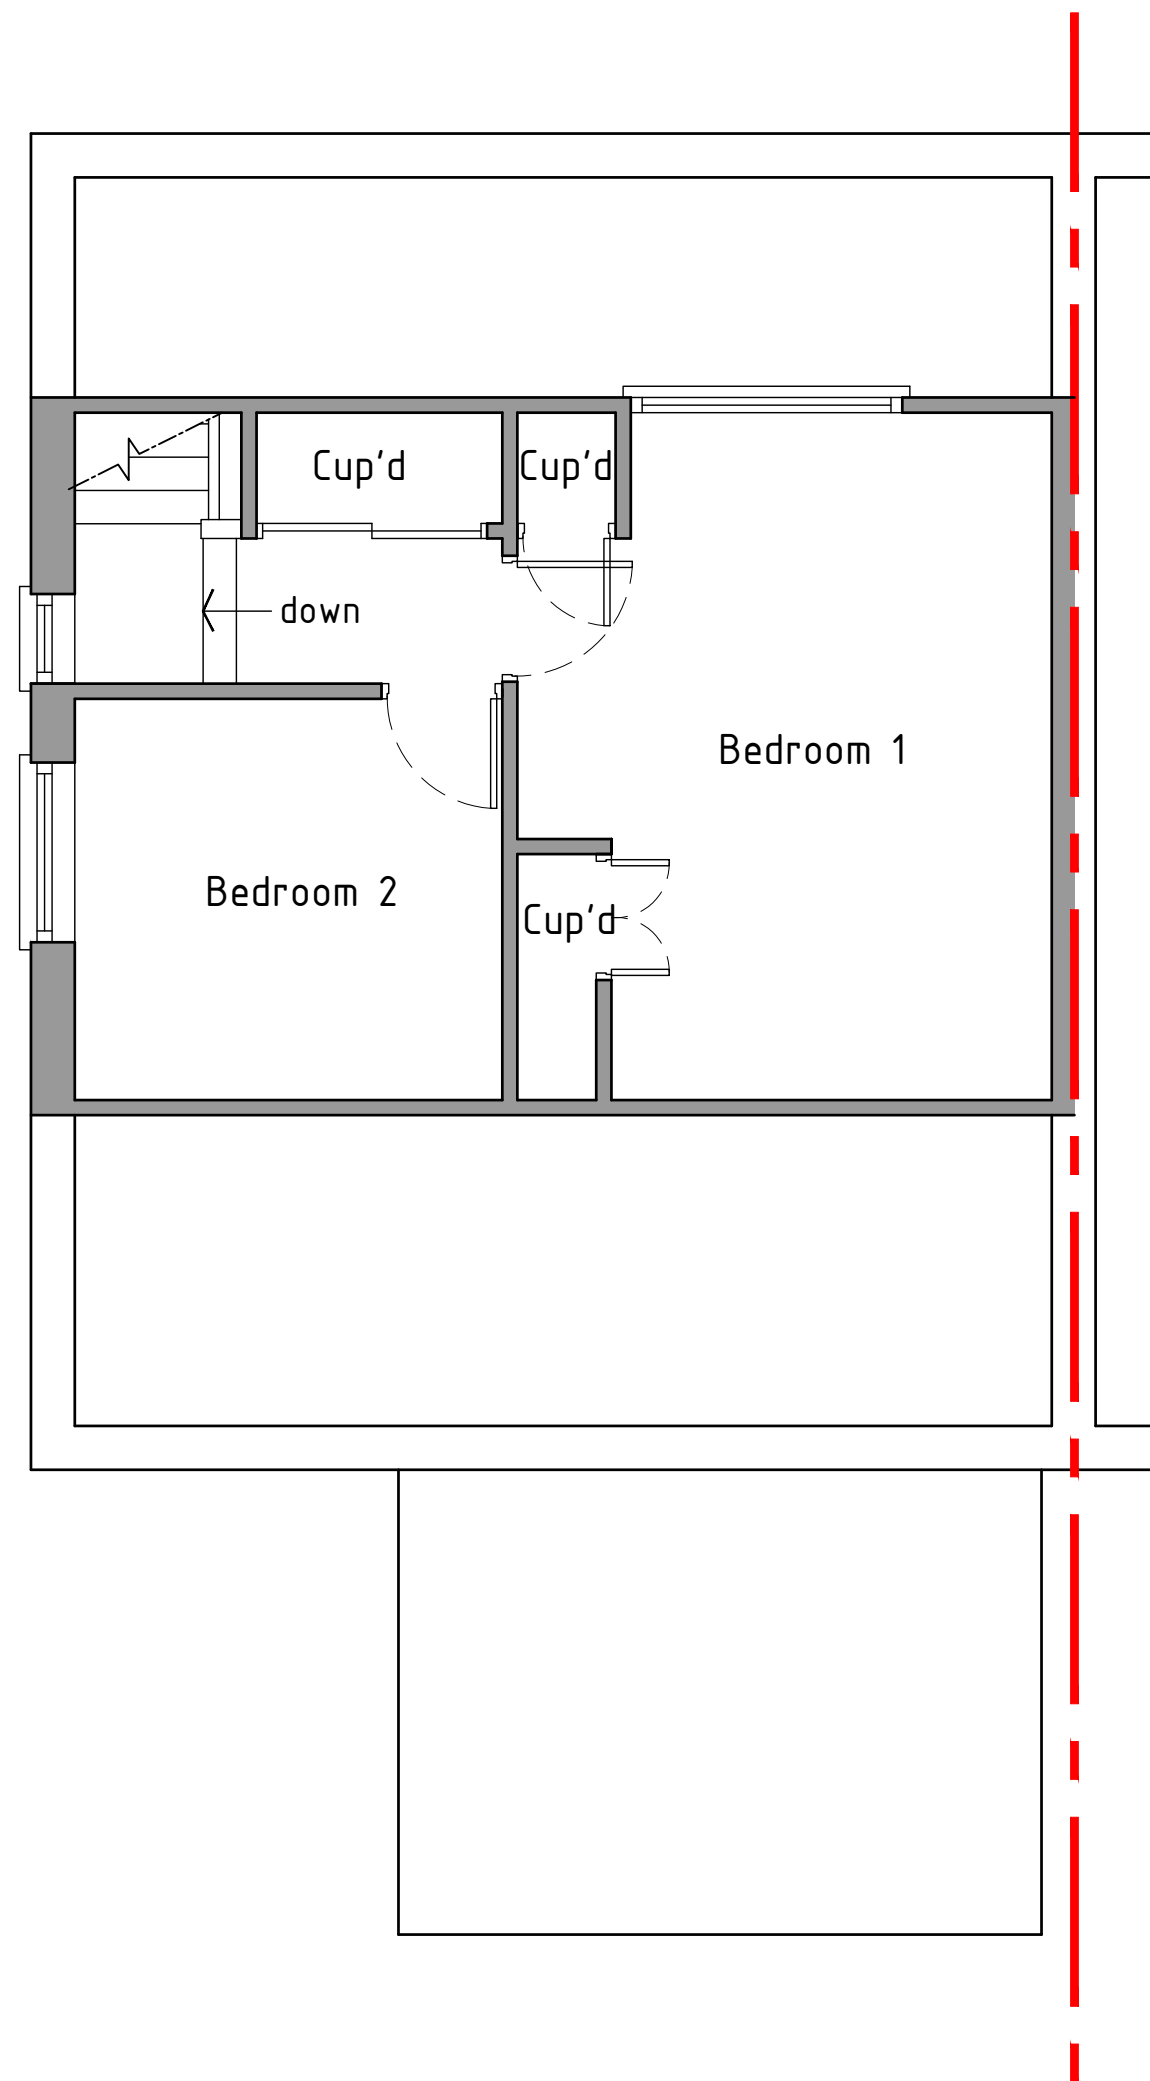
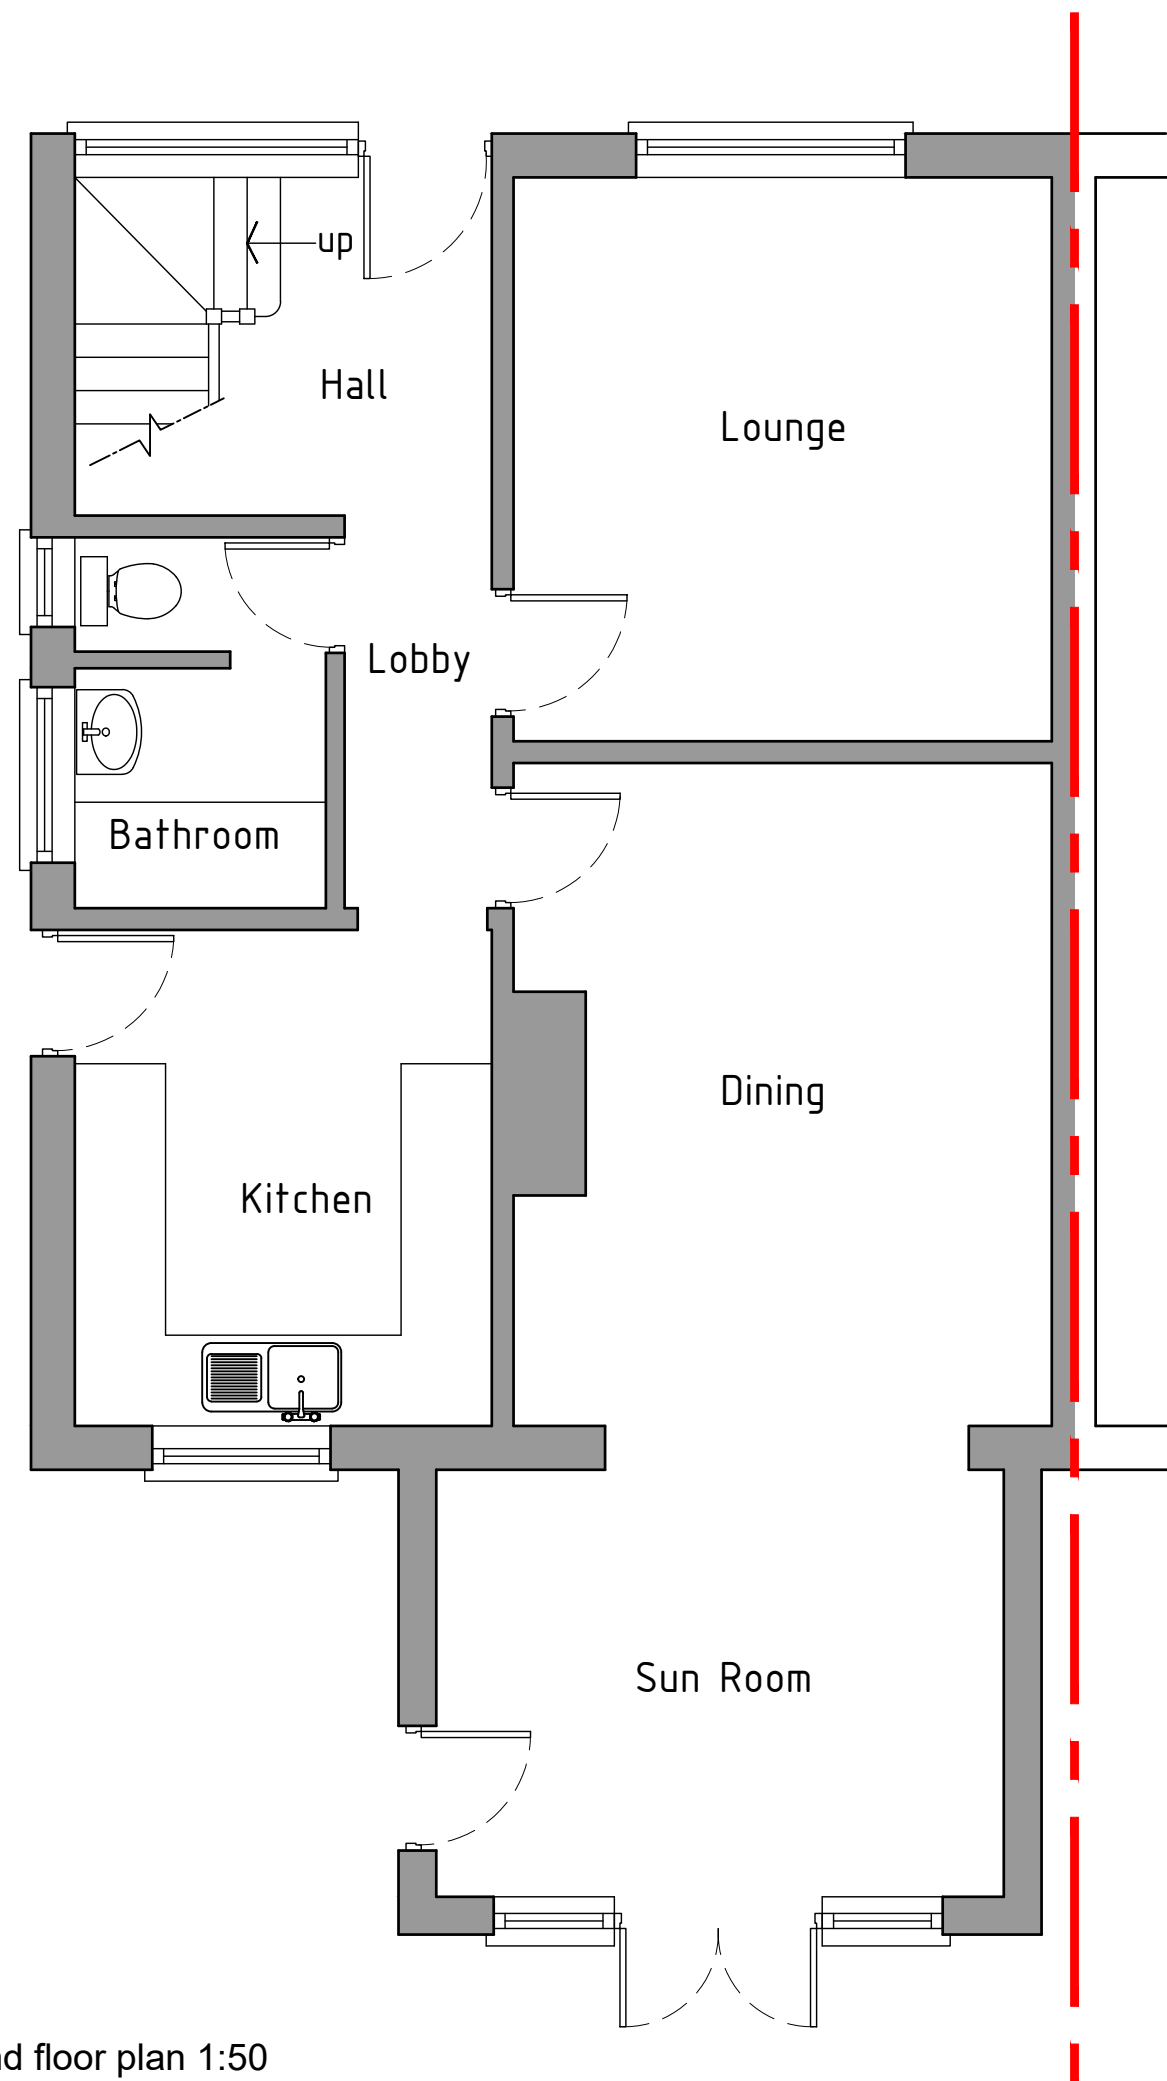


 

Ground floor plan 1:50

As Existing

HDS ARCHITECTURAL SERVICES
HDS Architectural Services, The Foundry,
15 Yorke Street, Wrexham
LL13 8LW
Tel (01978) 345250
www.hdsarchitectural.co.uk

Project; 20 Clarke Road, Borras Park, Wrexham, LL12 7TY	
Title; As Existing Floor Plans	Scale (A3); 1:50
Dwg No; CR/PD/01	Date; 18.12.22
Revision;	