


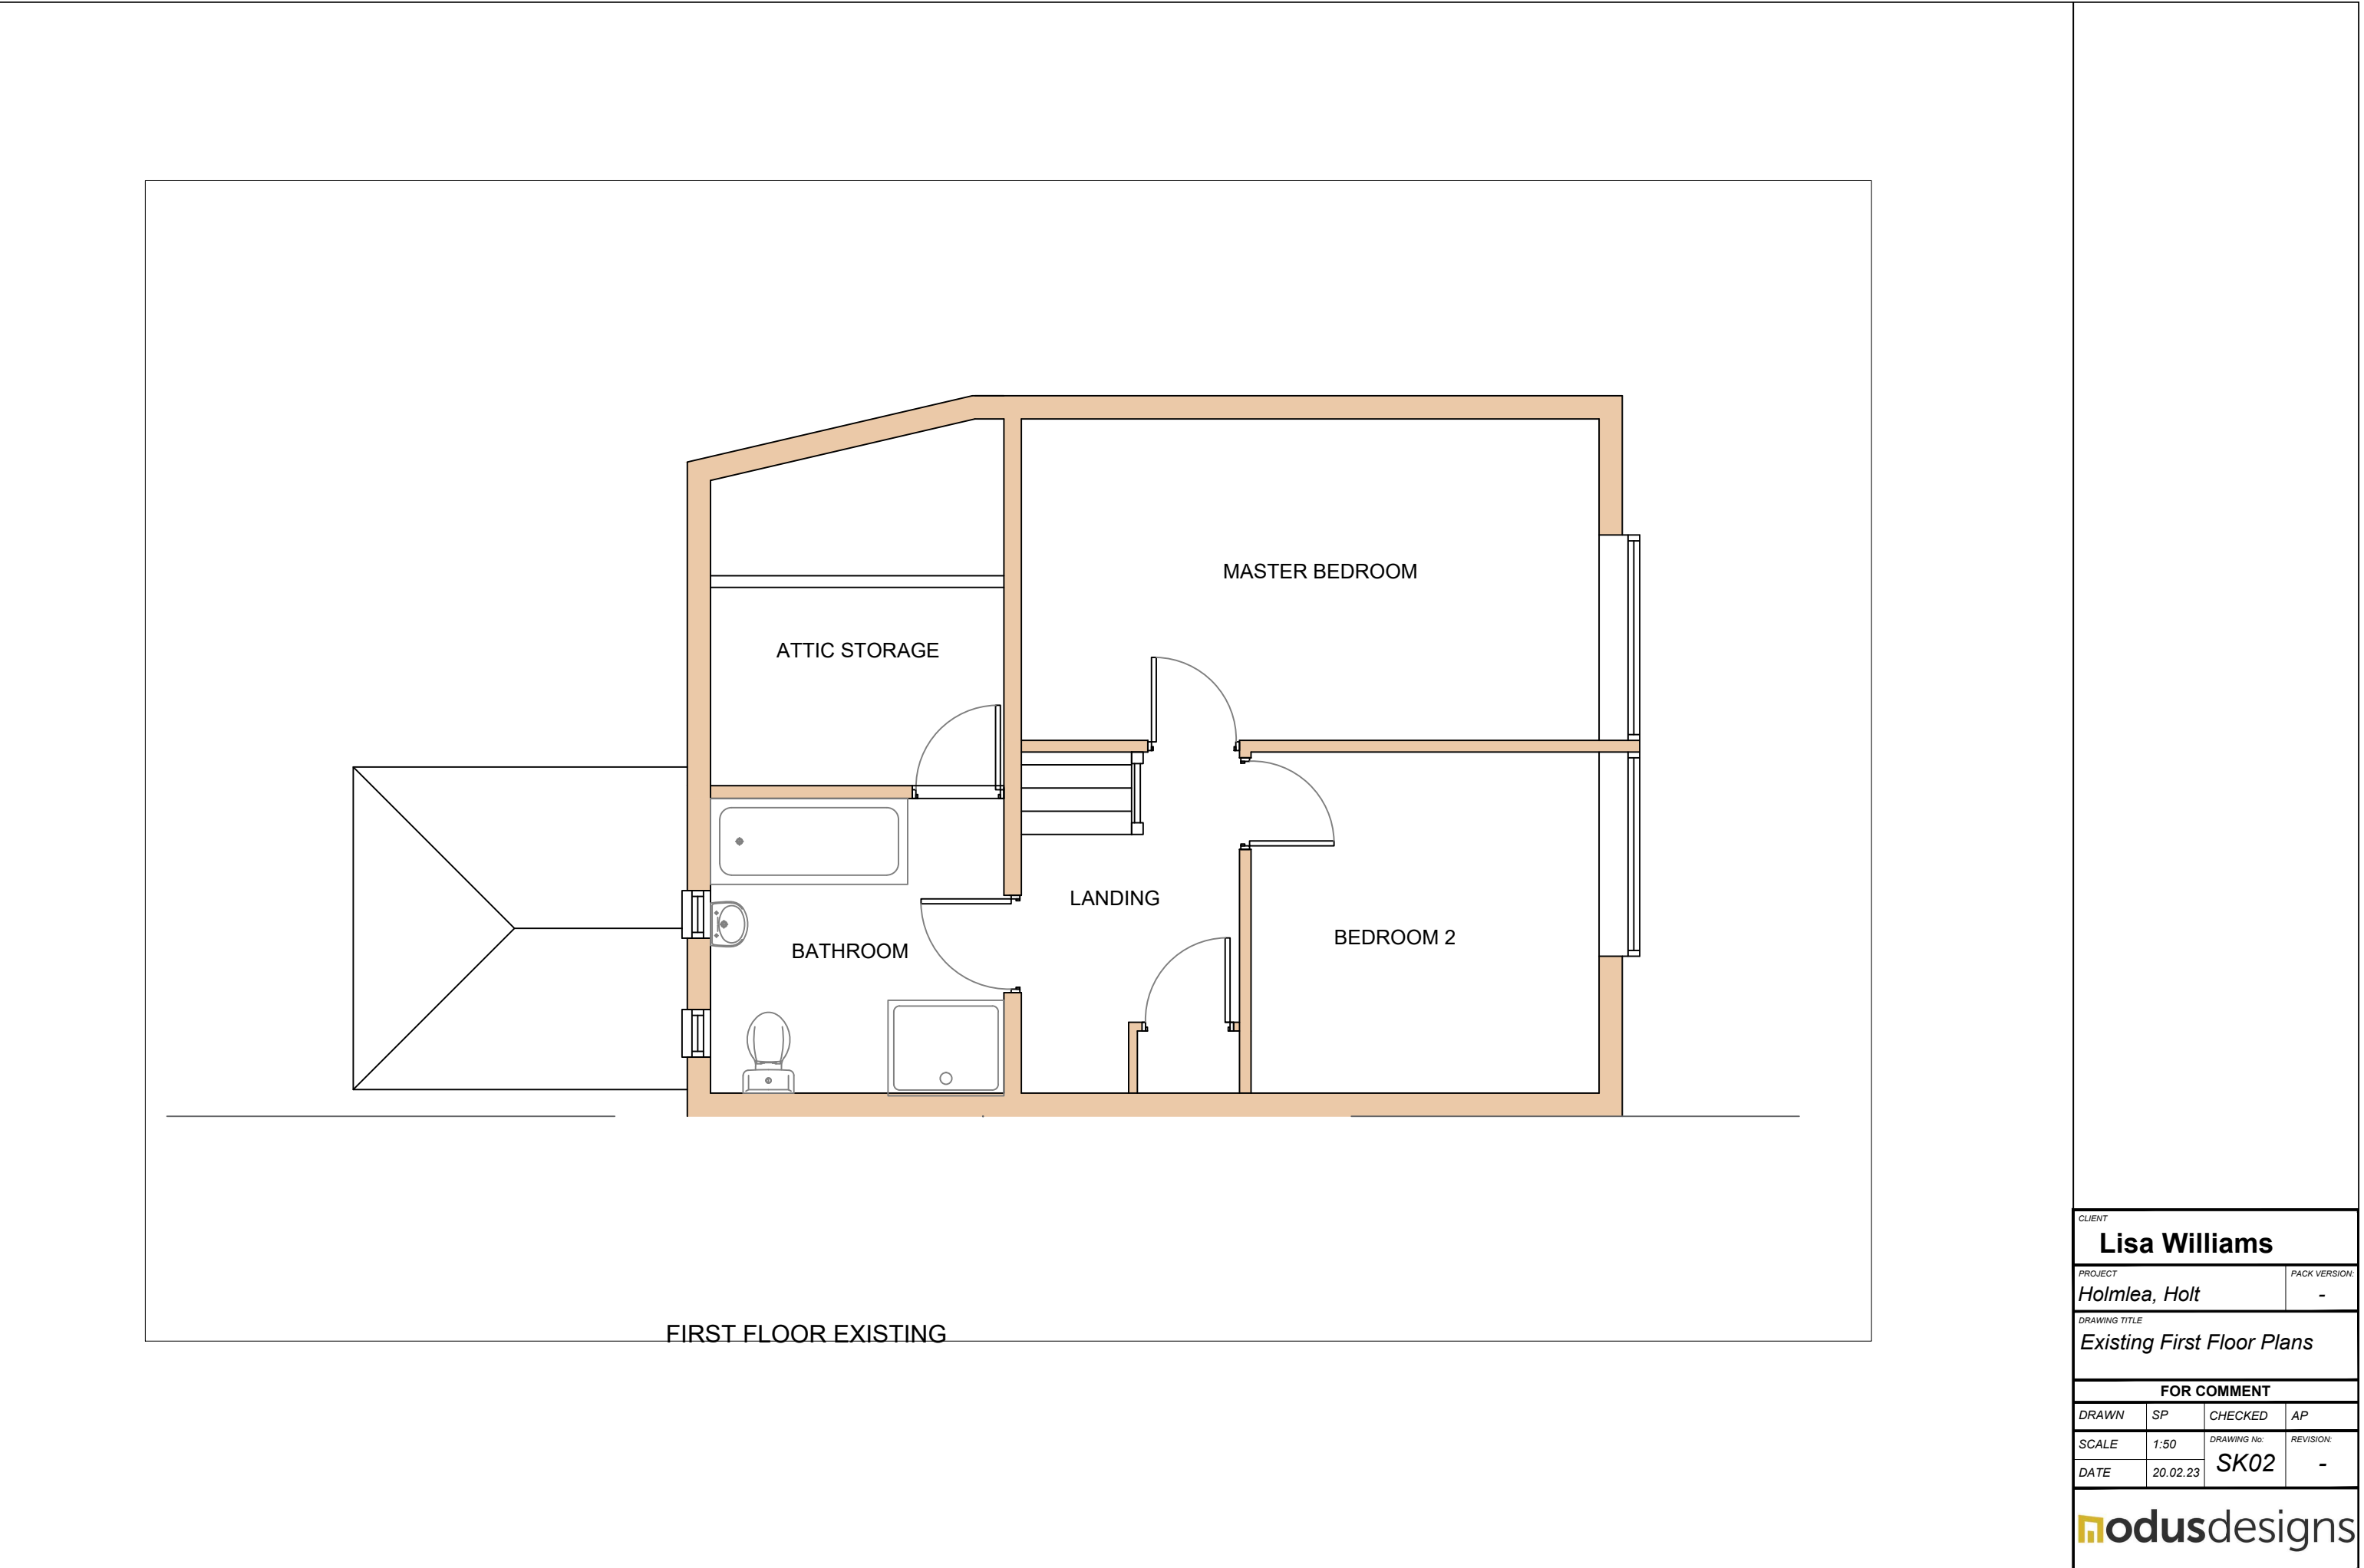

CLIENT			
Lisa Williams			
PROJECT			PACK VERSION:
Holmlea, Holt			-
DRAWING TITLE			
Existing First Floor Plans			
FOR COMMENT			
DRAWN	SP	CHECKED	AP
SCALE	1:50	DRAWING No:	REVISION:
DATE	20.02.23	SK02	-
modusdesigns			