




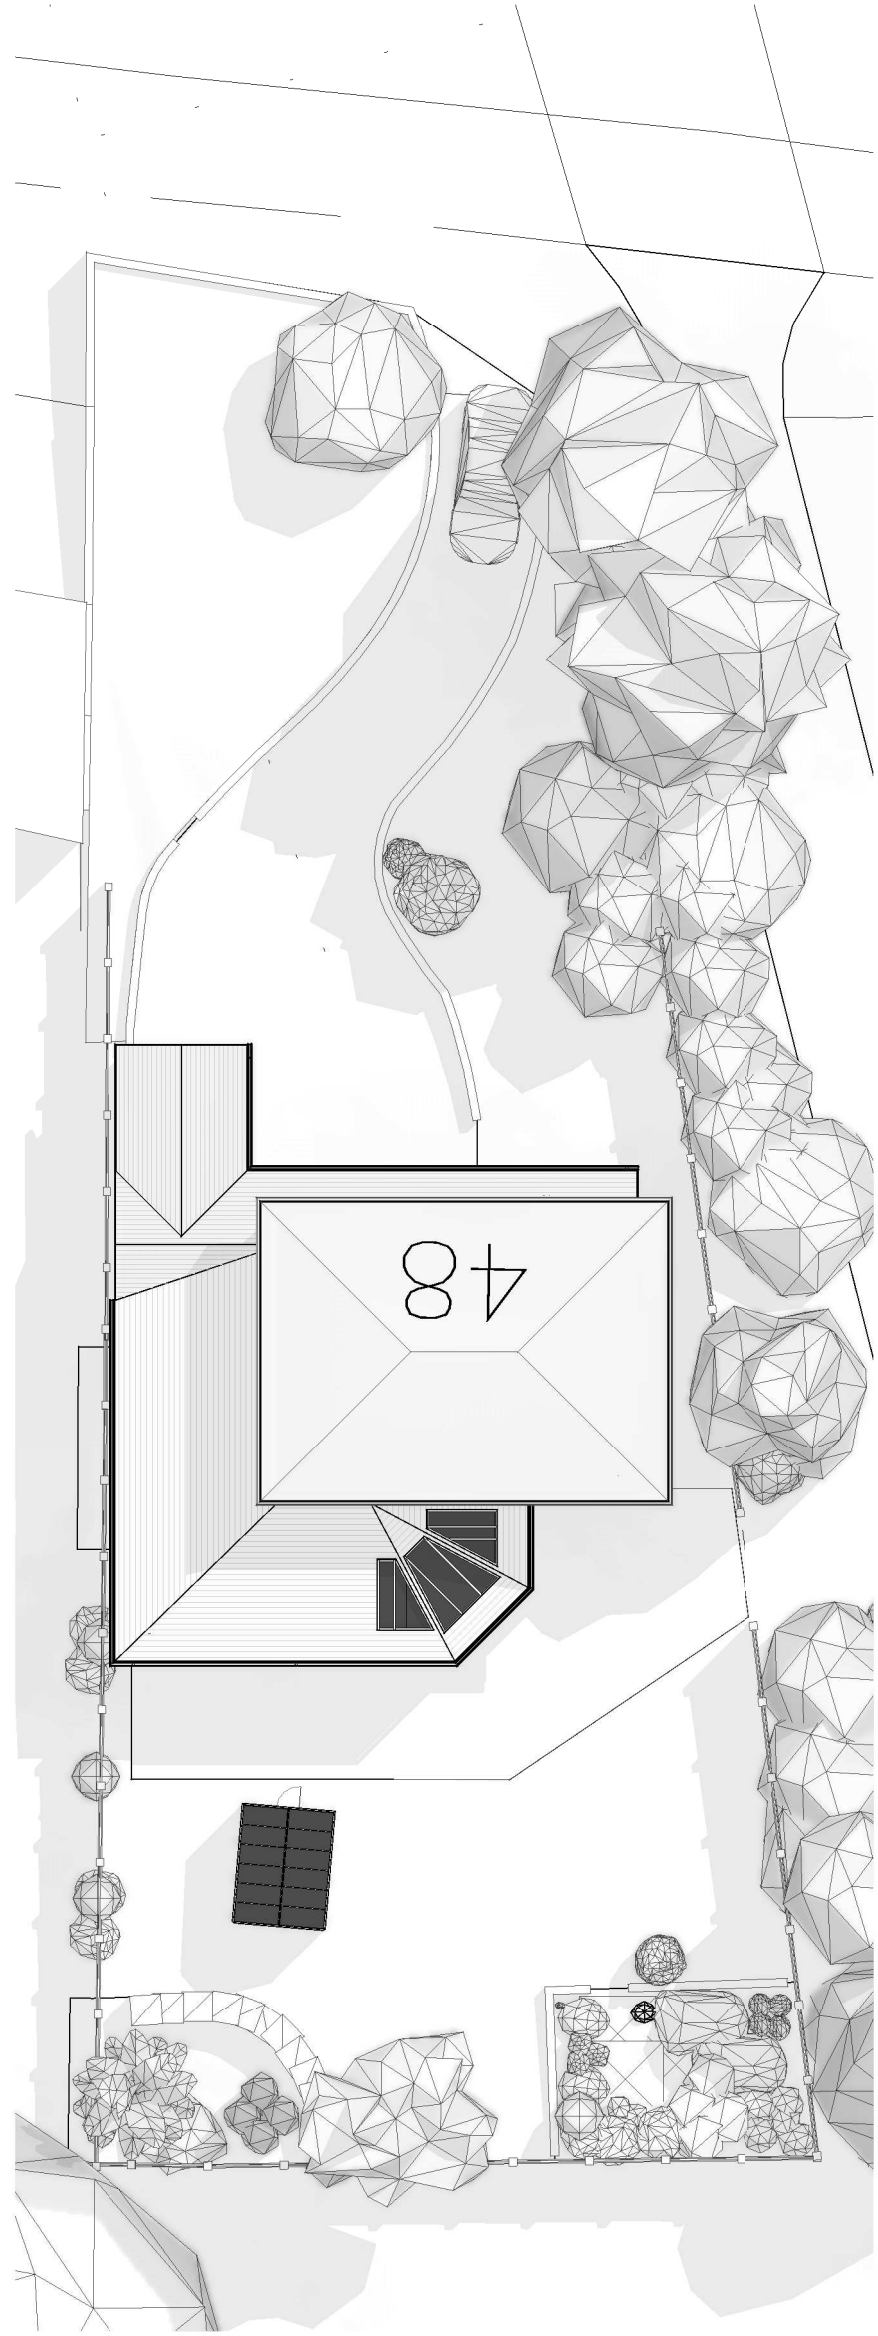

**Site/Block Plan**  
Scale: 1 : 200

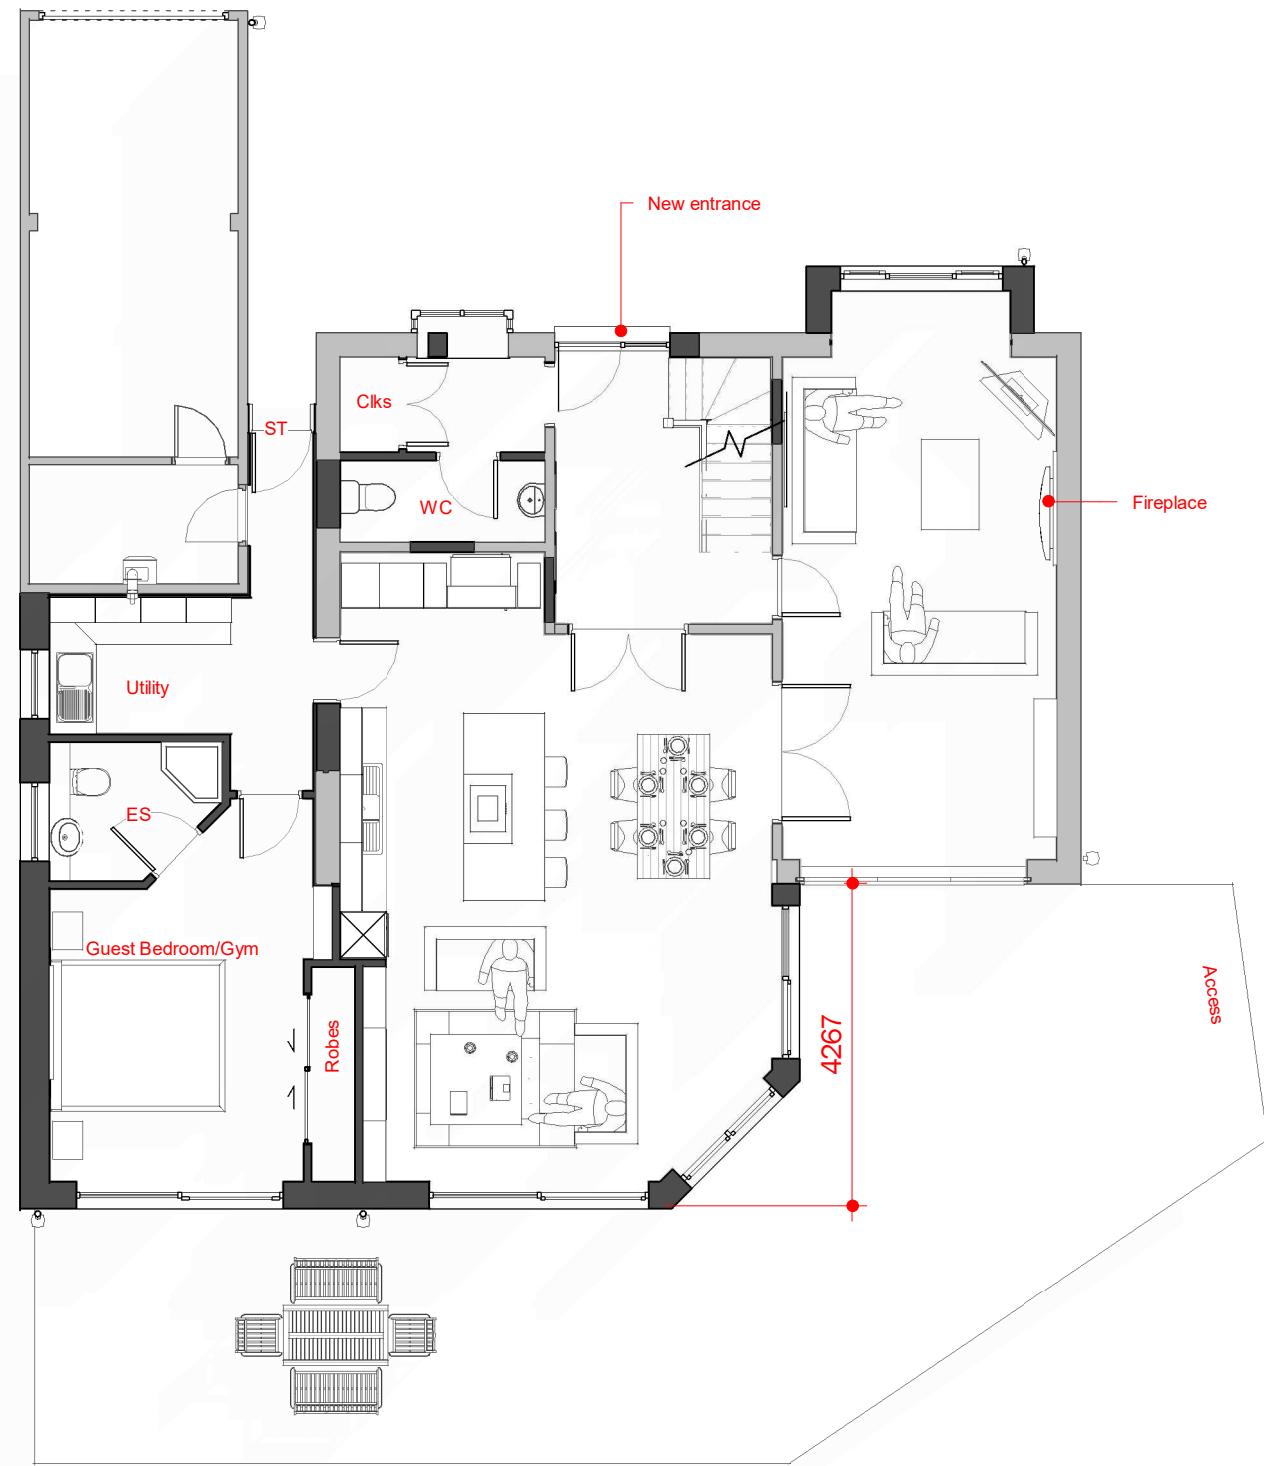


**Ground Floor**  
Scale: 1 : 100

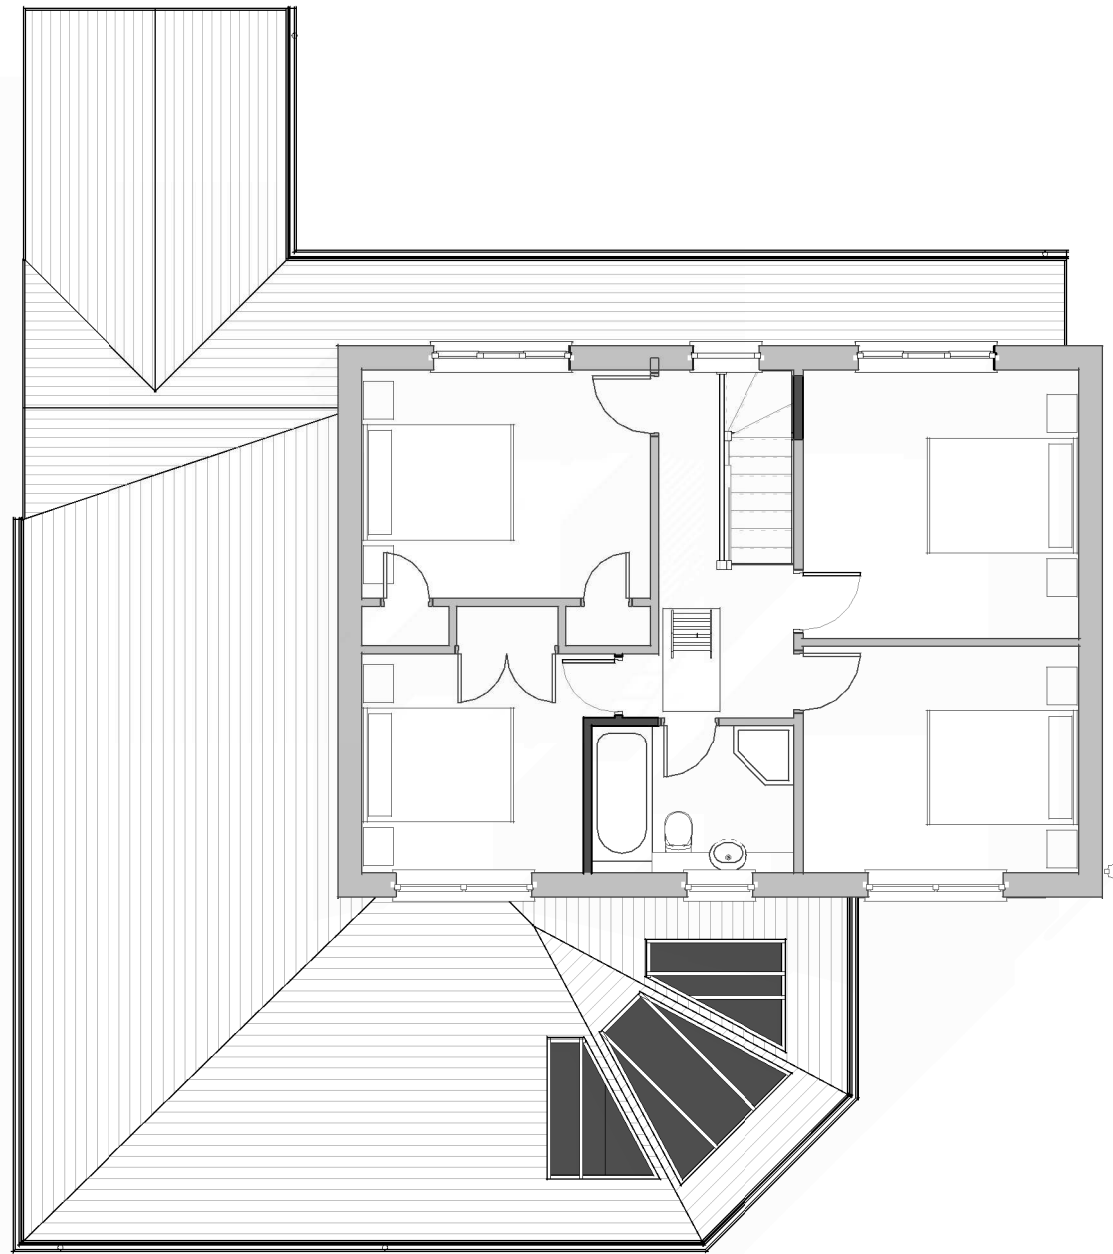

**First Floor**  
Scale: 1 : 100



**Front Elevation**  
Scale: 1 : 100

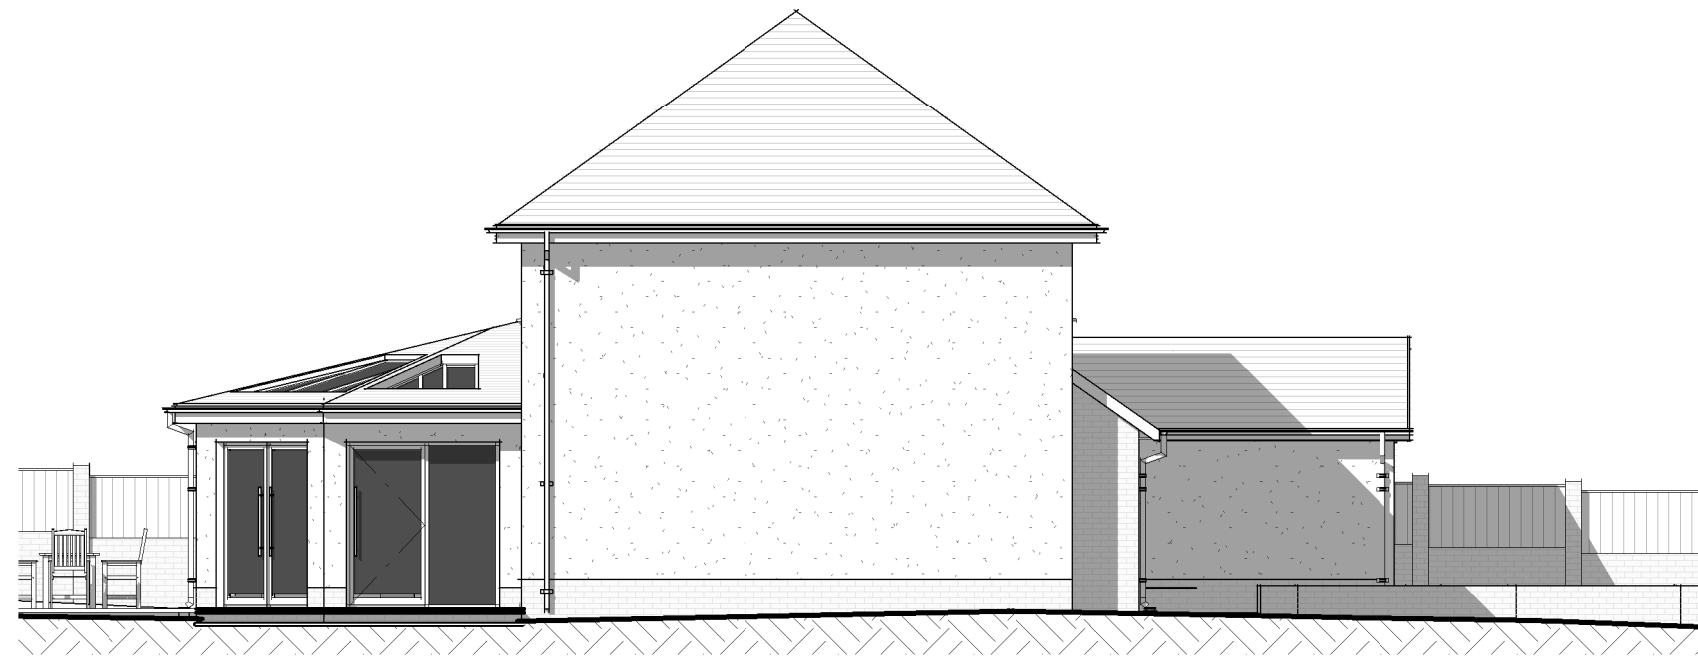


**LHS Elevation**  
Scale: 1 : 100



**Rear View**  
Scale:



**Rear Elevation**  
Scale: 1 : 100

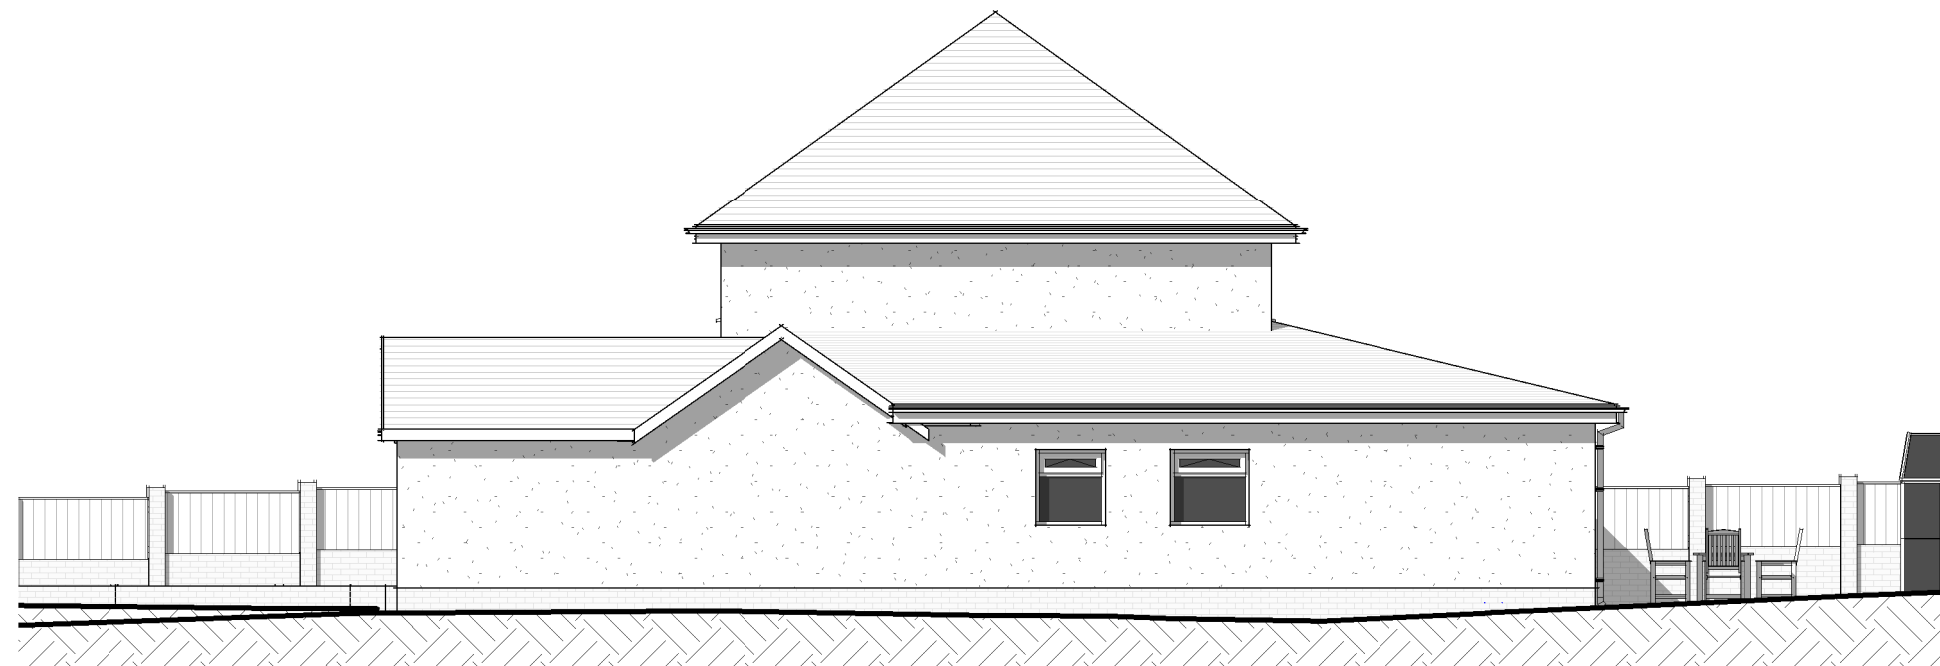

**RHS Elevation**  
Scale: 1 : 100

CityArchitectural Ltd.

R.I.B.A. Chartered Architects  
Holly House, Guilden Sutton Lane, Guilden Sutton  
CH3 7EX  
Tel: 01244 341 662  
info@cityarchitectural.co.uk  
www.cityarchitectural.co.uk

Project: Hillock Lane

Drawing: GA as Proposed

Client: Mr & Mrs Rogers

Sheet Size: A1L Scale: as shown at A1

Project / Drawing / Revision  
**0832 / PL03**