


Do not scale from this drawing. All dimensions and levels are to be checked on site. All areas are approximate and are for information only. This drawing is to be read in conjunction with all other relevant documents and all works are to comply with the current Building regulations, British Standards and Codes of Practice etc. All details of the existing structure are to be verified by others on site prior to any works commencing. The copyright of this drawing and all works executed from this drawing remain the property of View Associates Ltd. Any 3rd party survey information contained on this drawing is not the responsibility of View Associates Ltd.

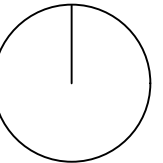

Ordnance Survey, (c) Crown Copyright 2019. All rights reserved. Licence num




Drawing Number: (PL)001 REV D	Date: 04.01.21
Stage: PLANNING	
Scale: 1:100 + 1:1250 @ A2	
Drawn By: HH	Checked By: IJ
Client: Northhold Group	
Drawing Title: Proposed Site Plan + Location Plan	

VIEW
ASSOCIATES

www.viewassociates.co.uk

Greystone House, Moss Lane
Altrincham, WA15 8HW
0161 941 7458

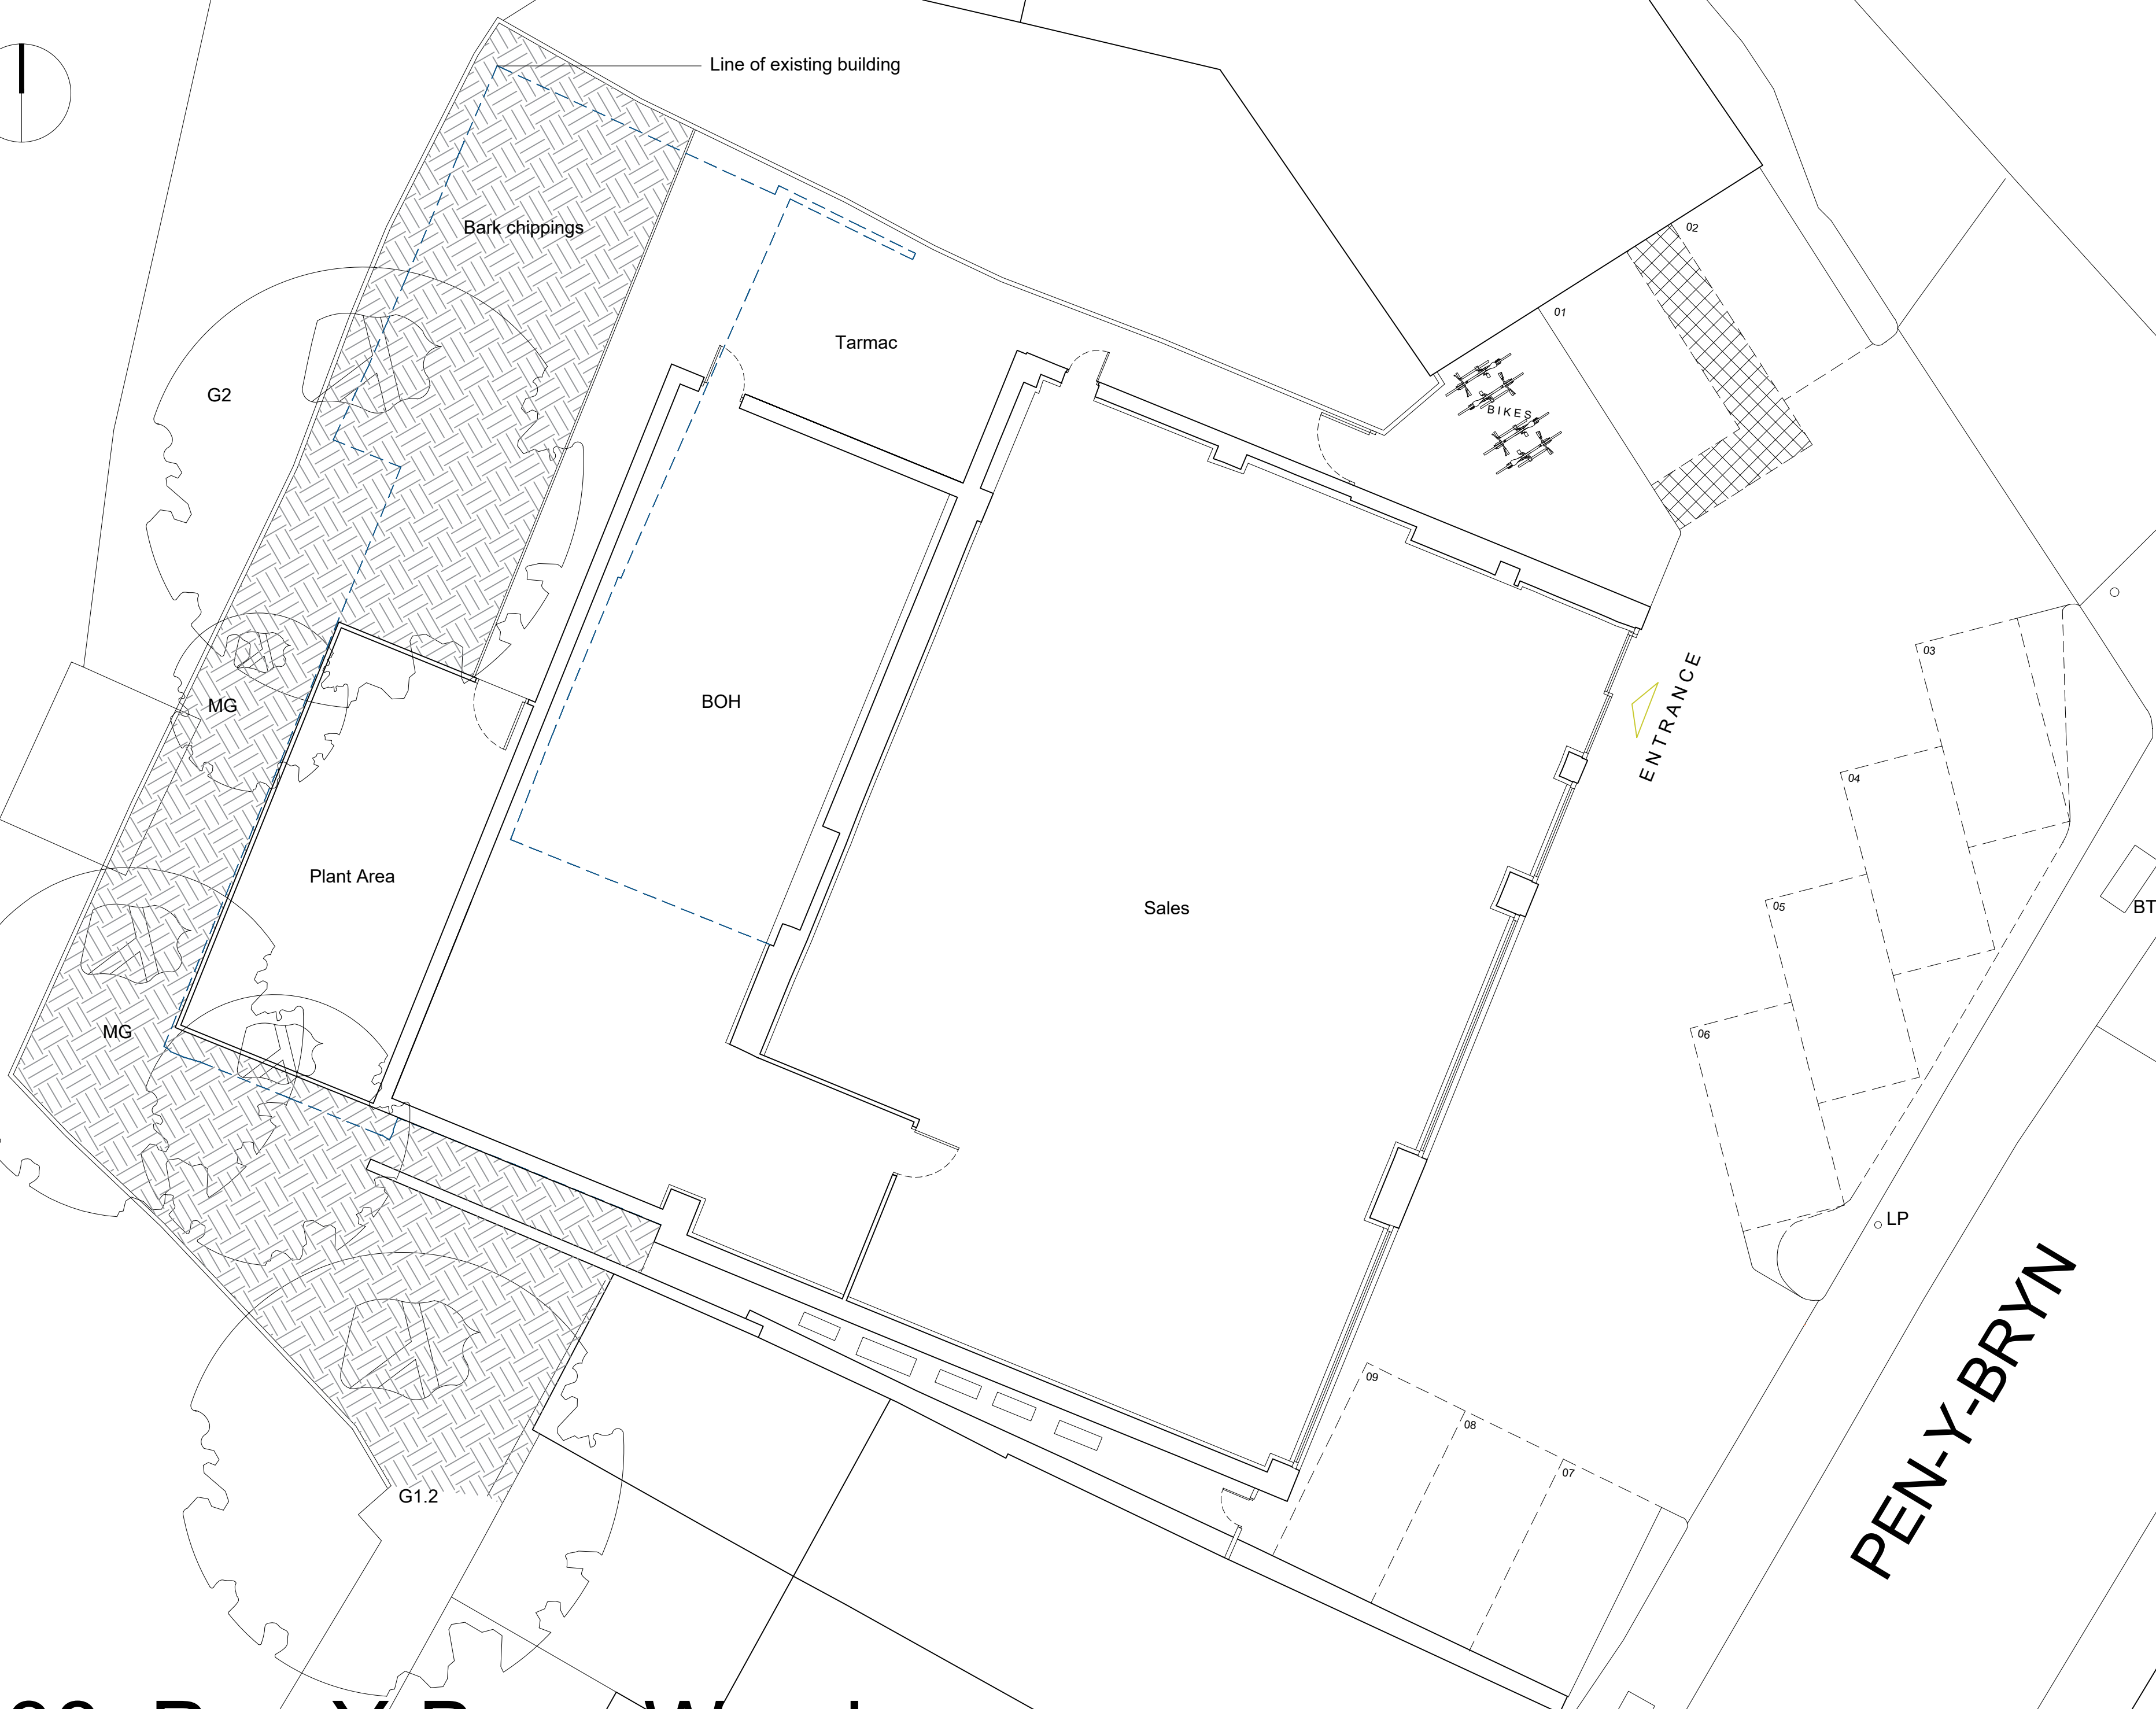

38, Pen-Y-Bryn, Wrexham

