

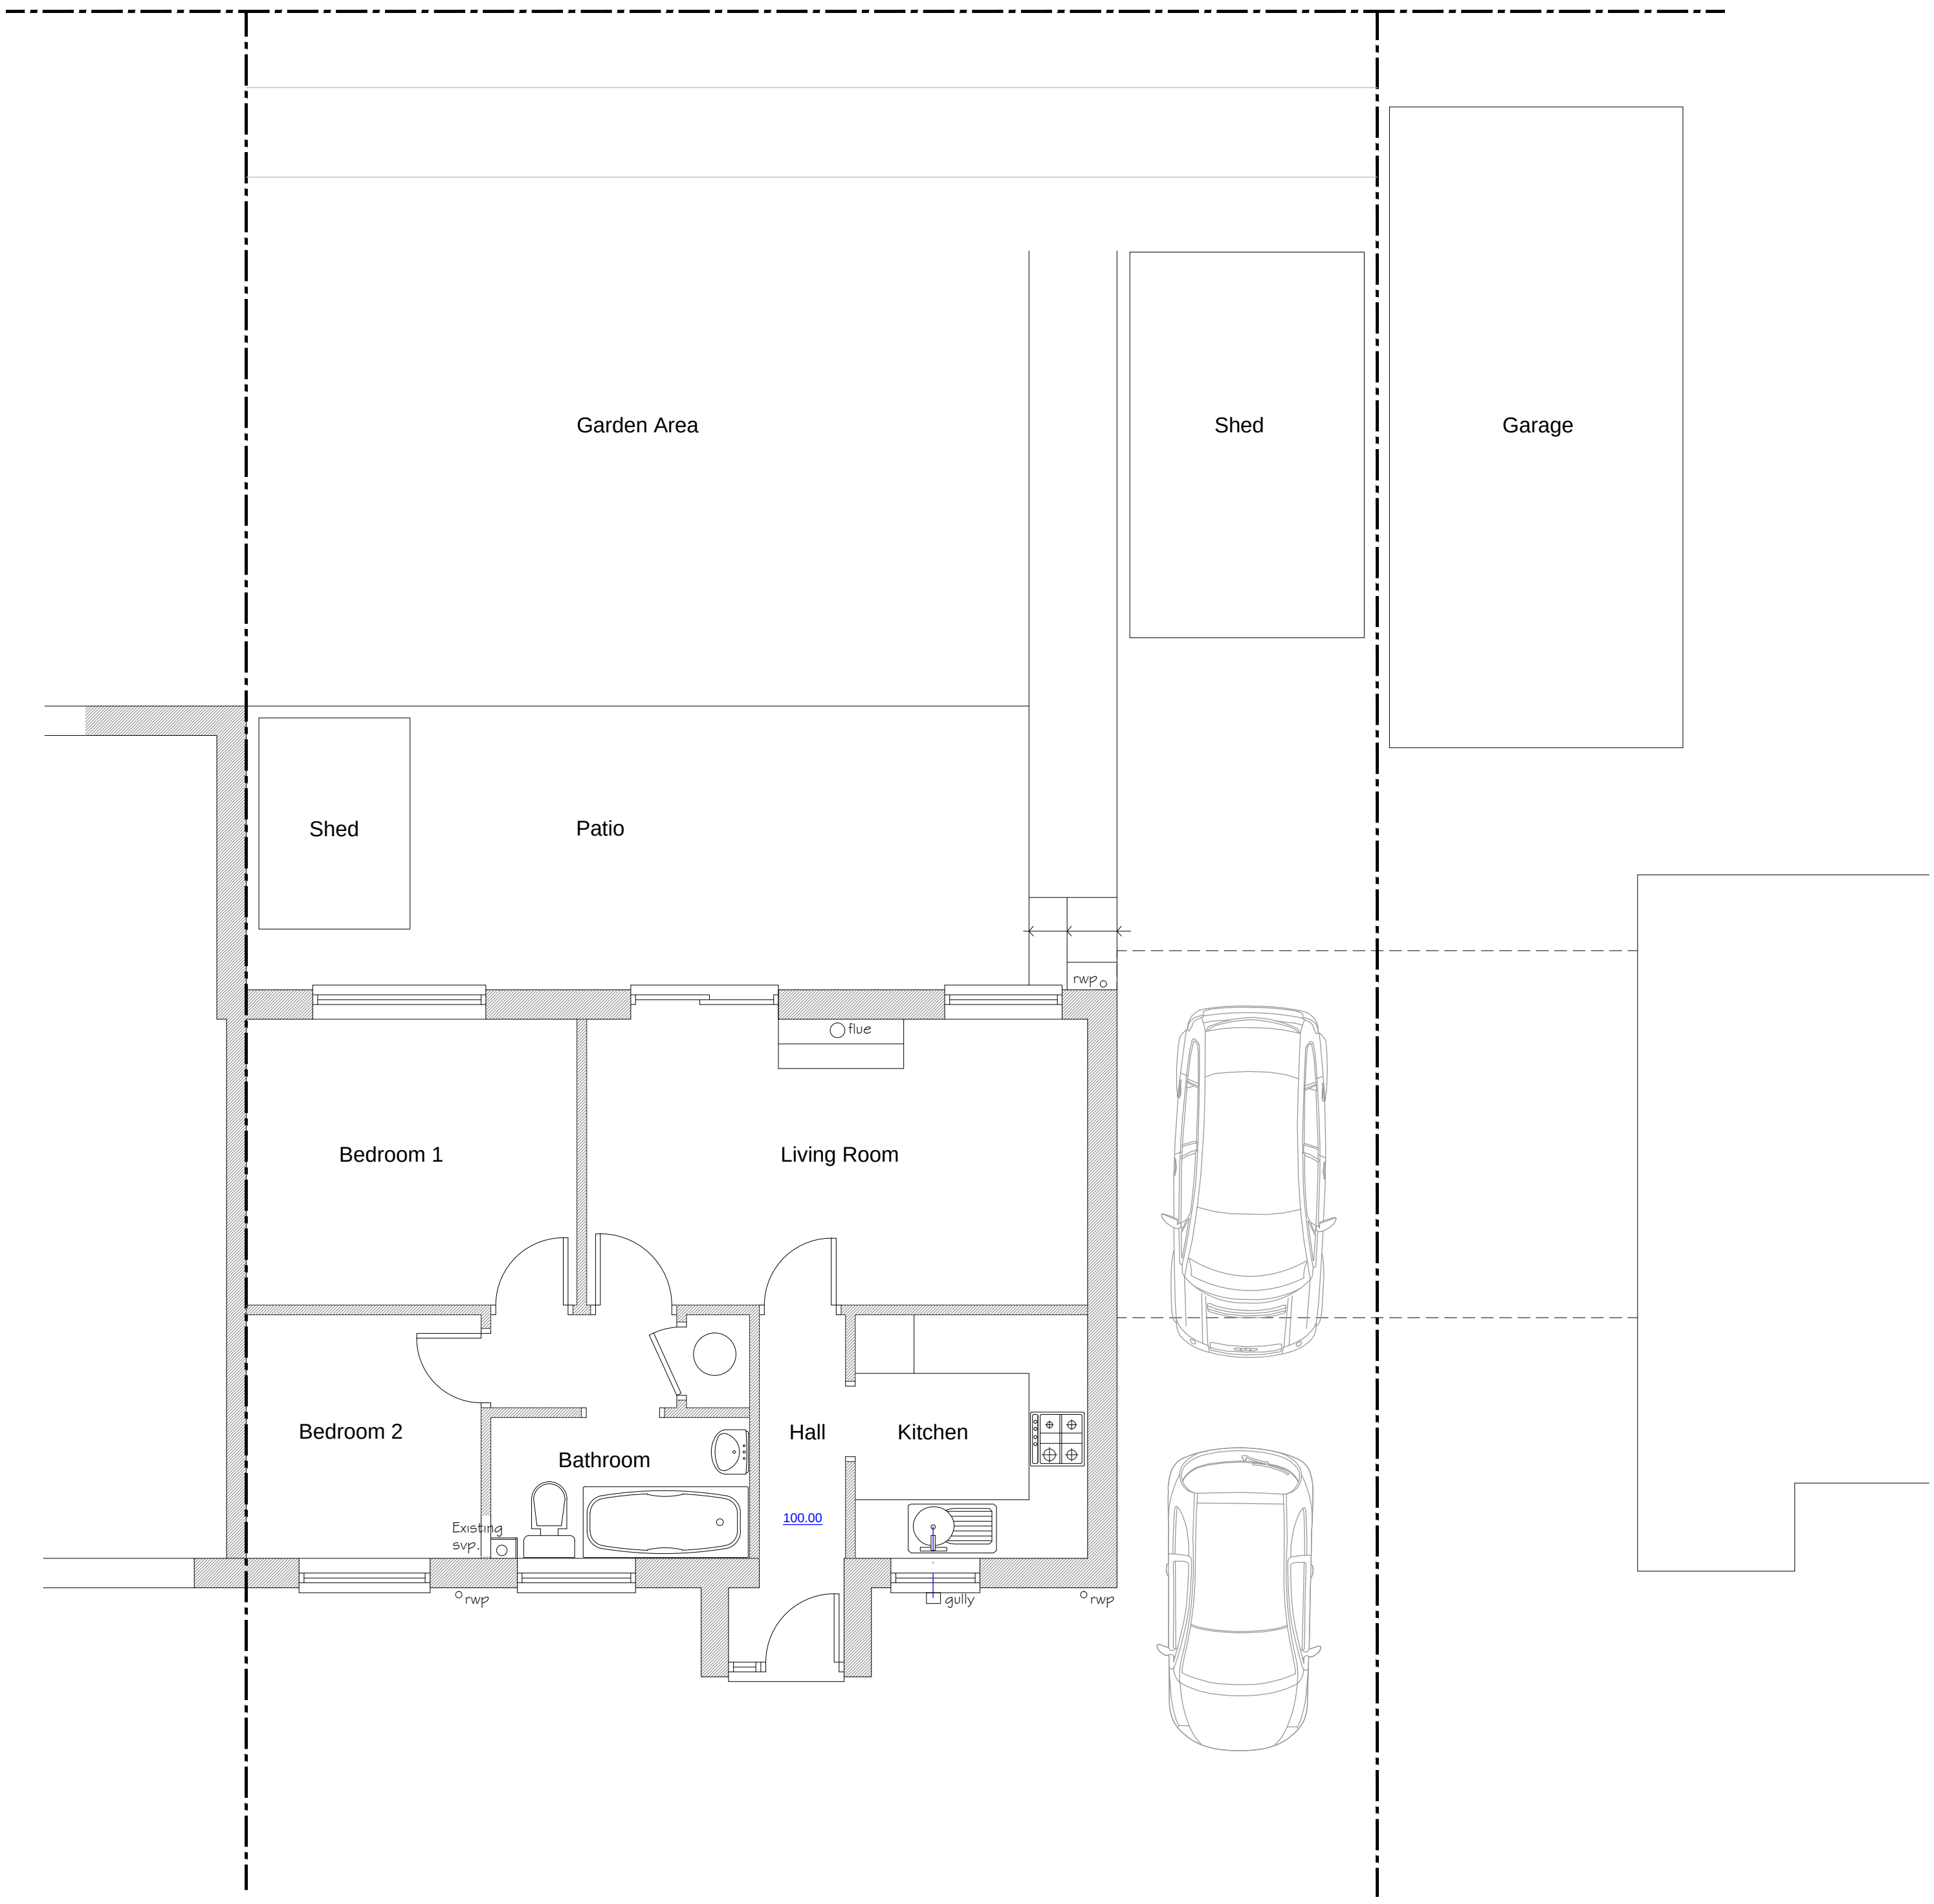


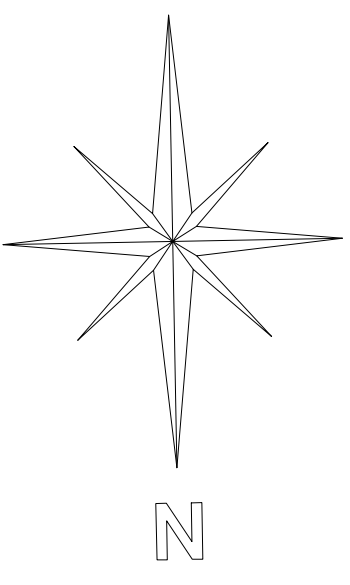

Existing Floor Plan

1:50

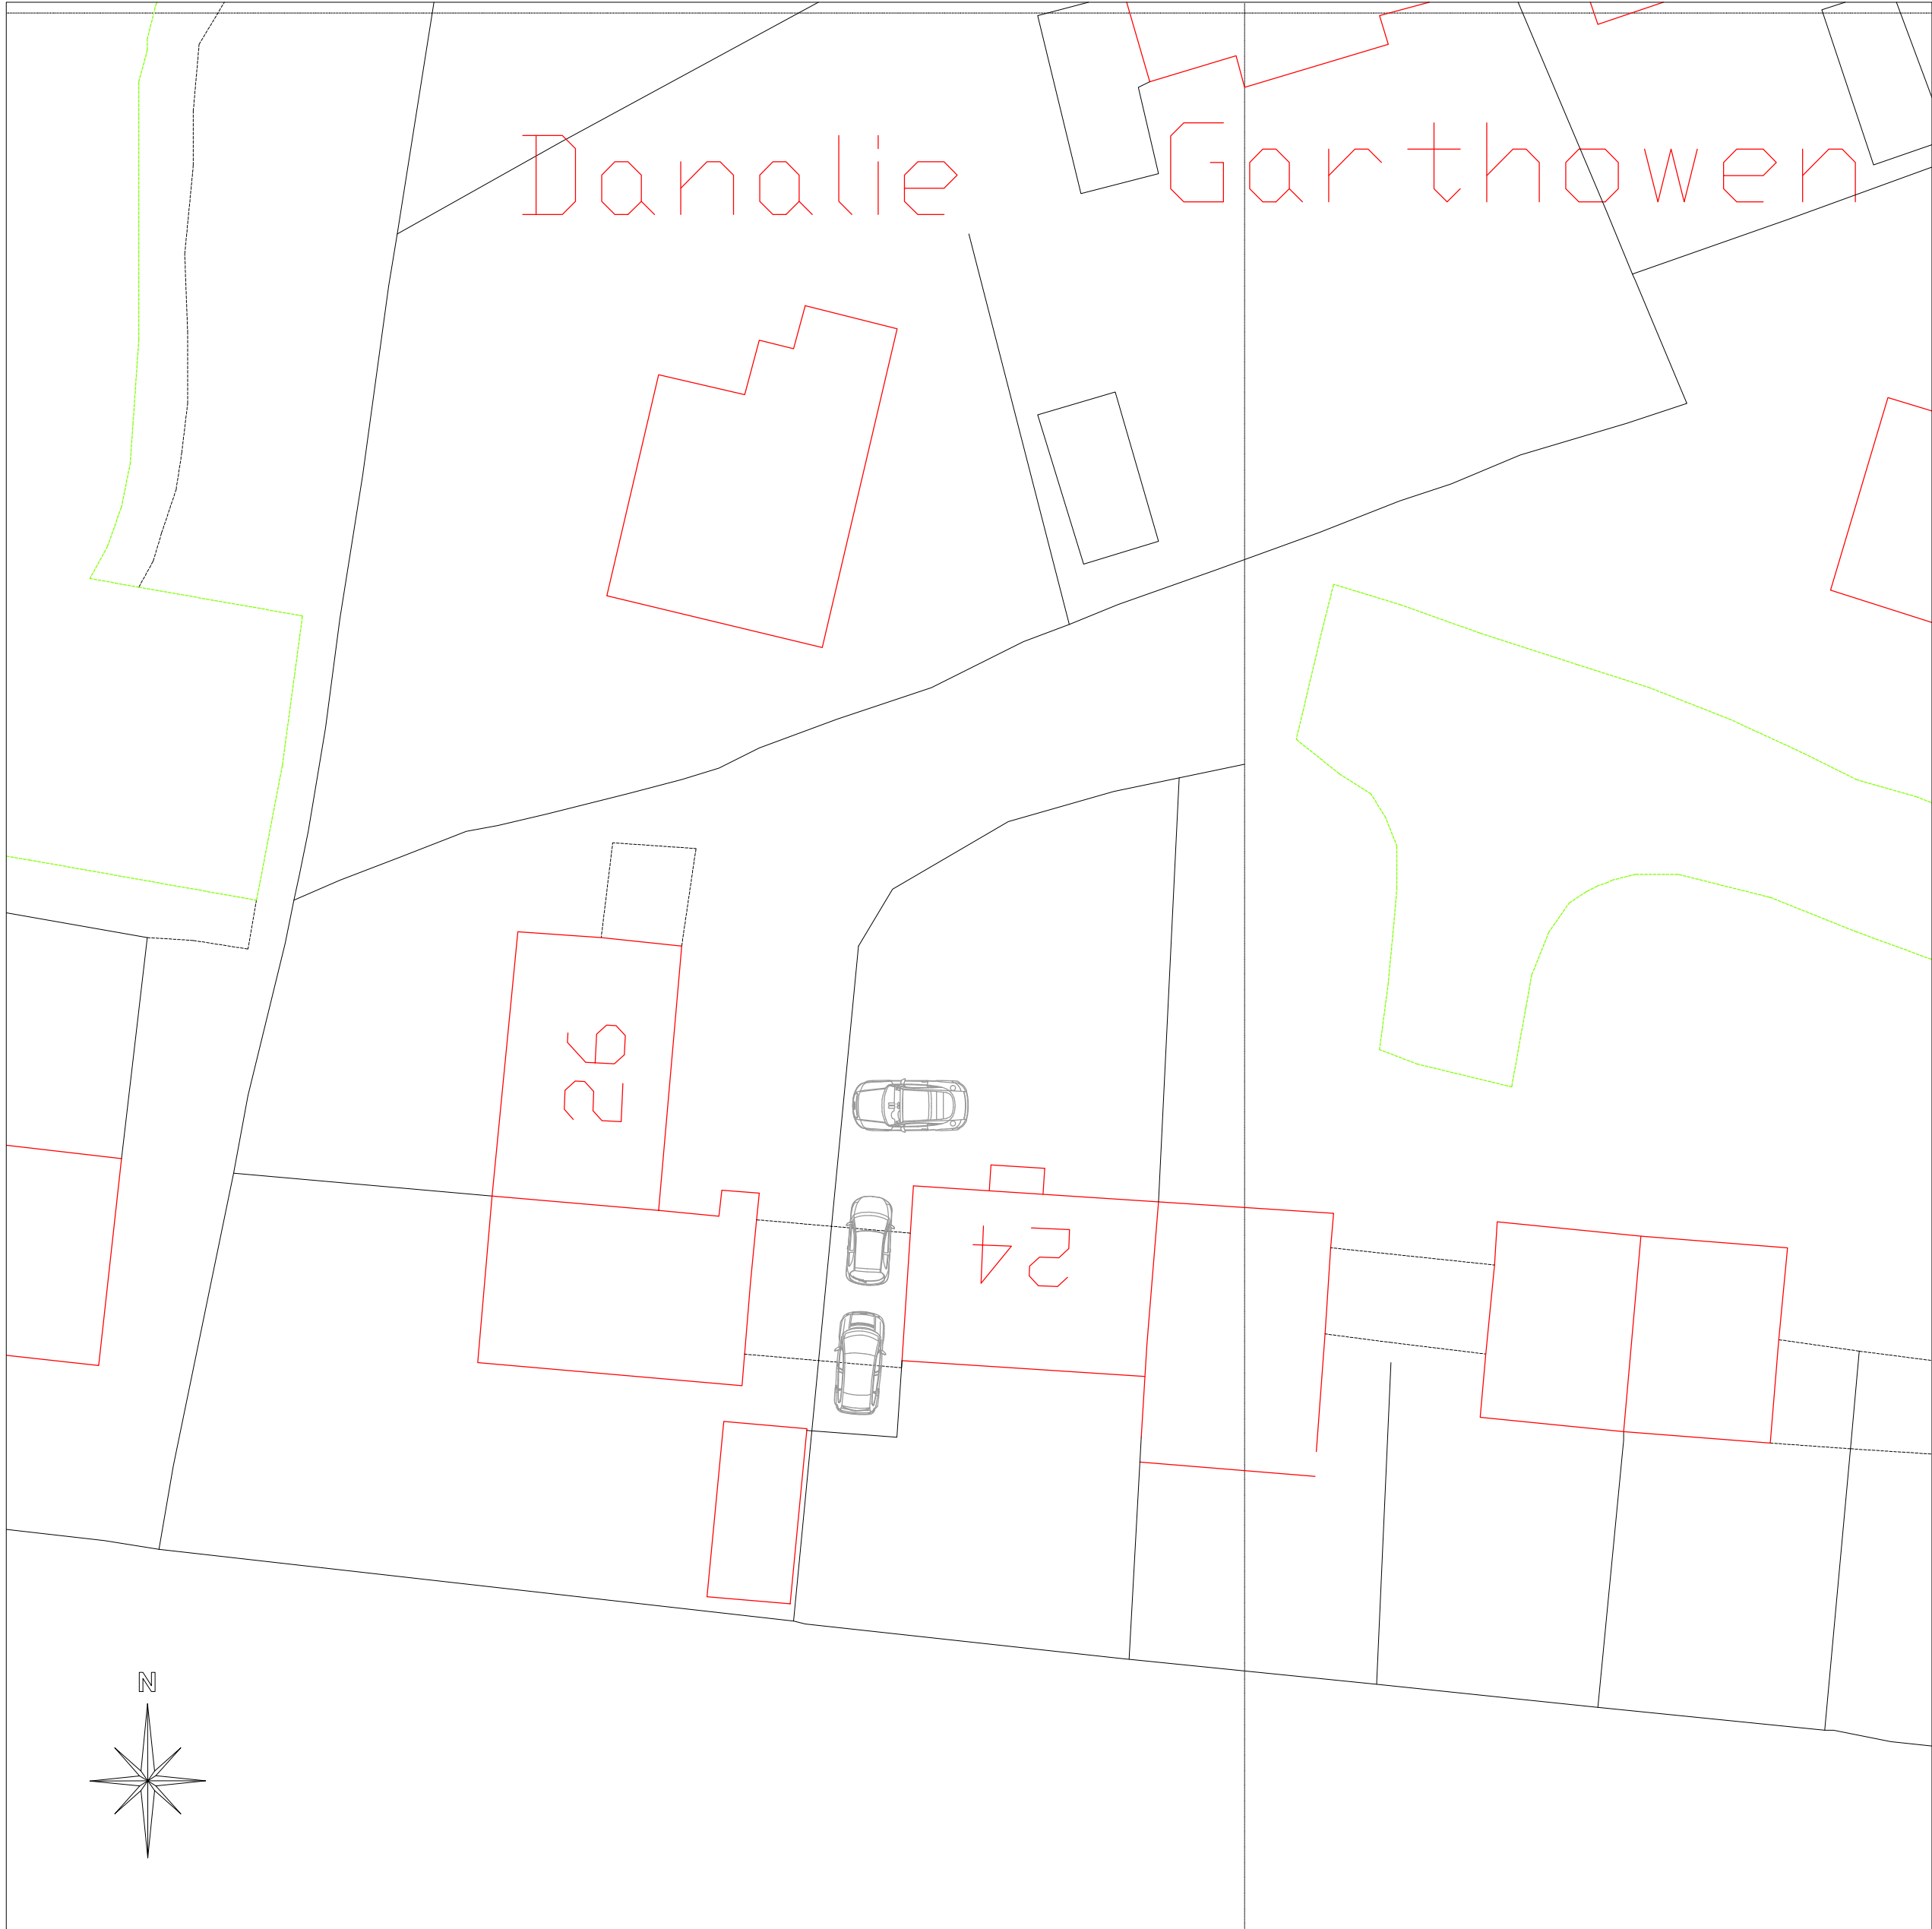

Site Plan

1:200



Location Plan

1:1250

 CELLS-ARCHITECTURAL-DESIGN 25 Sunningdale Close Wrexham North Wales LL13 9QU T 01978 264376 M 07791 480768 E ajones540@btinternet.com		Client: Mr & Mrs. Williams.	
		Drawing Title: Existing Plans & Location Plan.	
		Job Title: Proposed Extension to 24 Briarswood, New Rhosrobin.	
		Date: Aug 2022.	Scale: 1:50, 1:200 & 1:1250 at A1