


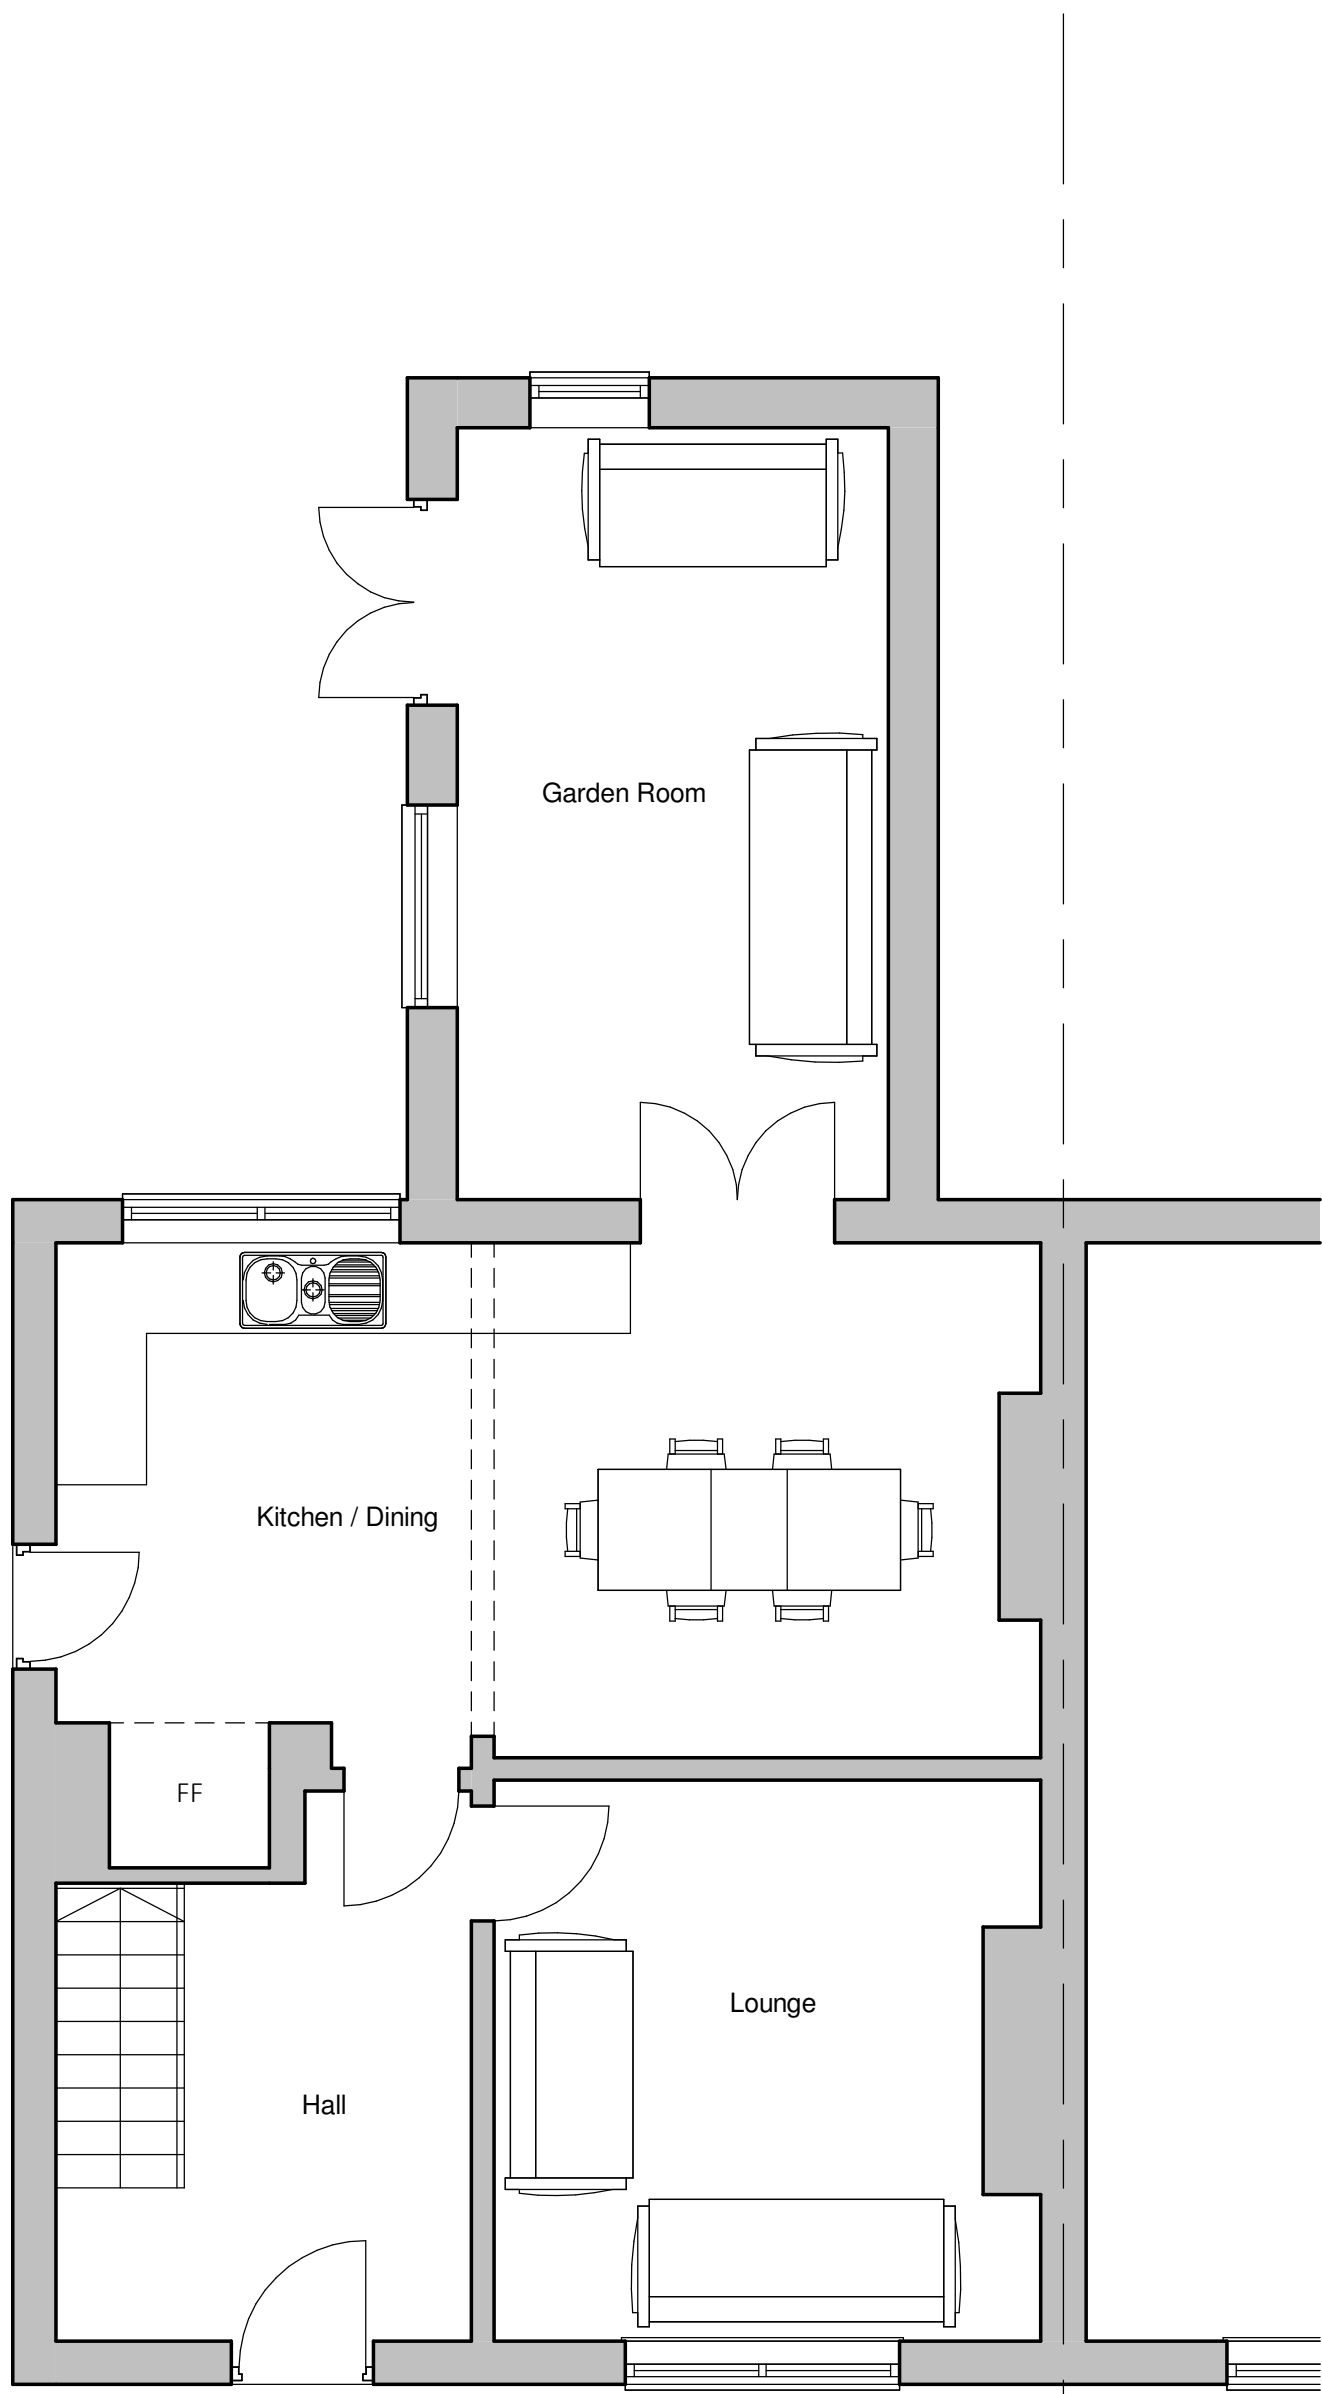


Existing Ground Floor Plan
1 : 50




North Elevation
1 : 50



East Elevation
1 : 50

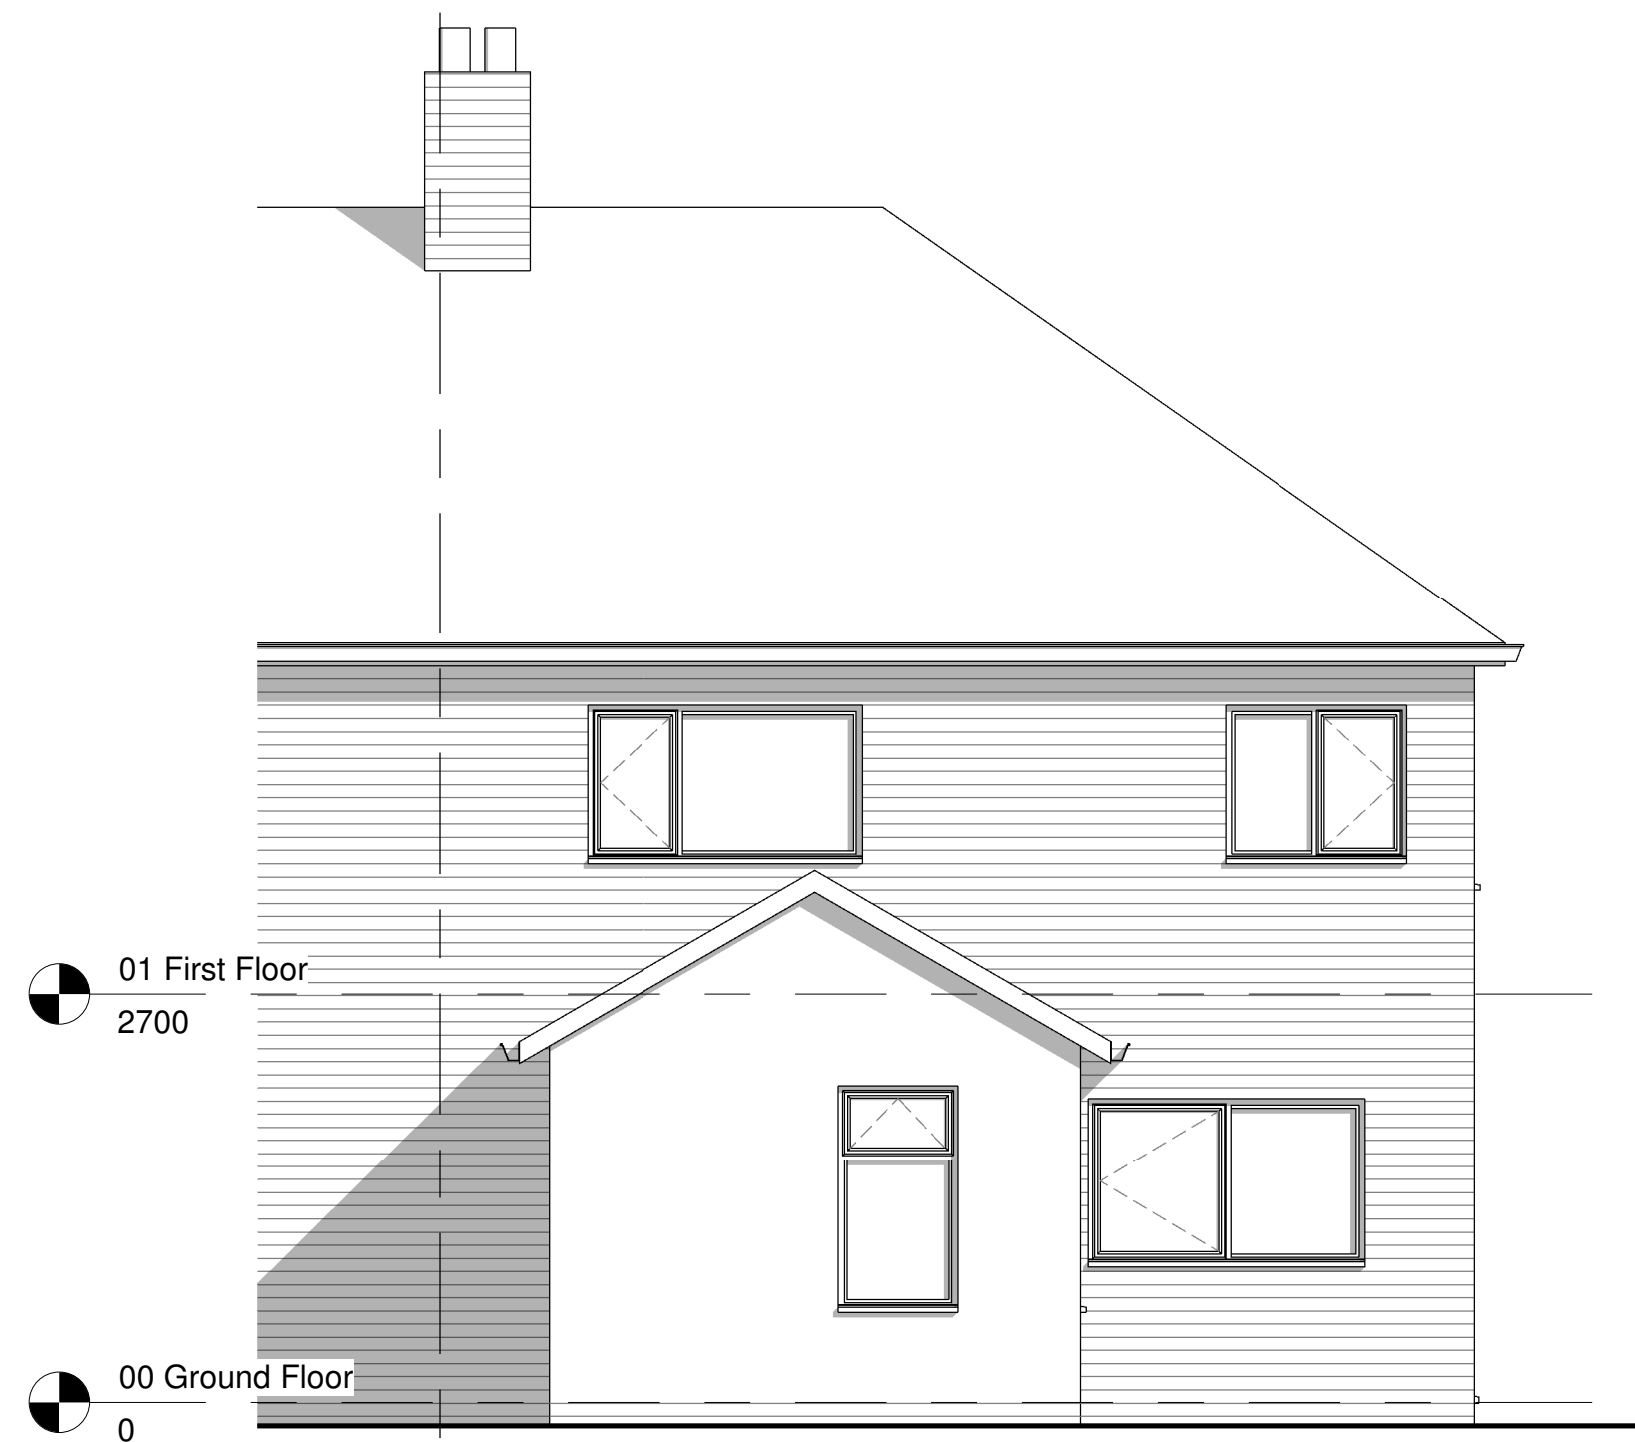

South Elevation
1 : 50

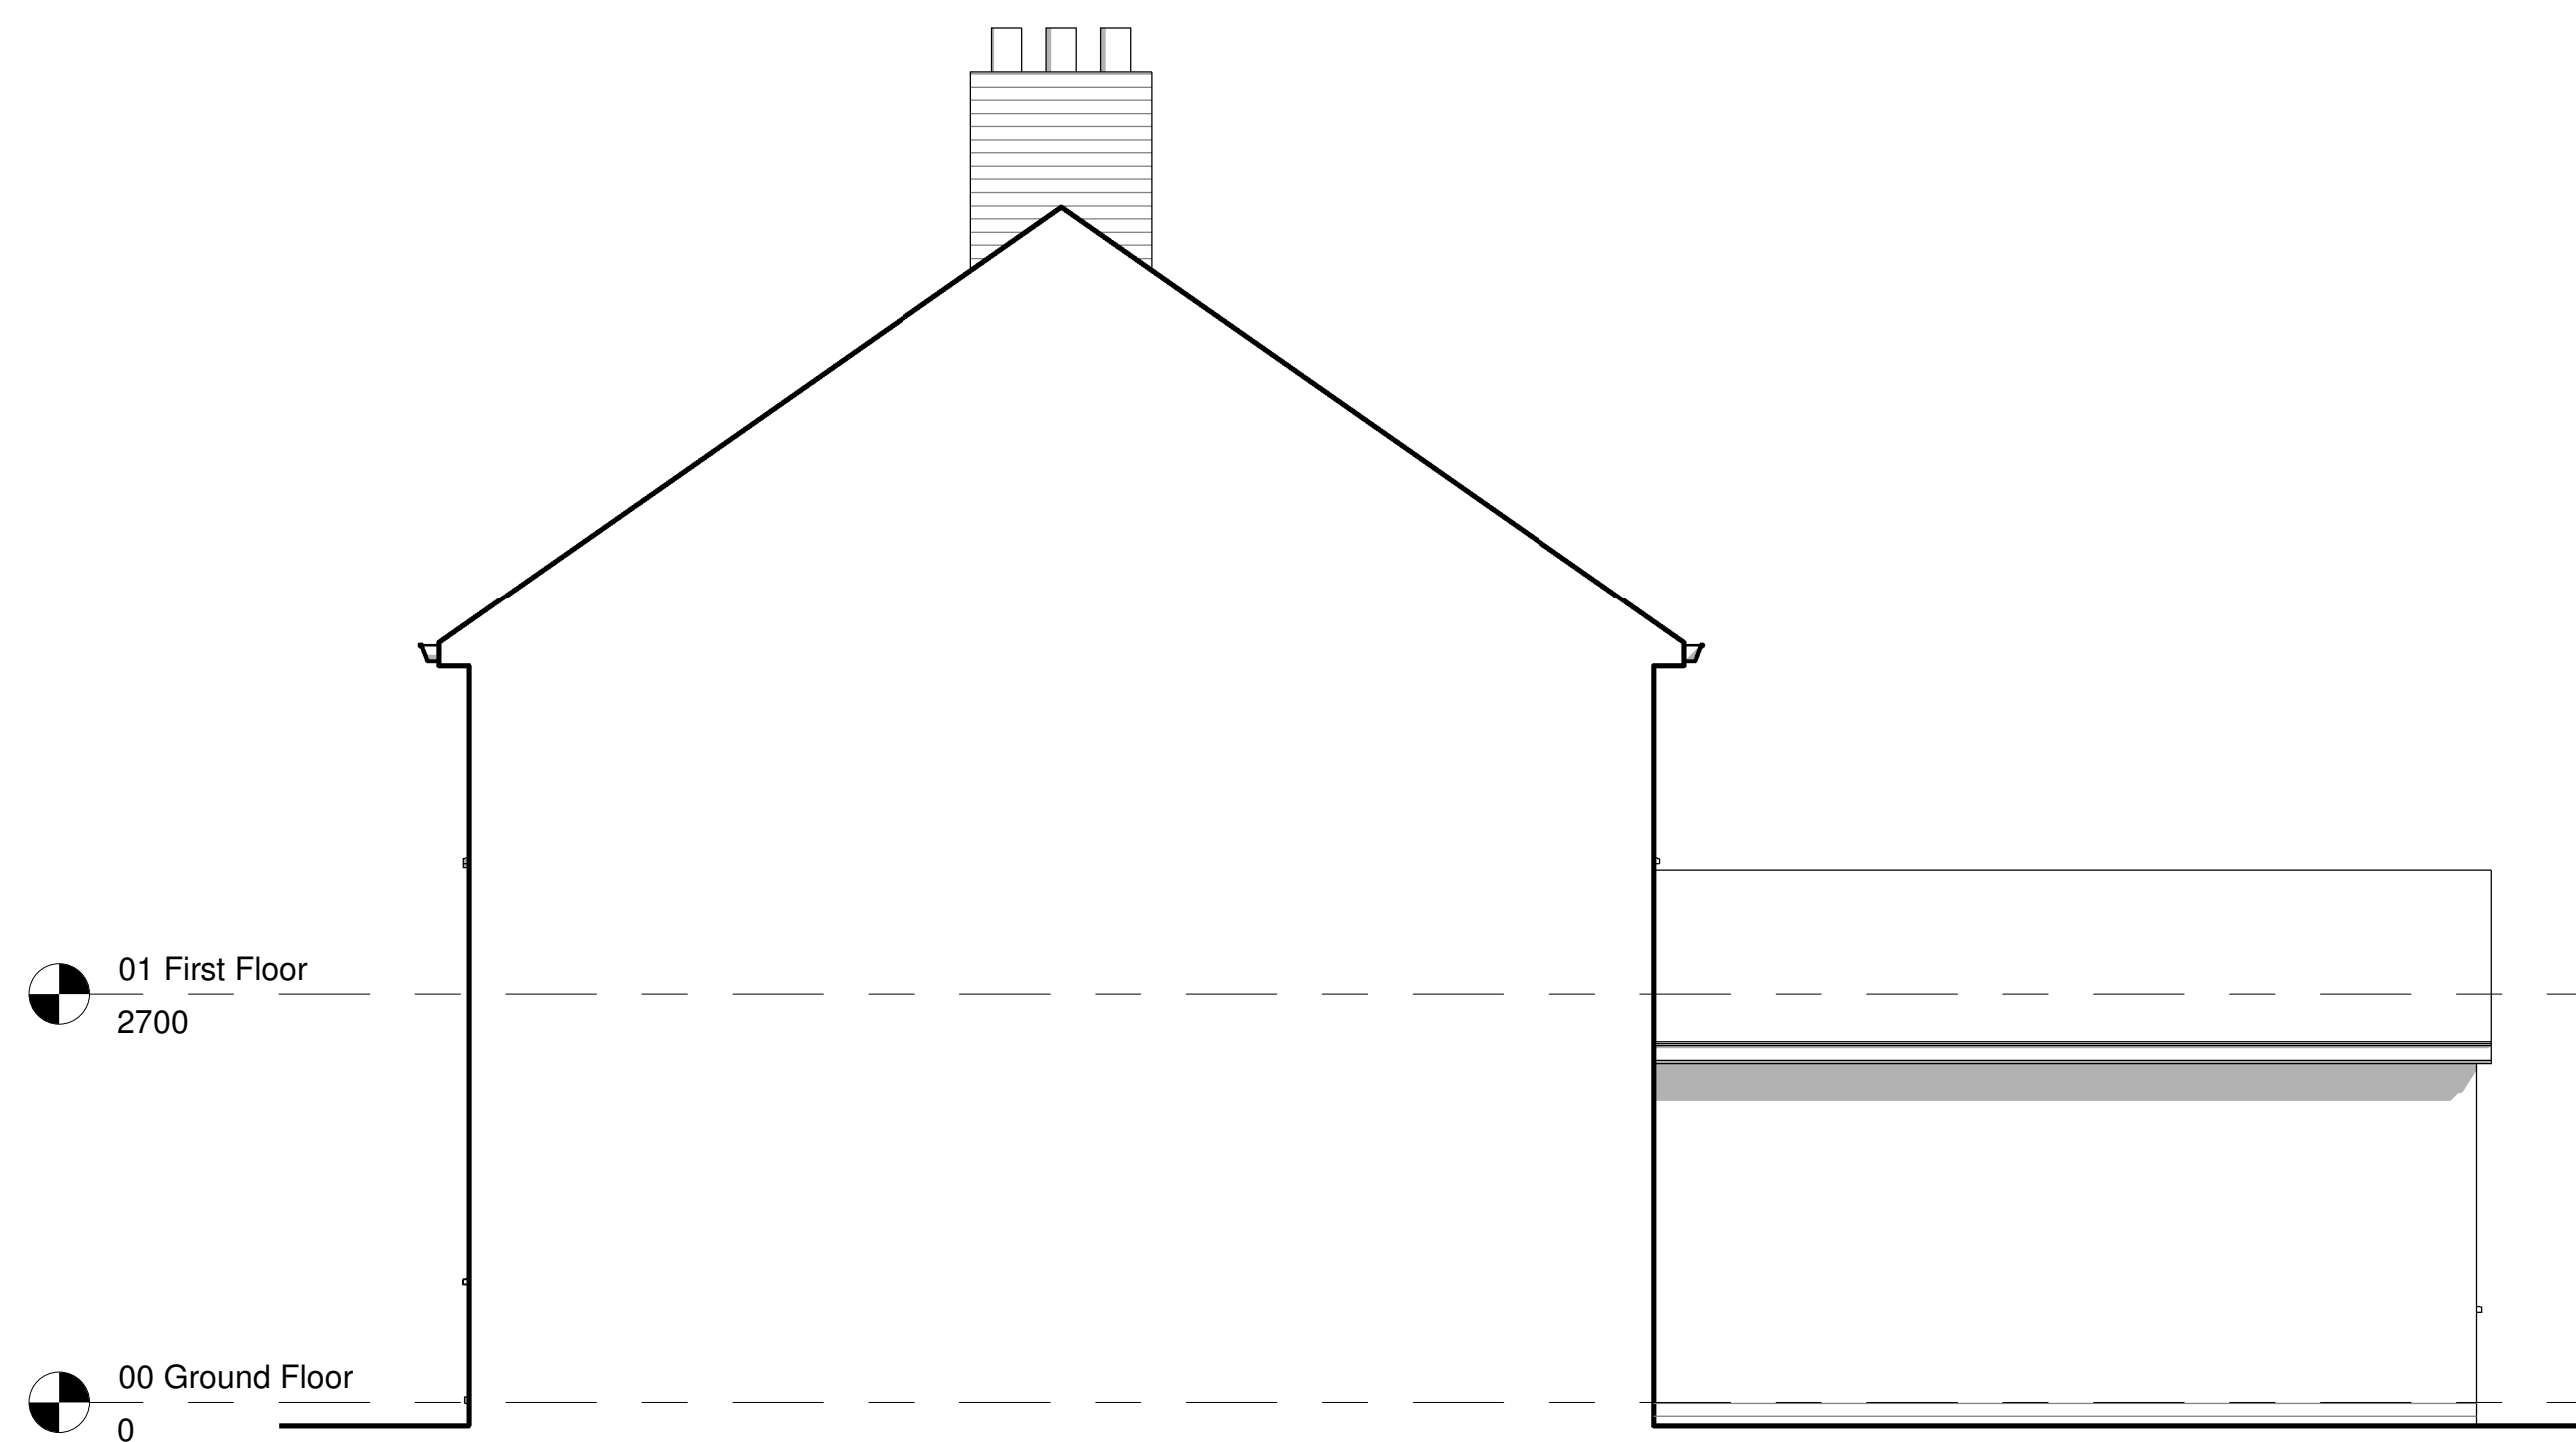

West Elevation
1 : 50



Project: Ty Coch, Bank Street, Rhos			
Title: Existing Plan & Elevations			
Scale @ A1: 1 : 50	Scale @ A3: 1 : 100	Author: GE	Date: 04/06/23
Project Ref: 23-30	Drawing No: A003	Rev: -	