
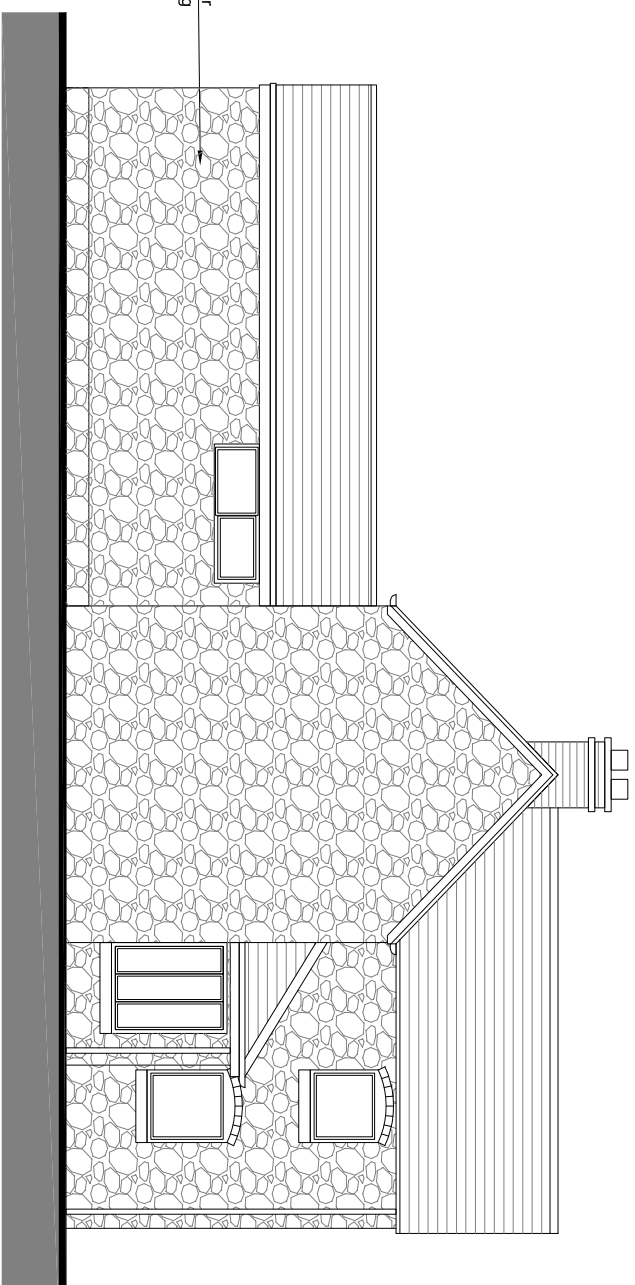
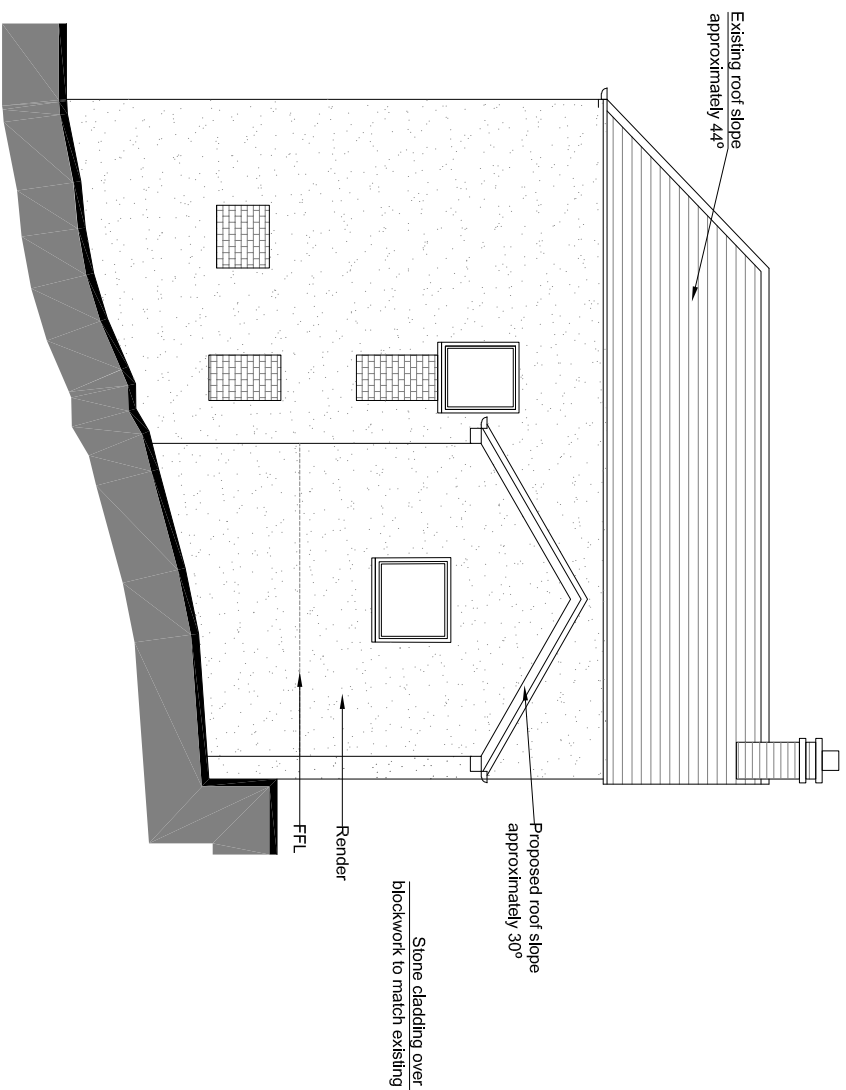
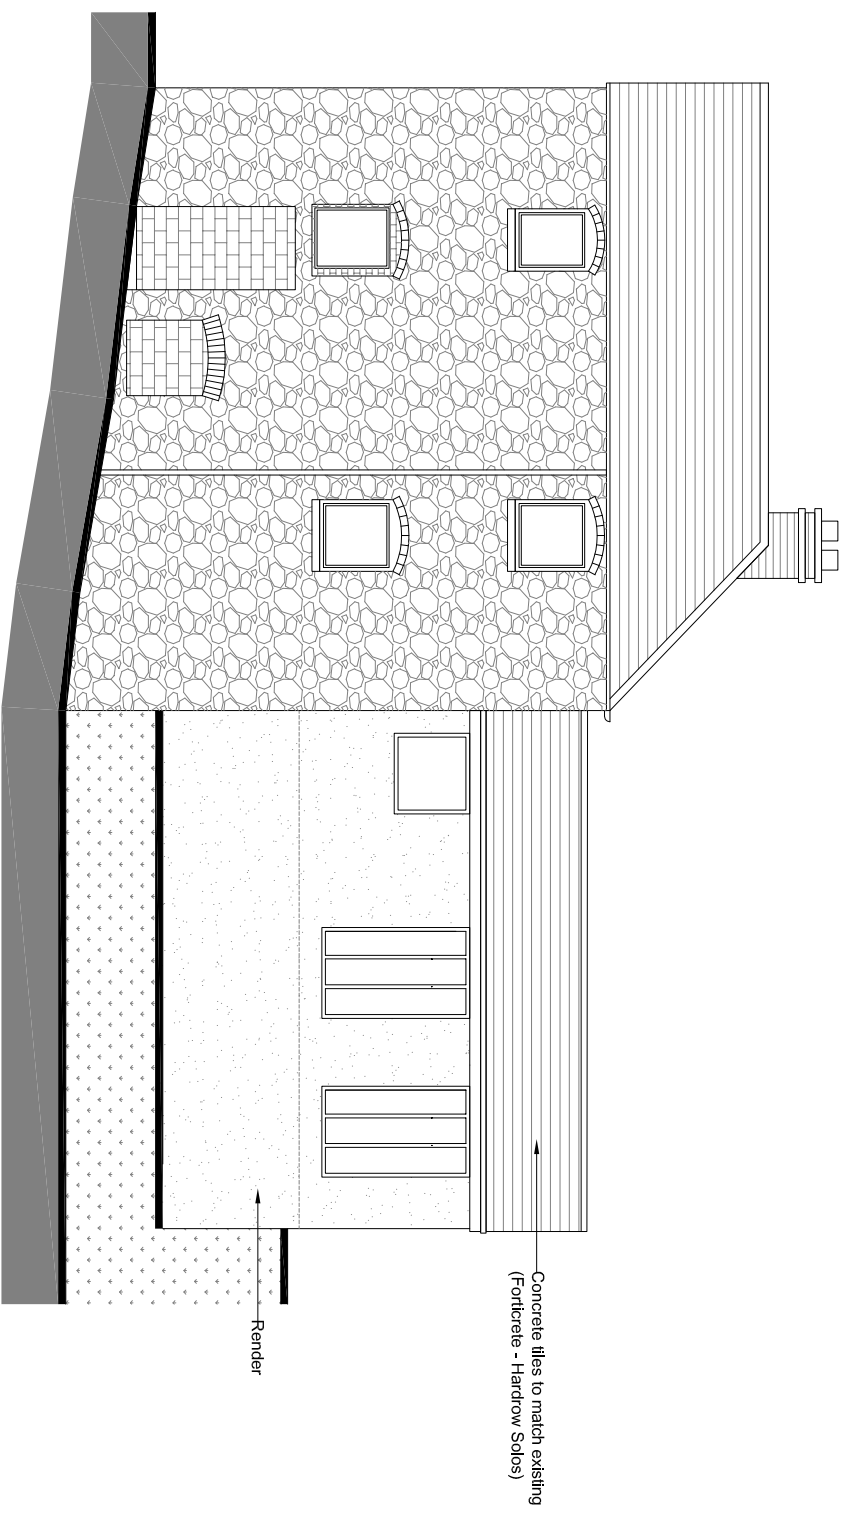


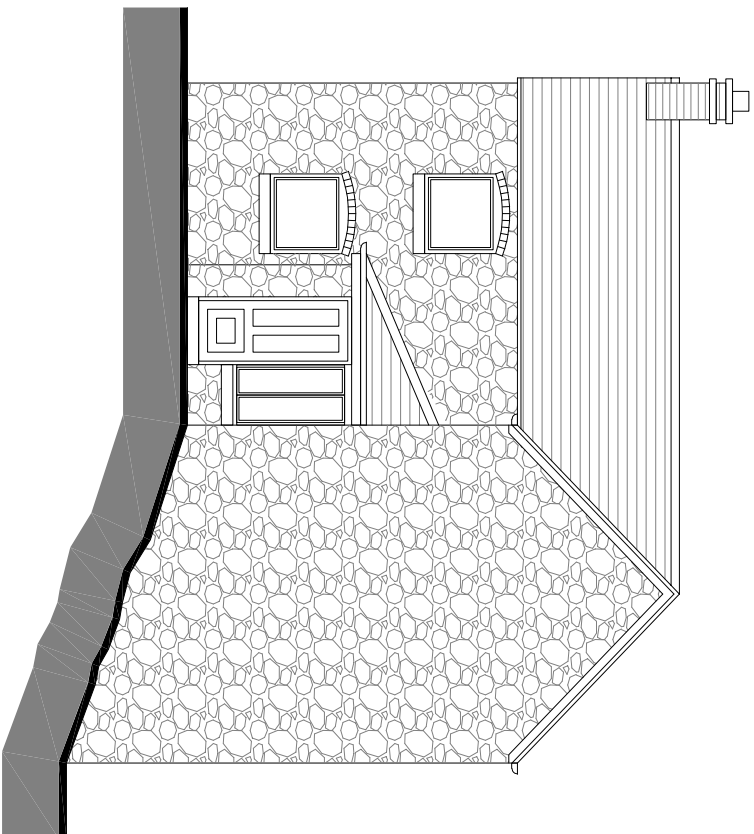

REV DATE	DESCRIPTION
A 1/27/02	Revisions following the visit
B 1/20/23	Revisions following Client feedback

NWD Architects

Old Coach Road, Kelsall, Tarporly, Cheshire, CW6 0QJ
T 01829 751 555 F 01829 752 366
E enquiries@nwdarchitects.co.uk W nwdarchitects.co.uk

CLIENT
JOAN & ERIC JACKSON, BEDLWYN,
LLWYNAWR, LLANGOLLEN, LL20 7BE

PROJECT EXTENSION TO BEDLWYN

DESCRIPTION

PROPOSED ELEVATIONS

SCALE @ A2 SCALE @ A3
1:100
DATE DRAWN BY
02/09/22 MJT

DRAWING NO.	REVISION
-------------	----------

West Elevation 1:100

South Elevation 1:100