


200
100
50
10mm




1 FRONT ELEVATION_1
1 : 50



3 REAR ELEVATION_1
1 : 50

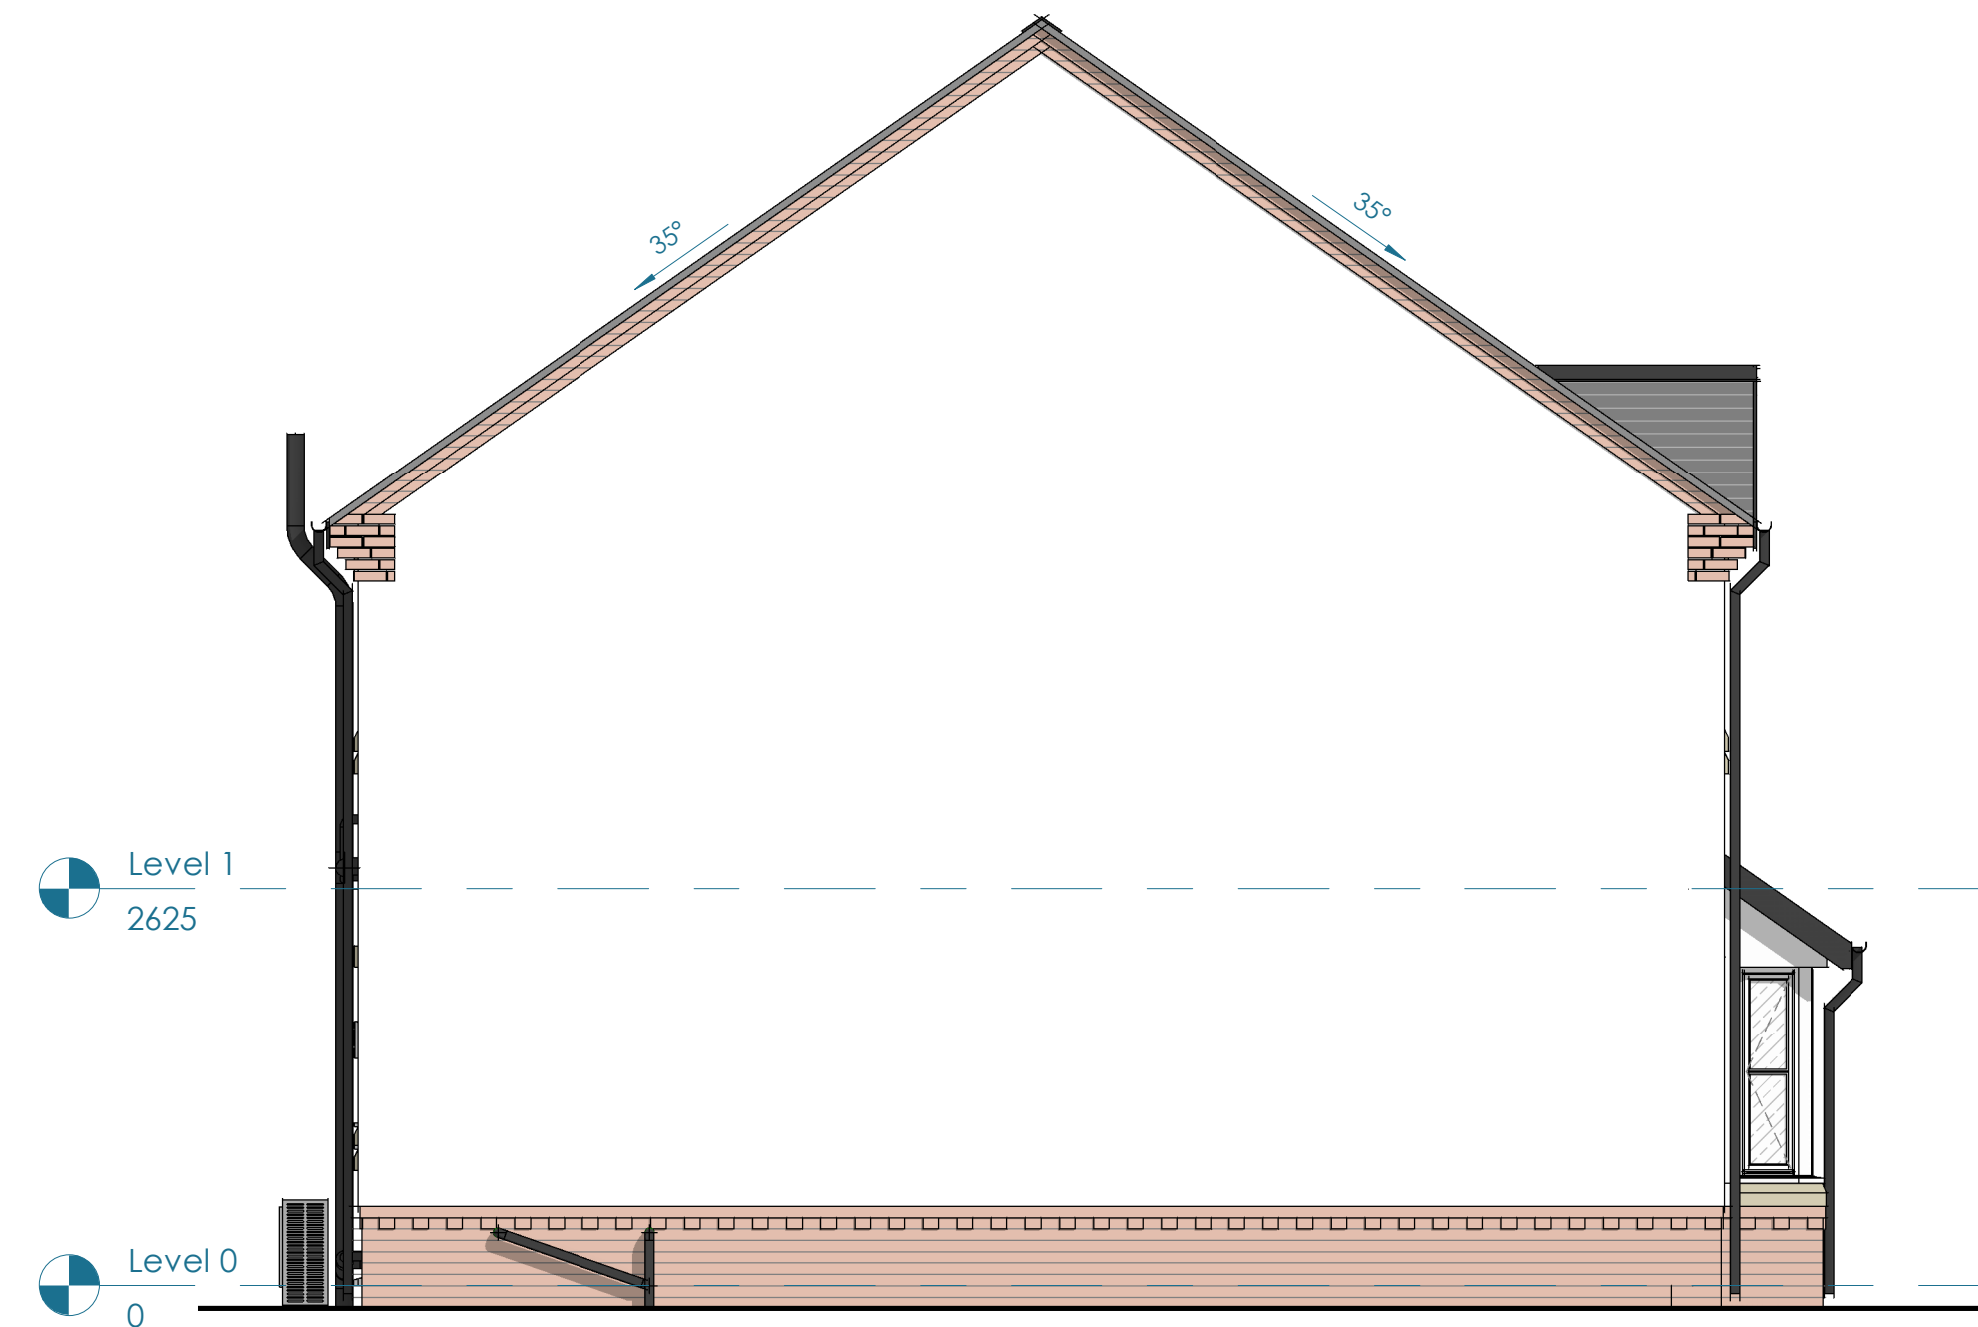

2 SIDE A ELEVATION_1
1 : 50

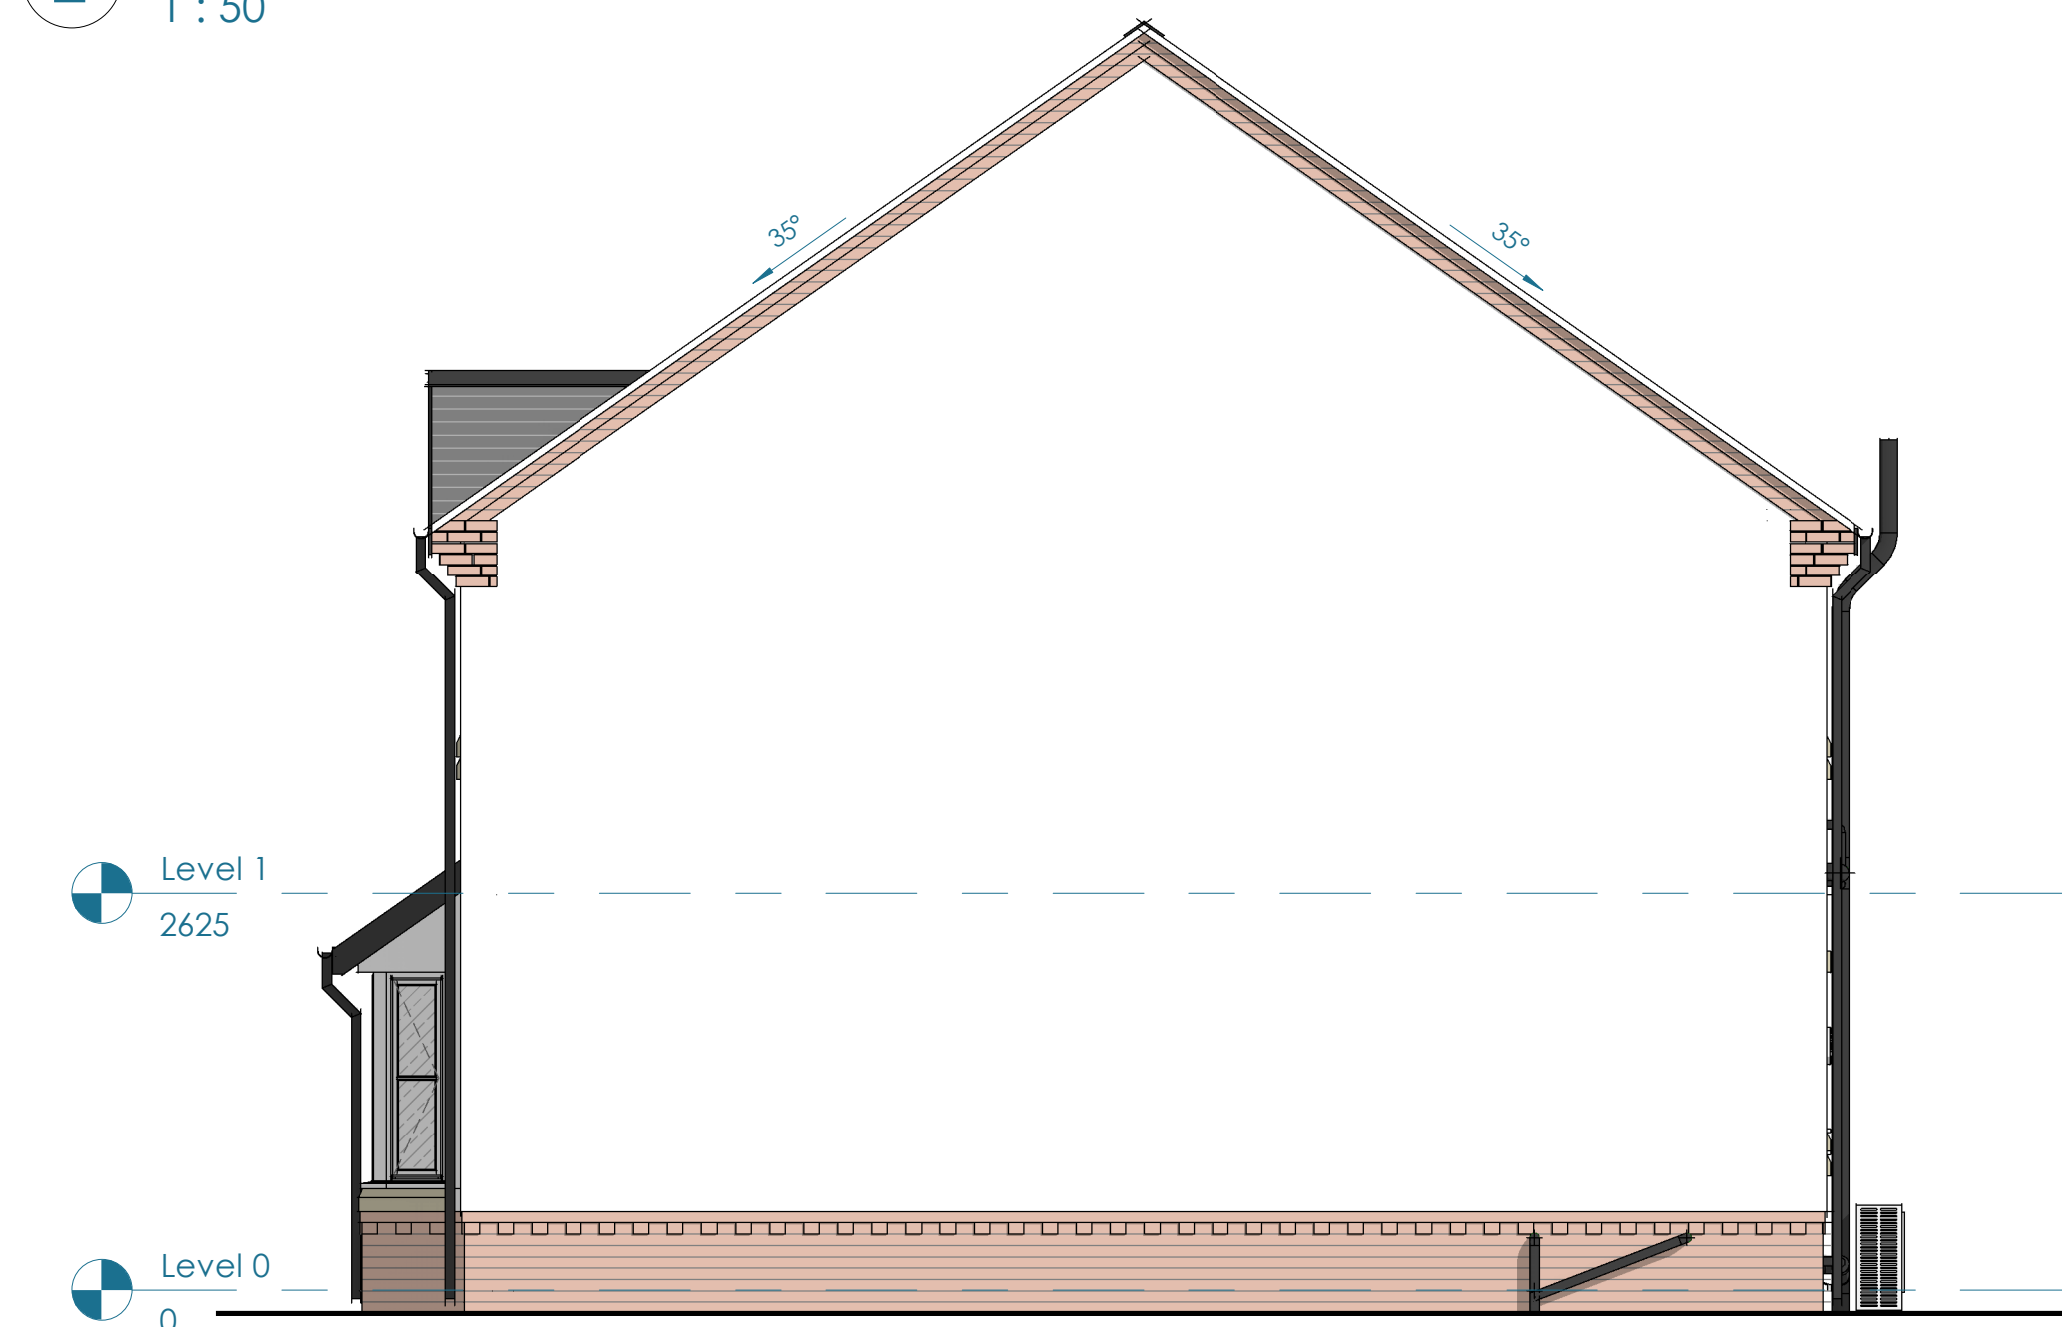

4 SIDE B ELEVATION_1
1 : 50

MATERIAL LEGEND

roof
brick
render
cill & head
windows
rainwater goods

Forticrete SL8 Slate grey roofing tile
65mm Ibstock A3577A Calderstone Claret facing brick
Terix Polymer Silicate Render K10010
Abbey Artstone M05 Stone cills & headers
White UPVC
black UPVC

Scale@A1: As indicated Project: WOODLANDS PHASE 1
Date: 2023.06.06 Sheet name: HOUSE TYPE 04 PLANNING ELEVATIONS 1/3

Revision A

Drawing No 042

Project name C431a

© copyright reserved by creu ltd. this drawing has been produced for this project and is not intended for use by any other purpose. check dimension bar top left before scaling. all dims should be checked on site and discrepancies reported.