


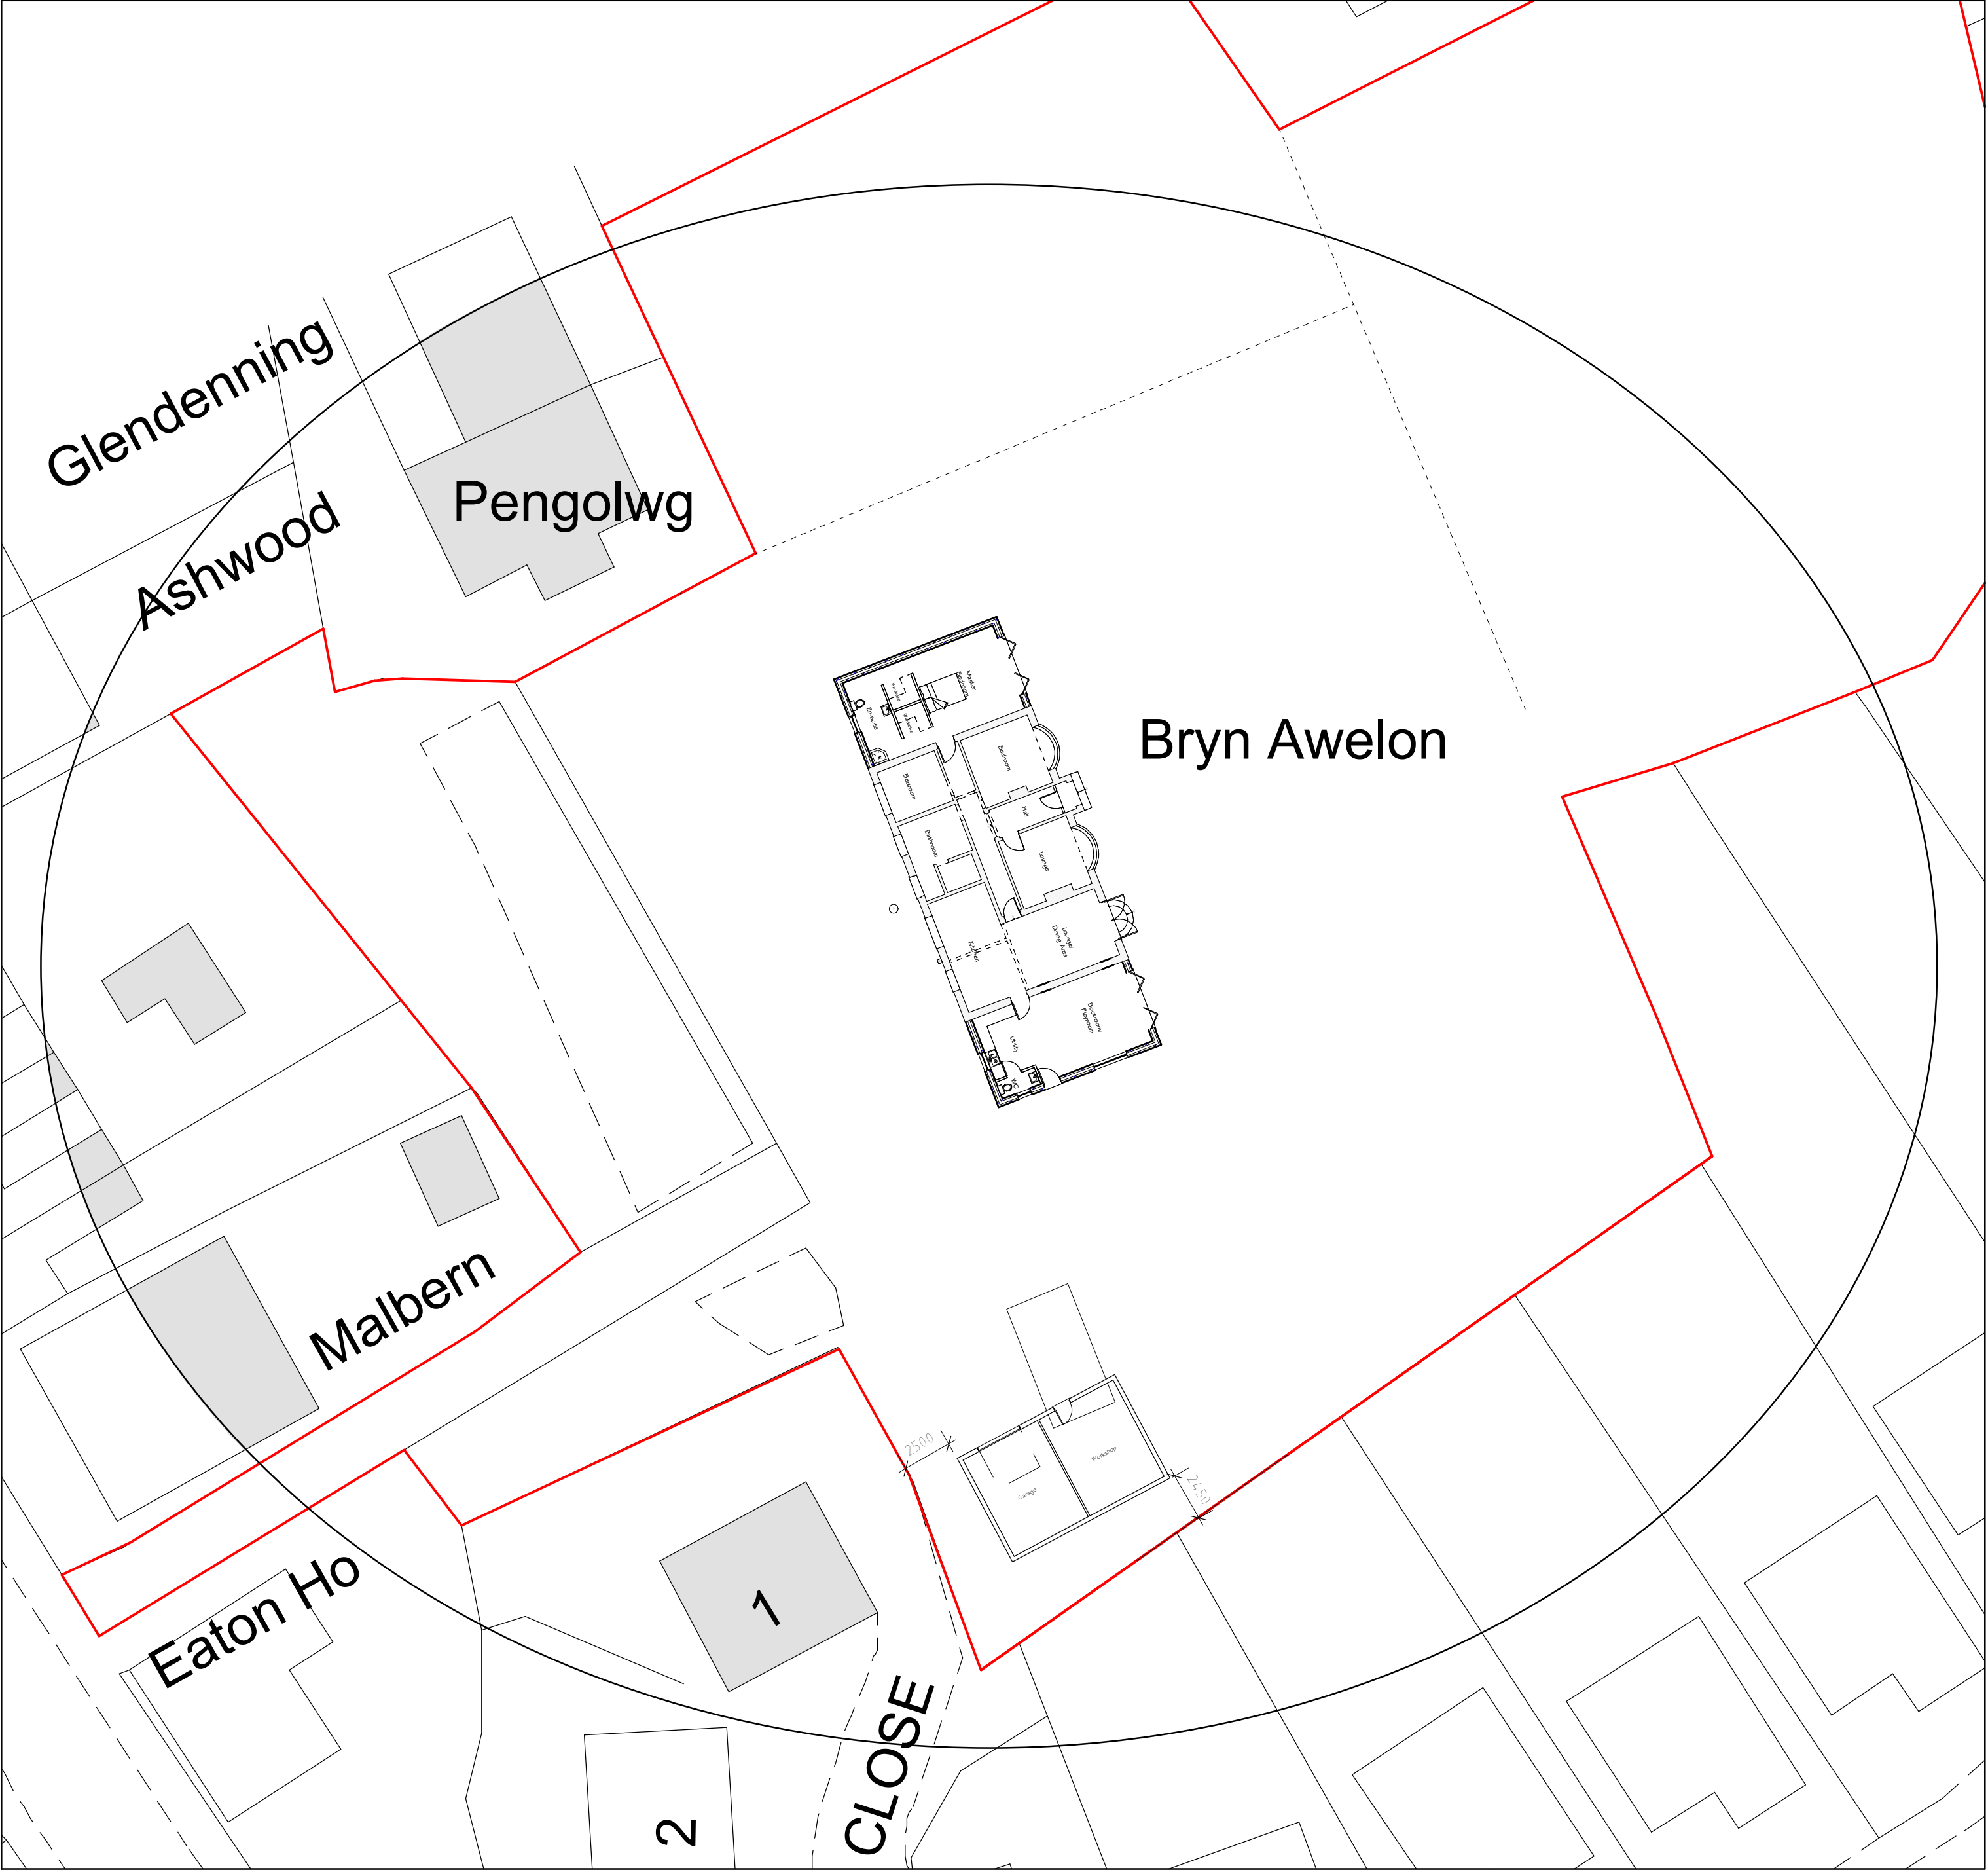

Site Plan 1:250




Location Plan 1:1250

Rev	Date	Detail	Initial
D	12/22	Design Amends	D.J.E
C	01/21	Design Amends	D.J.F
B	01/21	Design Amends	D.J.F
A	10/20	Design Amends	D.J.F

Project: Proposed alterations at: Bryn Awelon, High Street, Pentre Broughton, Wrexham, LL11 6AG	
Title: Planning: Site & Location Plan	Scale: (A2) 1:250 & 1:1250

Drawn By: E.M.Jackson	Date: Aug 2020
Drawing No: UO10/005	Sheet: 1 of 1

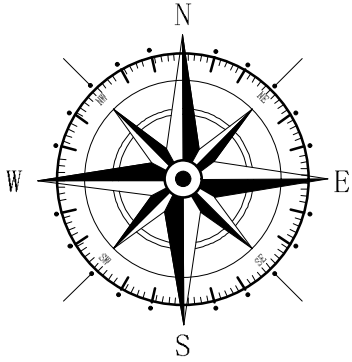

Key	
	Surrounding Buildings
	Application Site

Office 3K4,
Redwither Business Tower,
Wrexham. LL13 9XT
Tel: 01978 356500
www.blueprintarchitectural.com
© copyright all rights reserved