
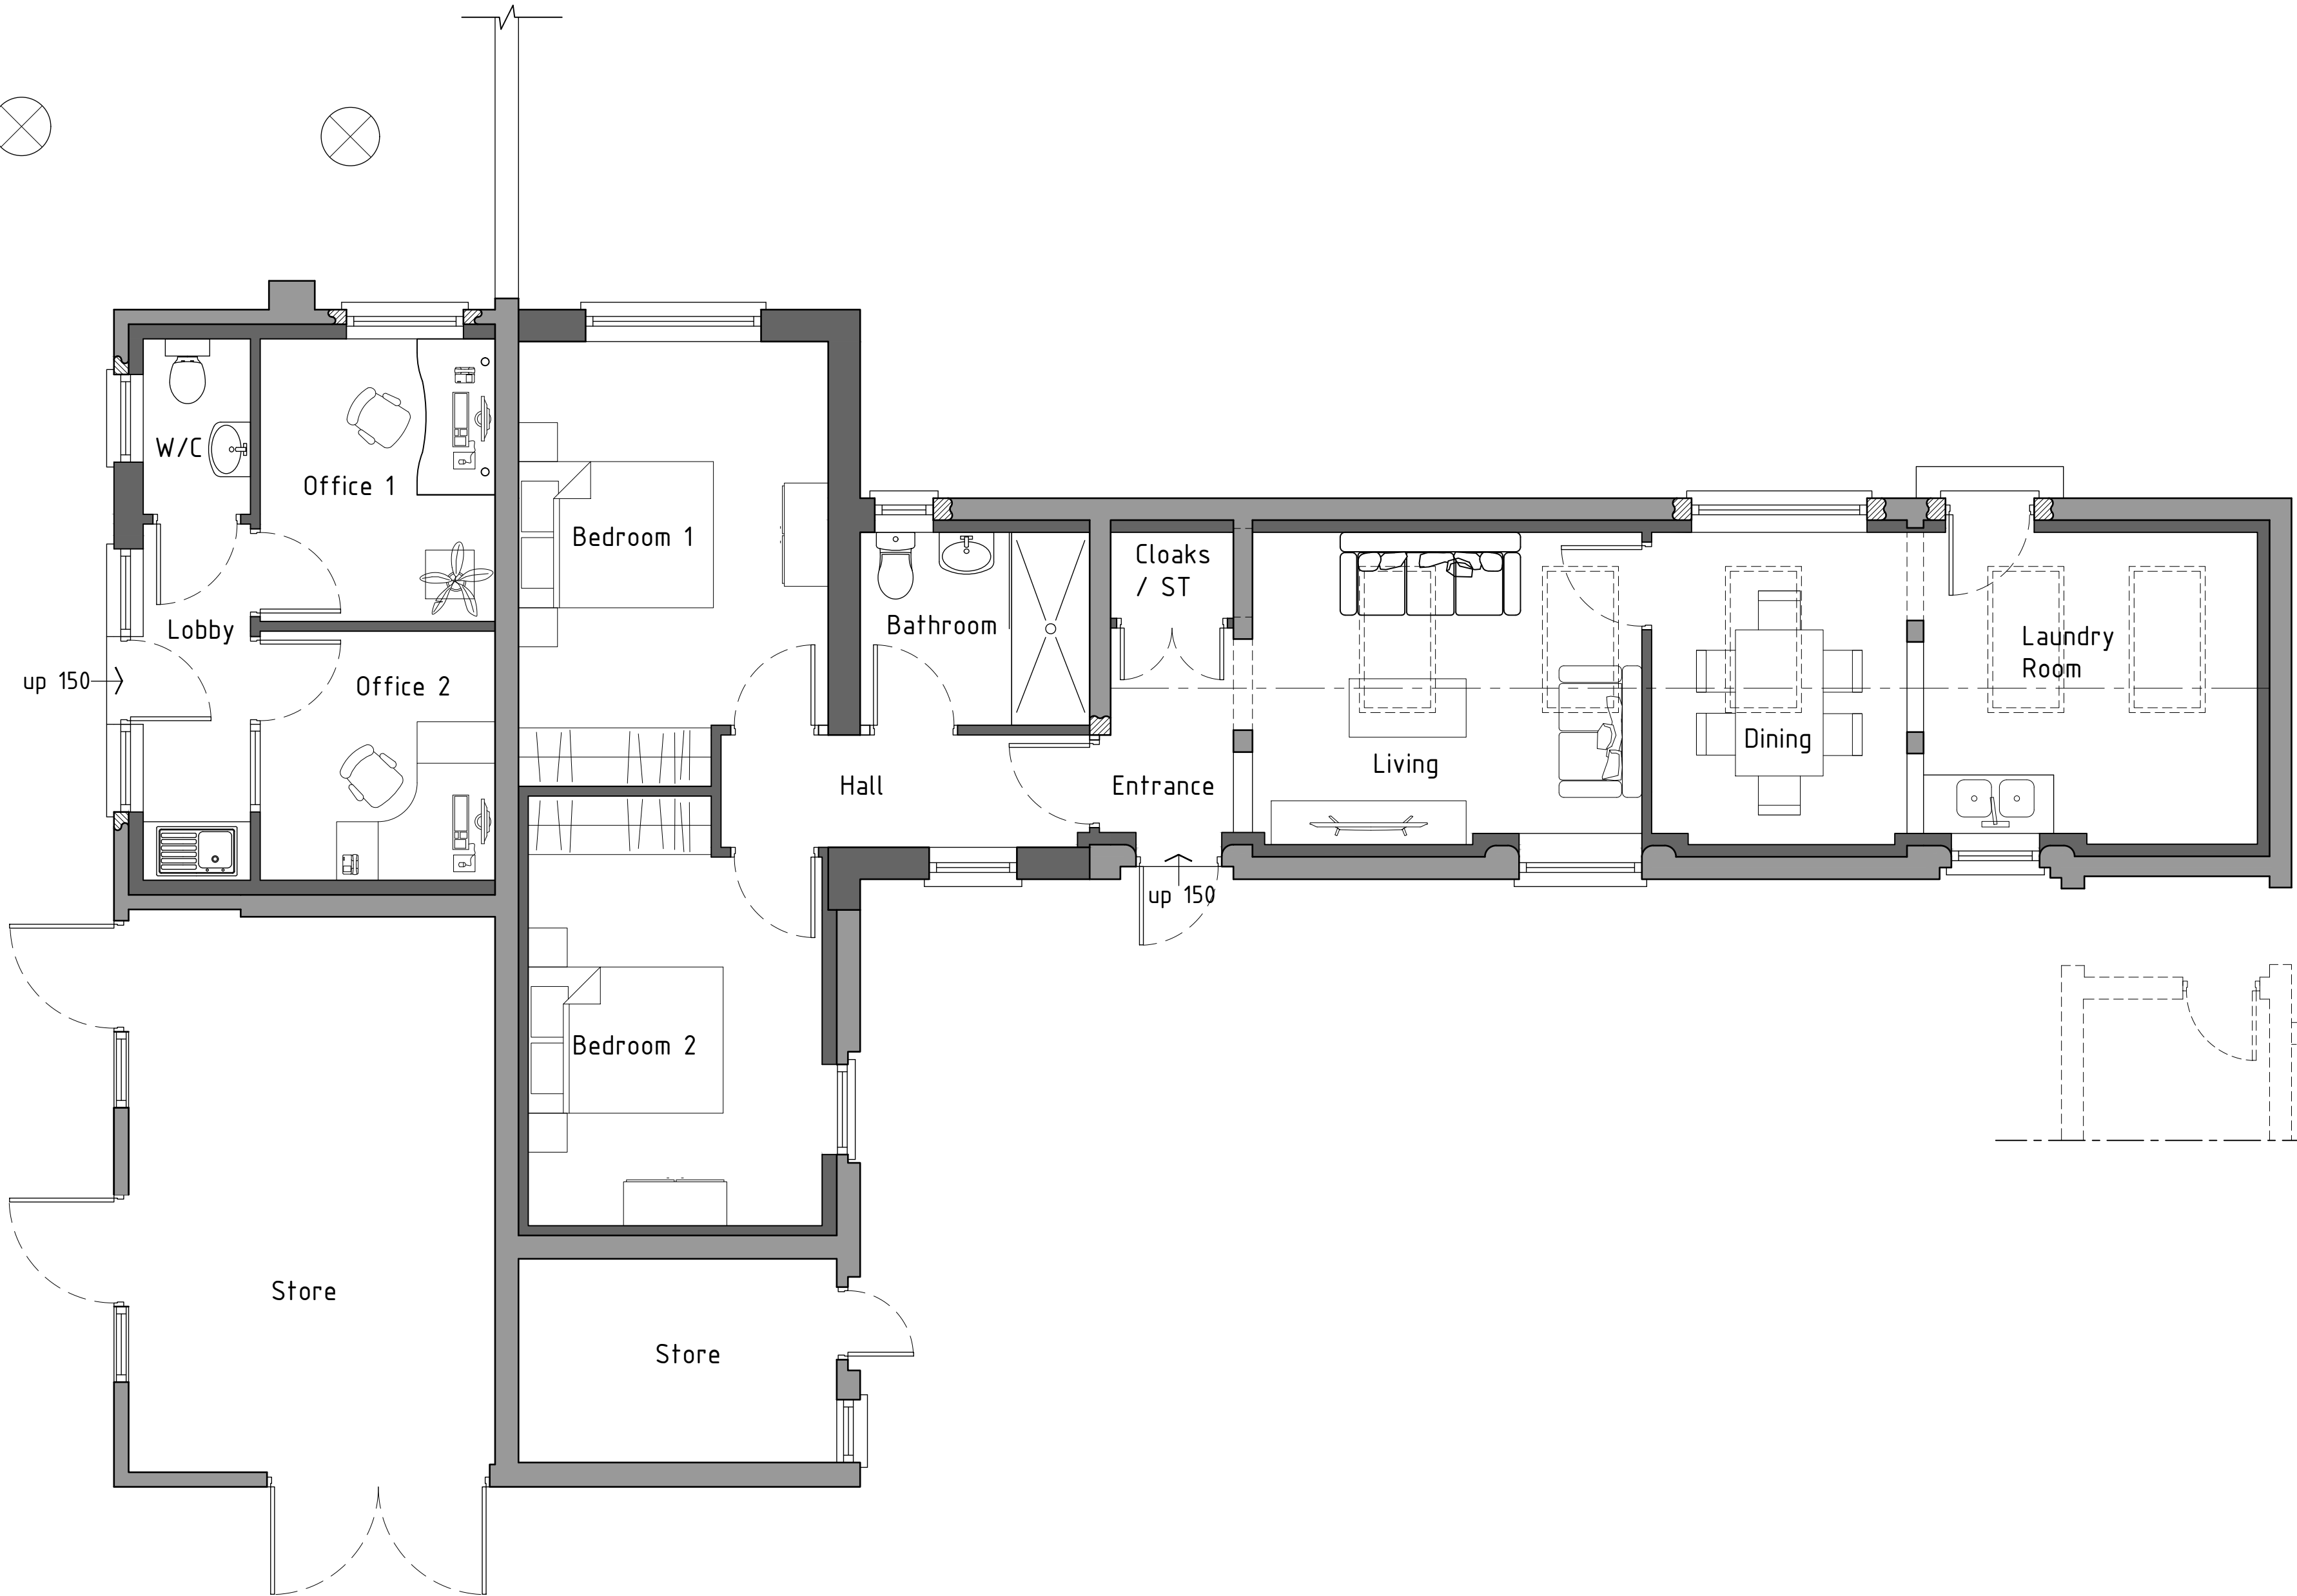
 
 


Ground floor plan 1:50

Proposed

 

Project; Proposed Annex at Plas Eyton, Eytton, Wrexham, LL13 0YD	
Title; Proposed Ground floor plan	Scale (A2); 1:50
Dwg No; OBPE/PD/03	Date; 20.04.22
Revision; Rev A - Remove kitchen facilities from plan - 10-10-22	