


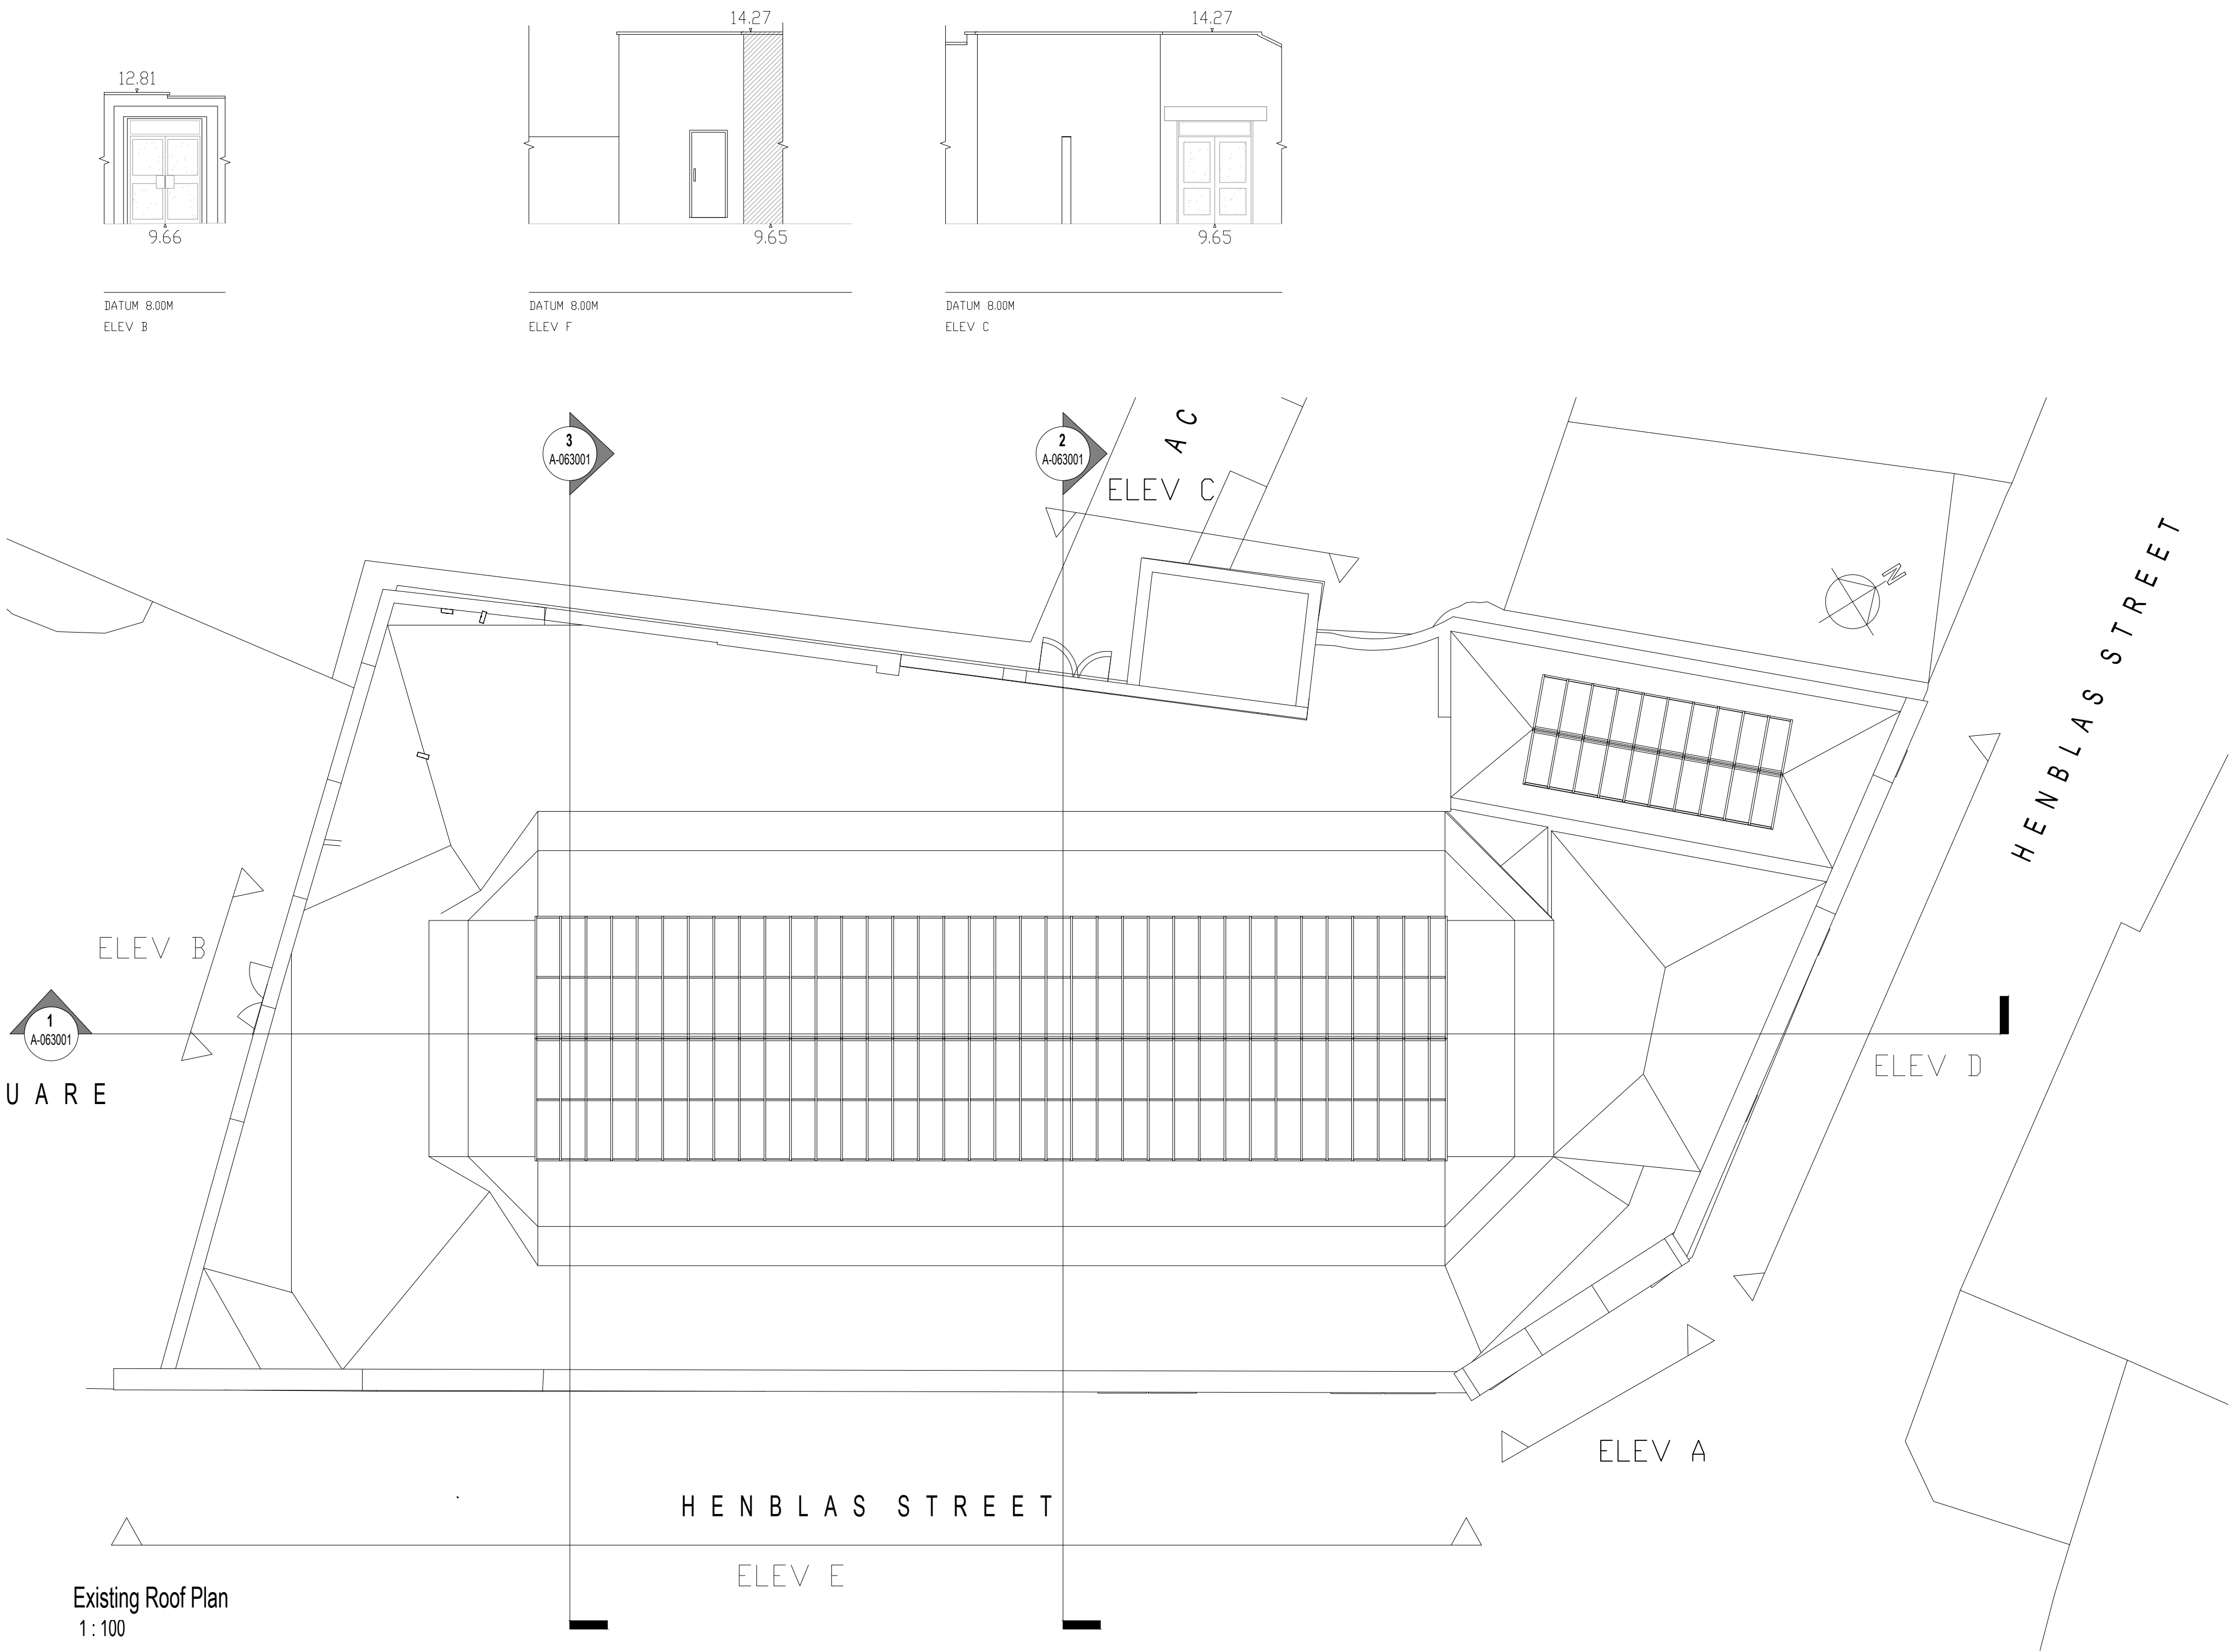
 


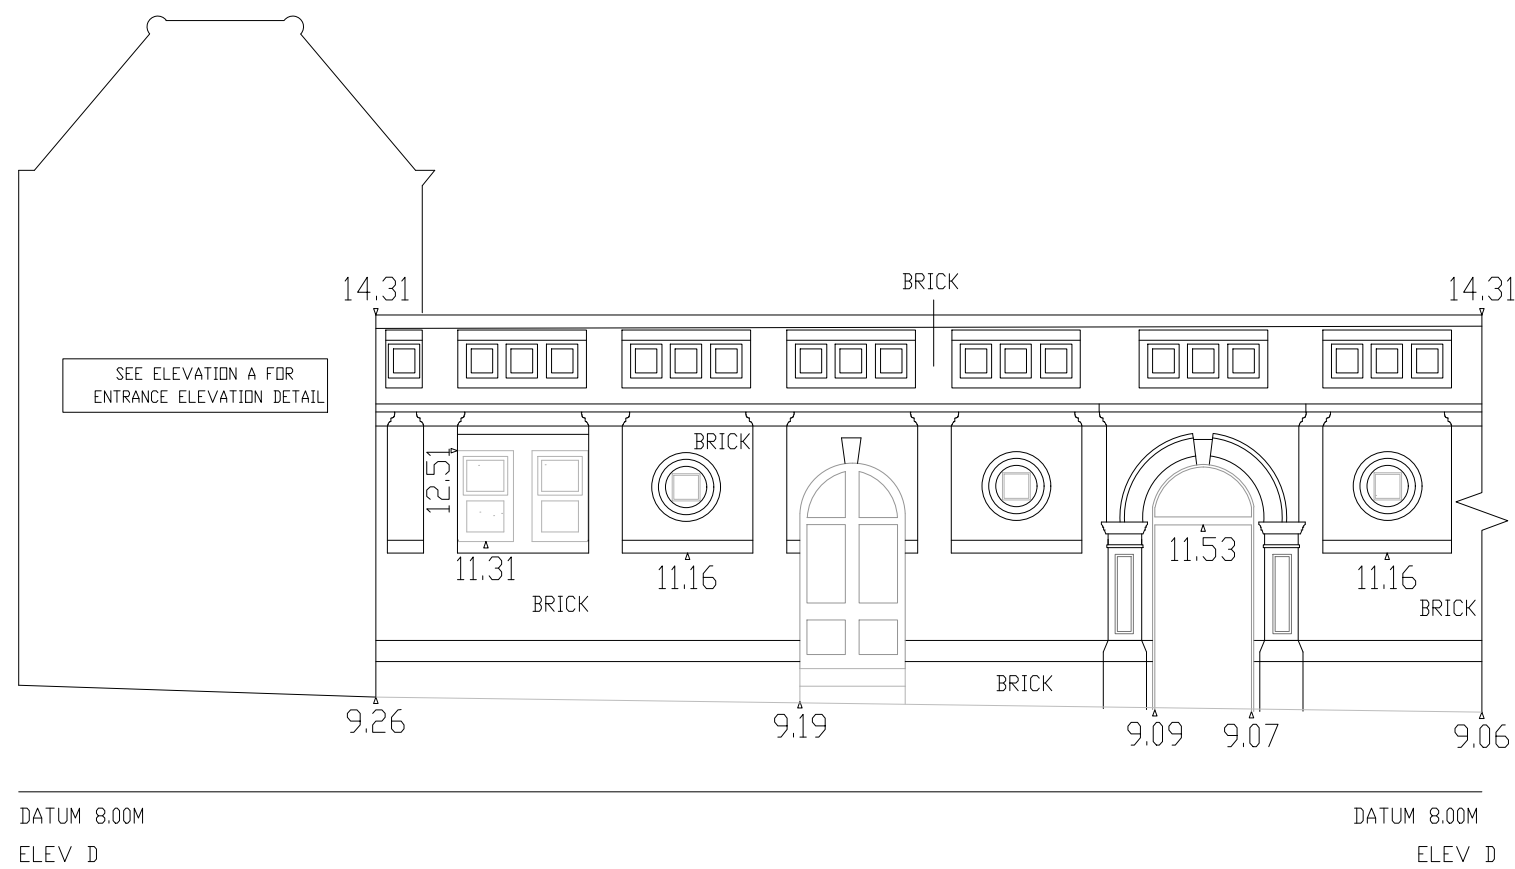

Existing Roof Plan  
1:100

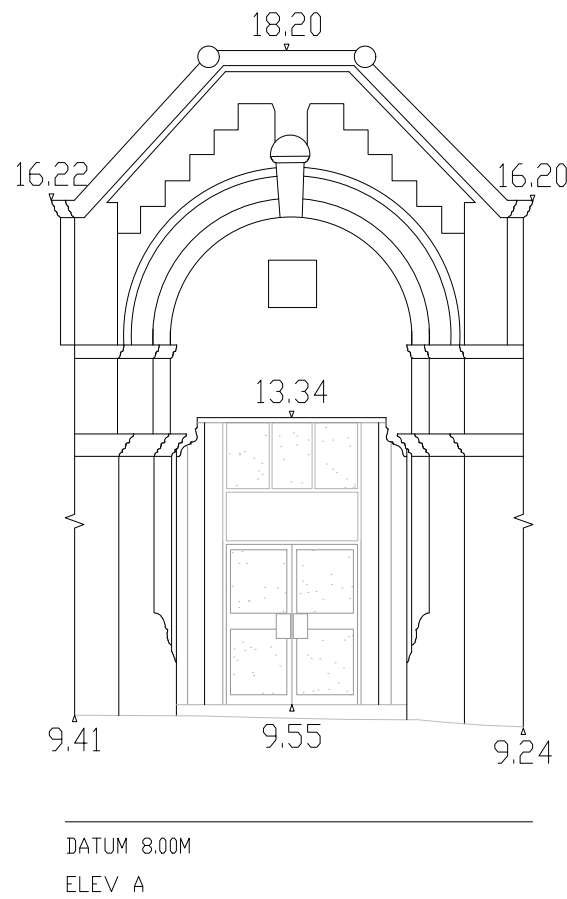

|                                     |                                                   |            |
|-------------------------------------|---------------------------------------------------|------------|
| P2                                  | Elevations added to drawing CB   CB   CB          | 01/09/2022 |
| P1                                  | Initial Issue of Stage 3 Drawings CB   CB   CB    | 23/12/2021 |
| P0                                  | Initial Issue of Drawing LT   CB   CB             | 22/11/2021 |
| REV.                                | DESCRIPTION   DRAWN BY   CHECKED BY   APPROVED BY | DATE       |
| RIBA PLAN OF WORK 2013 WORKSTAGE    | LEVEL OF MODEL DEFINITION (LoD)                   |            |
| Stage 3 - Spatial Coordination      | LoD 3 - Approximate Model                         |            |
| PURPOSE OF ISSUE - SUITABLE FOR ... | BS1192 STATUS                                     |            |
| Information                         | Status S0 - Initial Status or WIP                 |            |

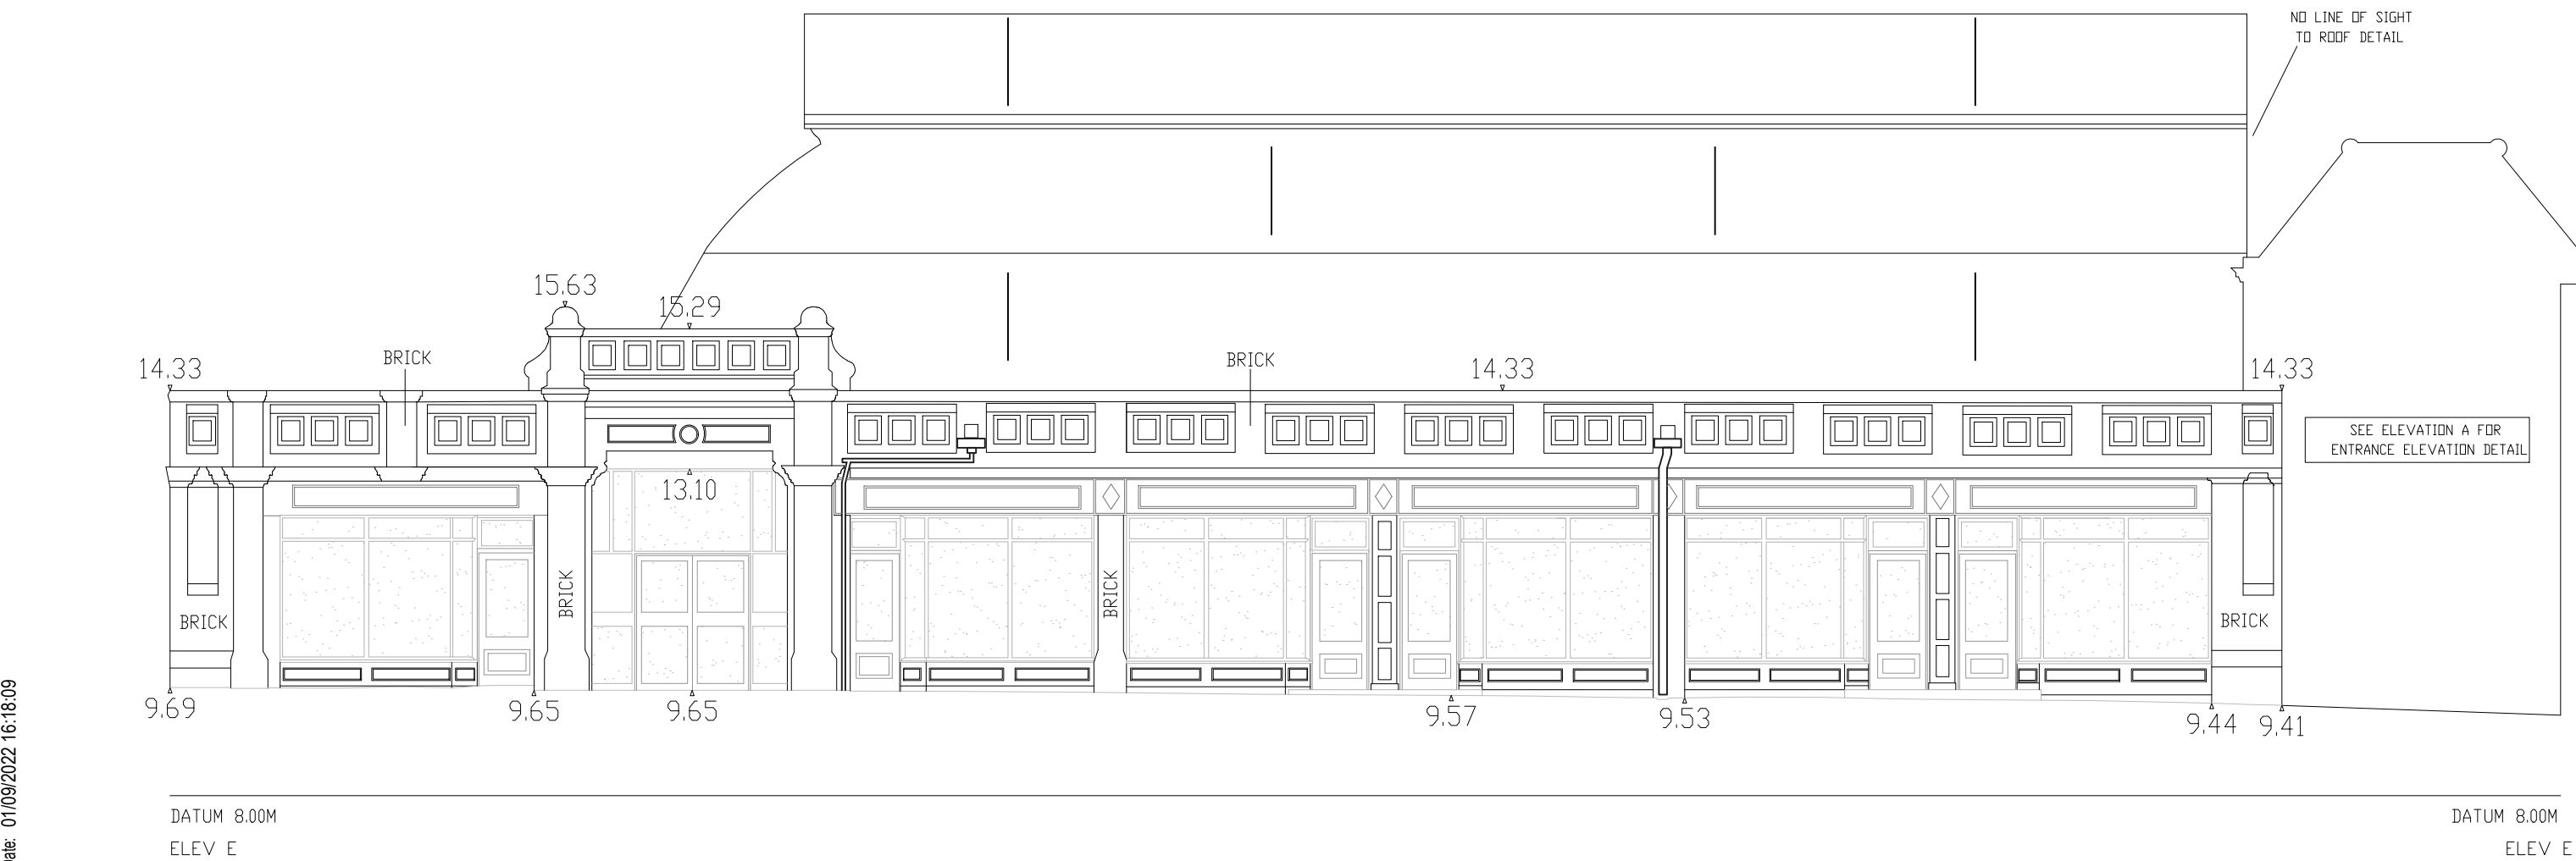

CARDIFF 029 2052 8140  
LONDON 0207 138 3560  
WREXHAM 01978 357 887  
www.lawray.co.uk  
CLIENT  
WCBC

PROJECT TITLE  
Wrexham General Market

DRAWING TITLE  
General Market - Existing Roof Plan and Elevations

PROJECT No 19556  
SCALE @ A1 1:100

|                  |                                                                              |                              |          |
|------------------|------------------------------------------------------------------------------|------------------------------|----------|
| DRAWING No 19556 | 1192 Project Originator - Volume                                             | Level - Type - Role - Number | FUNCTION |
| 18/11/2021       | 19556 Project Originator - Functional - Spatial - Form - Discipline - Number | 18/11/2021                   |          |
| A-031002         | WGM-LAW-X-R01-DR-                                                            | A-031002                     | P2       |

DO NOT SCALE  
Any discrepancy or query concerning this drawing should be referred to the Architect.  
Copyright © LAWRAY LIMITED  
Registered Office: Greenmeadow Springs, 1 Cae Gwynedd, Llanfair, CARDIFF CF15 7AB  
Reg. Co. No. 2724178, VAT Reg. No. 134 2146 06