



FRONT (SOUTH-WEST) ELEVATION
SCALE 1:100

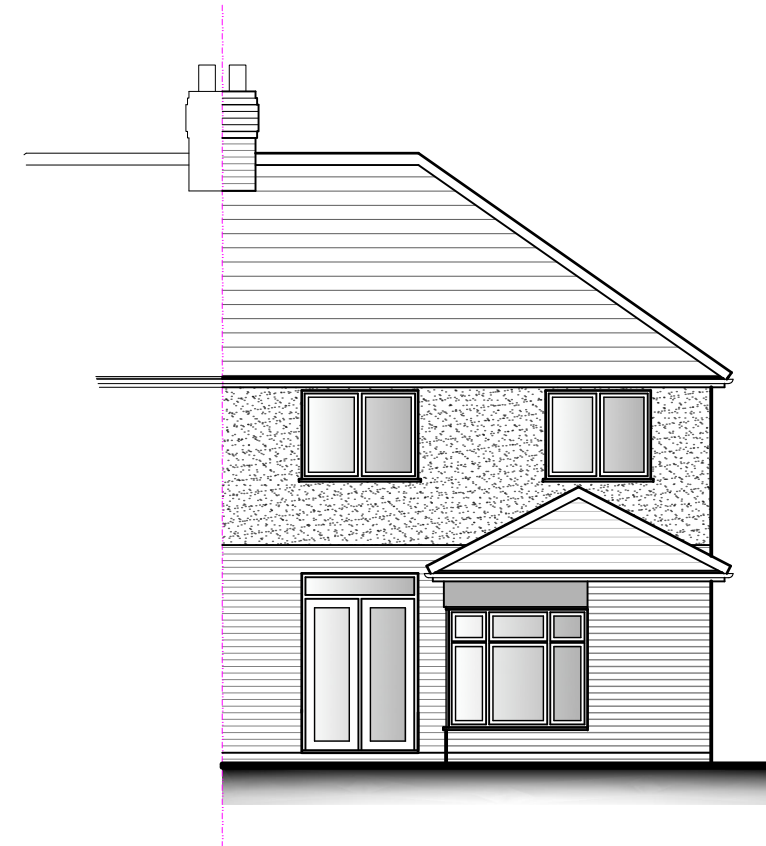


SIDE (NORTH-WEST) ELEVATION
SCALE 1:100






REAR (NORTH-EAST) ELEVATION
SCALE 1:100

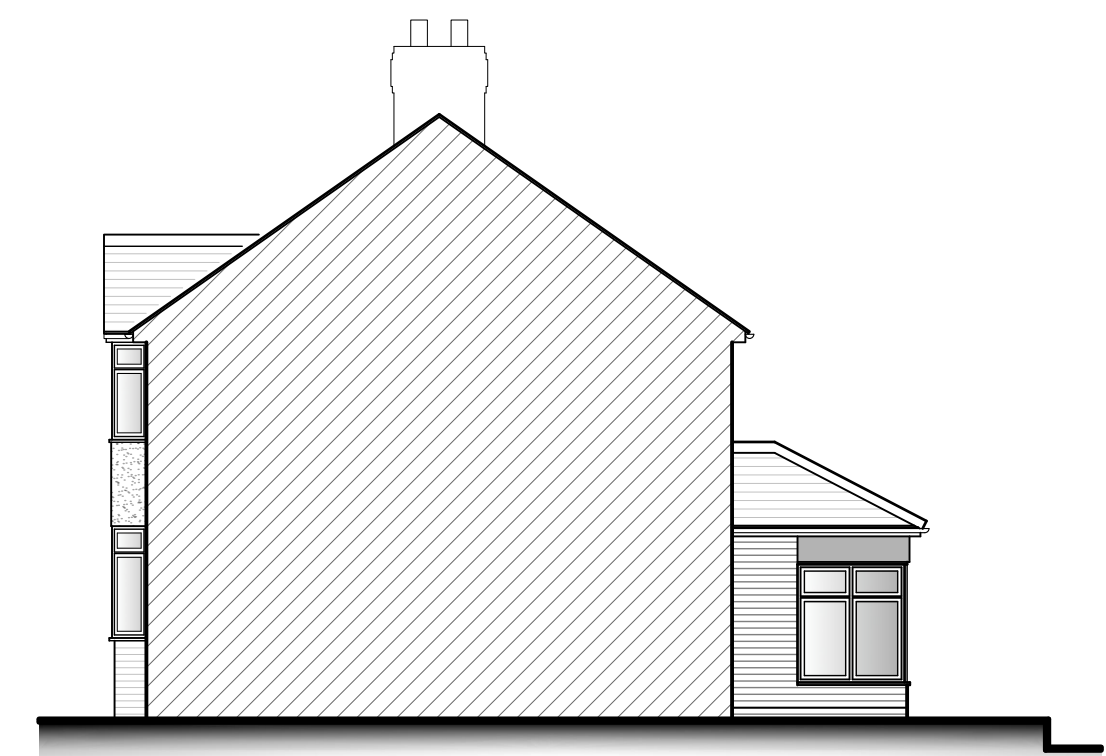

SIDE (SOUTH-EAST) ELEVATION
SCALE 1:100

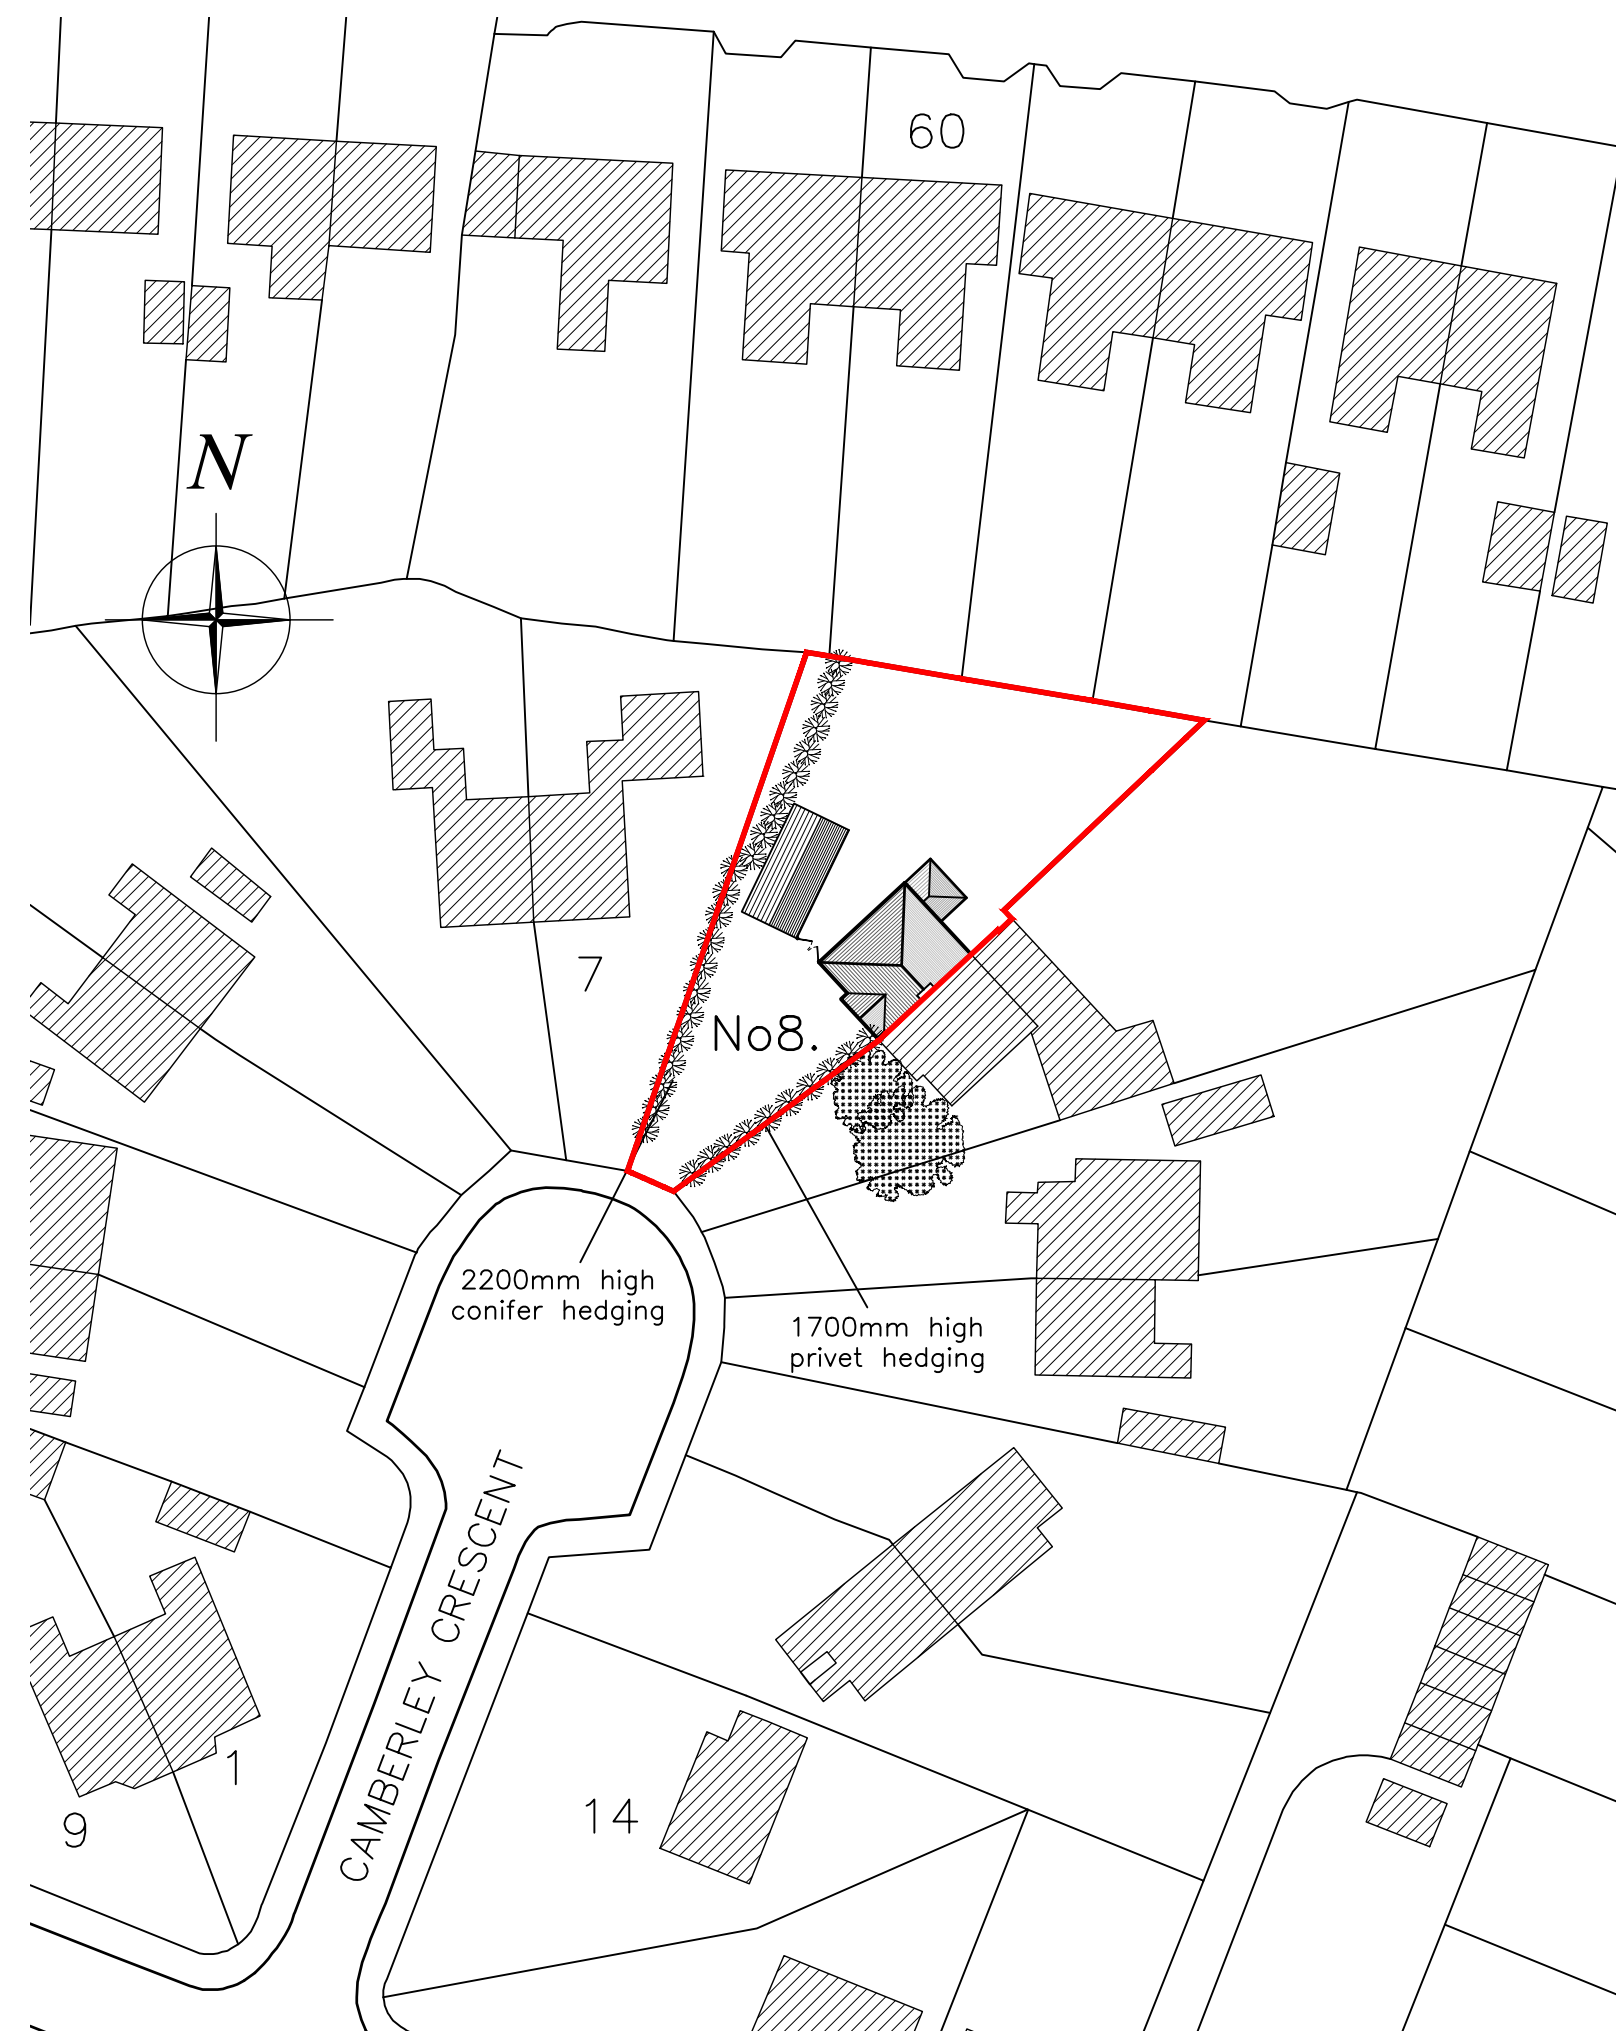

SITE LAYOUT PLAN
SCALE 1:500

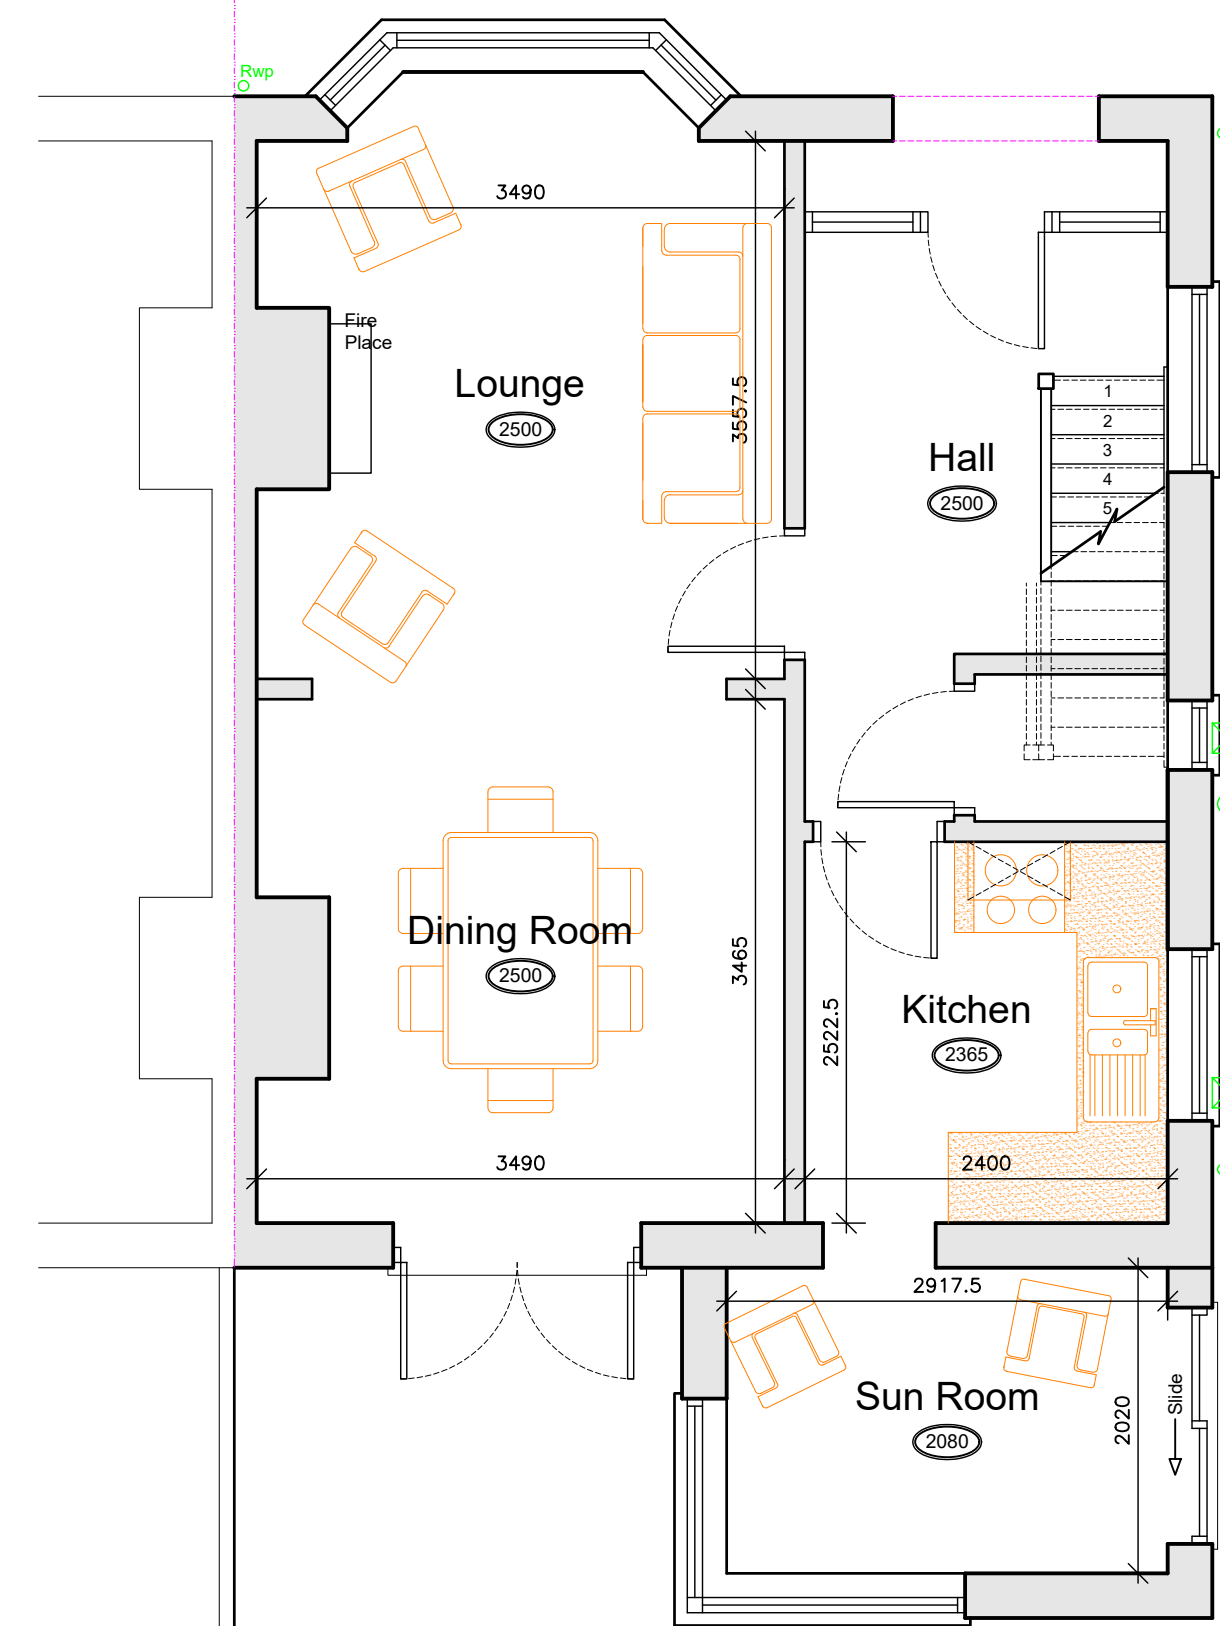  

GROUND FLOOR PLAN
SCALE 1:50

Residential | Commercial | Industrial



ARCHITECTURAL SERVICES
Little Bishops Cottage Staunt Road Frithville Boston
Lincolnshire PE22 7ED

T 01205 750890 M 07970 108502
E enquiries@studio21design.co.uk
W www.studio21design.co.uk

APPLICANT NAME:
Mr P Jones

PROPOSAL:
Proposed Rear Extension
8 Camberley Crescent
Wrexham
North Wales
LL12 7LR

DATE:
June 2023
SCALE:
As Shown

DRAWING TITLE:
Existing Plans & Elevations

DRAWING NO:
14-471-01

REVISION:
-