


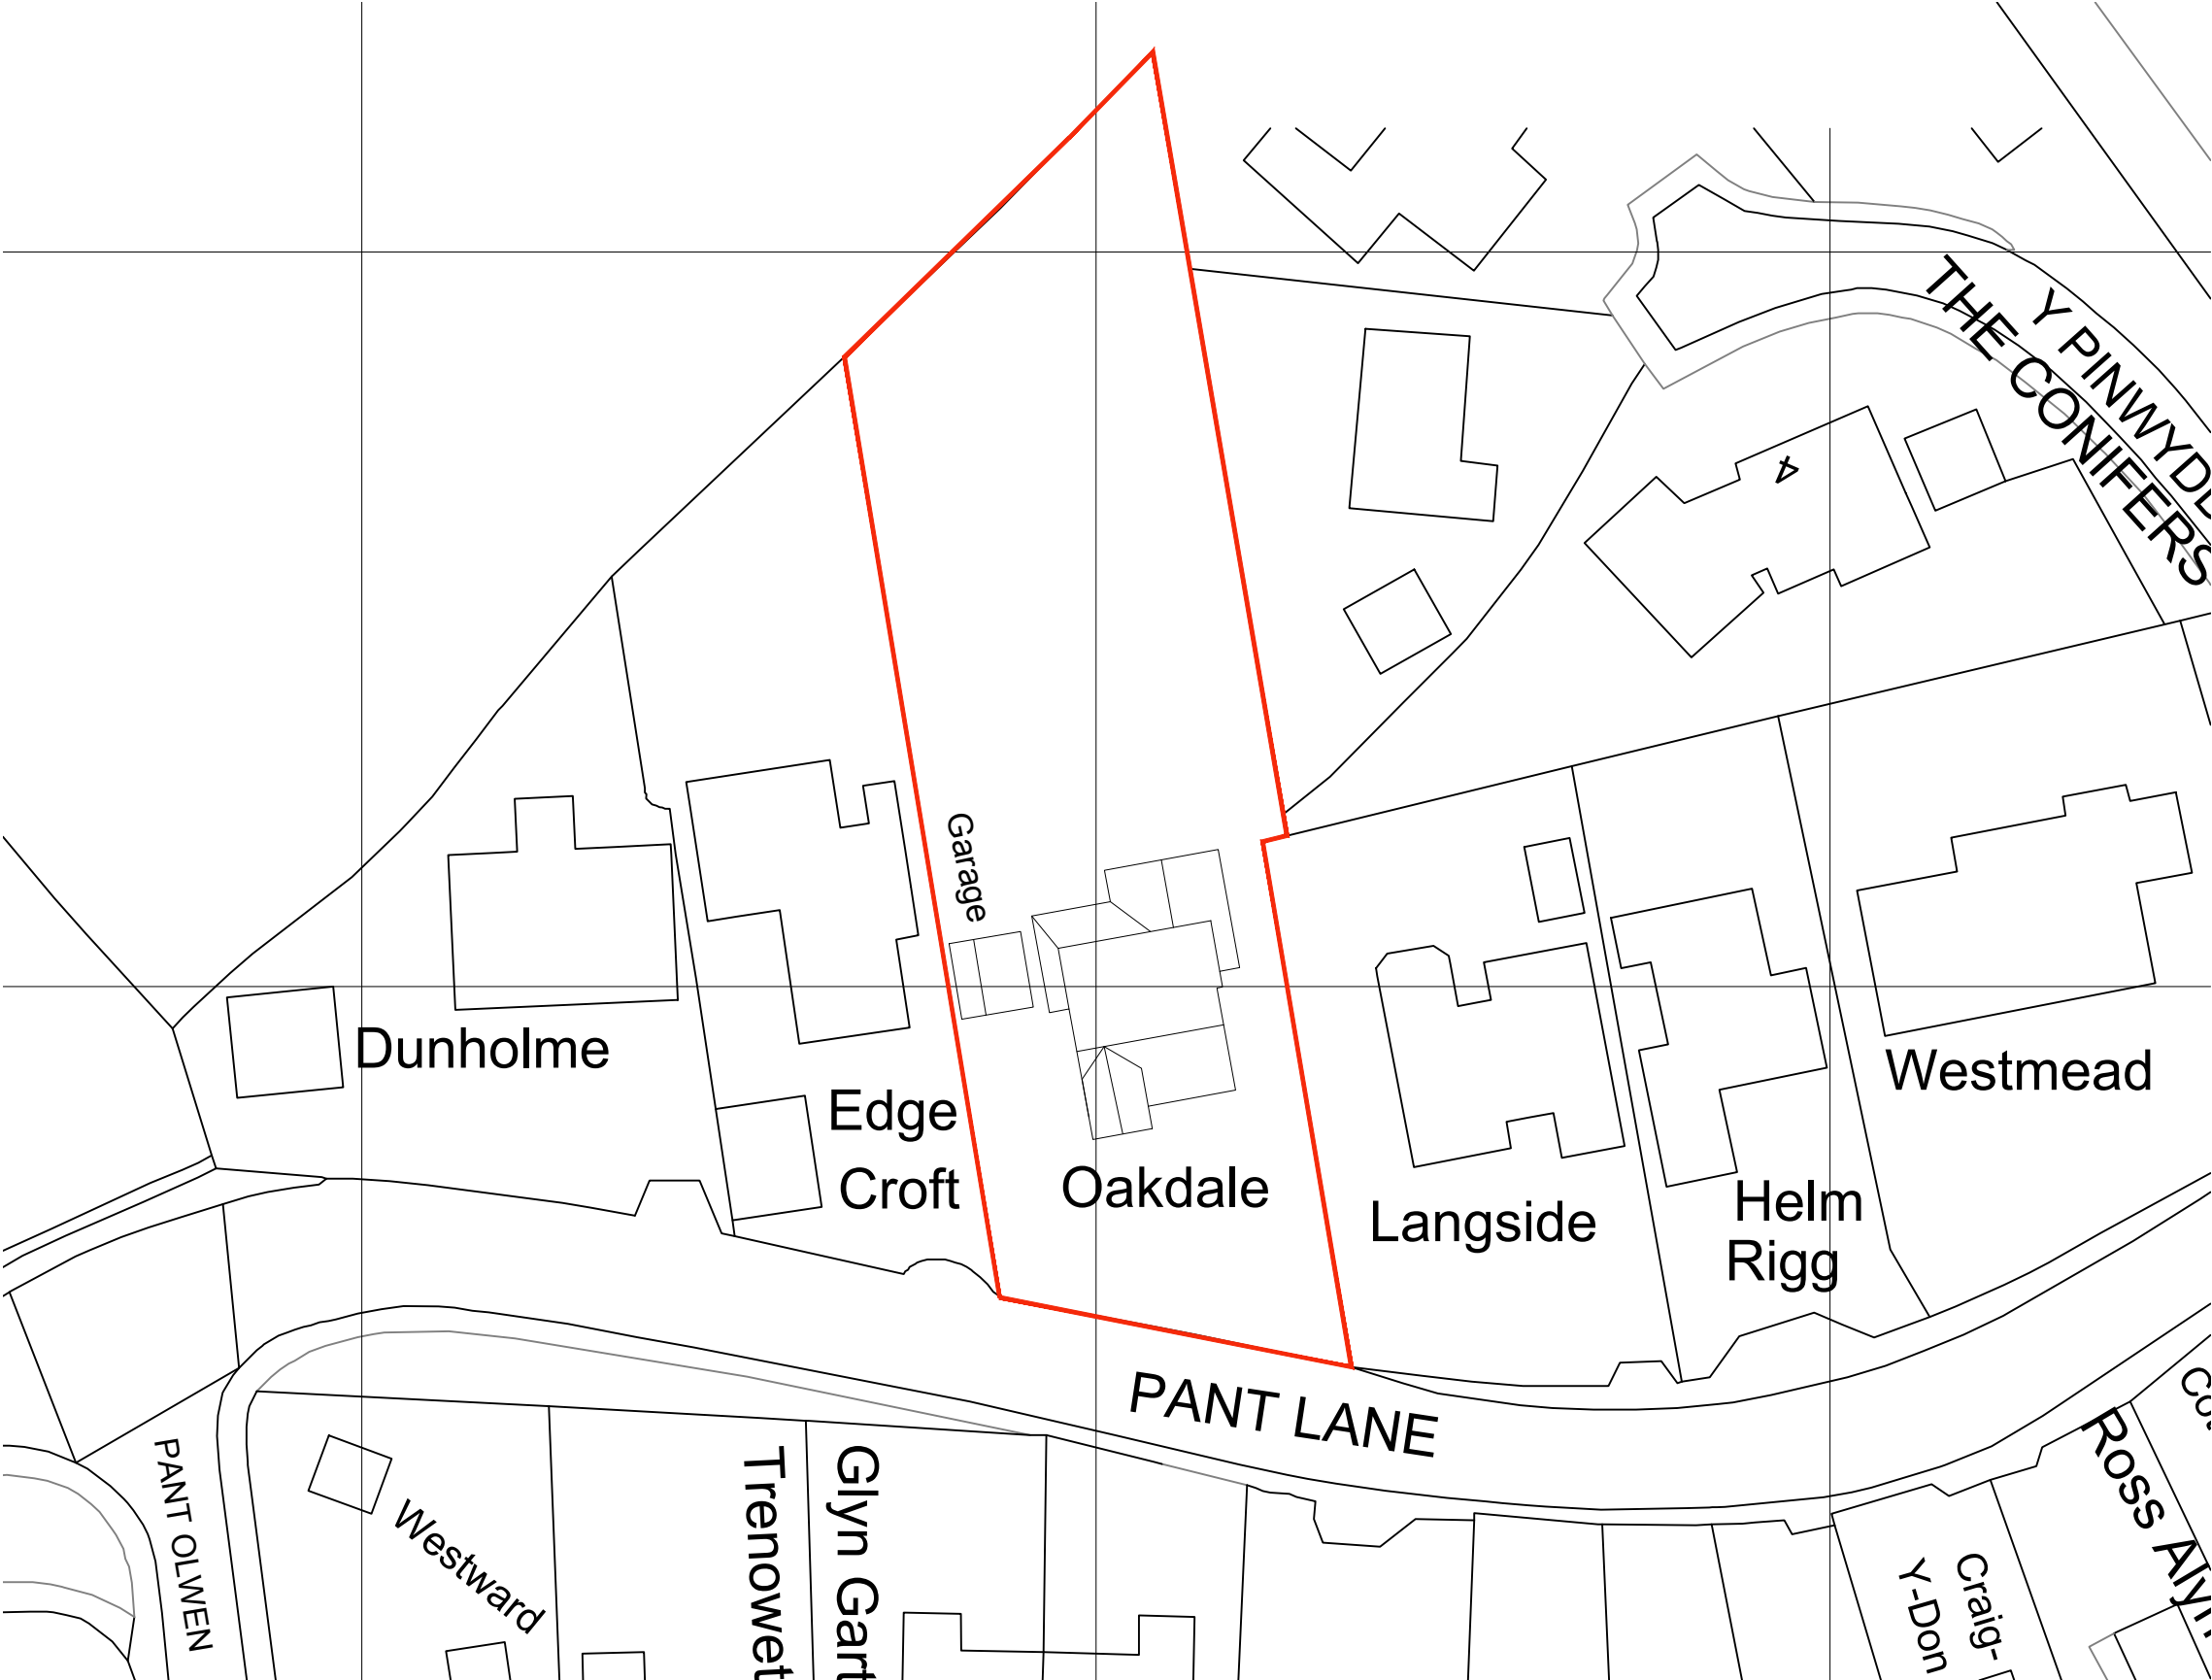

GENERAL NOTES.


ALL CONTRACTORS MUST VISIT THE SITE AND BE RESPONSIBLE FOR FAMILIARISING THEMSELVES WITH THE FULL EXTENT OF THE WORKS AS INDICATED AND / OR TAKING AND CHECKING DIMENSIONS RELATIVE TO THE WORKS SHOWN.

DO NOT SCALE FROM THIS DRAWING, USE FIGURED DIMENSIONS ONLY.

ALL DIMENSIONS TO BE AGREED WITH CLIENT ON SITE.

SPECIFICATION.

REFER TO PLANNING APPLICATION.

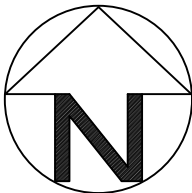

Site plan (1:500)

 PROPOSED EXTENSION SHOWN HATCHED IN RED

BOUNDARY SHOWN IN RED

CLIENT
MR & MRS R TYSON

PROJECT
Oakdale Pant Lane Gresford Wrexham
LL12 8HB

DESCRIPTION OF WORKS
PROPOSED REAR AND FIRST FLOOR
EXTENSION TO FORM EXTRA LIVING SPACE

SHEET TITLE
SITE PLAN

SCALE
1:500@A3

DATE
NOV 2020

DWG No.
006

ACS88 ARCHITECTURE
Tel: 07414145345
Website: www.ACS88.co.uk

© THIS DRAWING IS COPYRIGHT.
WORKING UNDER THE REGISTERED NAME CW9 CAD SERVICES LTD, REGISTERED COMPANY
THIS DRAWING AND THE BUILDING WORKS DEPICTED ARE THE COPYRIGHT OF CW9 CAD SERVICES
LIMITED AND MAY NOT BE REPRODUCED OR AMENDED EXCEPT BY WRITTEN PERMISSION.
NO LIABILITY WILL BE ACCEPTED FOR AMENDMENTS MADE BY OTHER PERSONS.