




Photovoltaic panels & Solar Thermal panels shown indicatively

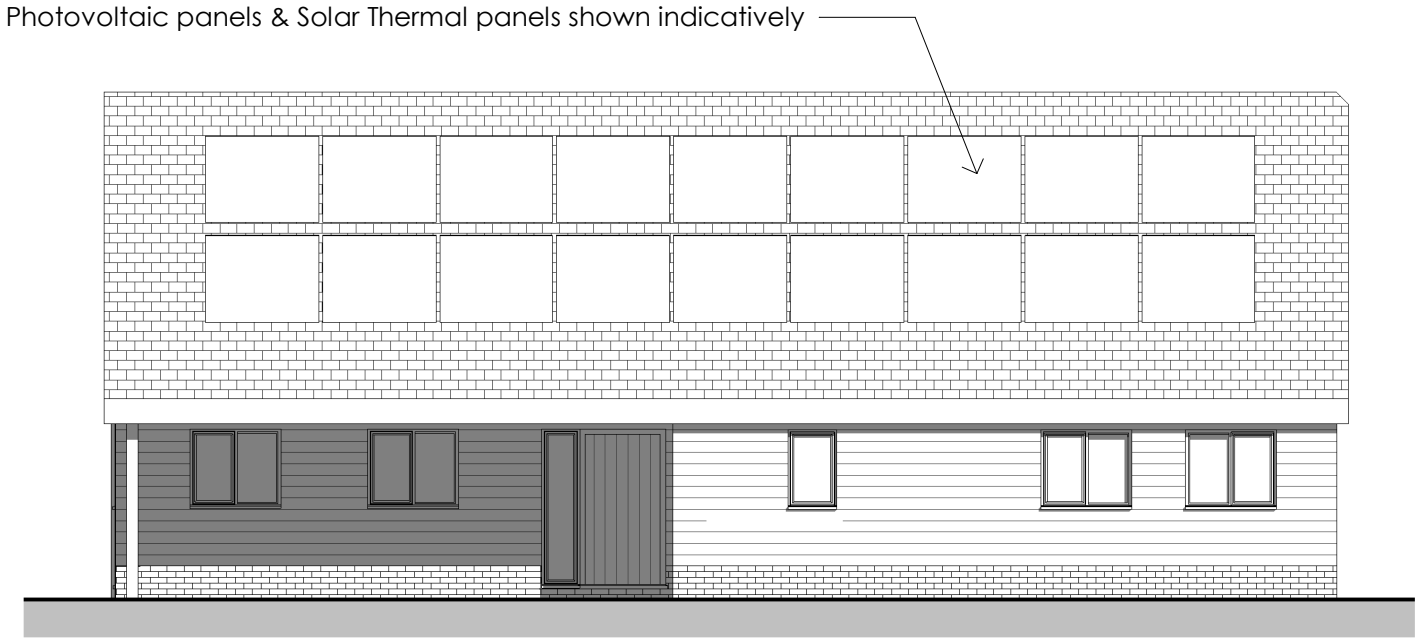


Front Elevation
1 : 100

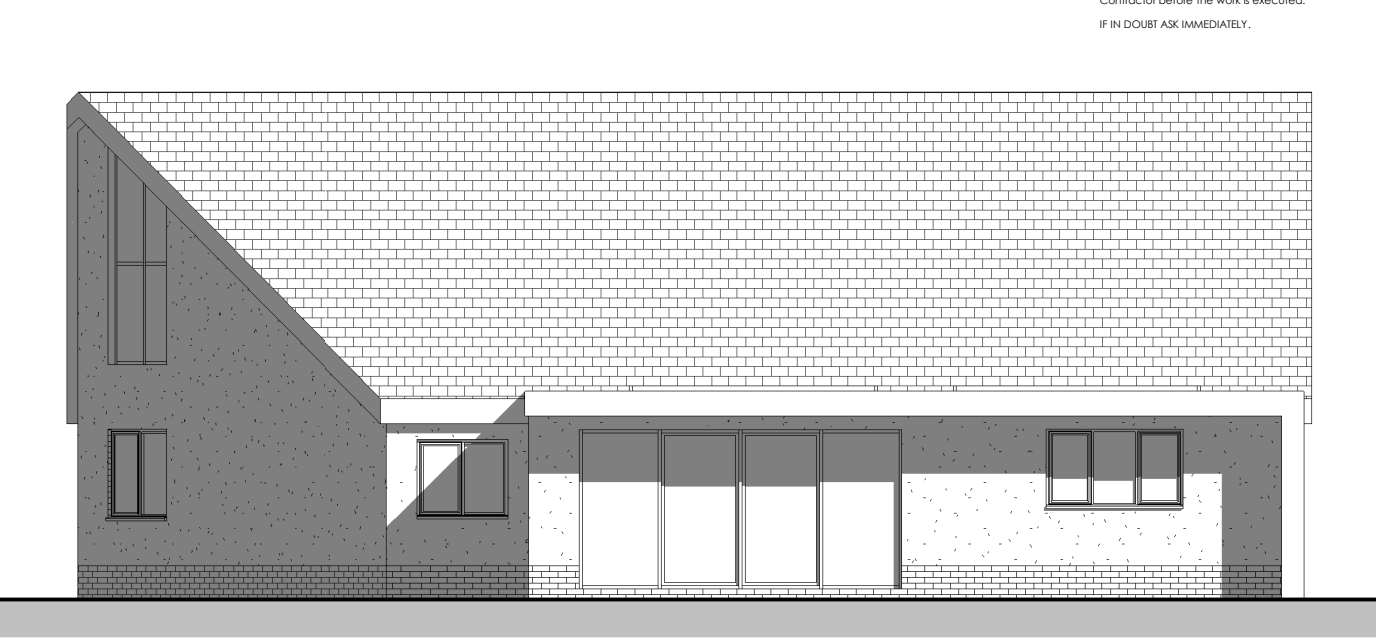

Rear Elevation
1 : 100

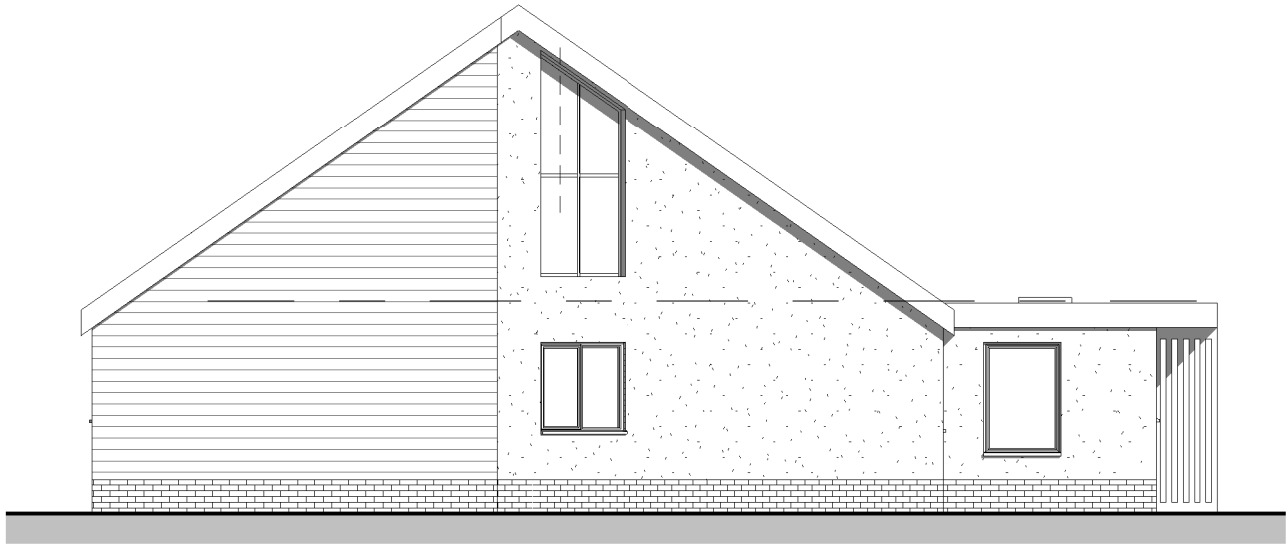

Side Elevation
1 : 100

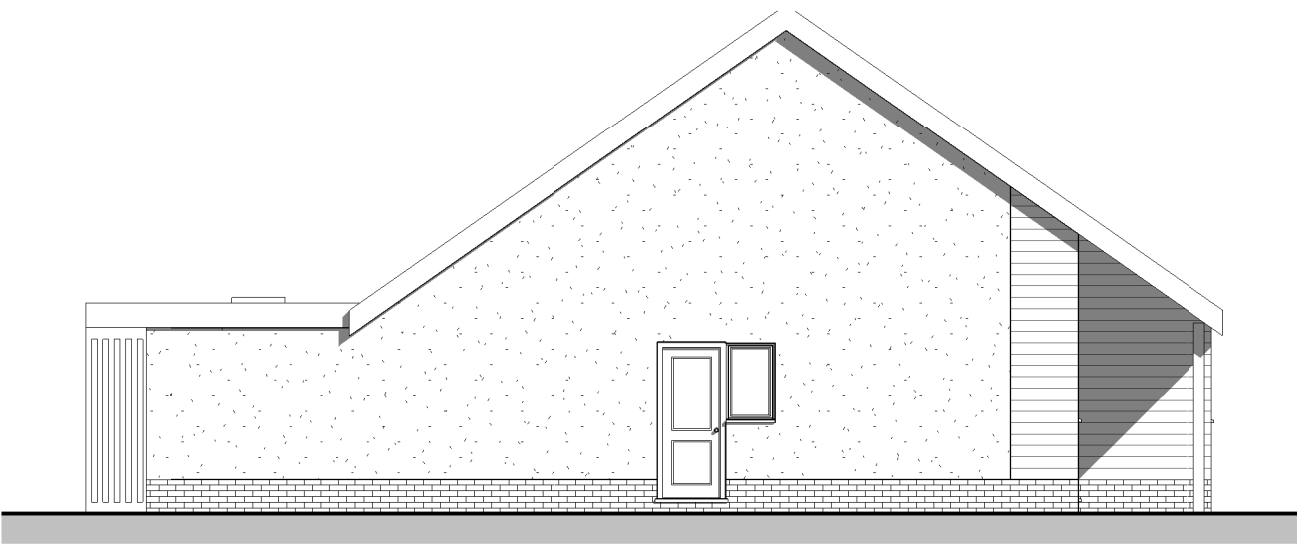

Side Elevation
1 : 100

The content of this drawing is subject to the provision of the Copyright Act 1956.
Work to figured dimensions only. Site dimensions are to be checked before work is started.
Any discrepancy whatsoever between any information contained on this drawing and
any other document or drawing must be drawn to the attention of the Designer by the
Contractor before the work is executed.
IF IN DOUBT ASK IMMEDIATELY.

Materials:

Roof: Marley Modern
(Antracite)
Walls: Render & Ecoscape
slatted cladding
Windows & Doors: UPVC
/Aluminium (Dark Grey)

C	Solar Panels Added		24.01
B	Client Amendments		16.01
A	Planning Amendments		14.12
REV	DESCRIPTION	BY	DATE



OFF THE WALL
ARCHITECTURAL SERVICES

OFF THE WALL - Architectural Services
1 The Woodlands, Chester Road,
Gresford, Wrexham LL12 8NU

@ offthewall_architectural
07772 113 971
cathy@offthewallarchitectural.com

Partnered with
LABC
Registered
Architects

CLIENT:

Miss Pratt & Mr Roberts

ADDRESS:

9 Sherbourne Ave

STAGE:

Planning Application

TITLE:

Proposed Elevations

SCALE AT A3: 1 : 100	DATE: 11.04.2022	DRAWN: CO	CHECKED: CO
PROJECT NO: OTW1245	DRAWING NO: PL02	REVISION: C	