


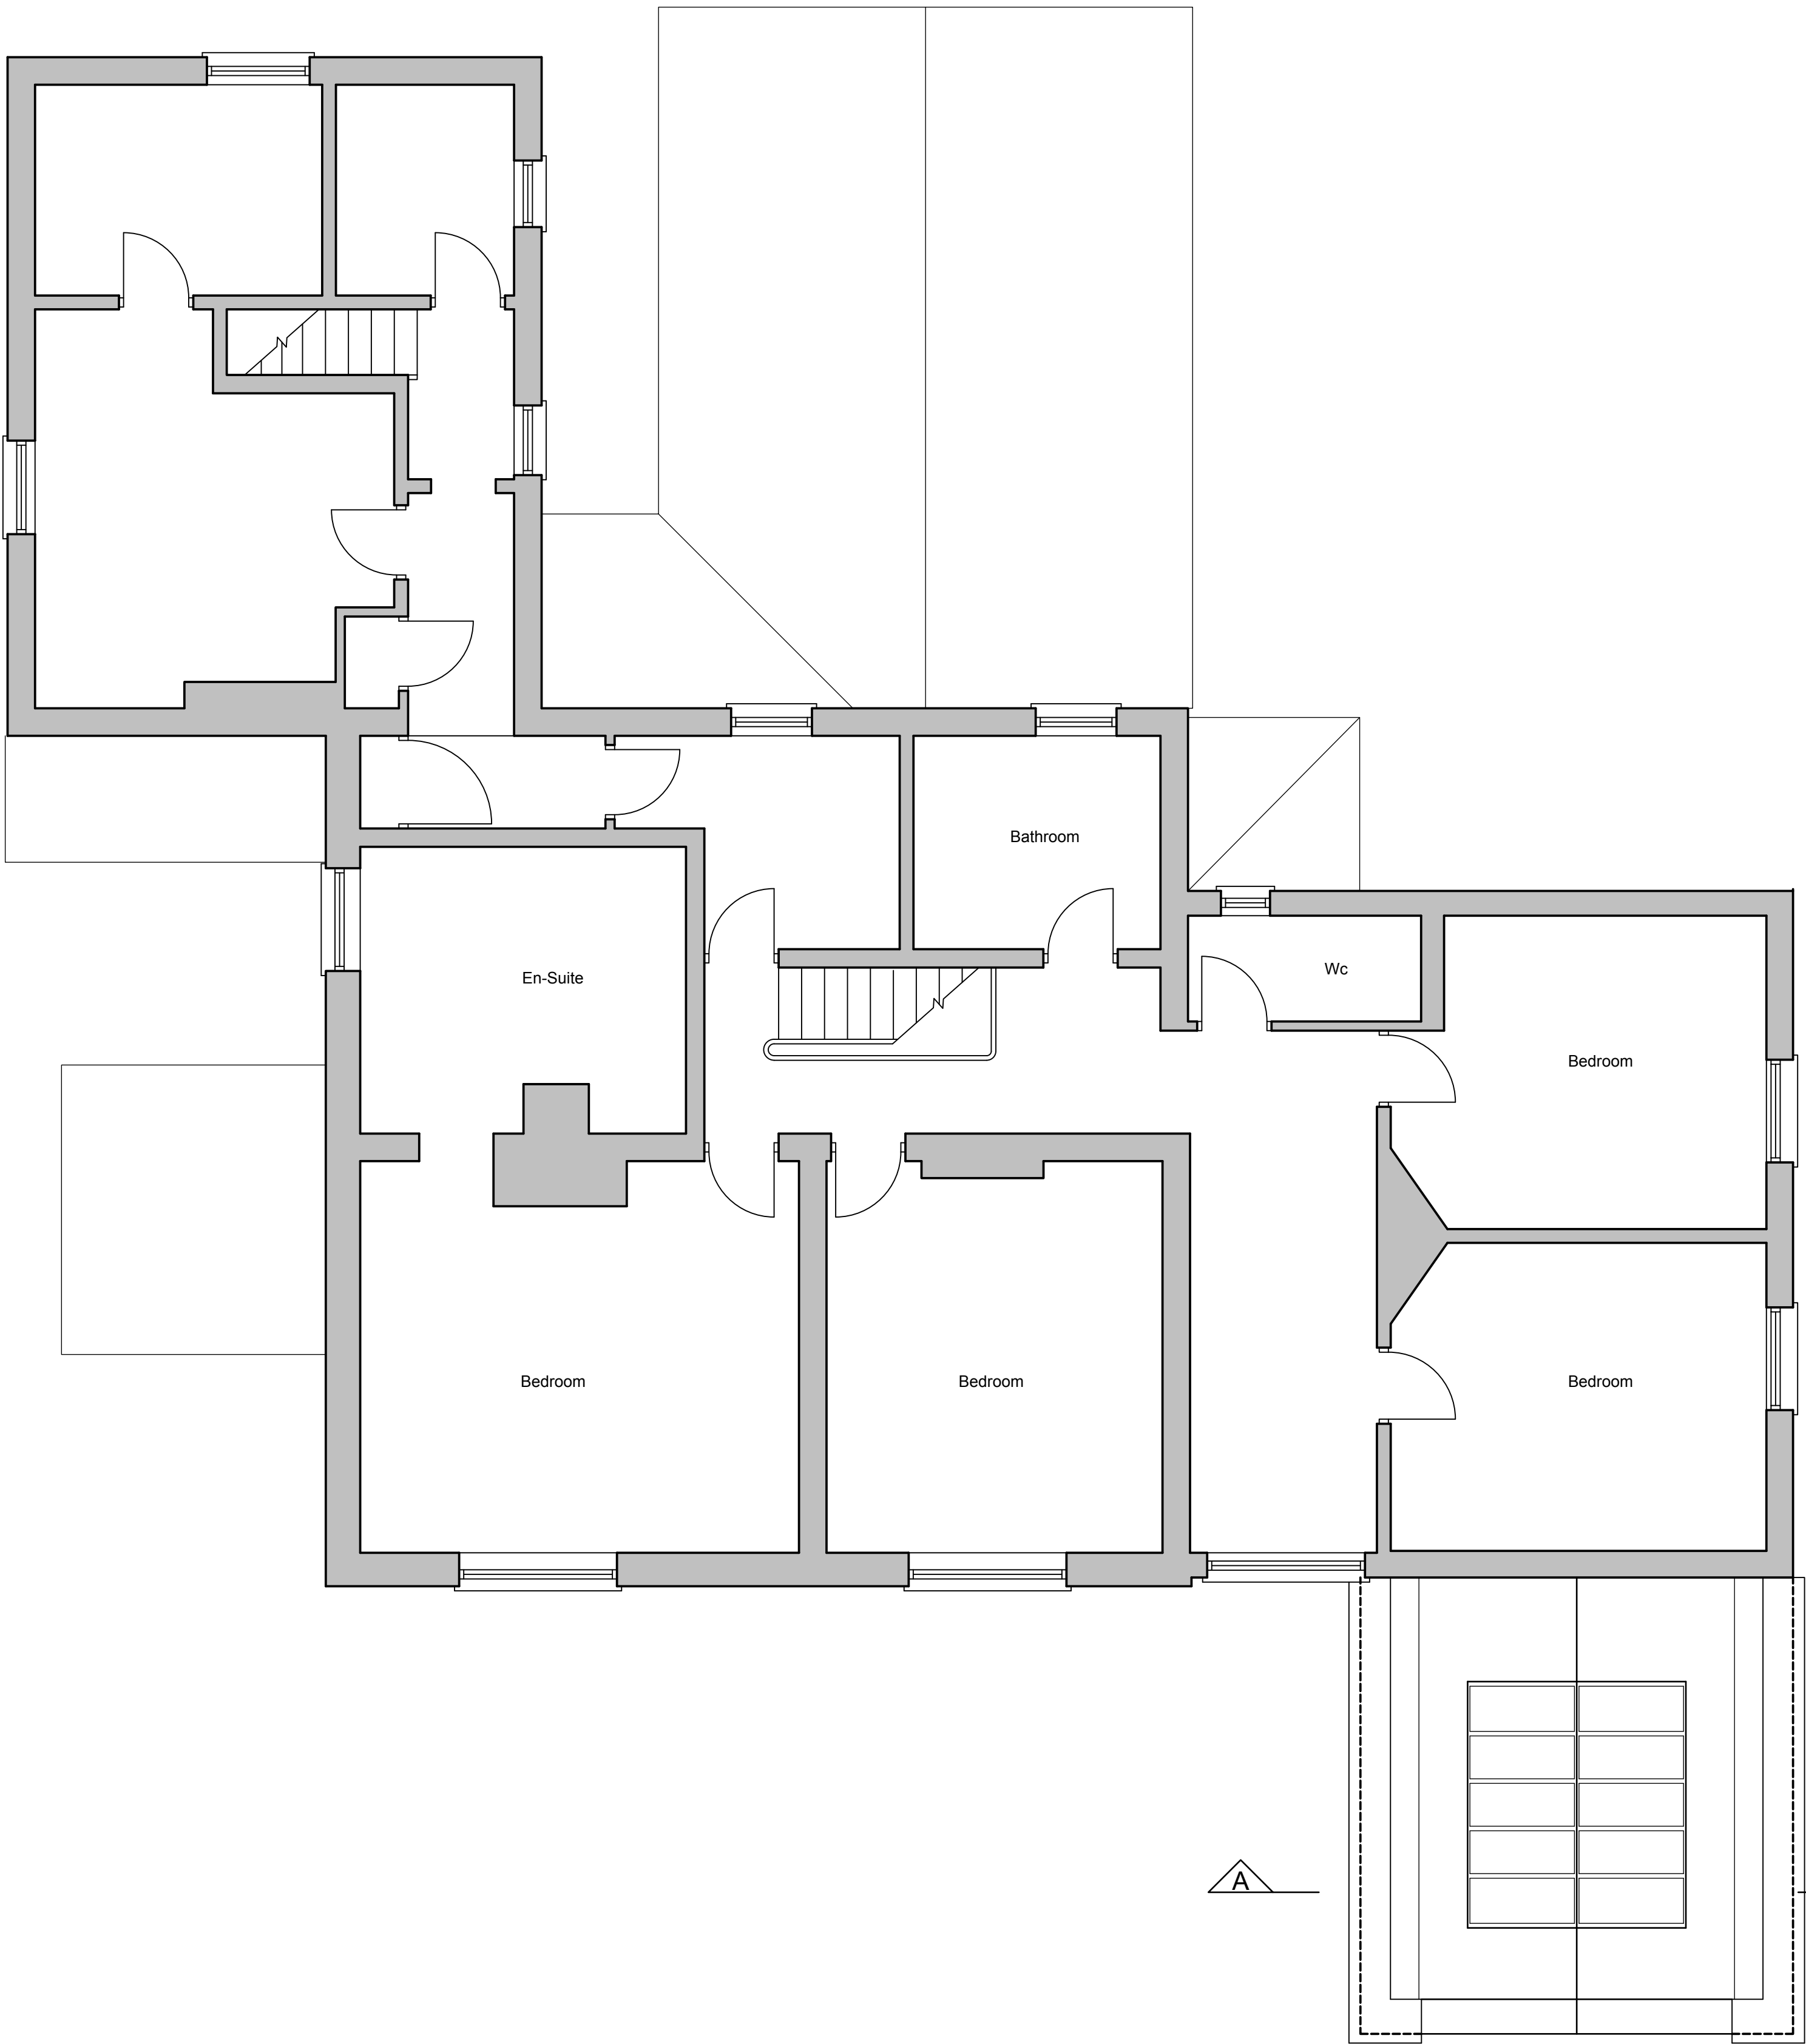

01. Ground Floor Plan

1:50 @ A1 / 1:100 @ A3



02. Section A - A

1:50 @ A1 / 1:100 @ A3

P1 Planning application Drawing			
A Updated based on survey provided 08.07.21 ACM			
by client			
Rev	description	date	dr by
original by		Date	ACM
A C Munro			

Proposed



This drawing is to be read in conjunction with all related drawings. Do not scale from this drawing. All dimensions must be checked and verified on site before commencing any work or producing shop drawings. The originator should be notified immediately of any discrepancy. This drawing is copyright and remains the property of Three 6 T Architecture and should not be given to a third party without written permission. T: 07583 303 464 E: enquiries@three6t.co.uk

A Rossett			
for Mr & Mrs Webb			
project no 21-1008			
drawing title Plans - First Floor & Section Proposed			
As shown @ A1	PL	111	P1