




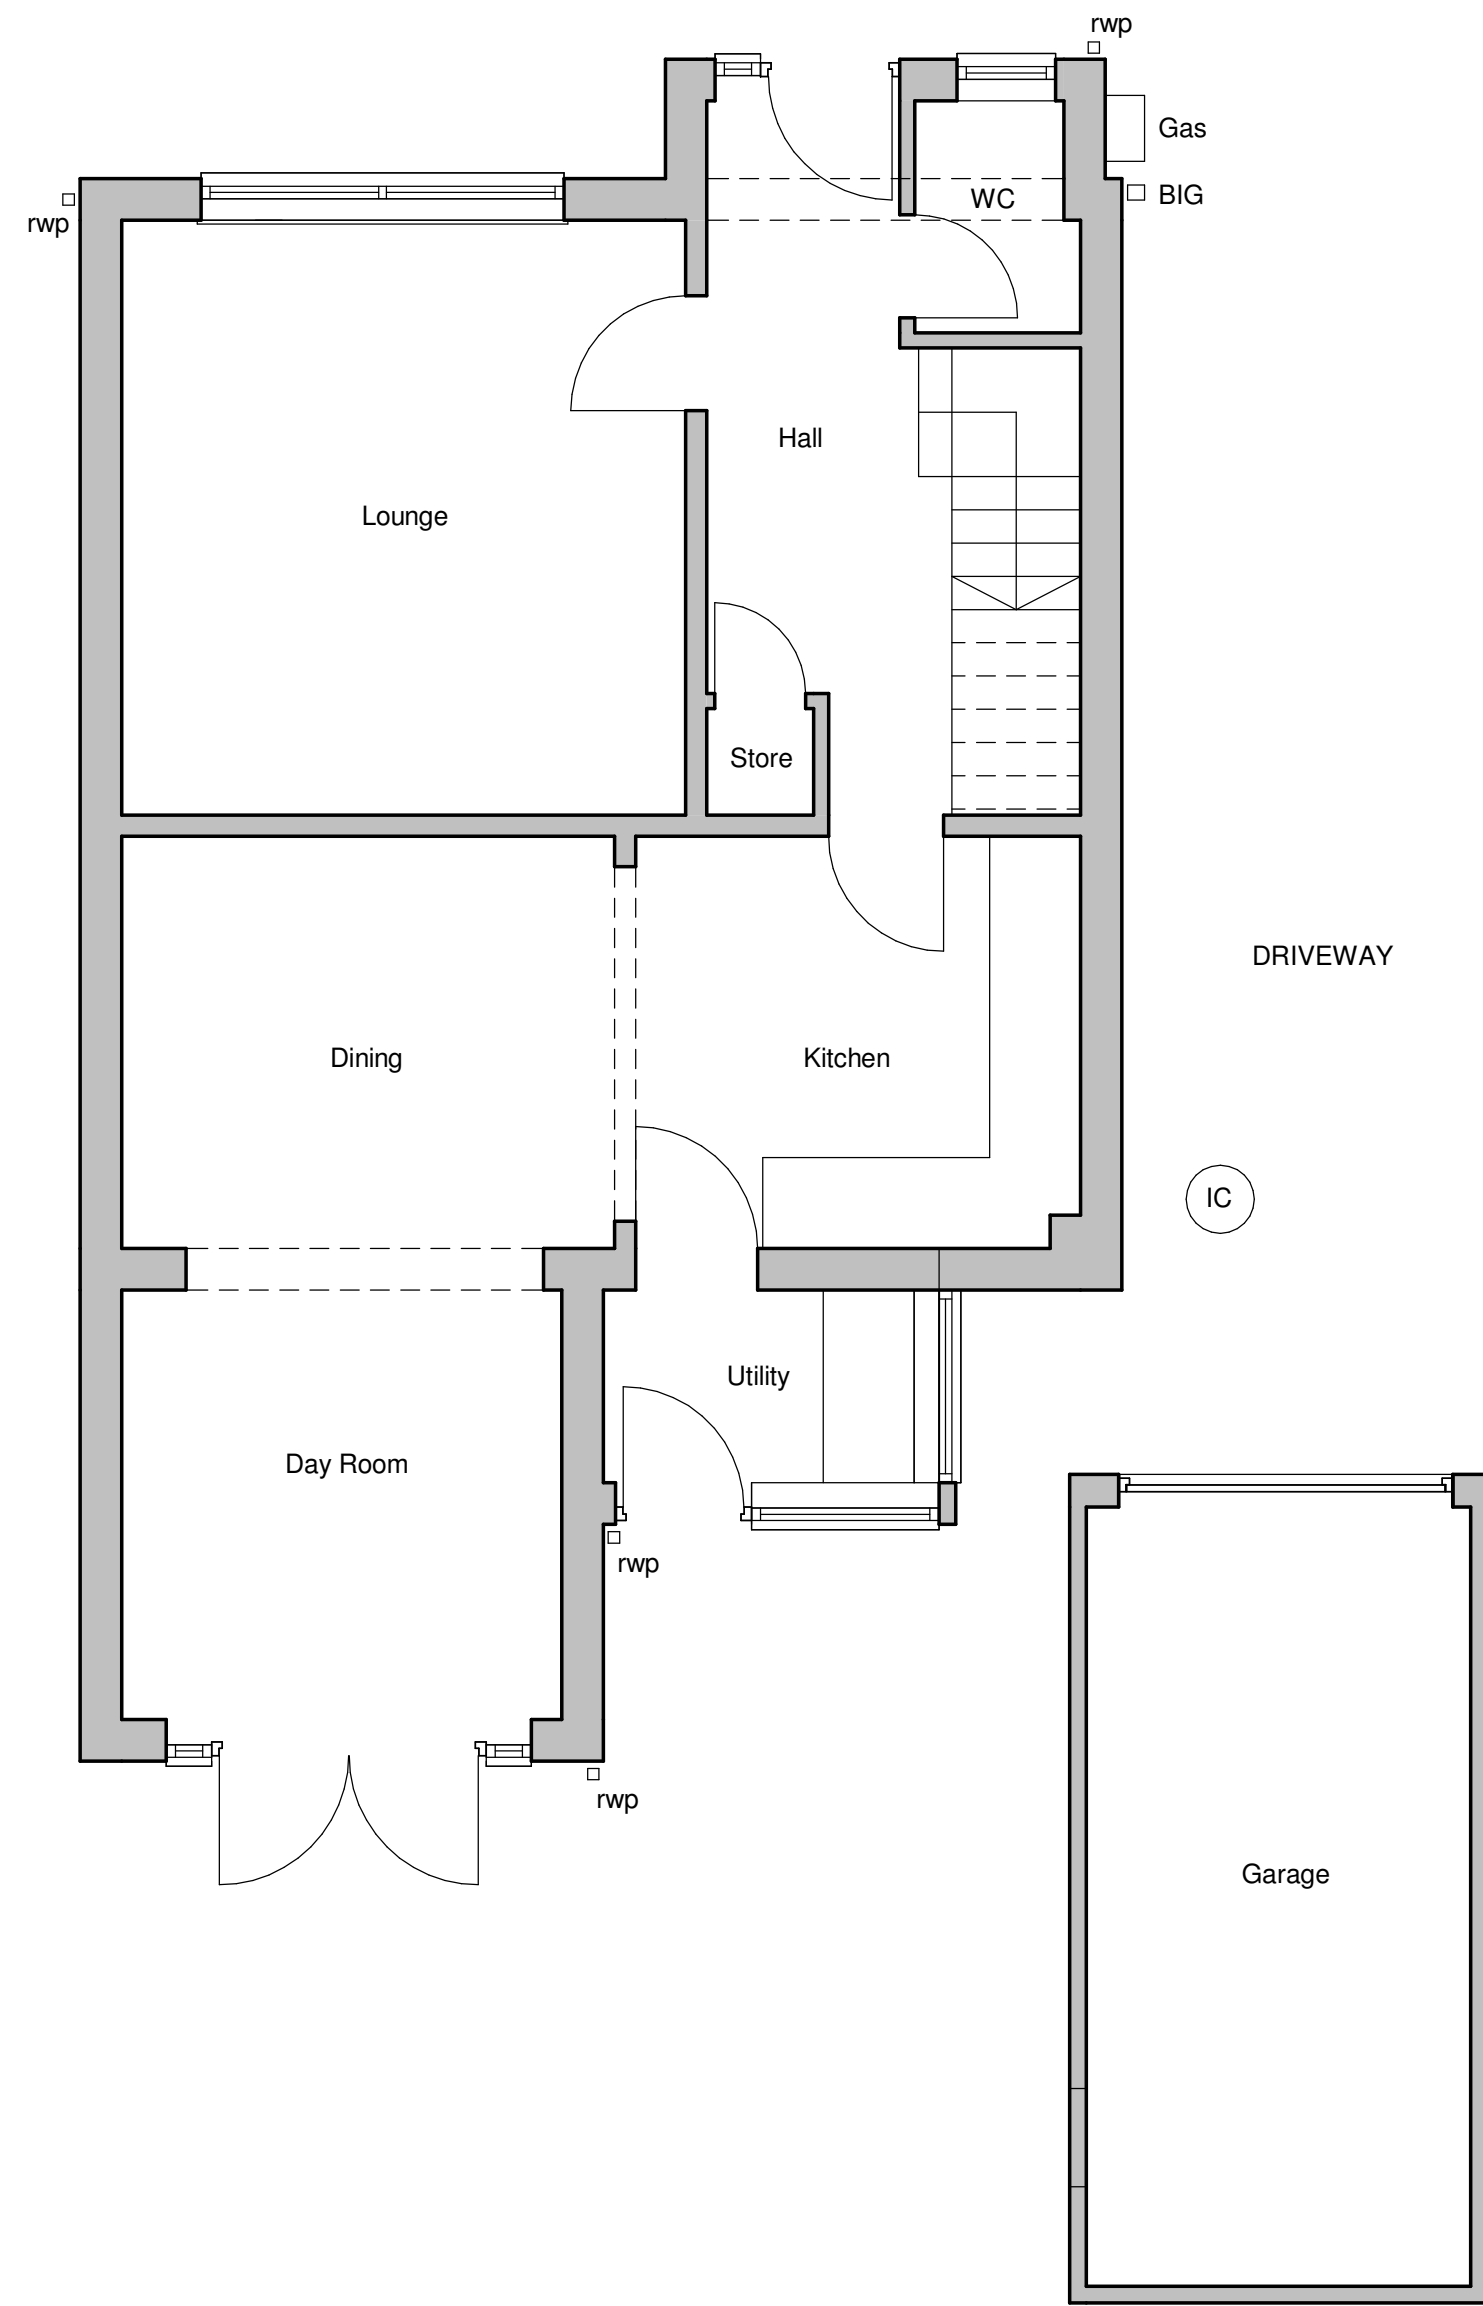

Existing Ground Floor Plan  
1 : 50

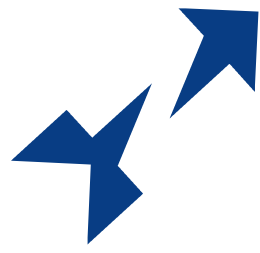


Existing North Elevation  
1 : 50

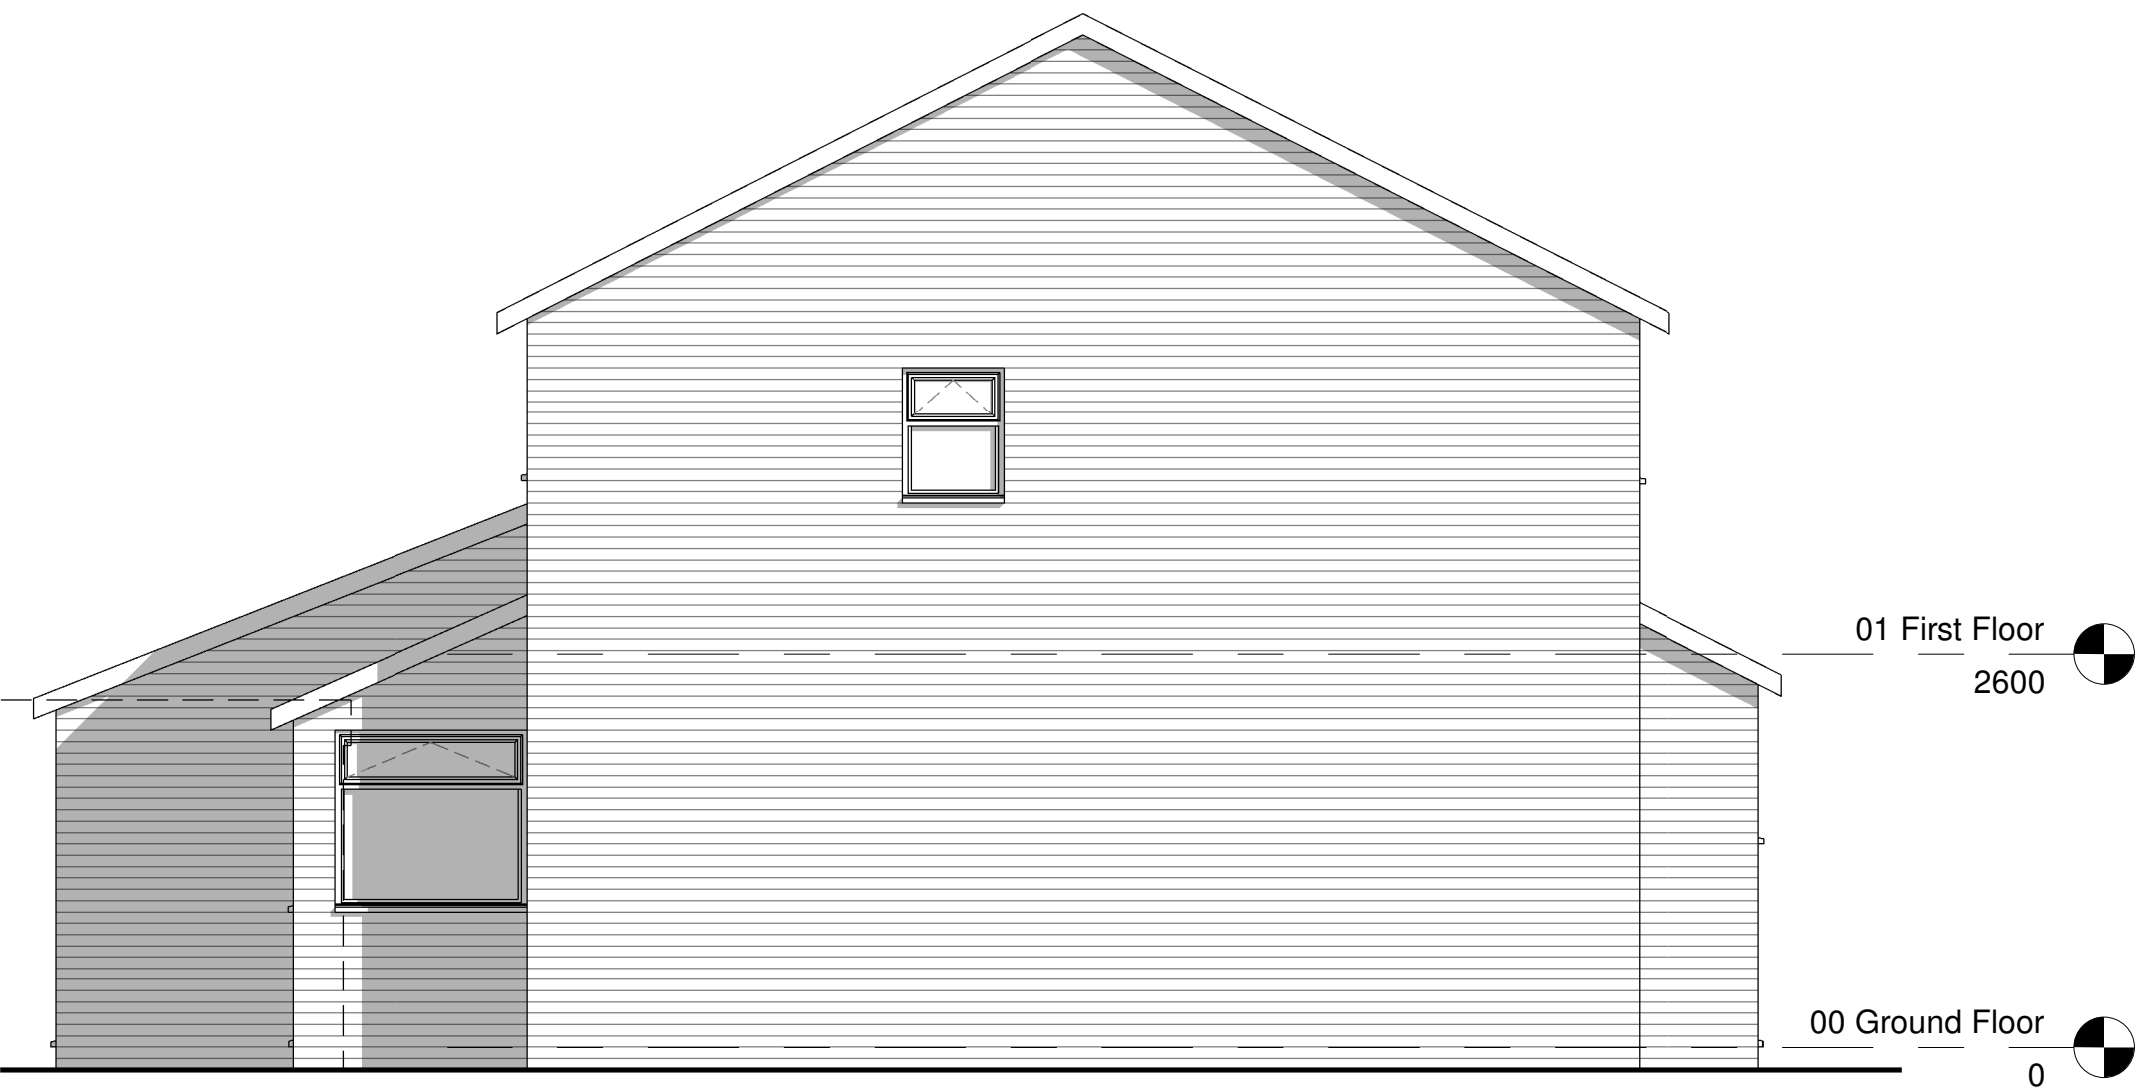

Existing East Elevation  
1 : 50



Existing South Elevation  
1 : 50

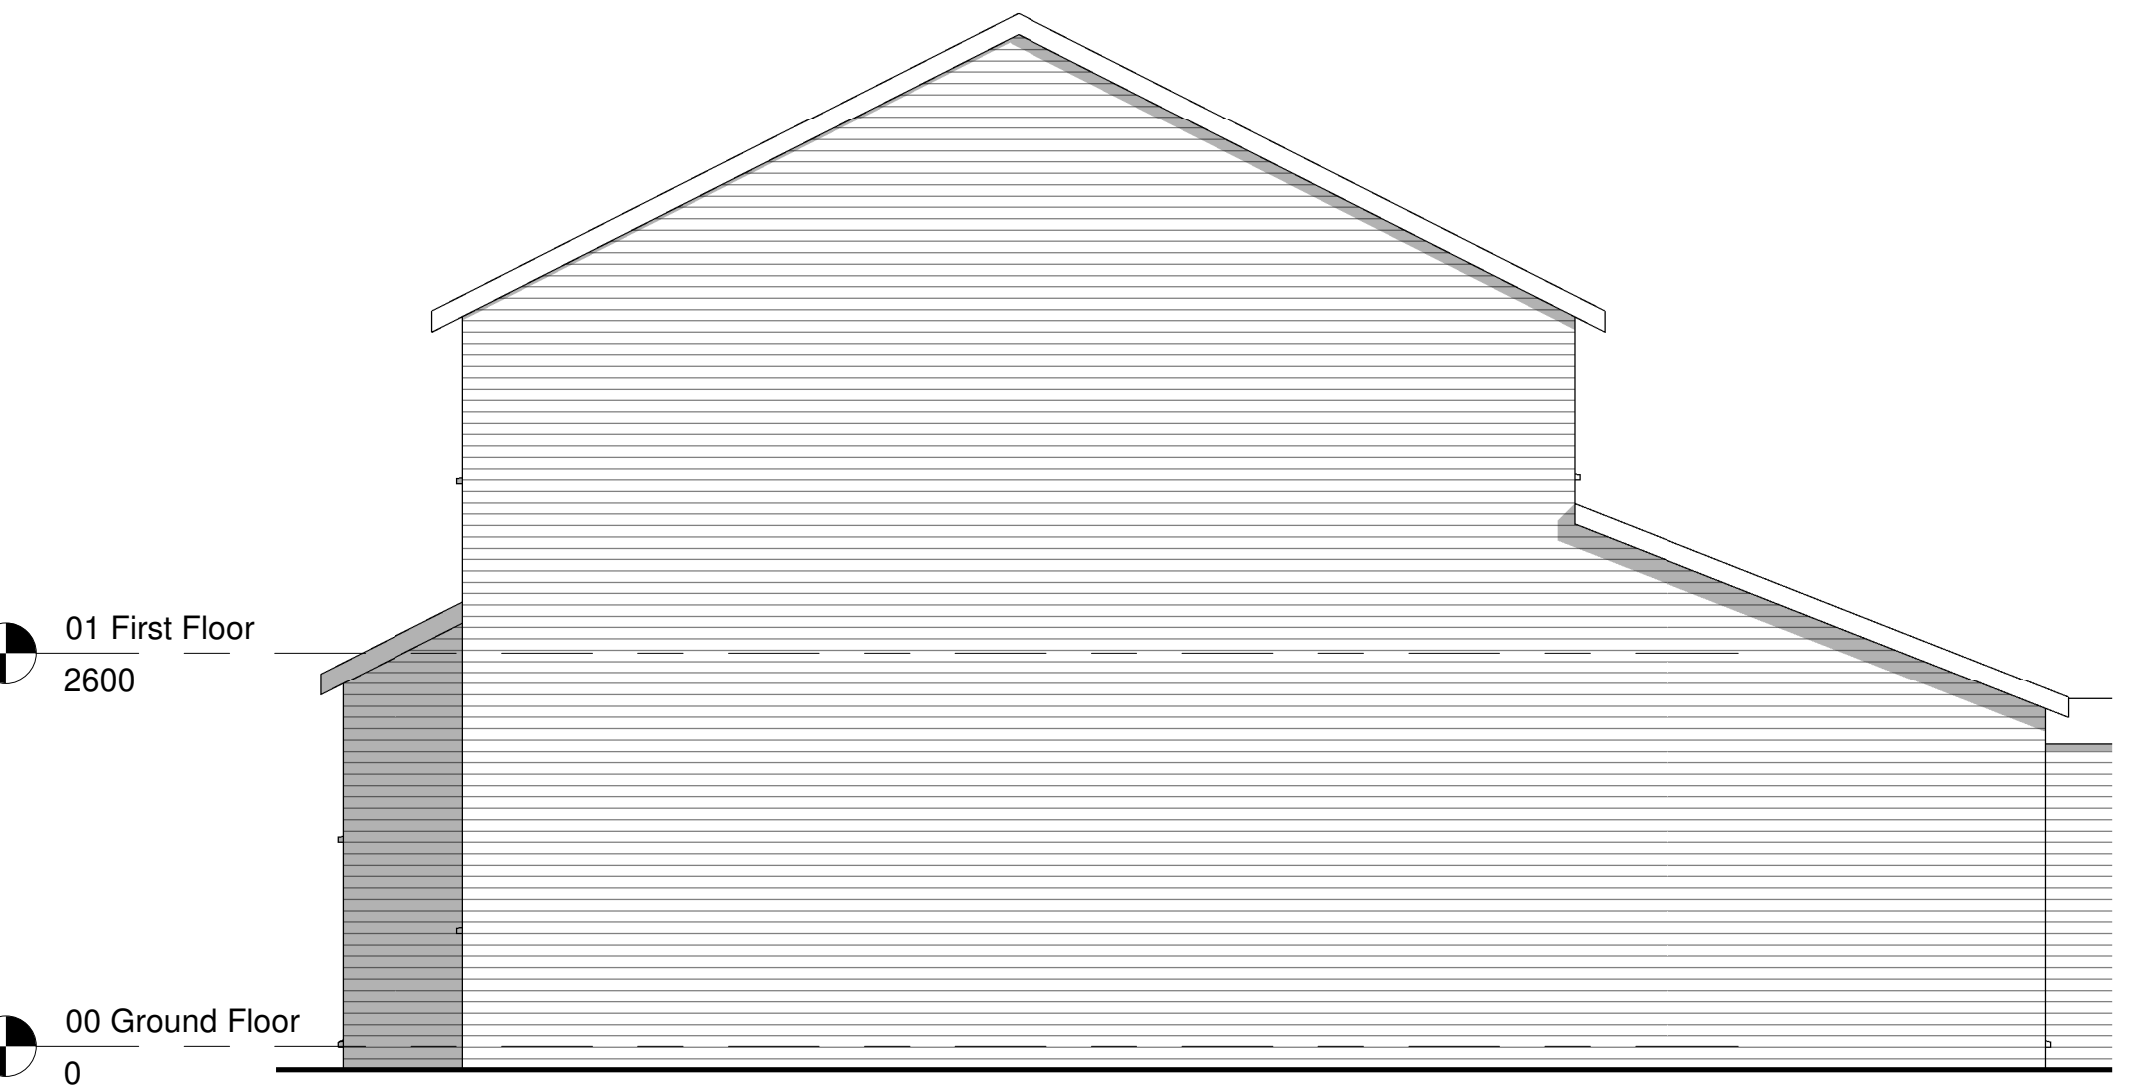

Existing West Elevation  
1 : 50



|              |                                  |             |          |
|--------------|----------------------------------|-------------|----------|
| Project:     | 48 Plas Tirion, Johnstown        |             |          |
| Title:       | Existing Floor Plan & Elevations |             |          |
| Scale @ A1:  | 1 : 50                           | Scale @ A3: | 1:100    |
| Project Ref: | 22-44                            | Drawing No: | A003     |
| Author:      | GE                               | Date:       | 25.11.22 |
| Rev:         | -                                |             |          |