


©
THIS DRAWING AND THE BUILDING WORKS DEPICTED ARE
COPYRIGHT OF THE ARCHITECTS AND MAY NOT BE
REPRODUCED EXCEPT BY WRITTEN PERMISSION. ALL
DIMENSIONS MUST BE CHECKED ON SITE AND NOT SCALED
FROM THIS DRAWING.

REVISIONS			
LETTER	REVISION	DATE	BY

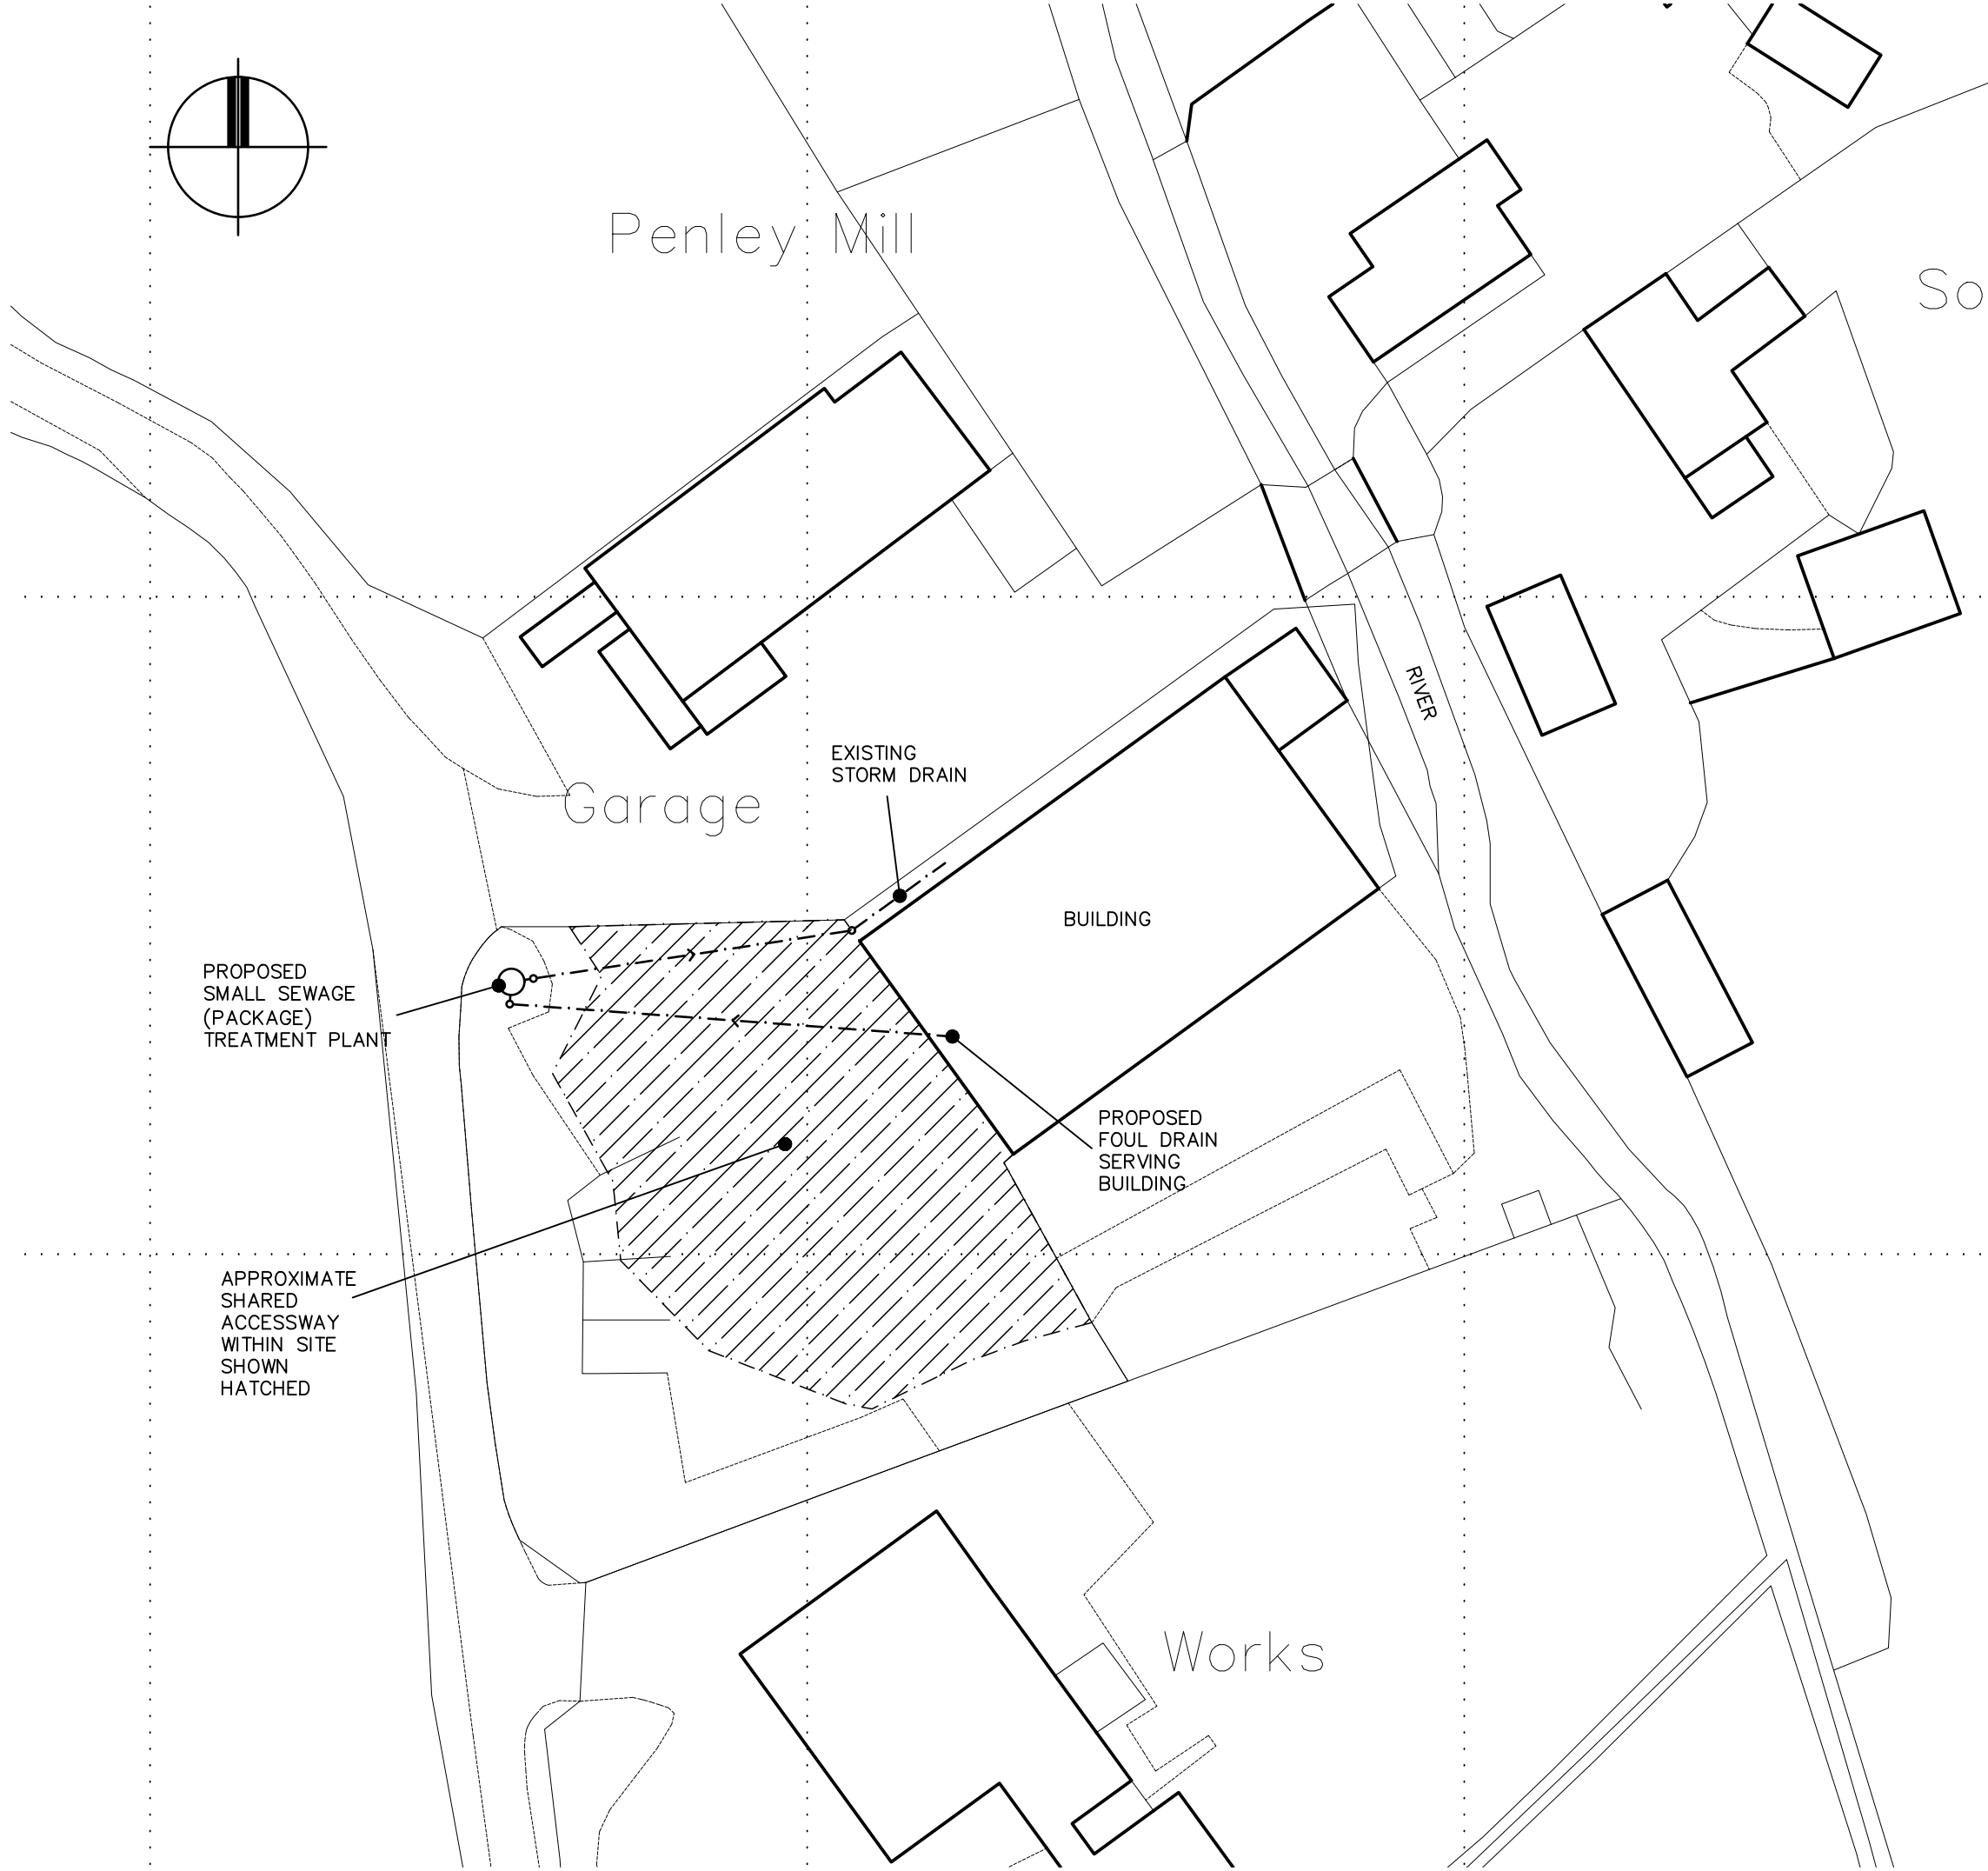

BOWER EDLESTON ARCHITECTS

SWEETBRIAR HALL, NANTWICH, CHESHIRE CW5 5RW
TELEPHONE: 01270 624129 FACSIMILE: 01270 627684
E M A I L : A D M I N @ B O W E R - E D L E S T O N . C O M
W E B S I T E : W W W . B O W E R - E D L E S T O N . C O M

PROJECT
LAND & BUILDINGS ON THE SOUTH
SIDE OF PENLEY MILL, WREXHAM

TITLE
PROPOSED SITE PLAN

SCALE	1:500 @ A3	DRAWN BY
DATE	APR 2023	STAGE
DRG.No	7228 01	REVISION