


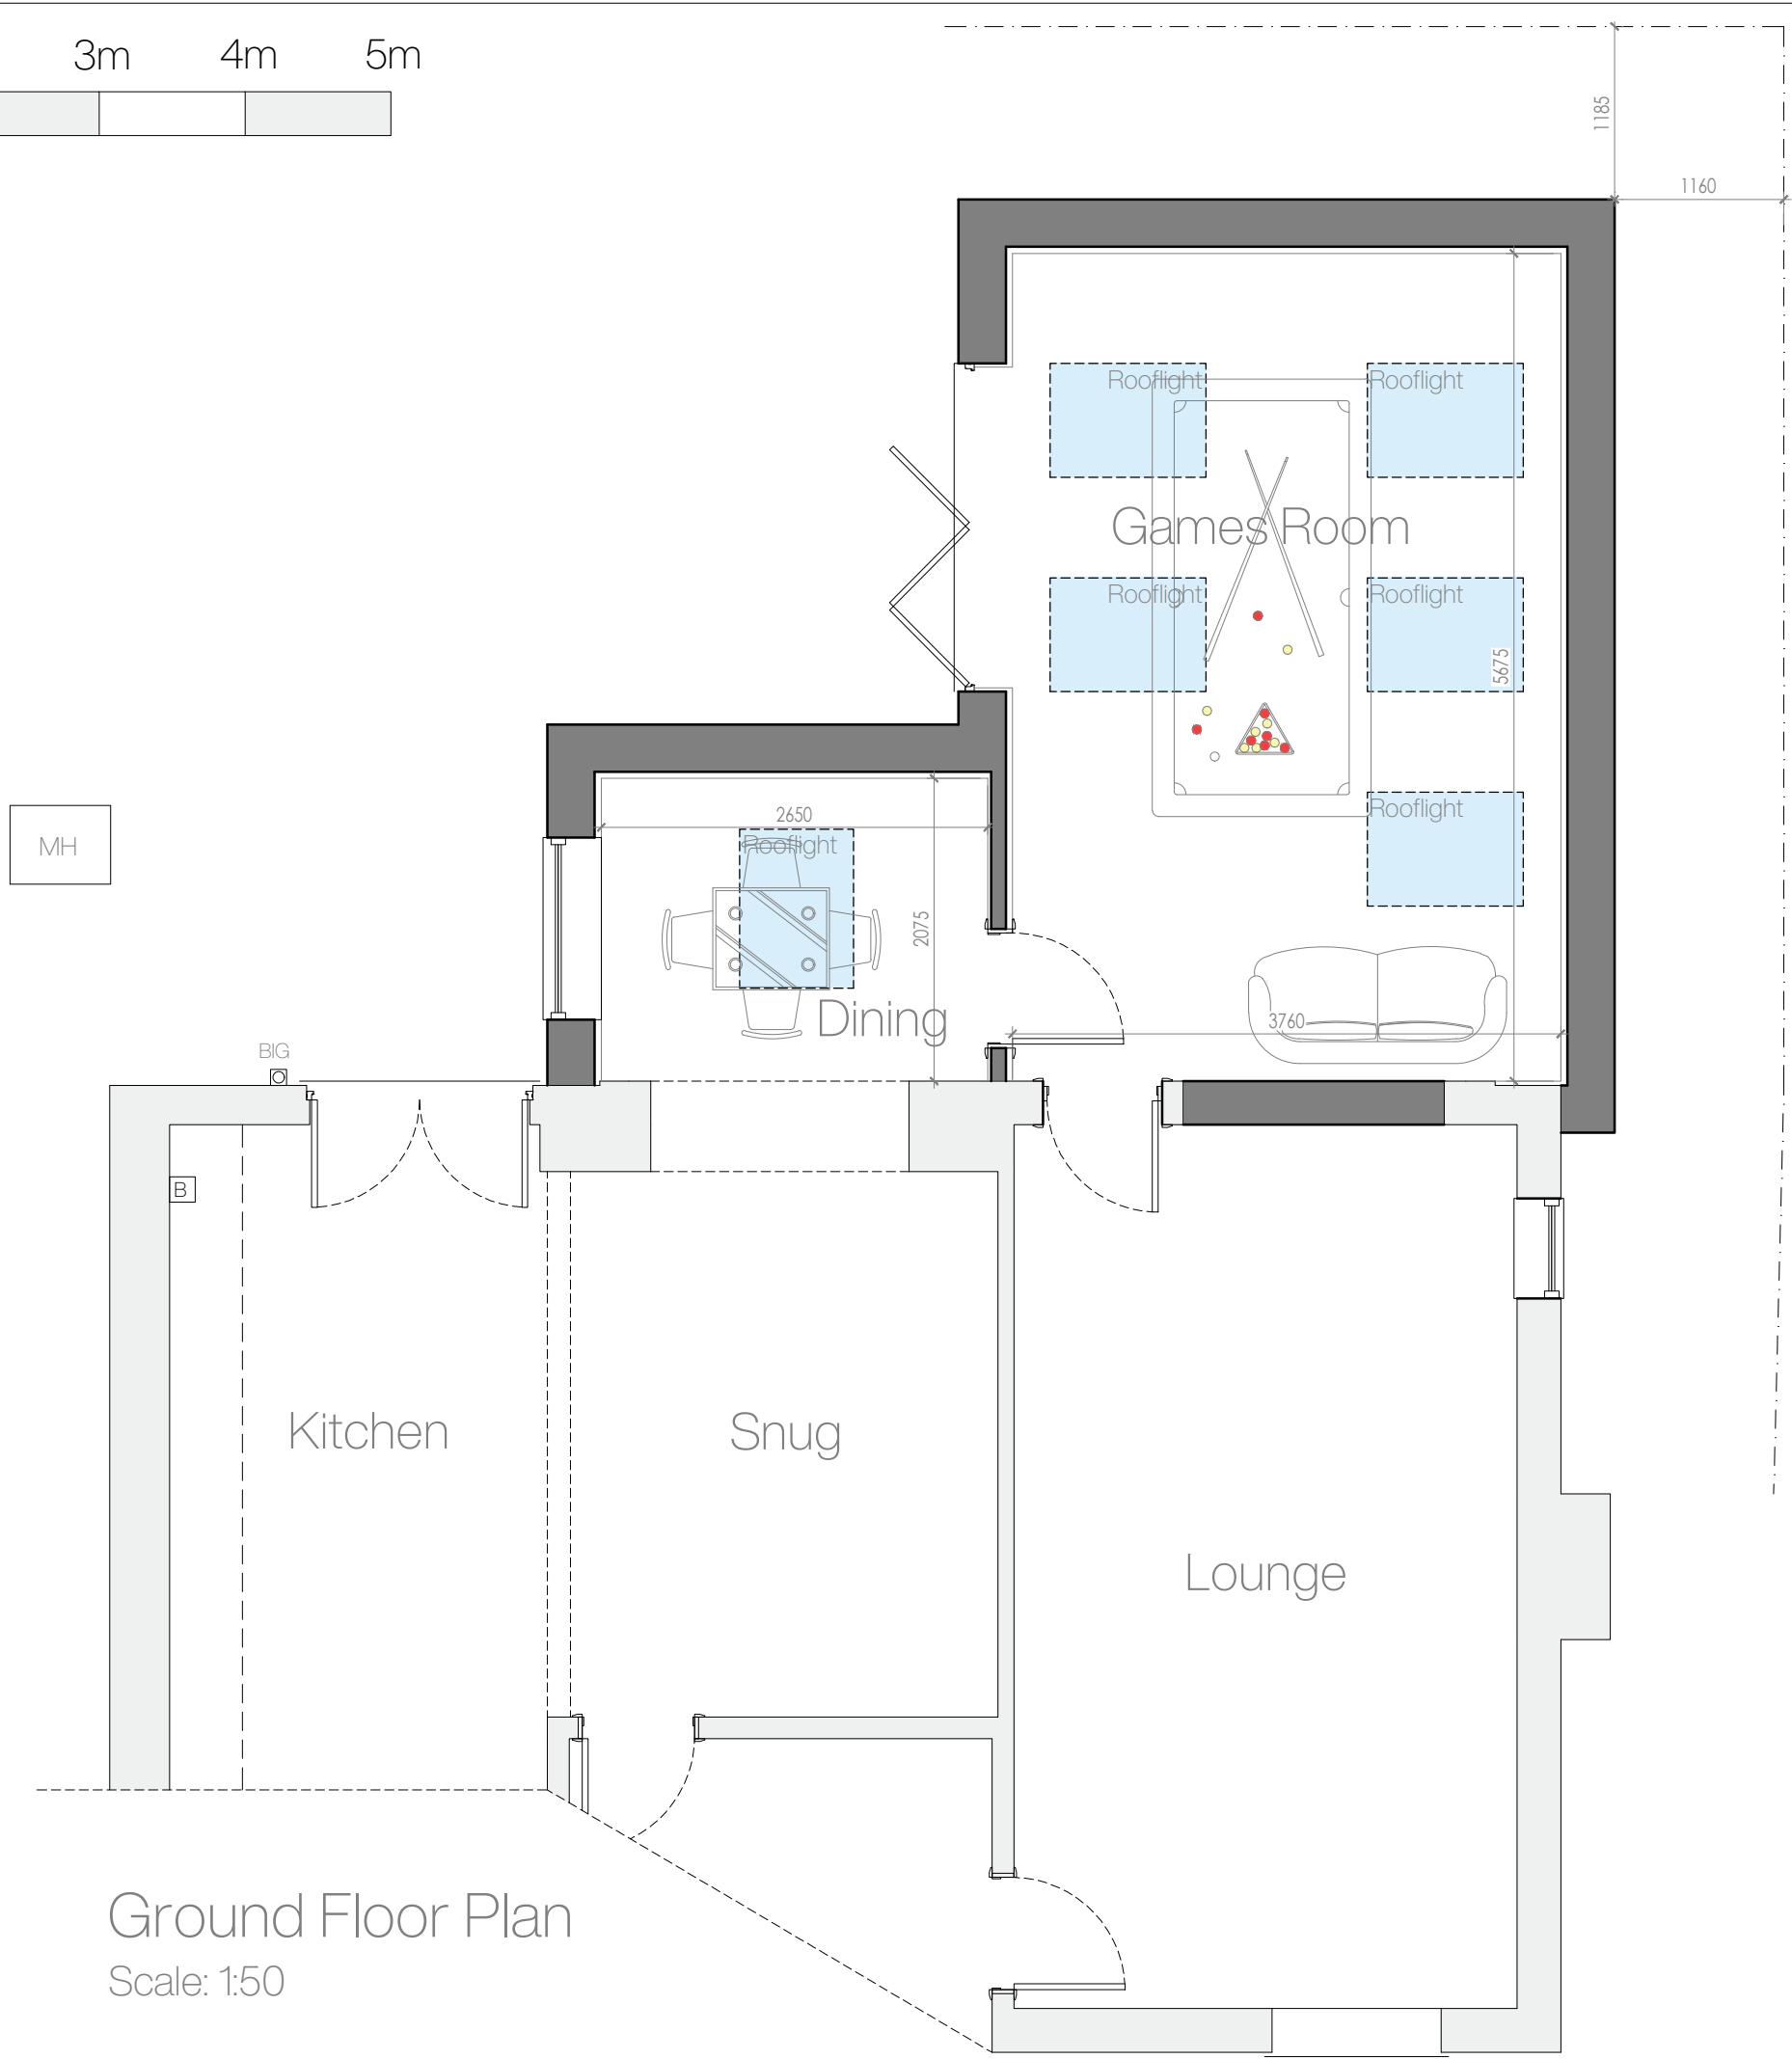

Ground Floor Plan
Scale: 1:50

3 Clos Ystrad,
Coed y Glyn,
Wrexham, LL13 7QP

Rev	Notes	Date
-----	-------	------

Planning | Floor Plan
December 2022
A3
E04.1.003
1 - 2

DO NOT SCALE FROM THIS DRAWING. ALL DIMENSIONS TO BE
CONFIRMED ON SITE PRIOR TO FABRICATION BY THE
CONTRACTOR. DRAWINGS TO BE READ IN CONJUNCTION WITH
ANY REFERENCED DOCUMENTATION. PLANS NOT TO BE
REPRODUCED WITHOUT THE PRIOR CONFIRMATION FROM THE
DESIGN TEAM.

