




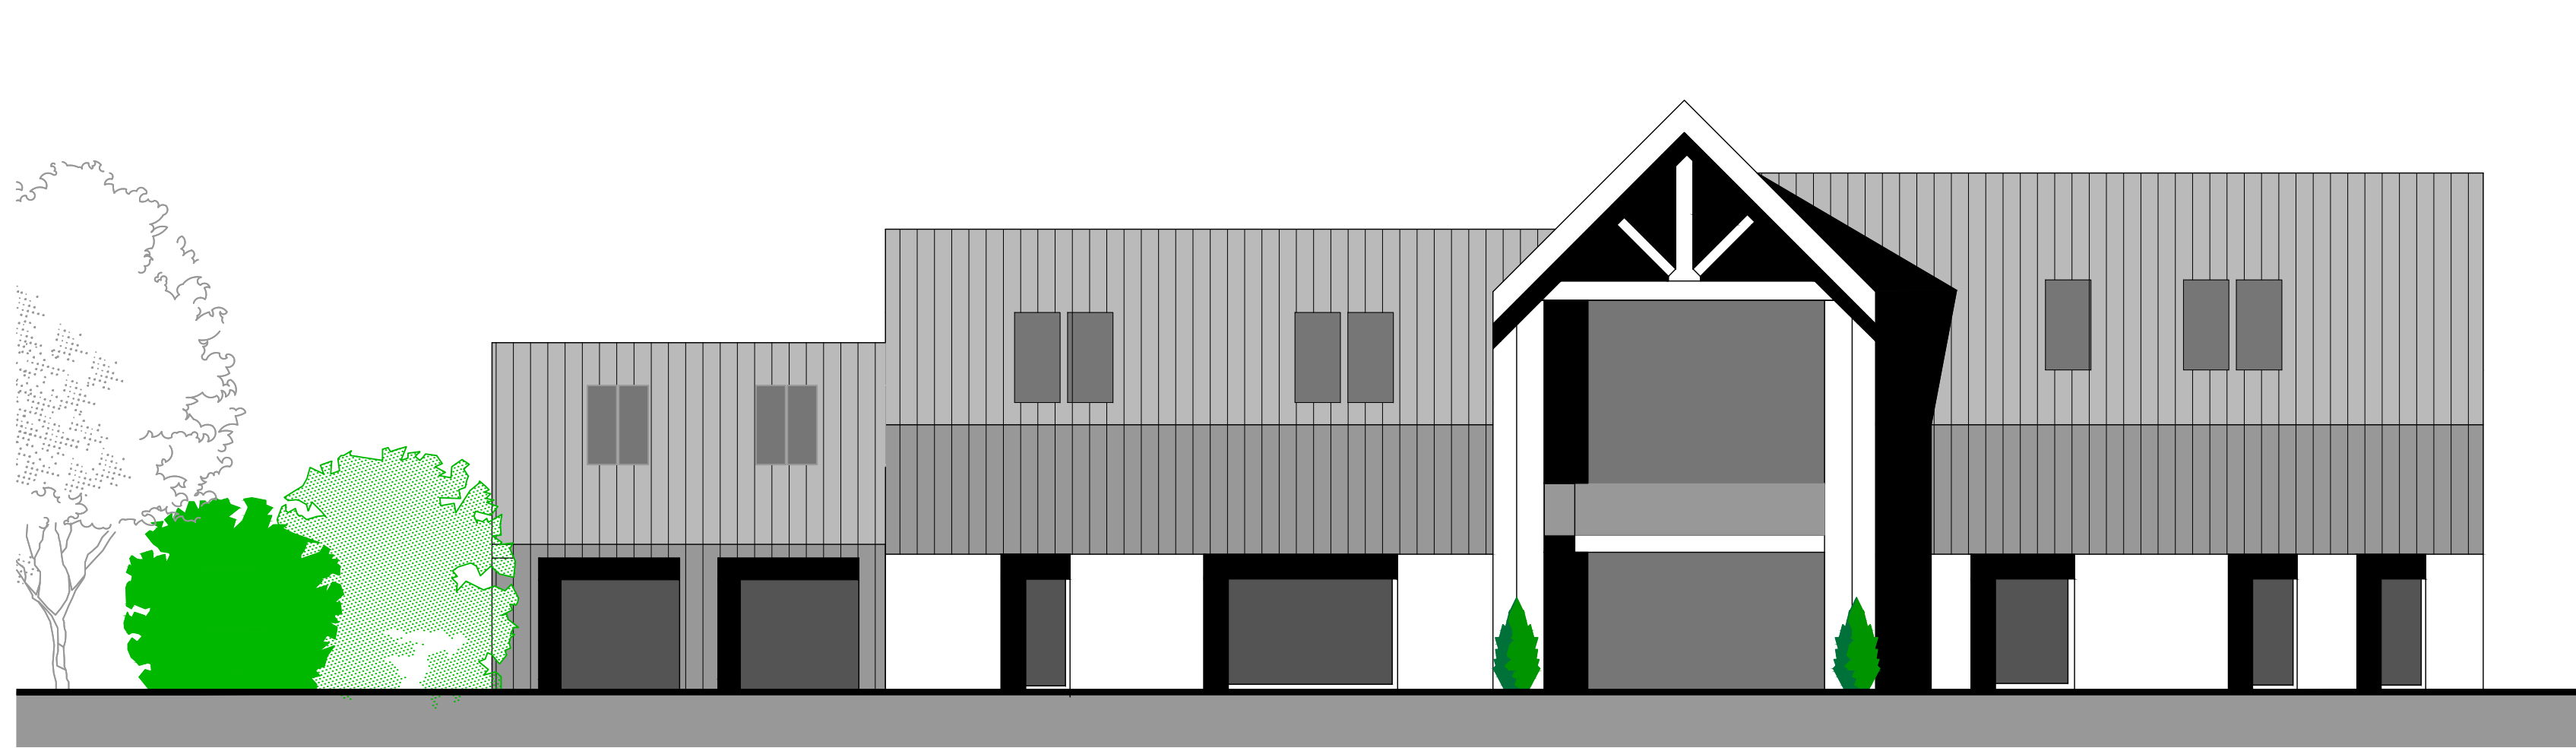

FRONT ELEVATION FACING VILLAGE GREEN

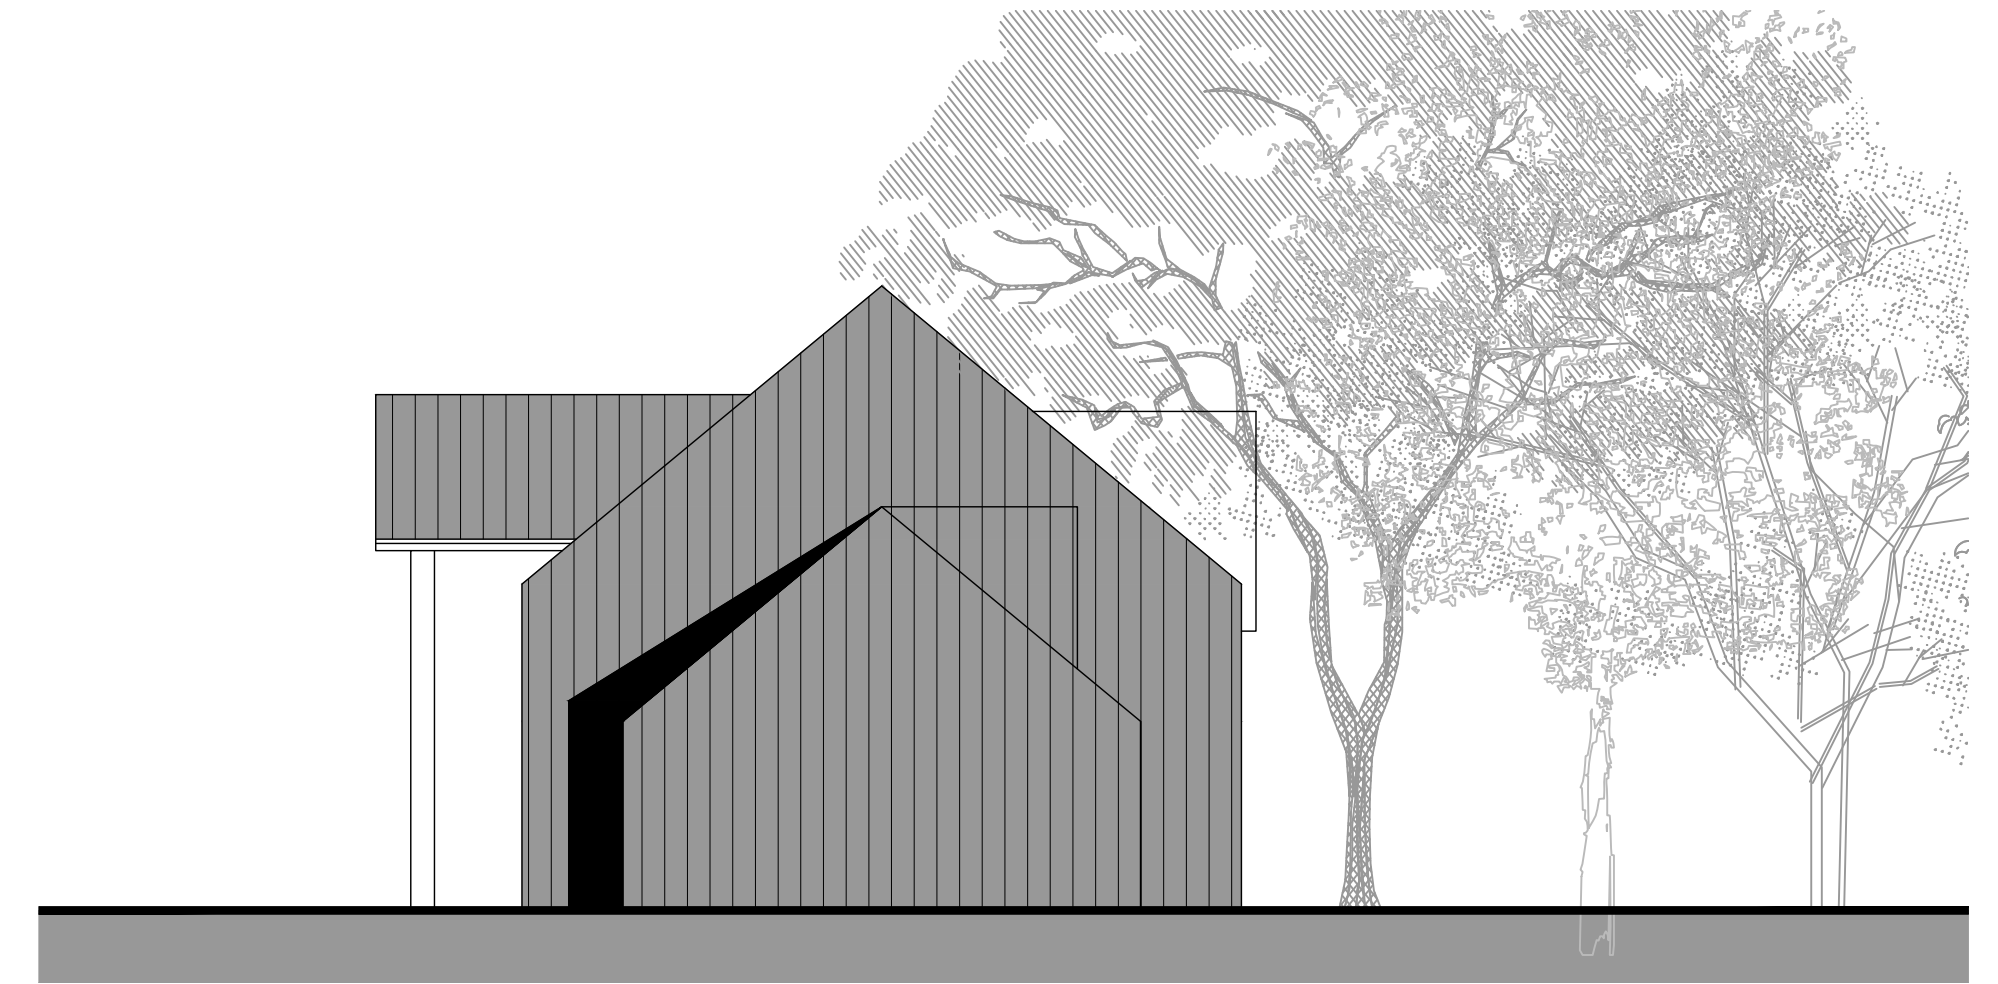


SIDE ELEVATION

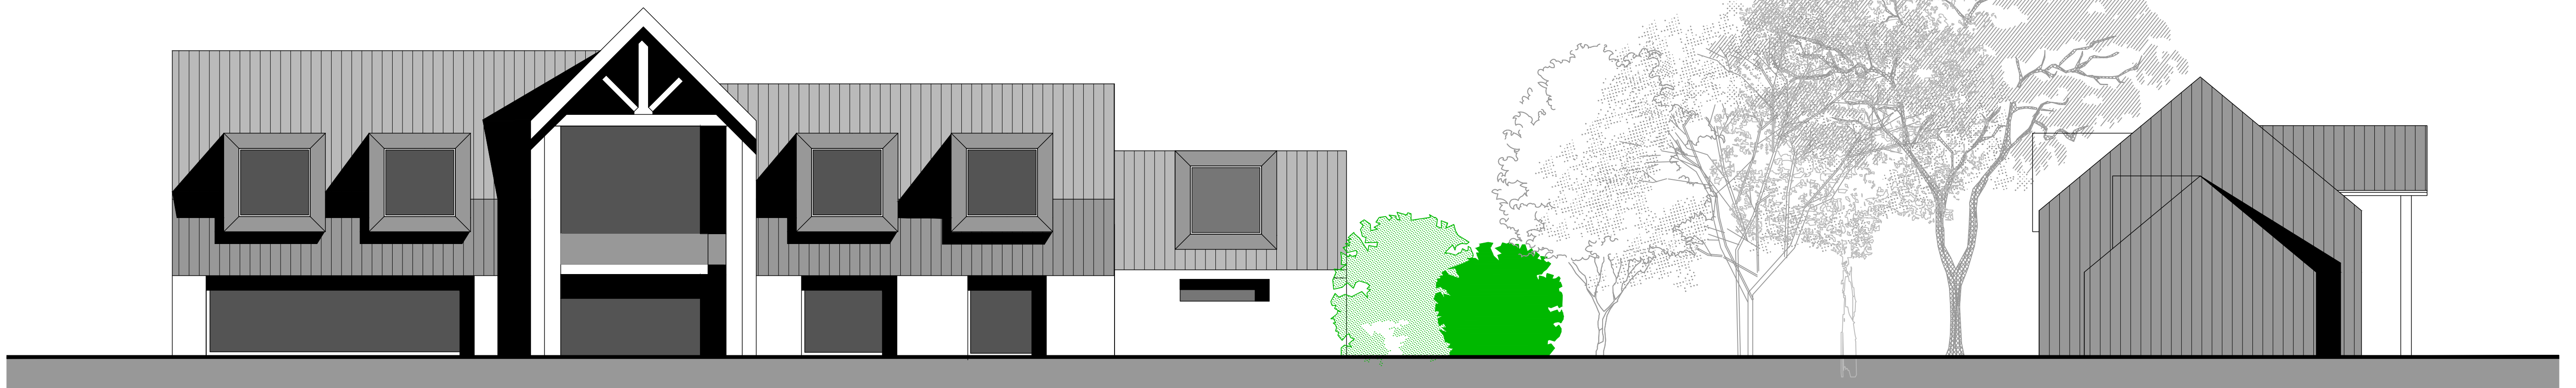


REAR ELEVATION FACING AWAY FROM VILLAGE GREEN

SIDE ELEVATION

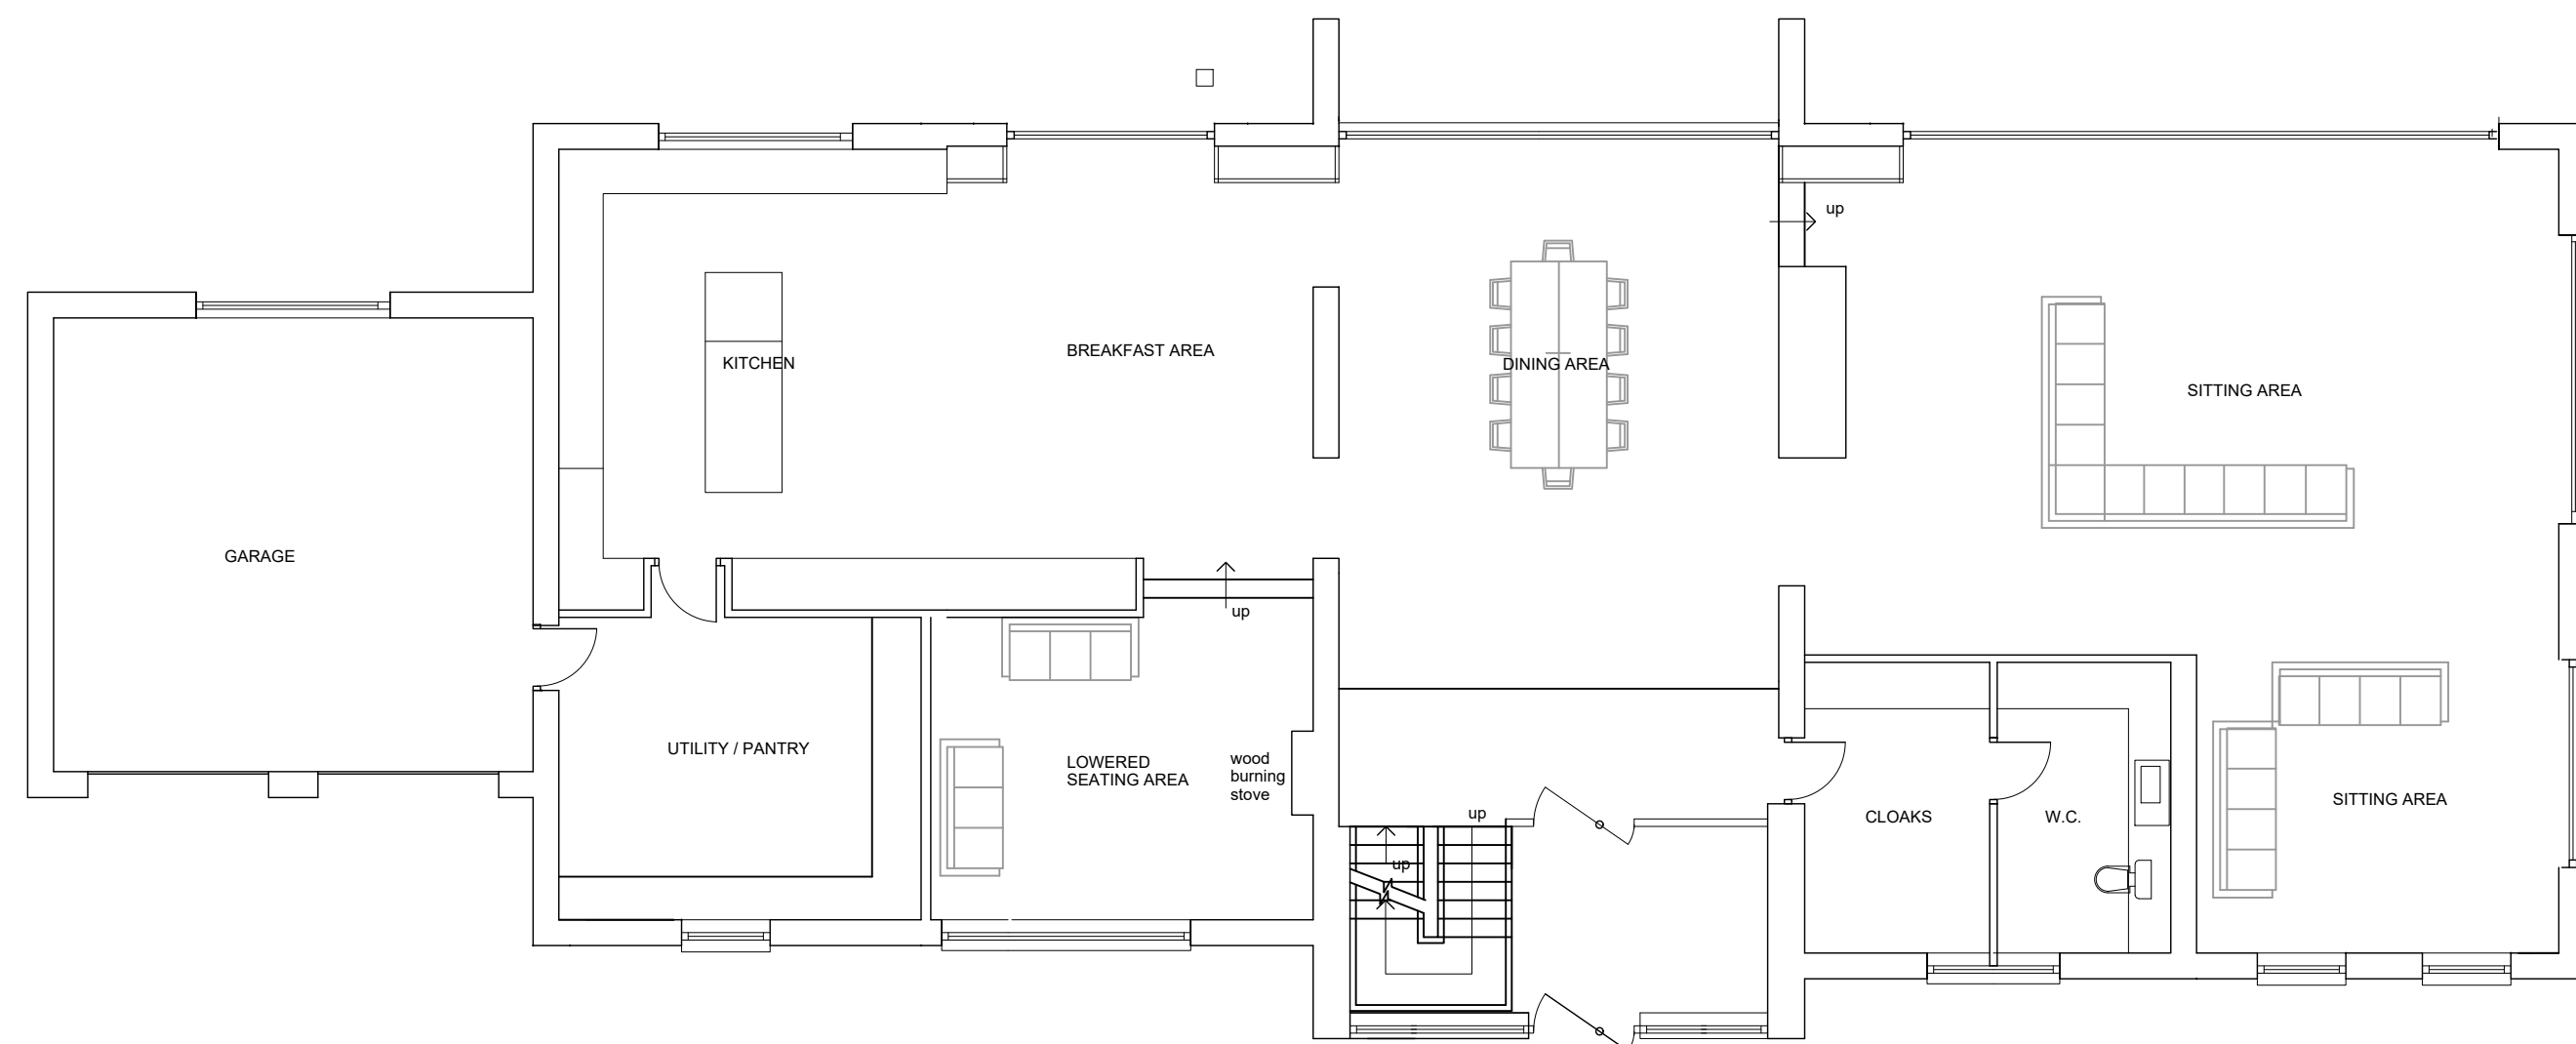

GROUND FLOOR PLAN

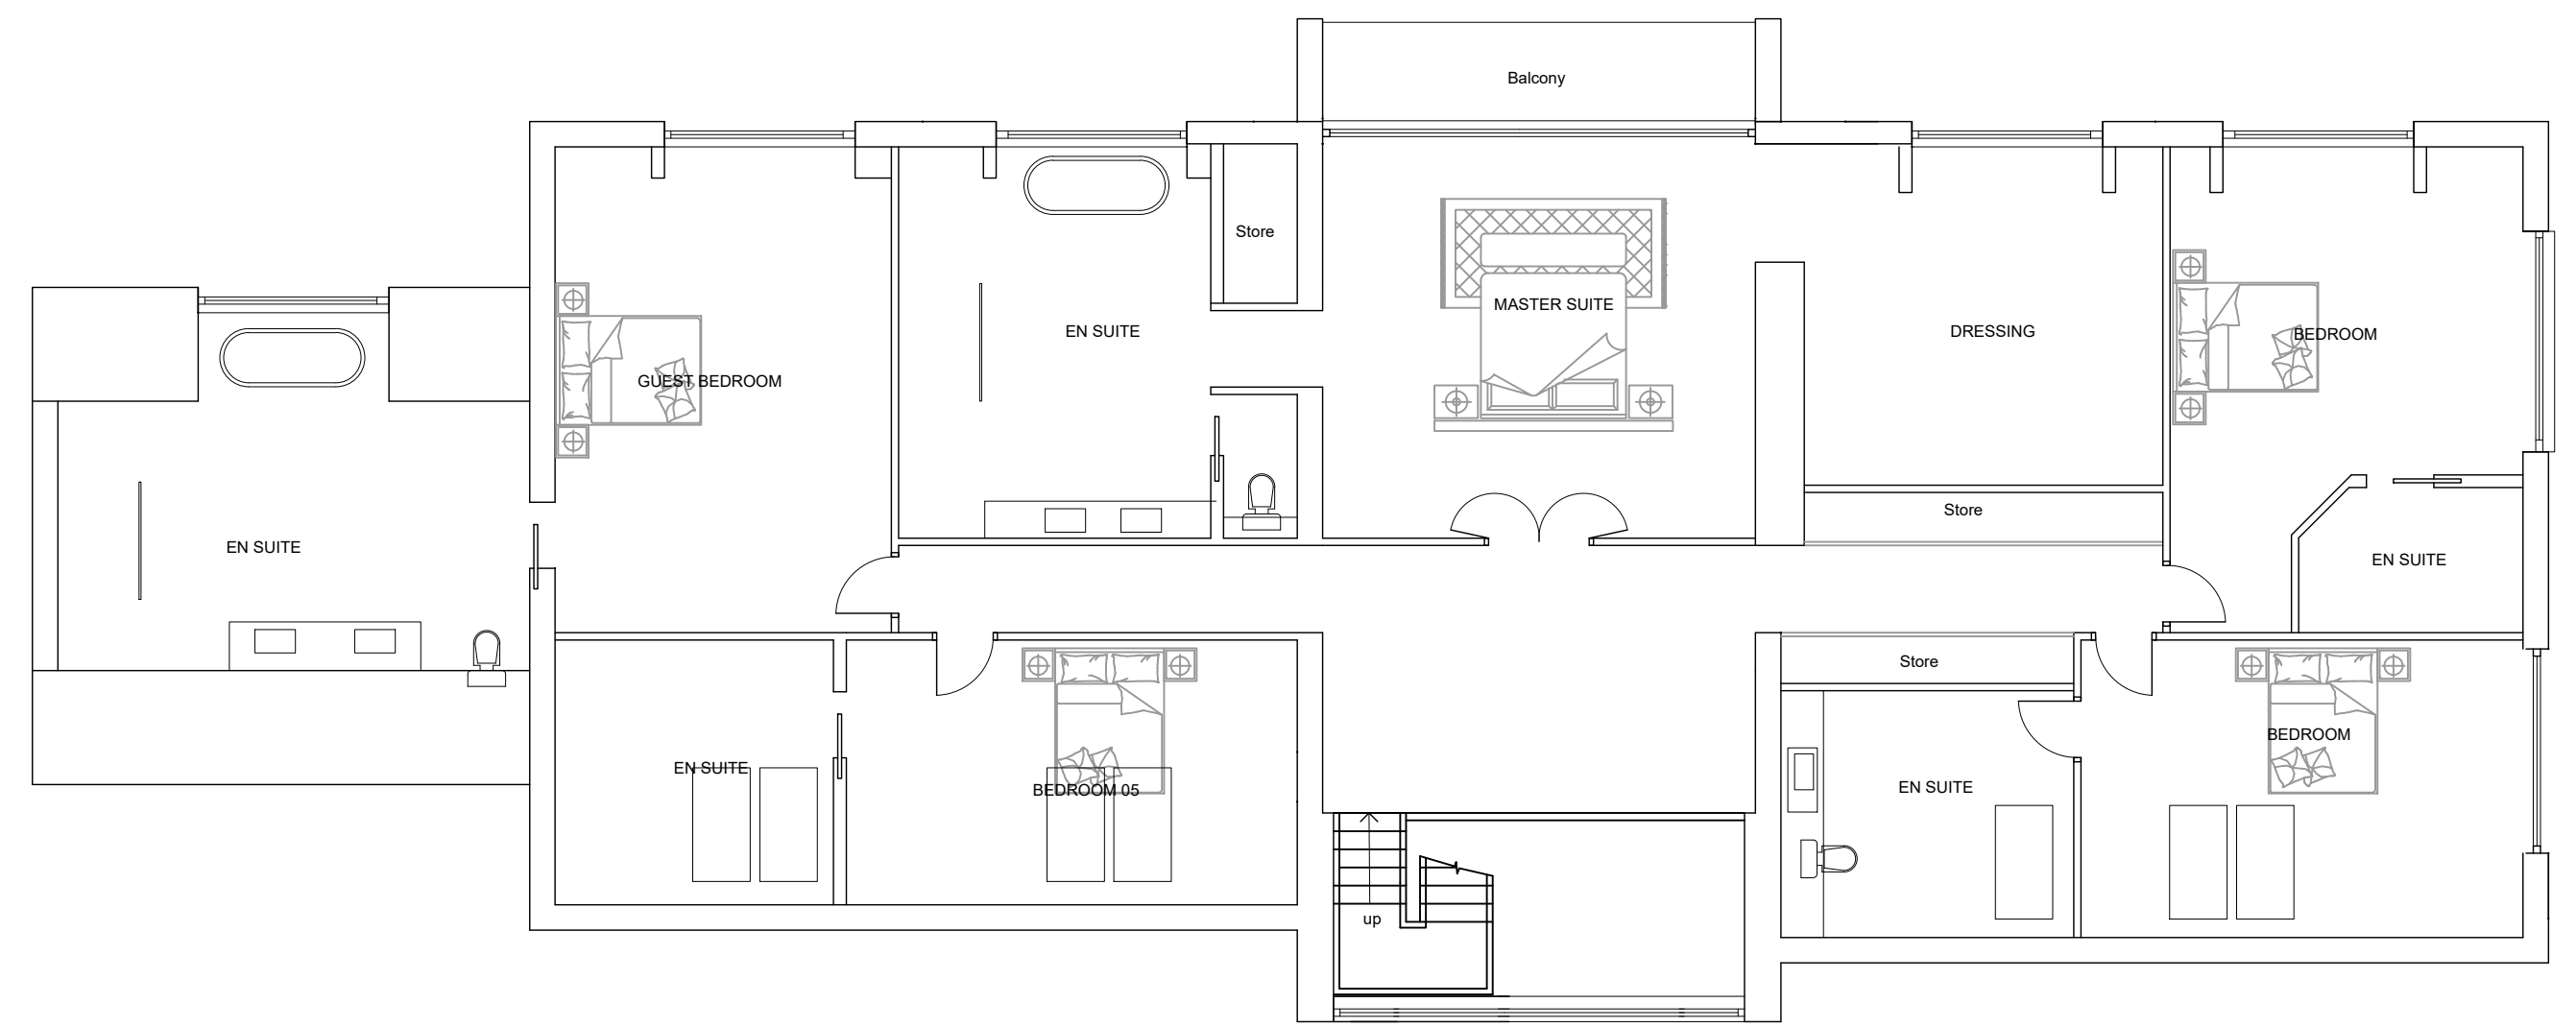

FIRST FLOOR PLAN

willacy horsewood architects

client
NATHAN CUNNINGHAM

title
PLOT 06 HOUSE TYPE GENERAL ARRANGEMENT

job
PROPOSED REDEVELOPMENT OF GAMFORD FARM,
GAMFORD LANE ROSSET

scale
1 : 100/A1

date
04 OCT 22

job no.
MSW 110

drawing no.
PL06

Penmon House, 76, Hoole Road, Hoole, Chester CH2 3NL
www.willacyhorsewood.co.uk
Tel: 07973322953 or 01244 853 891 E-Mail: mark@willacyhorsewood.co.uk