



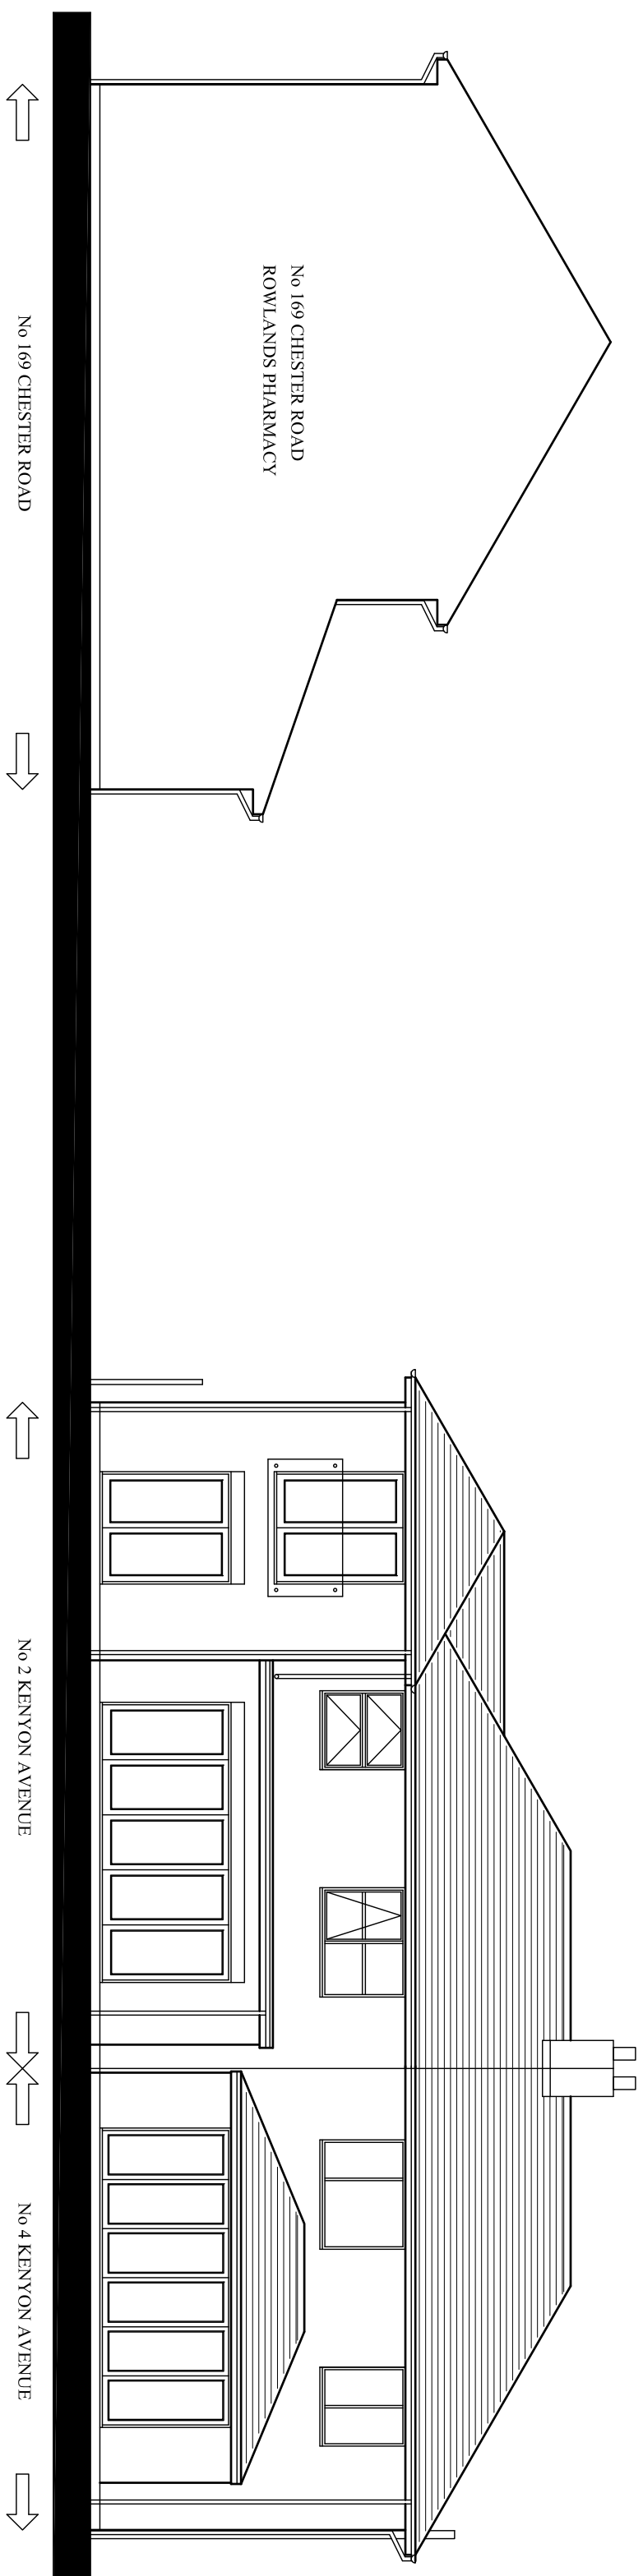

PROPOSED
REAR ELEVATION
SCALE 1:100

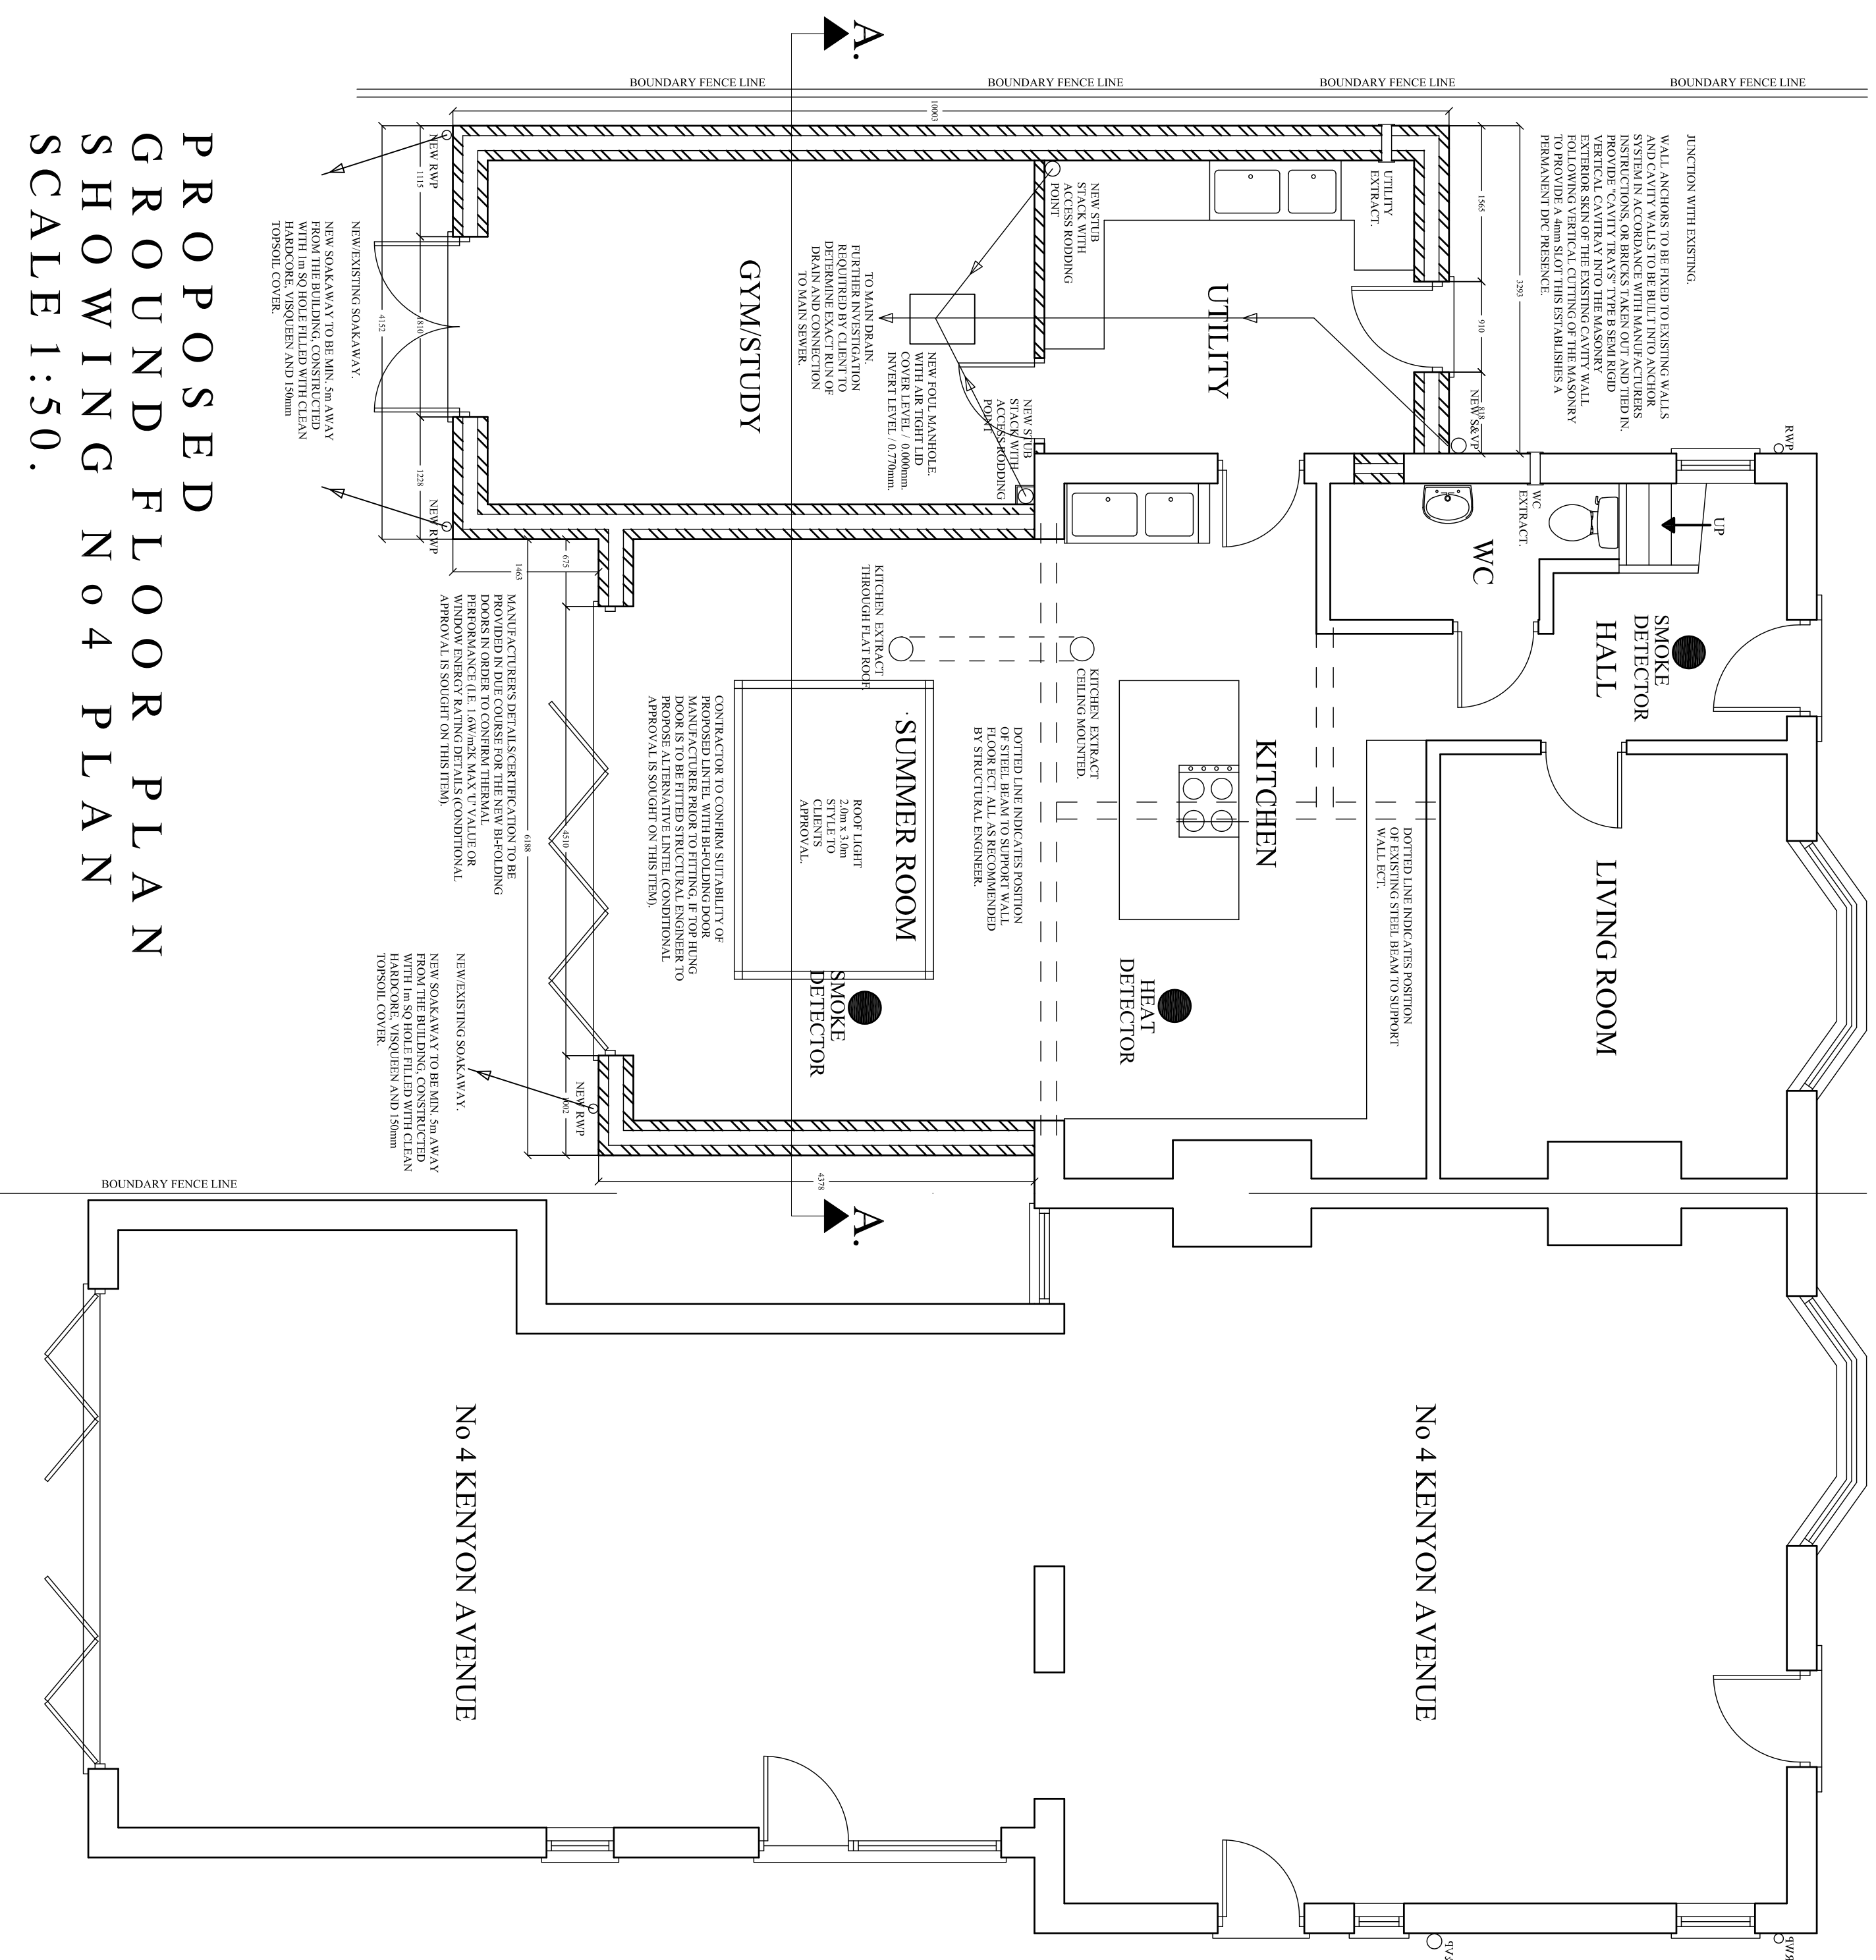

Pin/Rev.	Revision Details	Rev. by	Chk. by	Date



andrew hammett limited
civil | structural | architectural

Office 14, Redwither Business Centre, Wrexham. LL13 9XR.
Tel. 01978 664256 Mobile 07761 346542 e-mail ah.ltd@talktalk.net

Mrs. A. Arendacz.

Project: **Proposed Ground & First Floor Side & Rear
Extension At No 2, Kenyon Avenue,
Wrexham.**

Additional Proposed Plans & Elevations for
Planning Officer.

Drawn by: A Hannett	Date: Jan 2023	Sheet 4 of 4
Scales: As shown @ A1	Drawing No: 2023/01/04	Phase/Rev: -

