


STRUTT & PARKER LAND MANAGEMENT DEPARTMENT 37 Lower Bridge Street, Chester CH1 1RS t: +44 (0)1244 354888 f: +44 (0)1244 319690 e: chester@struttandparker.co.uk	
Job title: Gredington Home Farm Conversion Scheme client: Gredington Estate drawing title: Site Plan	
drawn by: mas date: May scale @ A3: 1:500	drawing number: J2586 rev: 09 F

Rev	Date	Revision Note	By
F	17-4-09	Details of foul drainage provision confirmed and provided. Indicative drainage runs shown from units as an alternative to a treatment tank with soakaway. There is no cesspool tanks. Tanks sized on the basis of 33 occupants/visitors over 7 residential units. All tanks to be underground, sealed and without outfalls. As provision allow for say 2 No 79,000 litre tanks and 1 No 63,000 litre tank. Sizing based on information provided from Kiergaister technical.	PJA
E	6-4-09	Auto track placed on drawing as requested by planning.	PJA
D	6-4-09	Minor amendments as requested to main entrance.	PJA
C	17-3-09	Further amendments to site circulation, access and	PJA
B	12-3-09	Outfall collection and parking layout amended as suggested layout from planning.	PJA

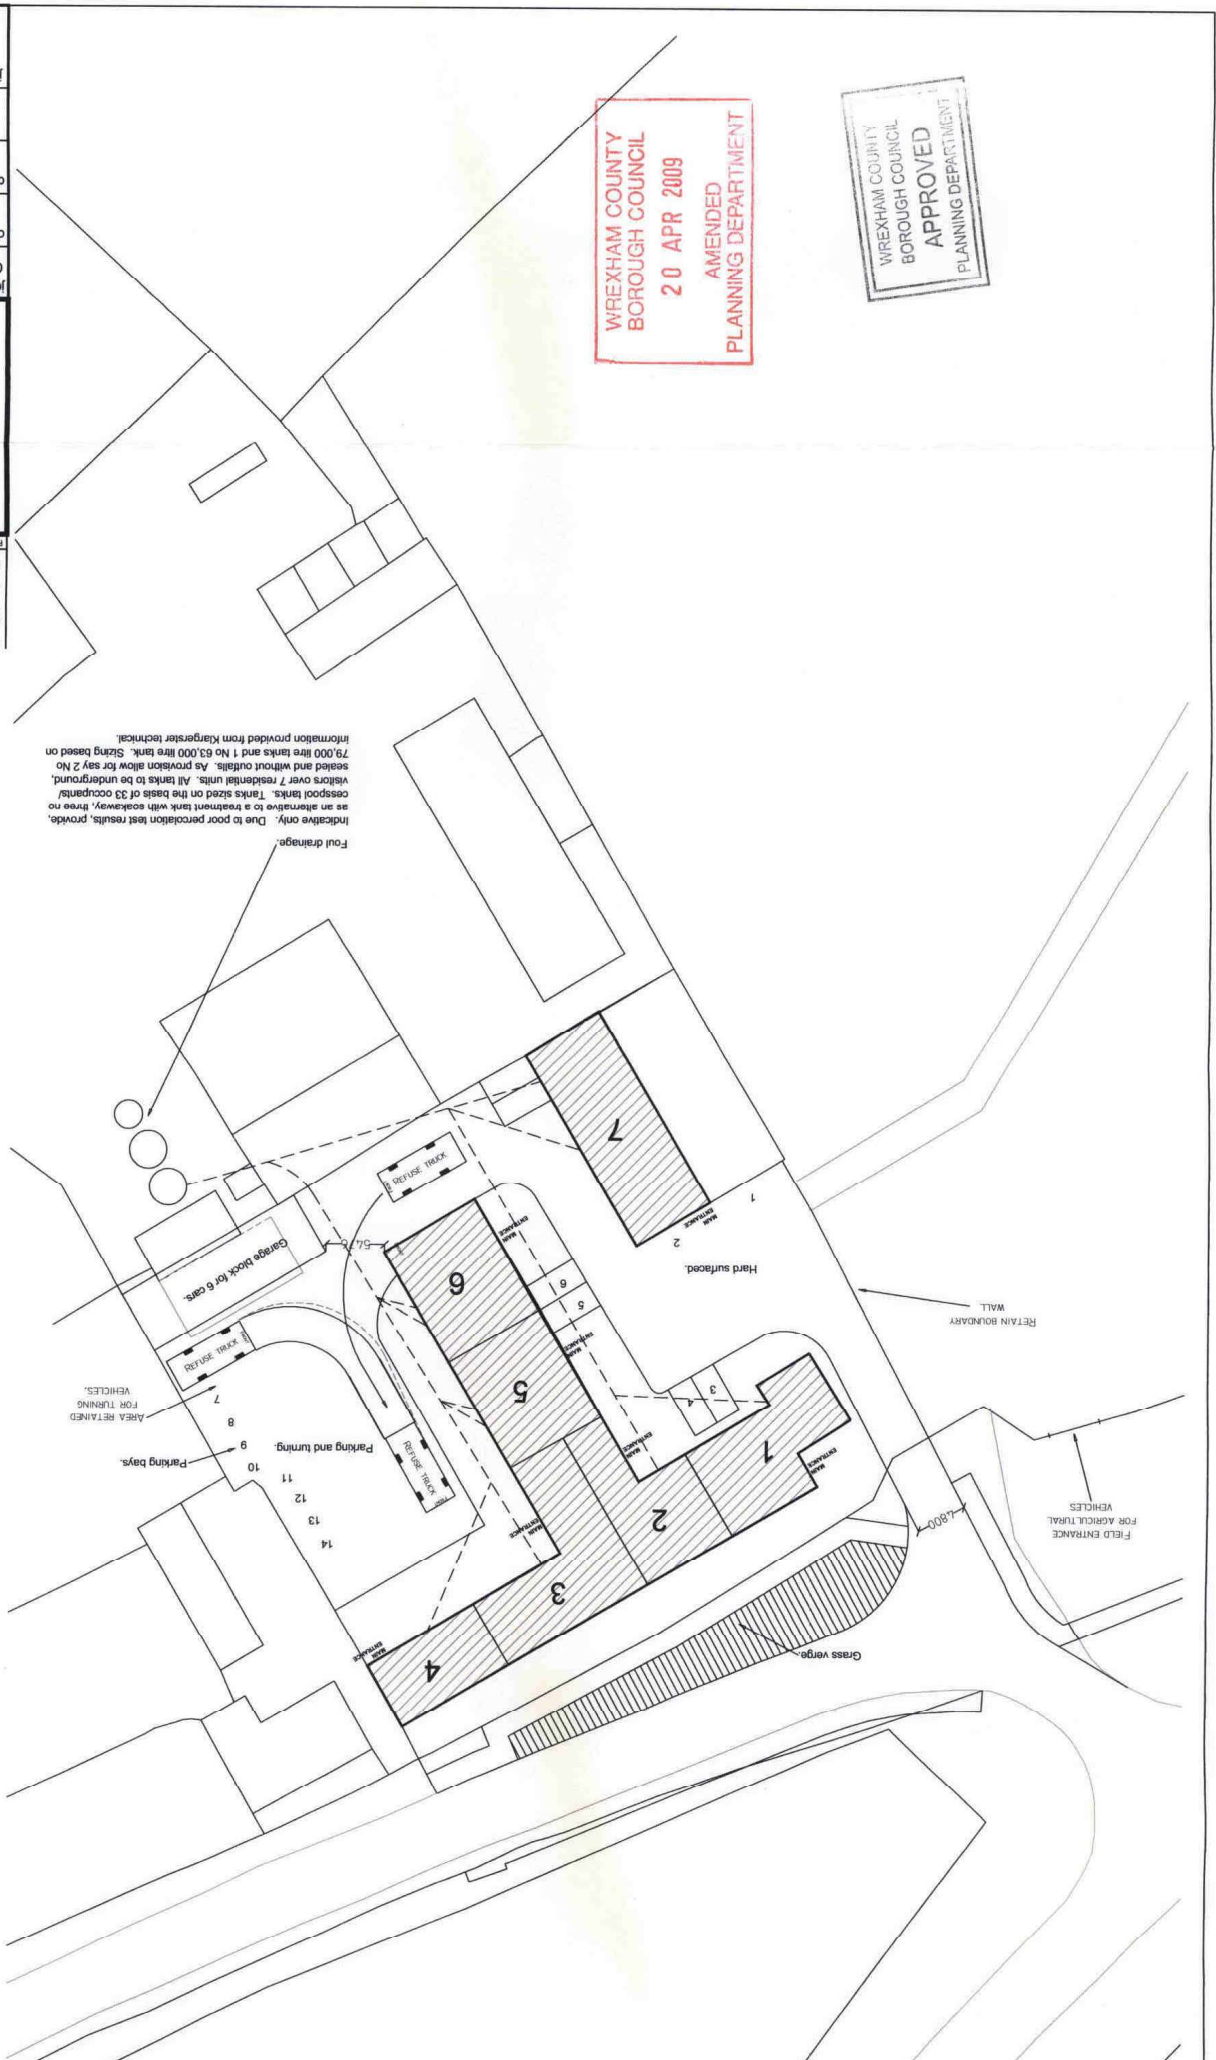

WREXHAM COUNTY
BOROUGH COUNCIL
20 APR 2009
AMENDED
PLANNING DEPARTMENT

WREXHAM COUNTY
BOROUGH COUNCIL
APPROVED
PLANNING DEPARTMENT