



SITE LOCATION

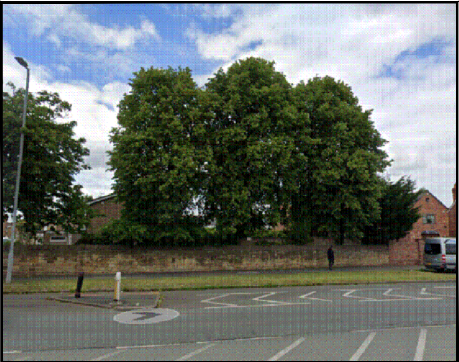

Reproduced by permission of Ordnance Survey on behalf of the Controller of Her Majesty's Stationary Office
All rights reserved. © Crown Copyright licence no. 100022432


SITE AREA PLAN

 

SITE PHOTOGRAPH




SITE LOCATION

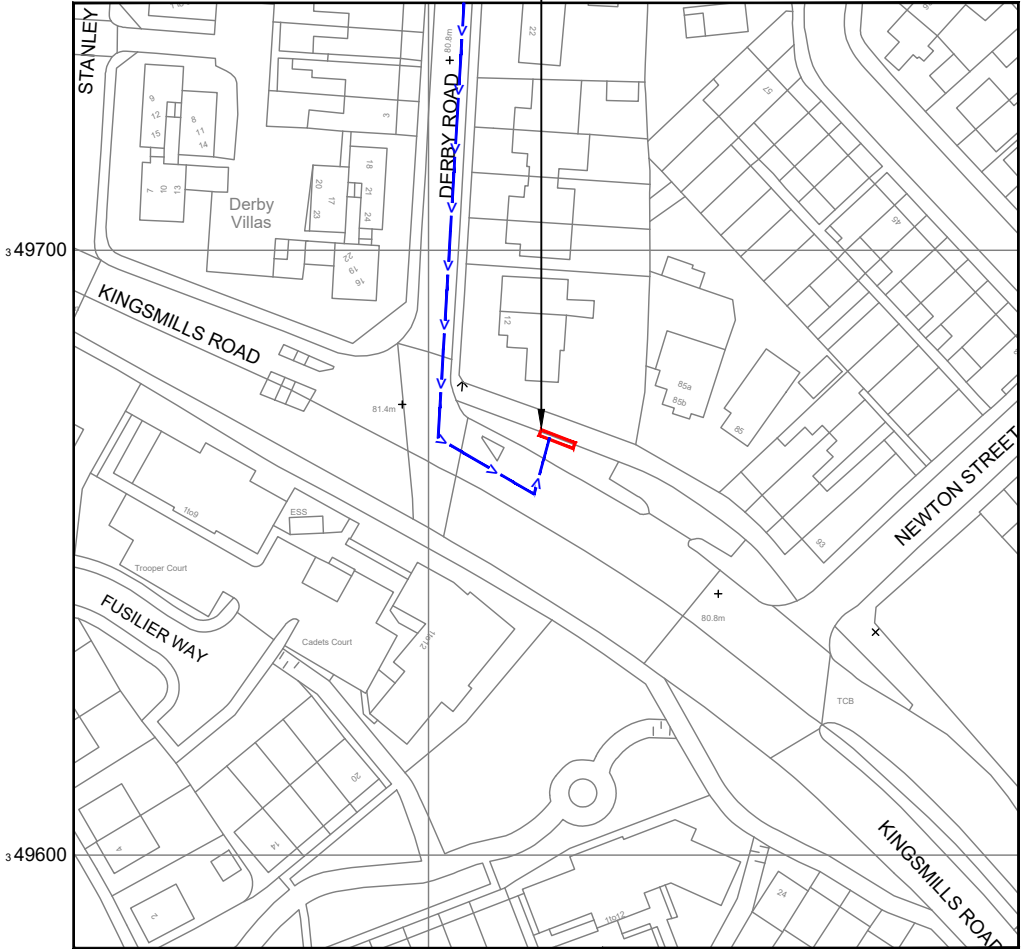

Reproduced by permission of Ordnance Survey on behalf of the Controller of Her Majesty's Stationary Office
All rights reserved. © Crown Copyright licence no. 100022432

NGR E: 334020 N: 349669

SITE LOCATION PLAN

 

GOOGLE MAPS QR CODE

GOOGLE MAPS - <https://goo.gl/maps/D5zP9J4dJHdG3qAP8>

GOOGLE STREETVIEW - <https://goo.gl/maps/mdUjXGmNkVR7pkbw8>

NOTES:
1. ALL DIMENSIONS IN MM UNLESS OTHERWISE NOTED.
DIRECTIONS TO SITE:
Head north on M6 at junction 16, take the A500 exit to Nantwich/Crewe - 644m. At Barthomley Interchange, take the 1st exit onto A500 - 2.1 mi. At Meremoor Moss Roundabout, take the 2nd exit onto Shavington Bypass/A500 - 1.2 mi. At Weston Gate Roundabout, take the 1st exit and stay on Shavington Bypass/A500 - 1.2 mi. At RB3, take the 2nd exit and stay on Shavington Bypass/A500 - 2.3 mi. At the roundabout, take the 3rd exit onto Nantwich Bypass/A51 - 966m. At the roundabout, take the 2nd exit and stay on Nantwich Bypass/A51 - 1.0 mi. At Alvaston Roundabout, take the 2nd exit and stay on Nantwich Bypass/A51 - 805m. At Reaseheath Roundabout, take the 2nd exit onto A51 - 1.5 mi. Turn right onto Wrexham Rd/A49/A534 - 312m. Turn left onto Wrexham Rd/A534 - 12.1 mi. At the roundabout, take the 3rd exit and stay on A534 - 1449m. At the roundabout, take the 1st exit onto Holt Rd/A534 - 1.6 mi. At the roundabout, take the 2nd exit onto Farnon St/A5152. Continue to follow A5152 - 322m. At the roundabout, take the 2nd exit onto A525 - 59m. Turn left onto Hightown Rd - 322m. Continue onto Derby Rd - 161m. Turn left onto Kingsmills Rd/A525 site will be on the left.

Site Provider's Property Boundary:

Access Route To Site:

Access Route:

Master:	MBNL / EE / H3G:	Project:	Purpose of Issue:	Issue:
M001	H3G	DENSIFICATION SW	Planning	A
Date:	20/04/2023	Revision / Upgrade Description:		
Drawn:	R.Sweeney	First Issue - Site nomination dated: 25-11-2022		
Checked:	G.Thomas			
Approved:	G.Thomas			




Hutchison 3G UK Limited
Green Park, 450 Longwater Avenue
Reading, RG30 3UR
Tel: 01628 765 000
Fax: 01628 765 001

H3G Base Station Information line:
0845 6043000
Available 8am-8pm Monday to Friday

Design Consultant & Principal Contractor:

Unit E, Madison Place, Northampton Road,
Manchester, M40 5AG
Tel: 0161 785 4500 Fax: 0161 785 4501
Web: www.clarke-telecom.com

Site Name:	KING'S MILL'S ROAD		
Site ID:	WRX26553		
Address:	KING'S MILL'S ROAD THE DUNKS, CAIA PARK WREXHAM WALES LL13 8NN		
Title:	002 SITE LOCATION PLAN		
Project:	H3G DENSIFICATION STREETWORKS		
Purpose of Issue:	PLANNING		
	MBNL Cell ID: WRX066	3UK Cell ID: LL0690	
Master Drawing No:	WRX26553_WRX066_LL0690_M001		Issue: A

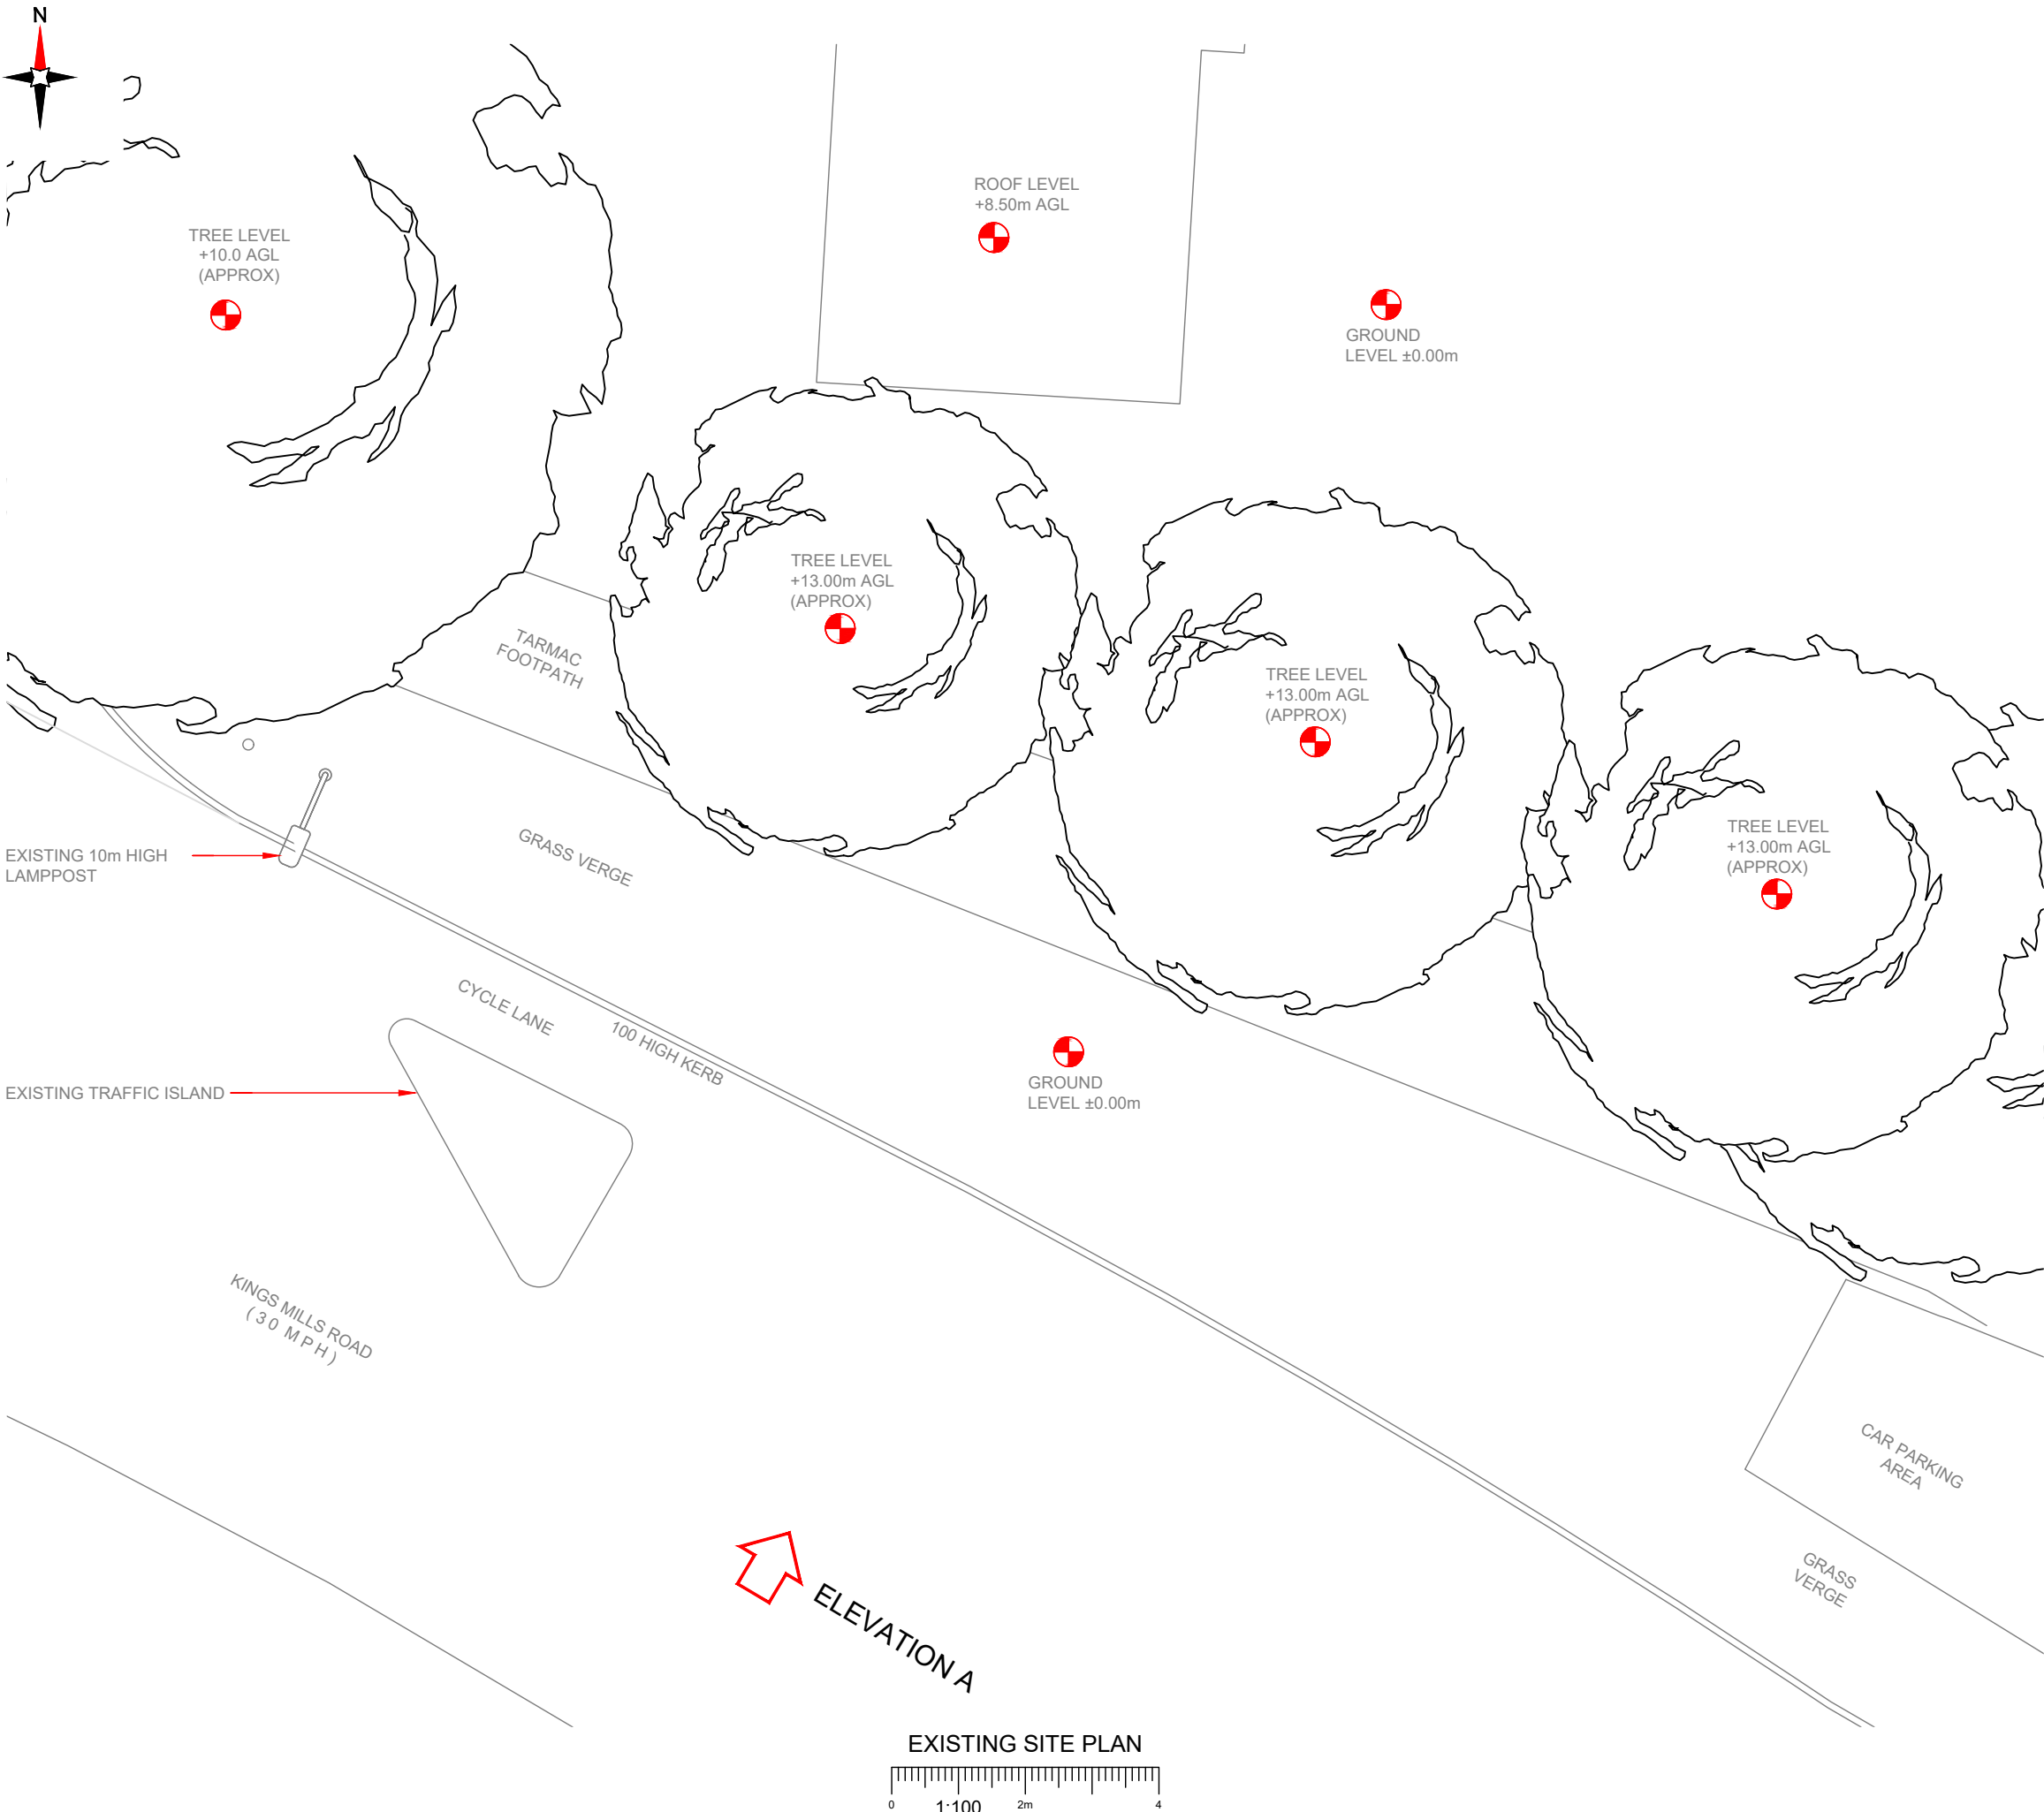

NOTES:

1. ALL DIMENSIONS IN MM UNLESS OTHERWISE NOTED.

- SERVICES:
- ELECTRIC
 - GAS LP MAINS
 - MAINS WATER
 - SEWAGE WATER
 - TELECOMS
 - CATV
 - GPR

Master:	MBNL / EE / H3G:	Project:	Purpose of Issue:	Issue:
M001	H3G	DENSIFICATION SW	Planning	A
Date:	20/04/2023	Revision / Upgrade Description:		
Drawn:	R.Sweeney	First Issue - Site nomination dated: 25-11-2022		
Checked:	G.Thomas			
Approved:	G.Thomas			



Hutchison 3G UK Limited
Green Park, 450 Longwater Avenue
Reading, RG30 3UR
Tel: 01628 765 000
Fax: 01628 765 001

H3G Base Station Information line:
0845 6043000
Available 8am-8pm Monday to Friday

Design Consultant & Principal Contractor:

CLARKE telecom
Unit E, Madison Place, Northampton Road,
Manchester, M40 5AG
Tel: 0161 785 4500 Fax: 0161 785 4501
Web: www.clarke-telecom.com

Site Name:	KING'S MILL'S ROAD		
Site ID:	WRX26553		
Address:	KING'S MILL'S ROAD THE DUNKS, CAIA PARK WREXHAM WALES LL13 8NN		
Title:	100 EXISTING SITE PLAN		
Project:	H3G DENSIFICATION STREETWORKS		
Purpose of Issue:	PLANNING		
	MBNL Cell ID: WRX066	3UK Cell ID: LL0690	
Master Drawing No:	WRX26553_WRX066_LL0690_M001		Issue: A


100mm

50mm

10mm



EXISTING SITE ELEVATION A

 

- NOTES:
1. ALL DIMENSIONS IN MM UNLESS OTHERWISE NOTED.

Master:	MBNL / EE / H3G:	Project:	Purpose of Issue:	Issue:
M001	H3G	DENSIFICATION SW	Planning	A
Date:	20/04/2023	Revision / Upgrade Description:		
Drawn:	R.Sweeney	First Issue - Site nomination dated: 25-11-2022		
Checked:	G.Thomas			
Approved:	G.Thomas			



Hutchison 3G UK Limited
Green Park, 450 Longwater Avenue
Reading, RG30 3UR
Tel: 01628 765 000
Fax: 01628 765 001

H3G Base Station Information line:
0845 6043000
Available 8am-8pm Monday to Friday

Design Consultant & Principal Contractor:



Unit E, Madison Place, Northampton Road,
Manchester, M40 5AG
Tel: 0161 785 4500 Fax: 0161 785 4501
Web: www.clarke-telecom.com

Site Name:
KING'S MILL'S ROAD

Site ID:
WRX26553

Address:
KING'S MILL'S ROAD
THE DUNKS, CAIA PARK
WREXHAM
WALES
LL13 8NN


Title:
150 EXISTING SITE ELEVATION A

Project:
H3G DENSIFICATION STREETWORKS

Purpose of Issue:
PLANNING

MBNL Cell ID:	3UK Cell ID:
WRX066	LL0690

Master Drawing No:	Issue:
WRX26553_WRX066_LL0690_M001	A

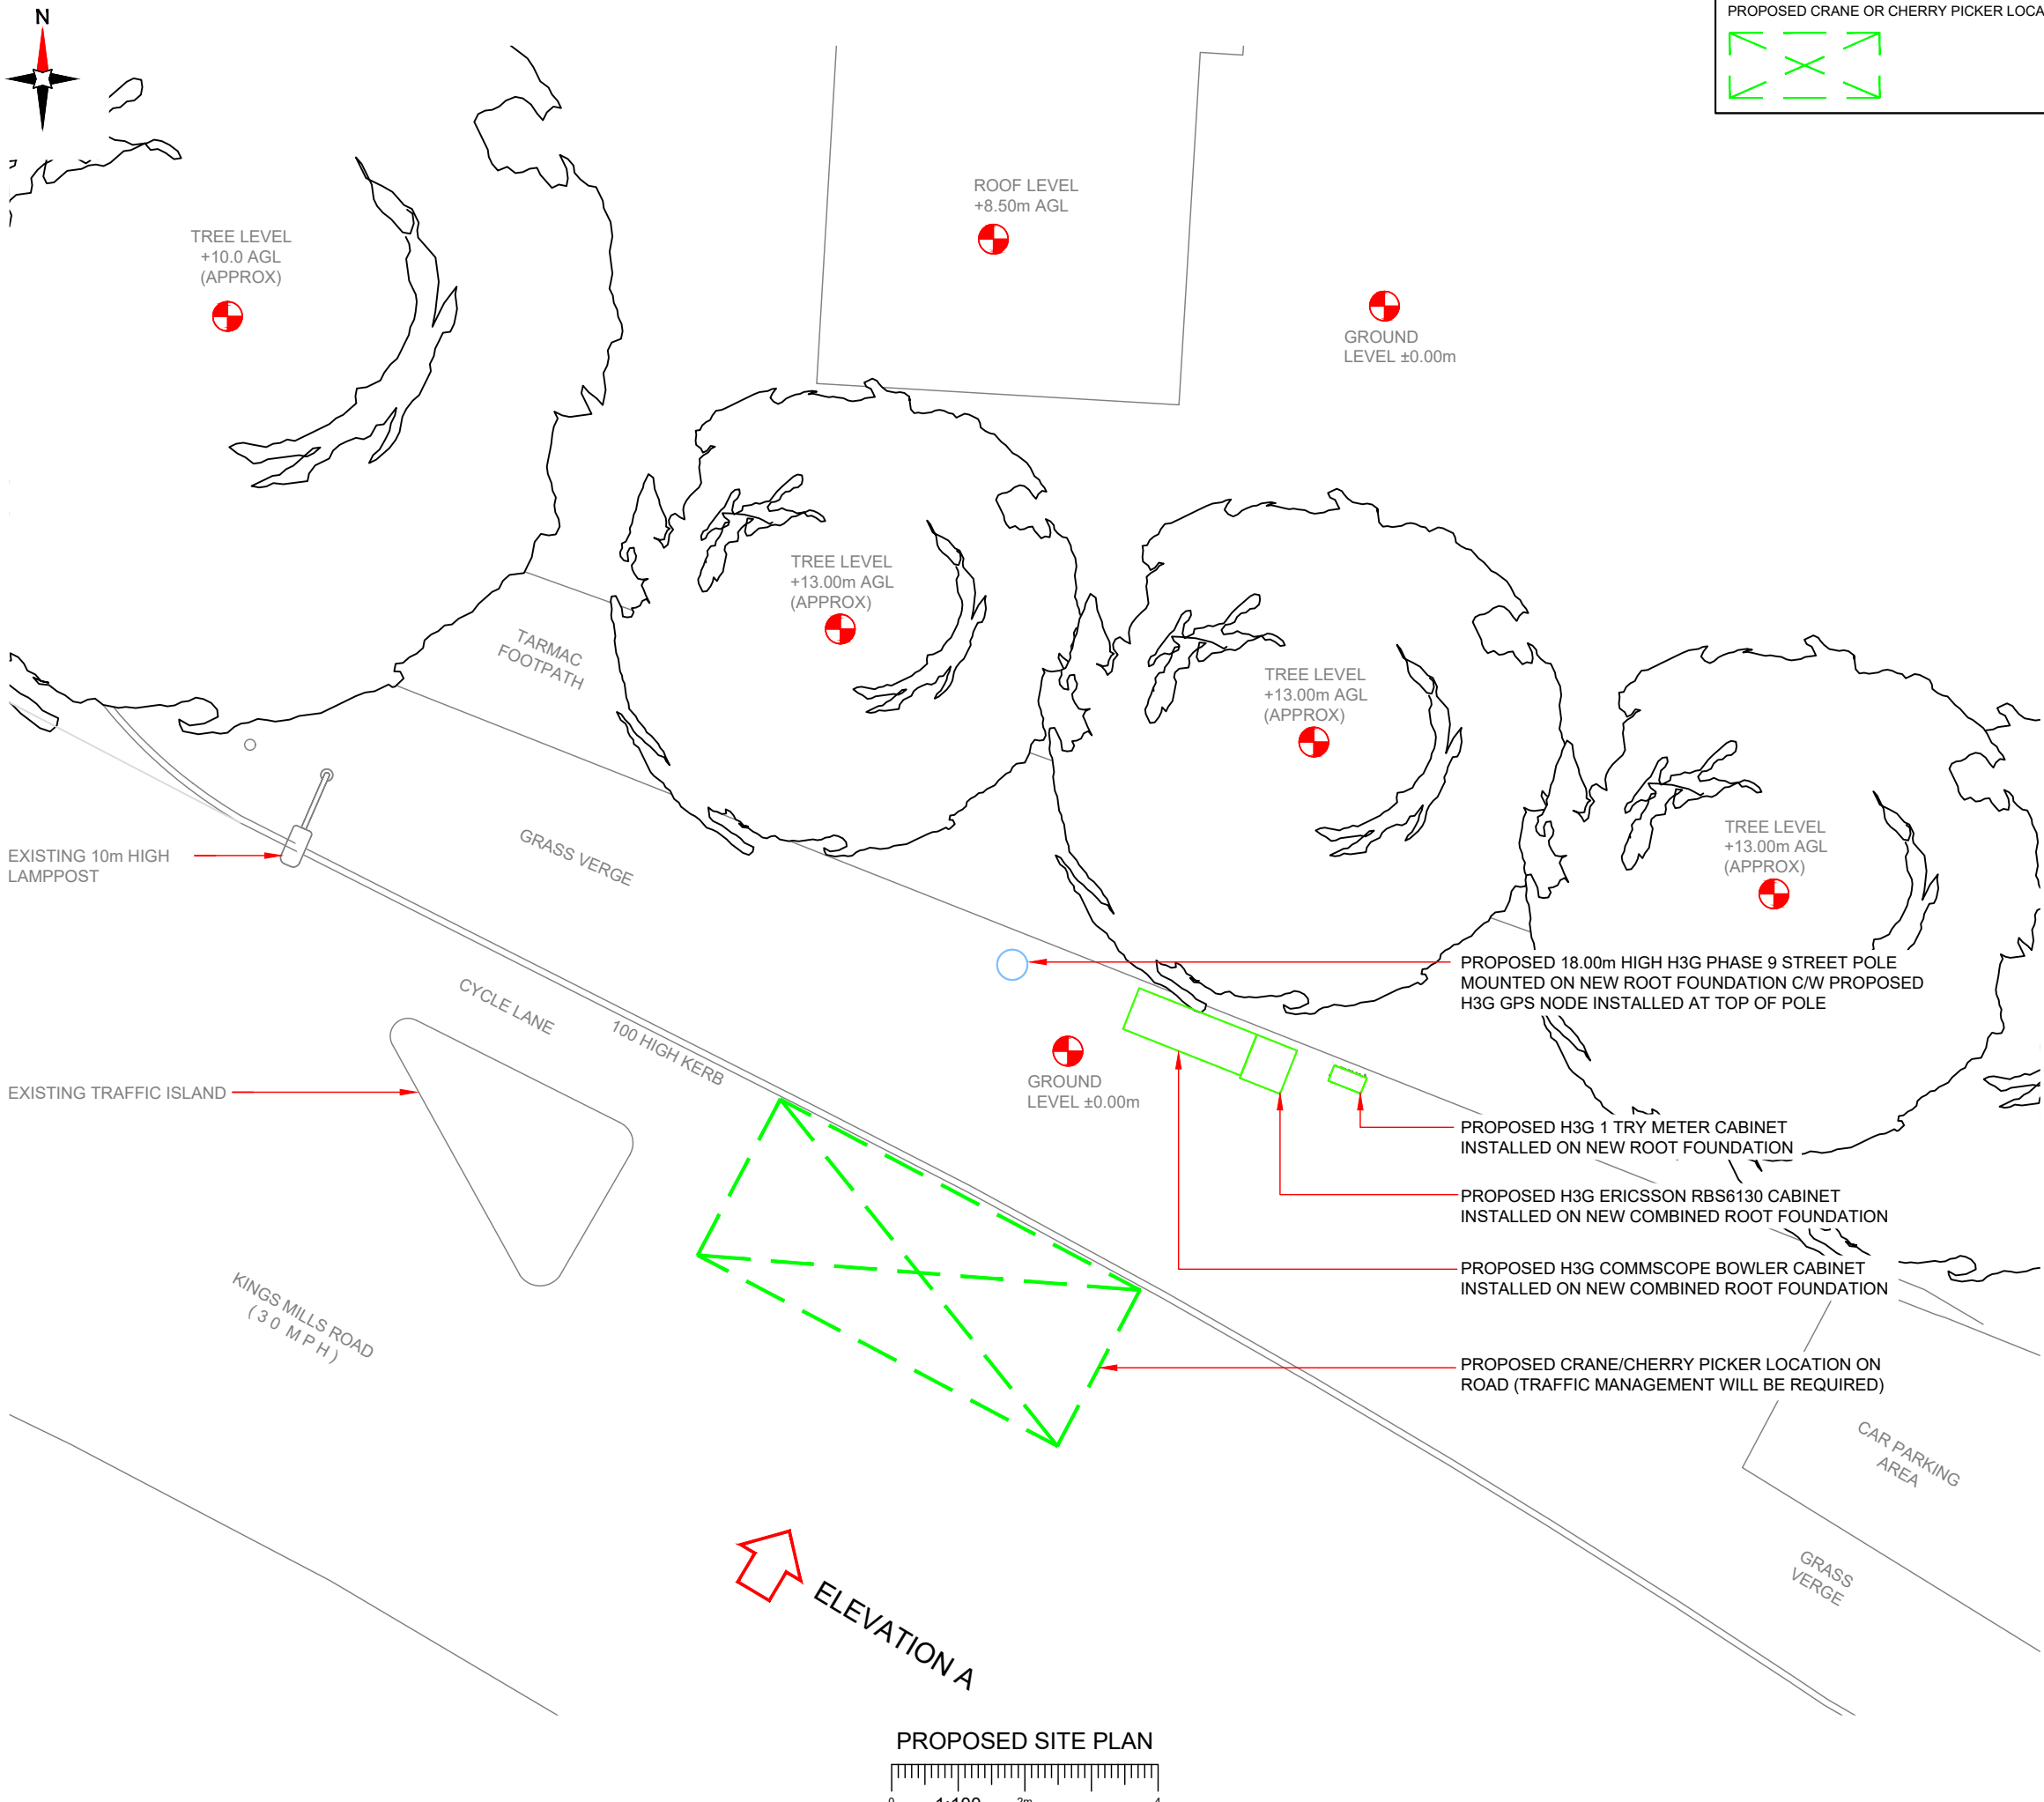


PROPOSED CRANE OR CHERRY PICKER LOCATION:

- NOTES:
- ALL DIMENSIONS IN MM UNLESS OTHERWISE NOTED.
- SERVICES:
- ELECTRIC
 - ELECTRIC
 - ELECTRIC
 - GAS LP MAINS
 - GAS LP MAINS
 - GAS LP MAINS
 - MAINS WATER
 - MAINS WATER
 - MAINS WATER
 - SEWAGE WATER
 - SEWAGE WATER
 - SEWAGE WATER
 - TELECOMS
 - TELECOMS
 - TELECOMS
 - CATV
 - CATV
 - CATV
 - GPR
 - GPR
 - GPR

Master:	MBNL / EE / H3G:	Project:	Purpose of Issue:	Issue:
M001	H3G	DENSIFICATION SW	Planning	A
Date:	20/04/2023	Revision / Upgrade Description:		
Drawn:	R.Sweeney	First Issue - Site nomination dated: 25-11-2022		
Checked:	G.Thomas			
Approved:	G.Thomas			
		Hutchison 3G UK Limited Green Park, 450 Longwater Avenue Reading, RG30 3UR Tel: 01628 765 000 Fax: 01628 765 001 H3G Base Station Information line: 0845 6043000 Available 8am-8pm Monday to Friday		
		Design Consultant & Principal Contractor: Unit E, Madison Place, Northampton Road, Manchester, M40 5AG Tel: 0161 785 4500 Fax: 0161 785 4501 Web: www.clarke-telecom.com		
Site Name:		KING'S MILL'S ROAD		
Site ID:		WRX26553		
Address:		KING'S MILL'S ROAD THE DUNKS, CAIA PARK WREXHAM WALES LL13 8NN		
Title:		210 PROPOSED SITE PLAN		
Project:		H3G DENSIFICATION STREETWORKS		
Purpose of Issue:		PLANNING		
		MBNL Cell ID:	3UK Cell ID:	
		WRX066	LL0690	
Master Drawing No:		WRX26553_WRX066_LL0690_M001		Issue:
				A




PROPOSED SITE PLAN

 

NOTES:

1. ALL DIMENSIONS IN MM UNLESS OTHERWISE NOTED.

SERVICES:

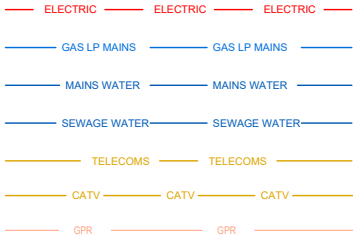

Master:	MBNL / EE / H3G:	Project:	Purpose of Issue:	Issue:
M001	H3G	DENSIFICATION SW	Planning	A
Date:	20/04/2023	Revision / Upgrade Description:		
Drawn:	R.Sweeney	First Issue - Site nomination dated: 25-11-2022		
Checked:	G.Thomas			
Approved:	G.Thomas			



Hutchison 3G UK Limited
Green Park, 450 Longwater Avenue
Reading, RG30 3UR
Tel: 01628 765 000
Fax: 01628 765 001

H3G Base Station Information line:
0845 6043000
Available 8am-8pm Monday to Friday

Design Consultant & Principal Contractor:



Unit E, Madison Place, Northampton Road,
Manchester, M40 5AG
Tel: 0161 785 4500 Fax: 0161 785 4501
Web: www.clarke-telecom.com

Site Name: KING'S MILL'S ROAD

Site ID: WRX26553

Address: KING'S MILL'S ROAD
THE DUNKS, CAIA PARK
WREXHAM
WALES
LL13 8NN

Title: 211 VISIBILITY SPLAY


Project: H3G DENSIFICATION STREETWORKS

Purpose of Issue: PLANNING


MBNL Cell ID:	3UK Cell ID:
WRX066	LL0690

Master Drawing No:	Issue:
WRX26553_WRX066_LL0690_M001	A

100mm
50mm
10mm

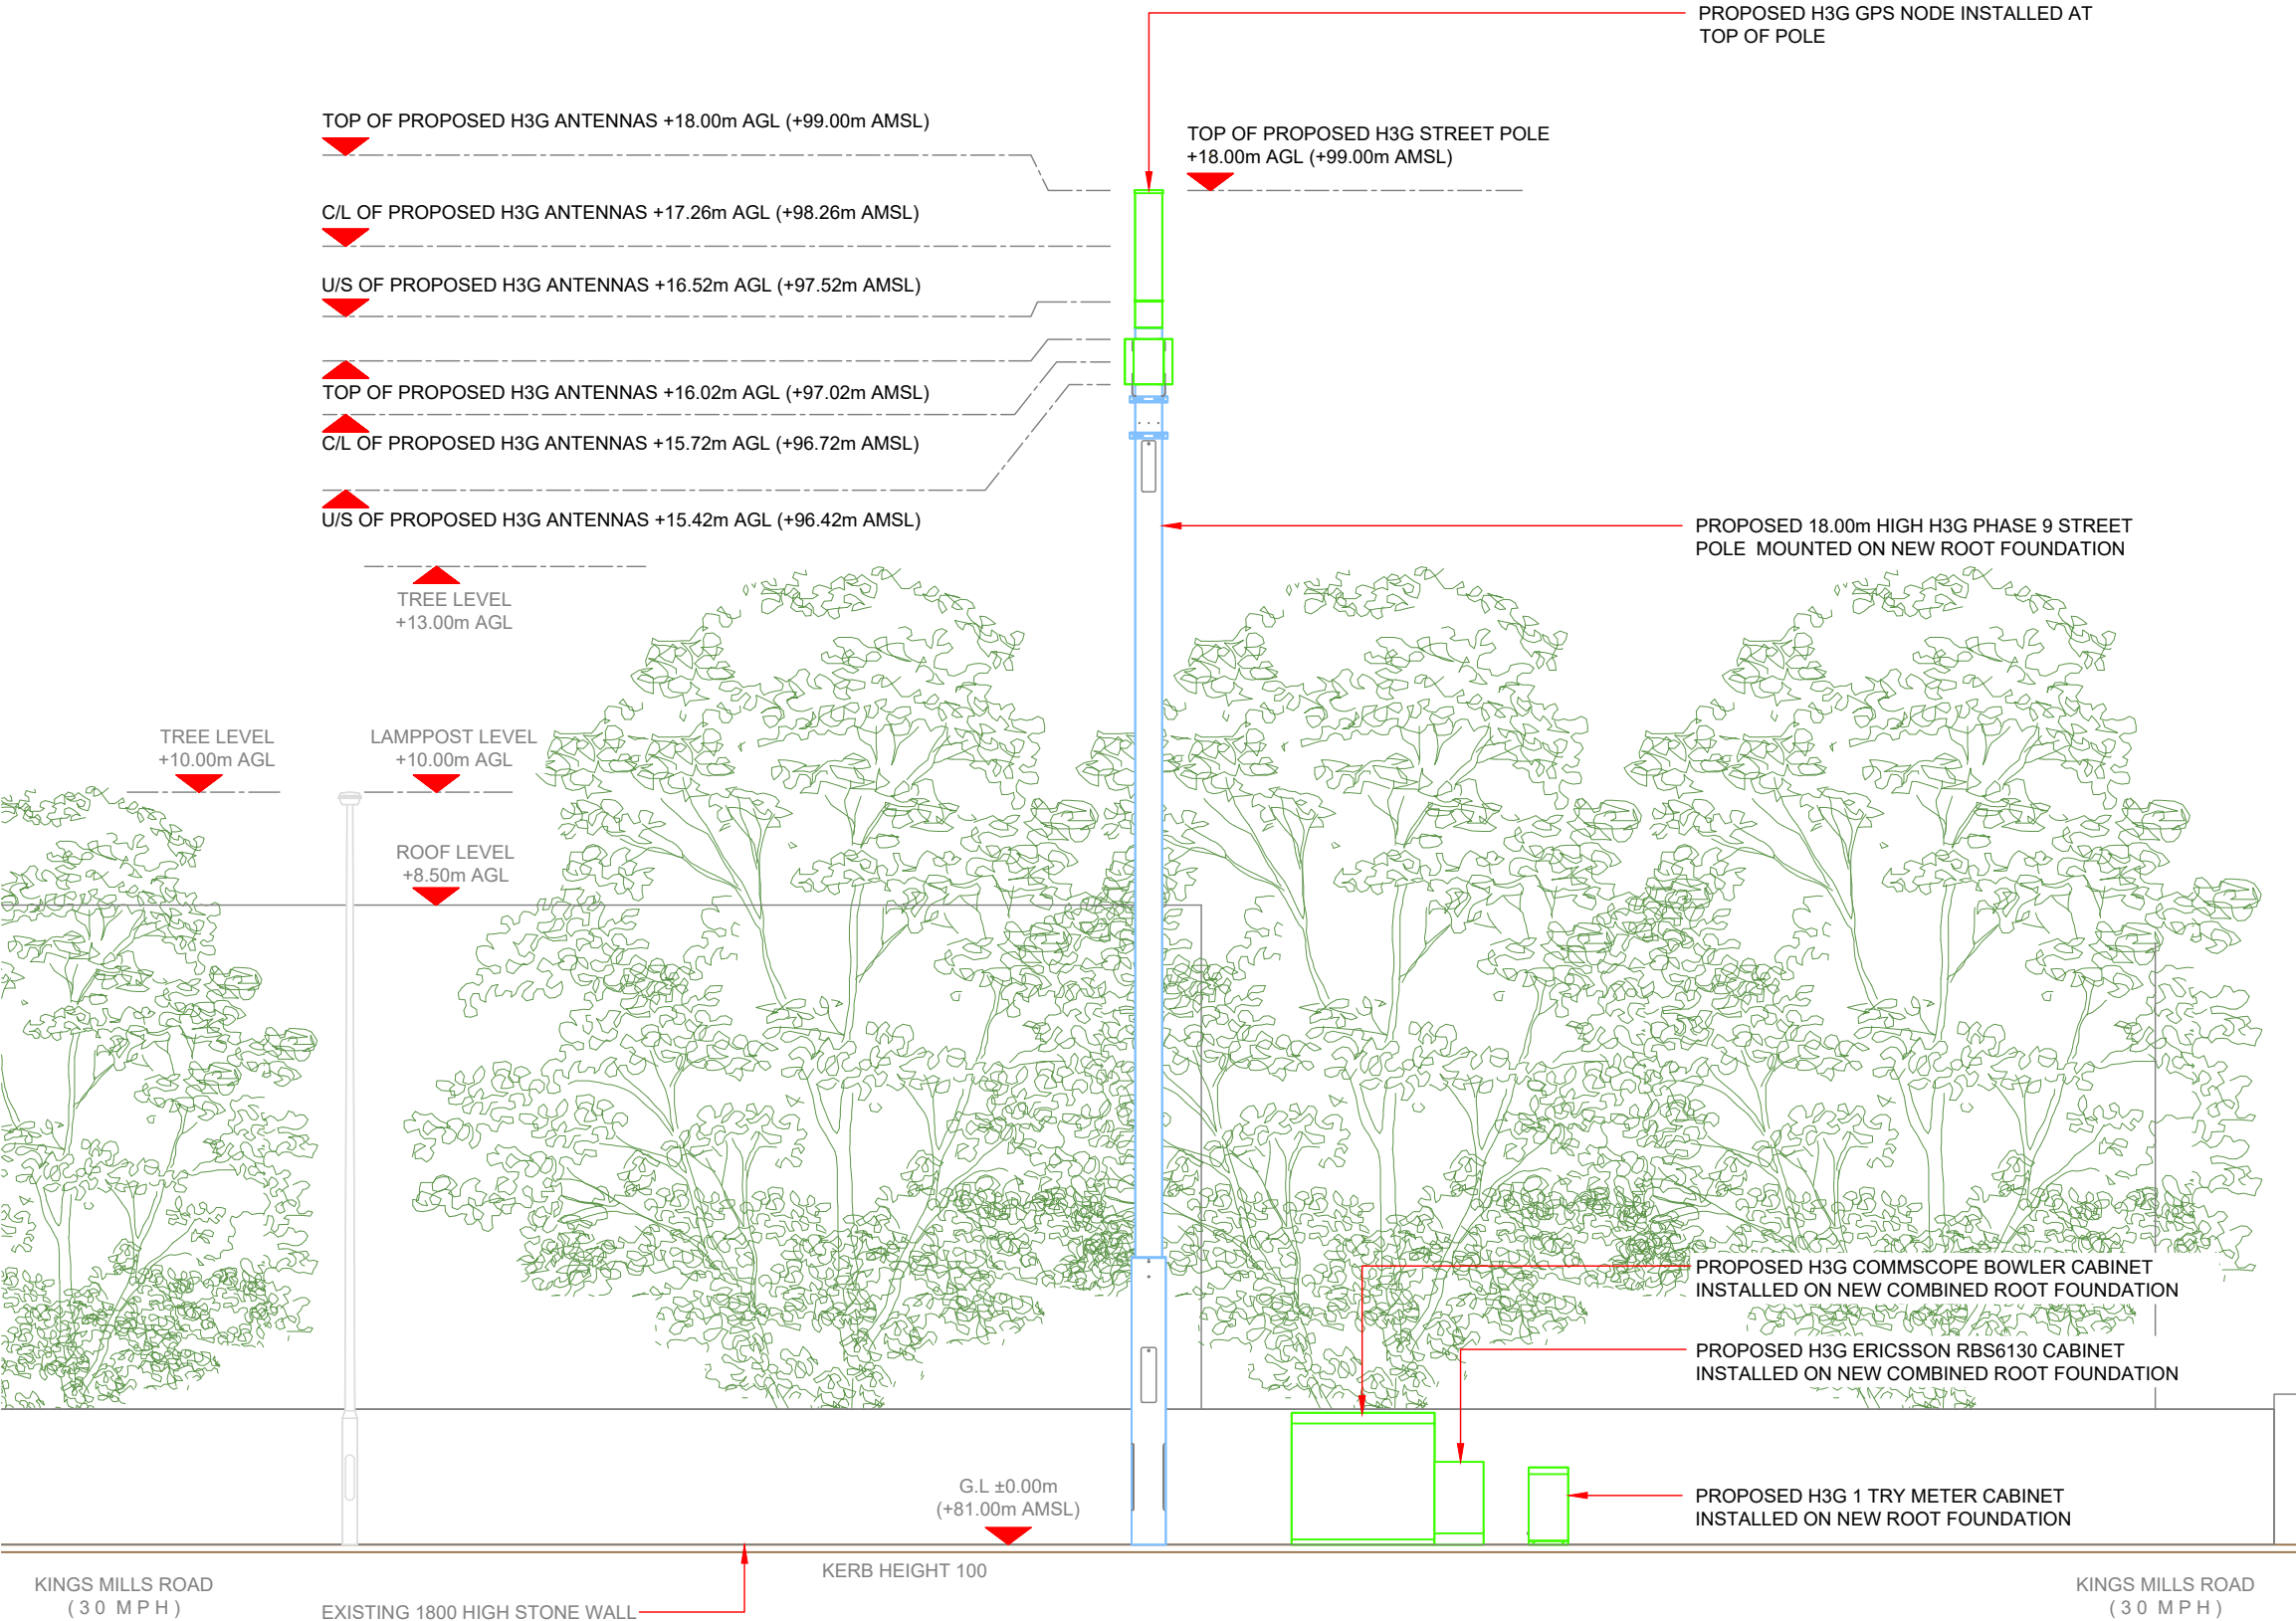

PROPOSED SITE ELEVATION A

 

- NOTES:
1. ALL DIMENSIONS IN MM UNLESS OTHERWISE NOTED.

Master:	MBNL / EE / H3G:	Project:	Purpose of Issue:	Issue:
M001	H3G	DENSIFICATION SW	Planning	A
Date:	20/04/2023	Revision / Upgrade Description:		
Drawn:	R.Sweeney	First Issue - Site nomination dated: 25-11-2022		
Checked:	G.Thomas			
Approved:	G.Thomas			



Hutchison 3G UK Limited
Green Park, 450 Longwater Avenue
Reading, RG30 3UR
Tel: 01628 765 000
Fax: 01628 765 001

H3G Base Station Information line:
0845 6043000
Available 8am-8pm Monday to Friday

Design Consultant & Principal Contractor:



Site Name: KING'S MILL'S ROAD

Site ID: WRX26553

Address: KING'S MILL'S ROAD
THE DUNKS, CAIA PARK
WREXHAM
WALES
LL13 8NN

Title: 260 PROPOSED SITE ELEVATION A

Project: H3G DENSIFICATION STREETWORKS

Purpose of Issue: PLANNING

MBNL Cell ID:	3UK Cell ID:
WRX066	LL0690

Master Drawing No:	Issue:
WRX26553_WRX066_LL0690_M001	A