



PROJECT No.	A2152
PROJECT	Caelica Farm - Replacement Dwelling
ADDRESS	Caelica Farm Bungalow Sarn Malpas SY14 7LW

TITLE	Location and Site Plans
DRAWING No.	PL01
REVISION	A
STATUS	Planning
SCALE	1:1250 & 1:500 @ a3


REV No.	DESCRIPTION	DATE
A	Existing septic tank position added	May 2023

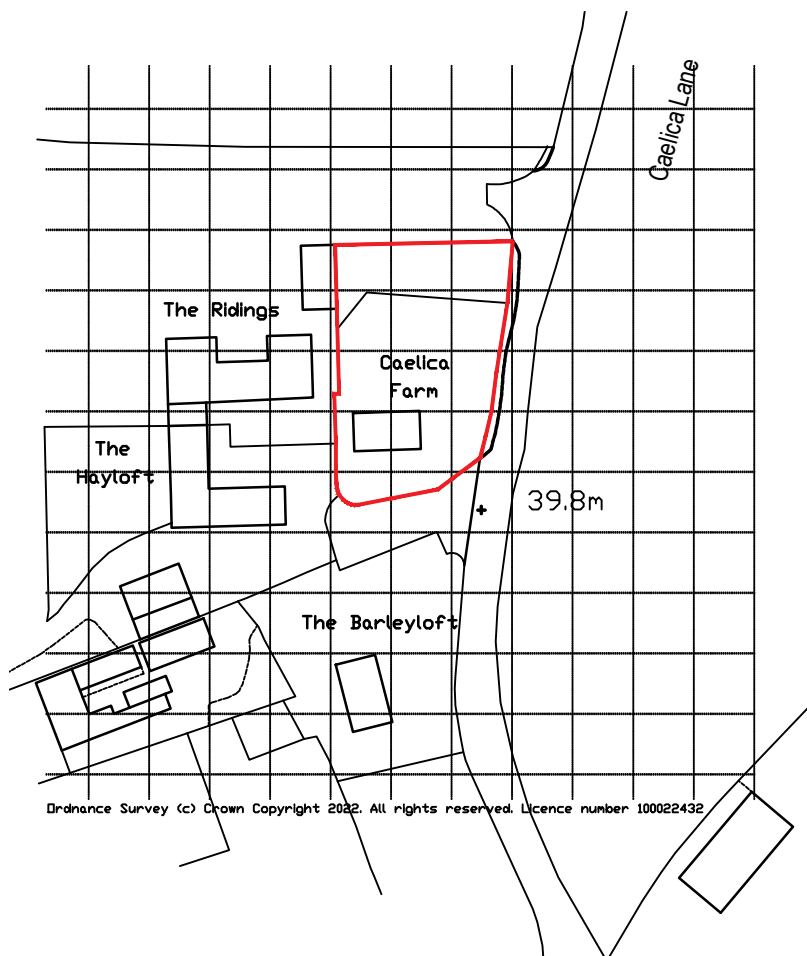

Location Plan - scale 1:1250 @ a3

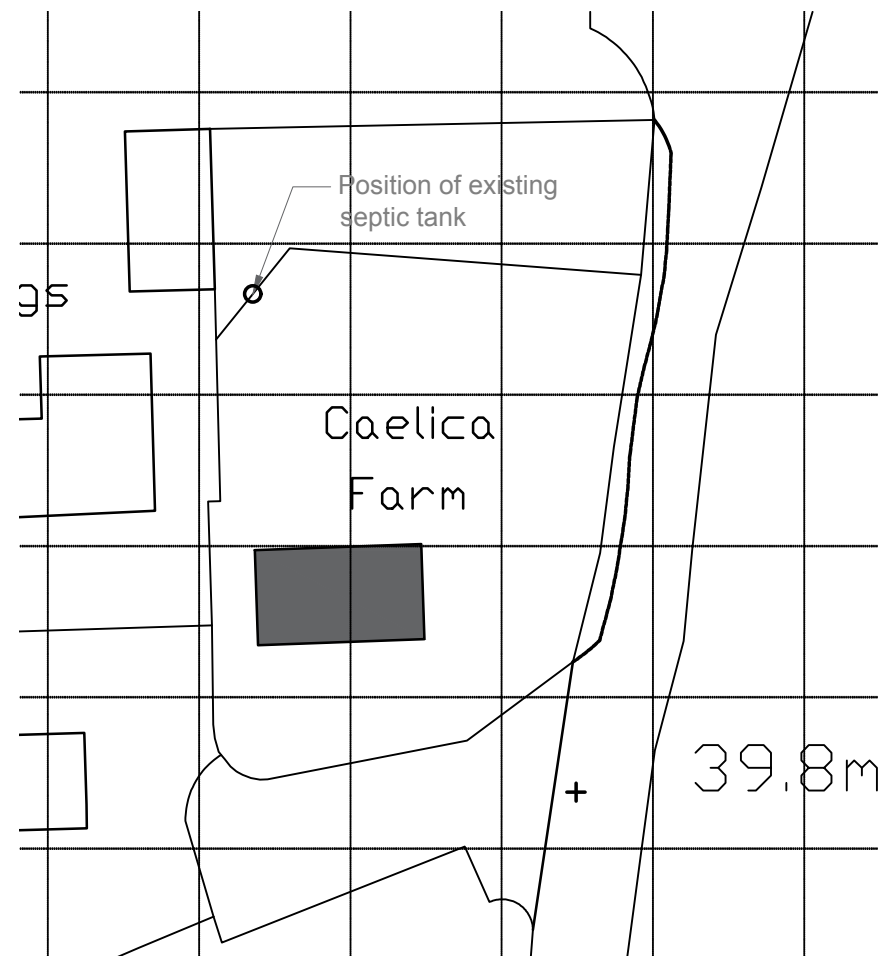

Existing Site Plan - scale 1:500 @ a3

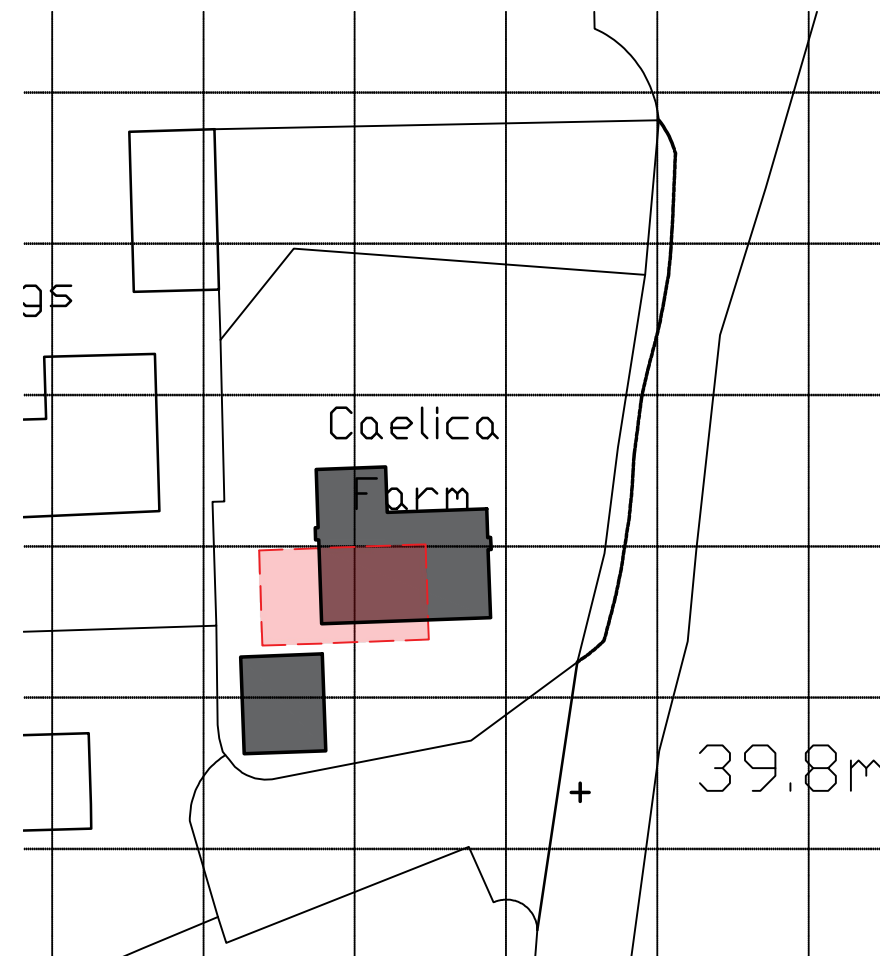

Proposed Site Plan - scale 1:500 @ a3

