



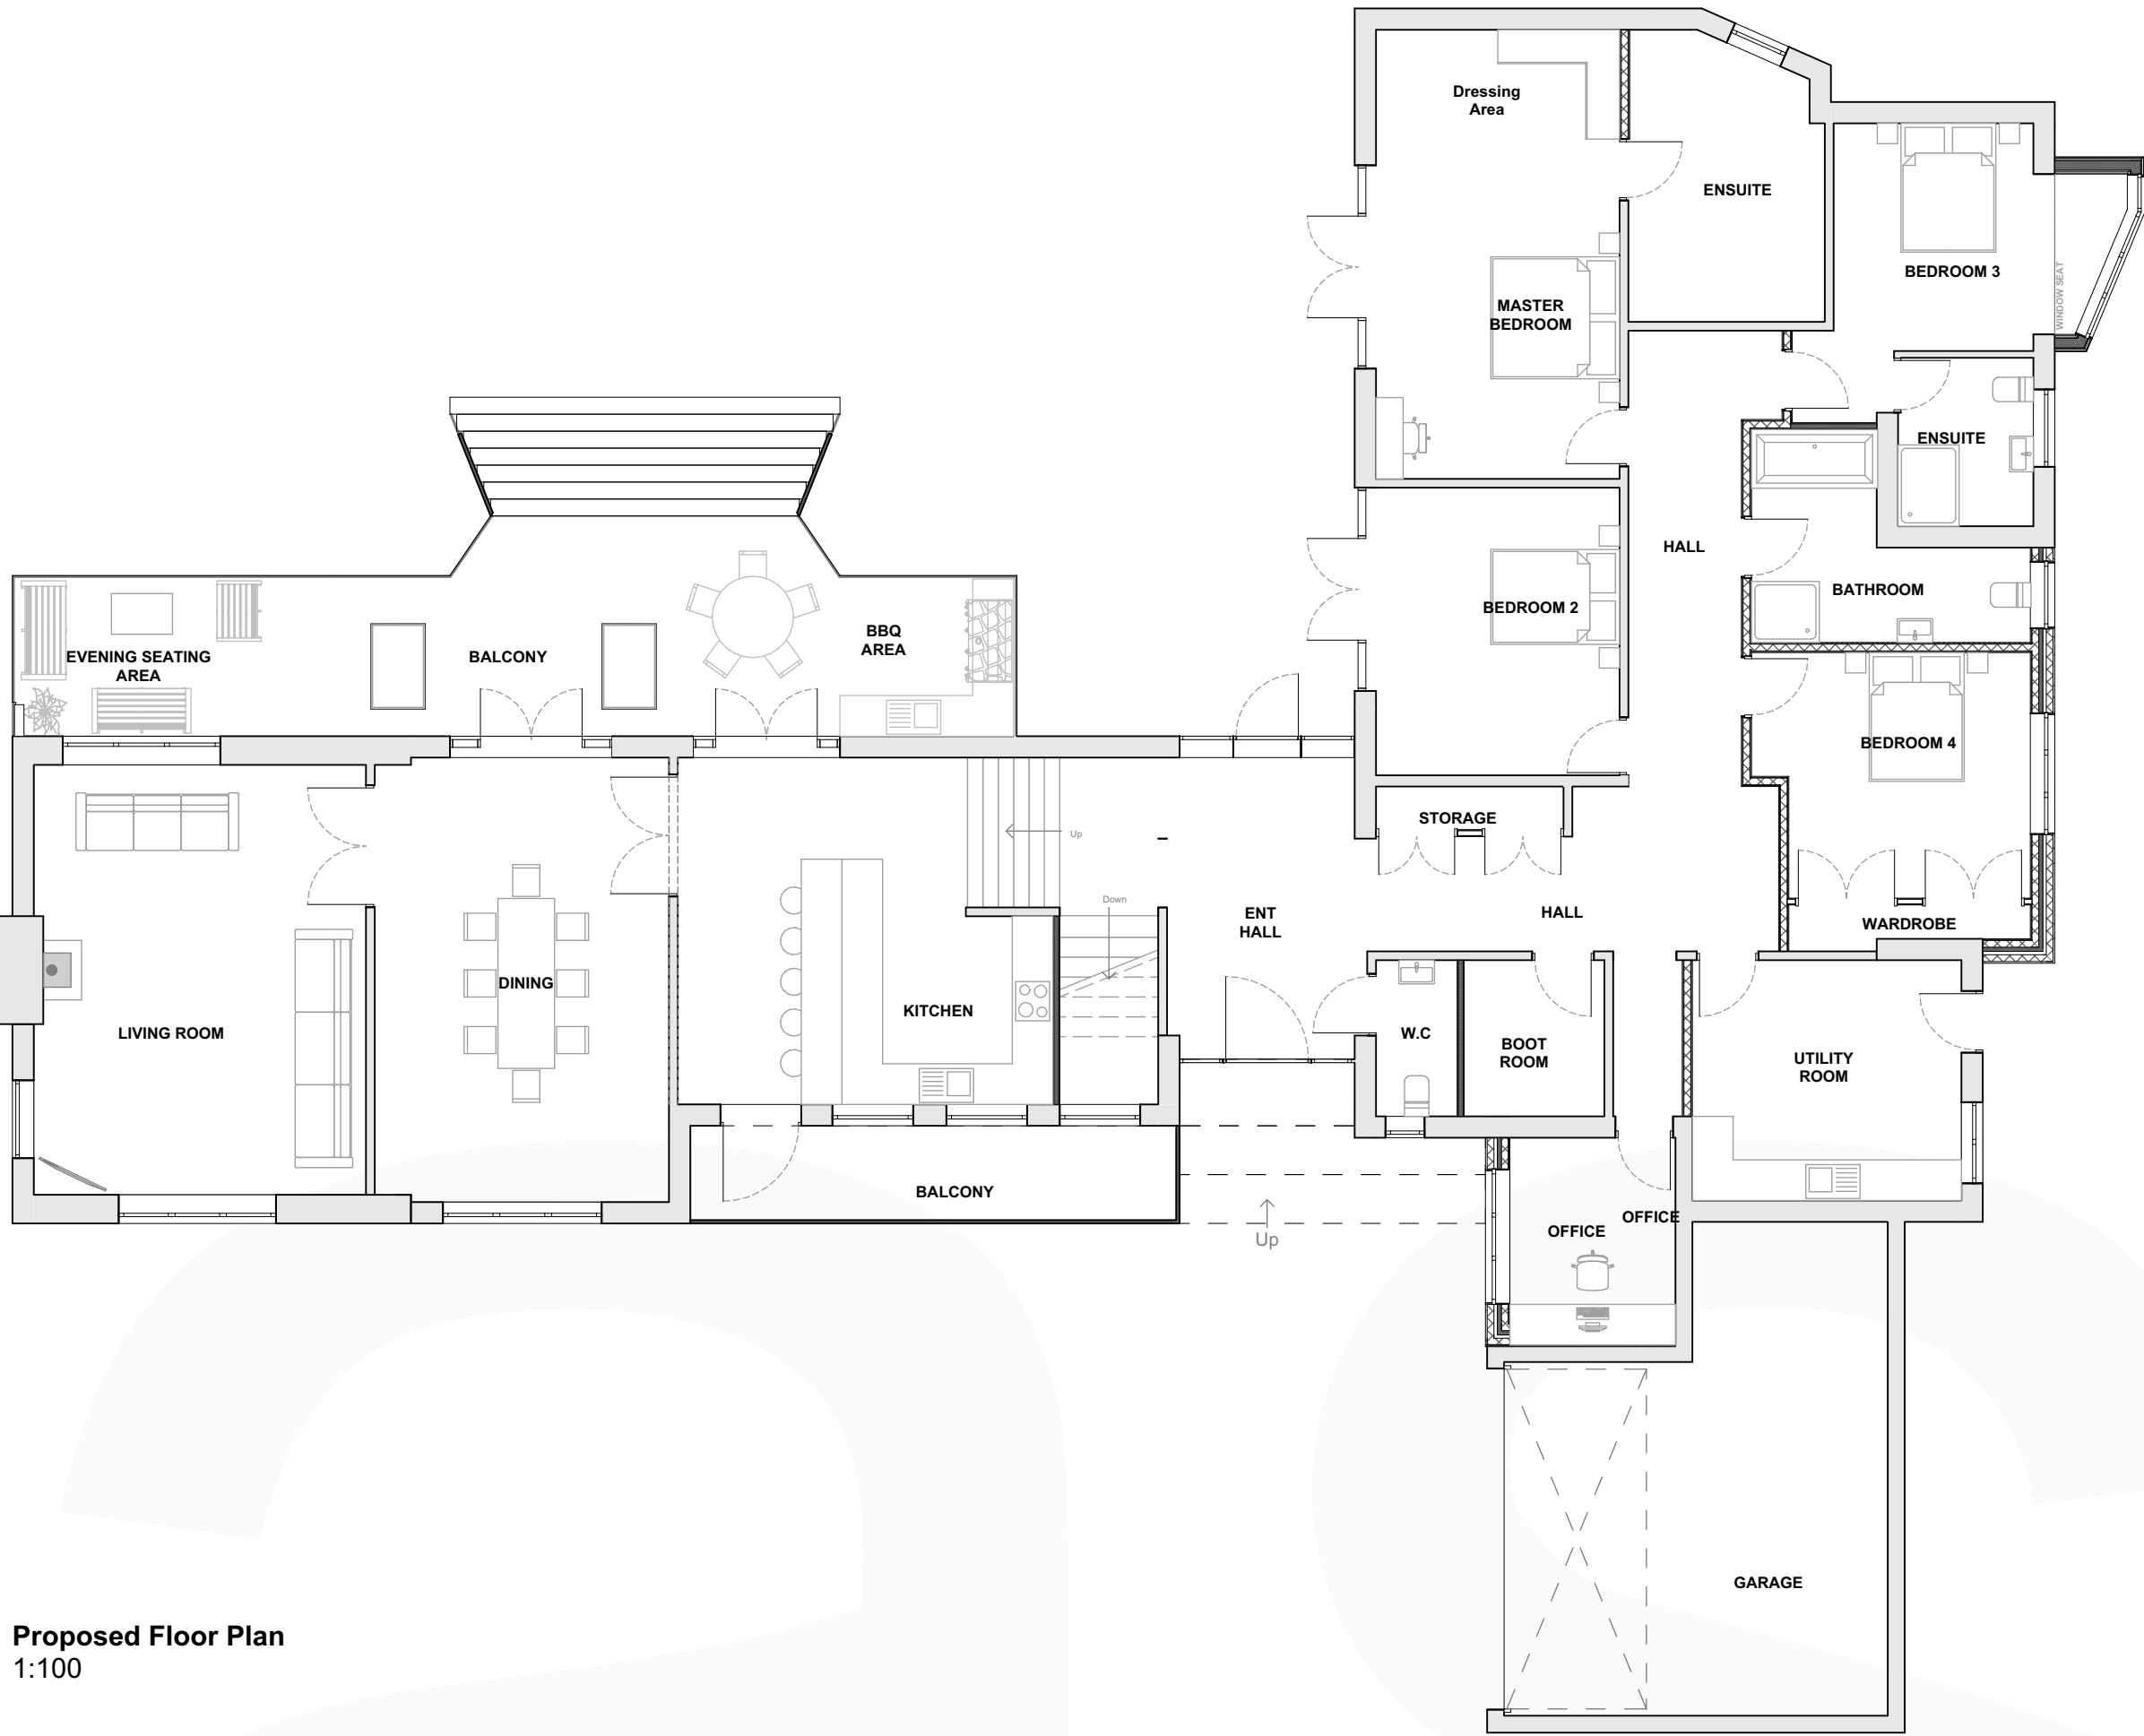

Proposed Floor Plan
1:100

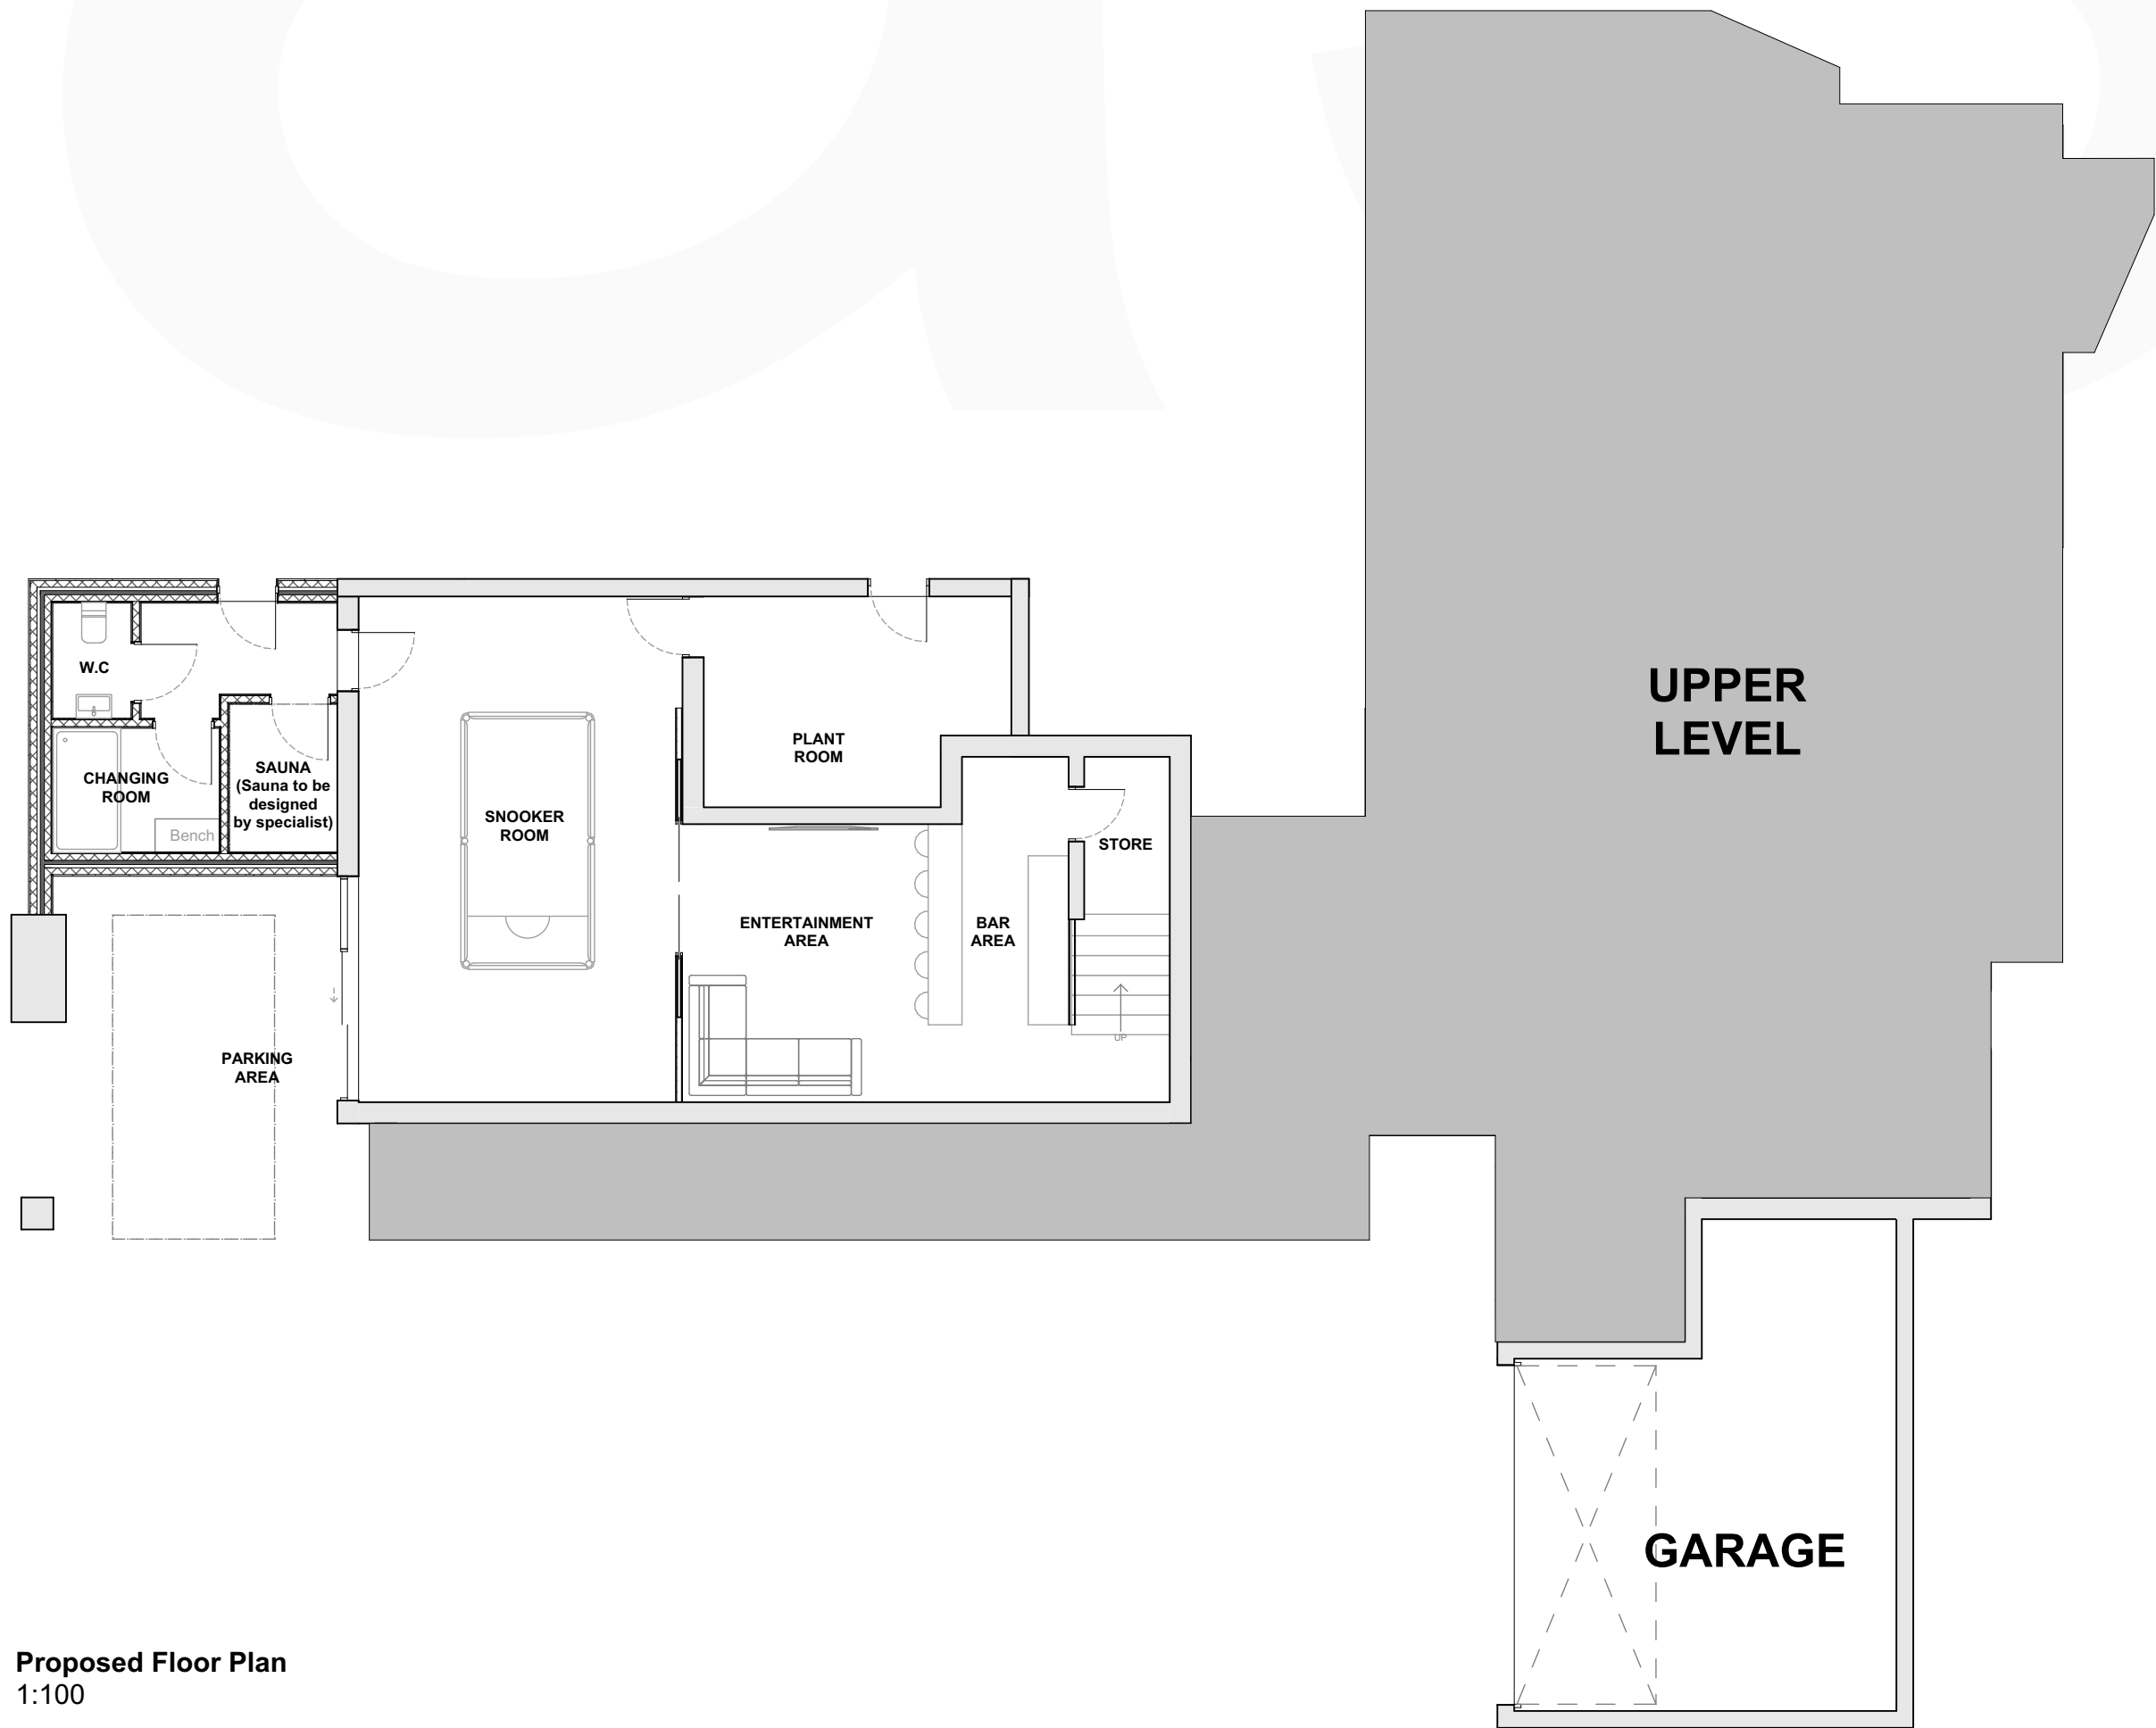

Proposed Floor Plan
1:100

Rev No.	Date.	Rev.		By.	Chk.

None Material Amendment

Scale.	1:100 @ A1	Date.	15/12/2022	Drawn by.	JW	Chk.	JS
--------	------------	-------	------------	-----------	----	------	----

base.
ARCHITECTS

Project Title. Pine Ridge

Client. Mr P Roberts

Drawing Title. Proposed Floor Plans

Project No.	BA3010	Drawing No.	NMA-001	Revision.	
-------------	--------	-------------	---------	-----------	--

base Architecture and Design is a registered Limited Company