




1 Ground Floor
1 : 100

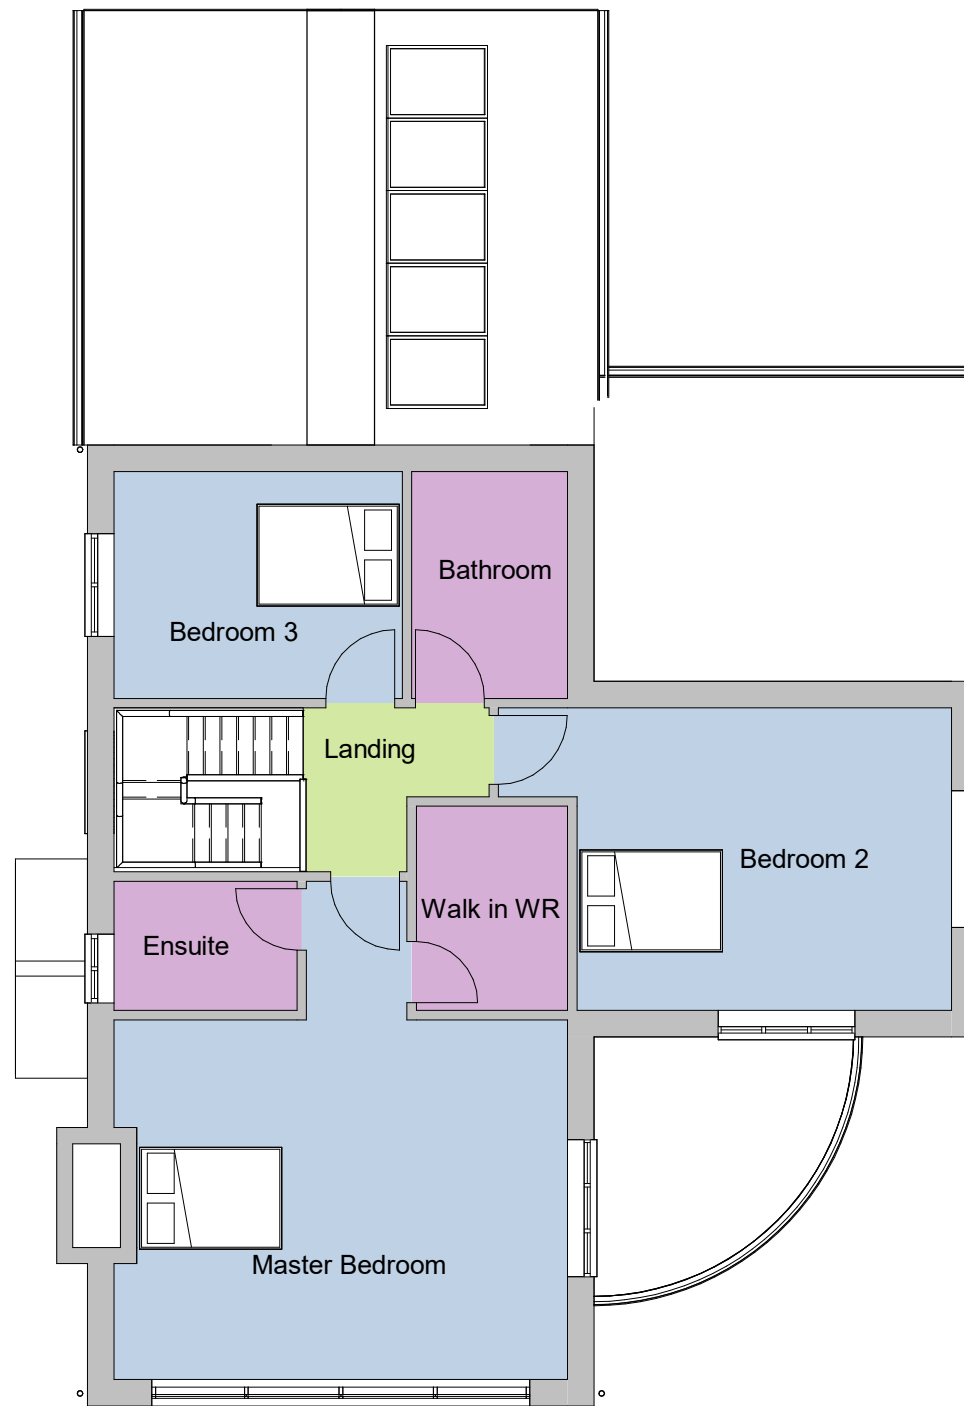

2 First Floor
1 : 100

Rev	Date	Description	Dr	Ch
-----	------	-------------	----	----



Address 28 Cathedral Road, Cardiff, CF11 9LJ
4 Oak Drive, Marford, LL12 8XT
Website barrondesign.co.uk
CIAT Chartered Practice Number F2683

Client Mr & Mrs Tomlinson
Project Lower Parks Farm, Parkside, Rossett

Project No P633
Drawing Proposed Floor Plans

Issue Status	Planning
A3	1 : 100
Drawing No	BDL 200
Rev	