


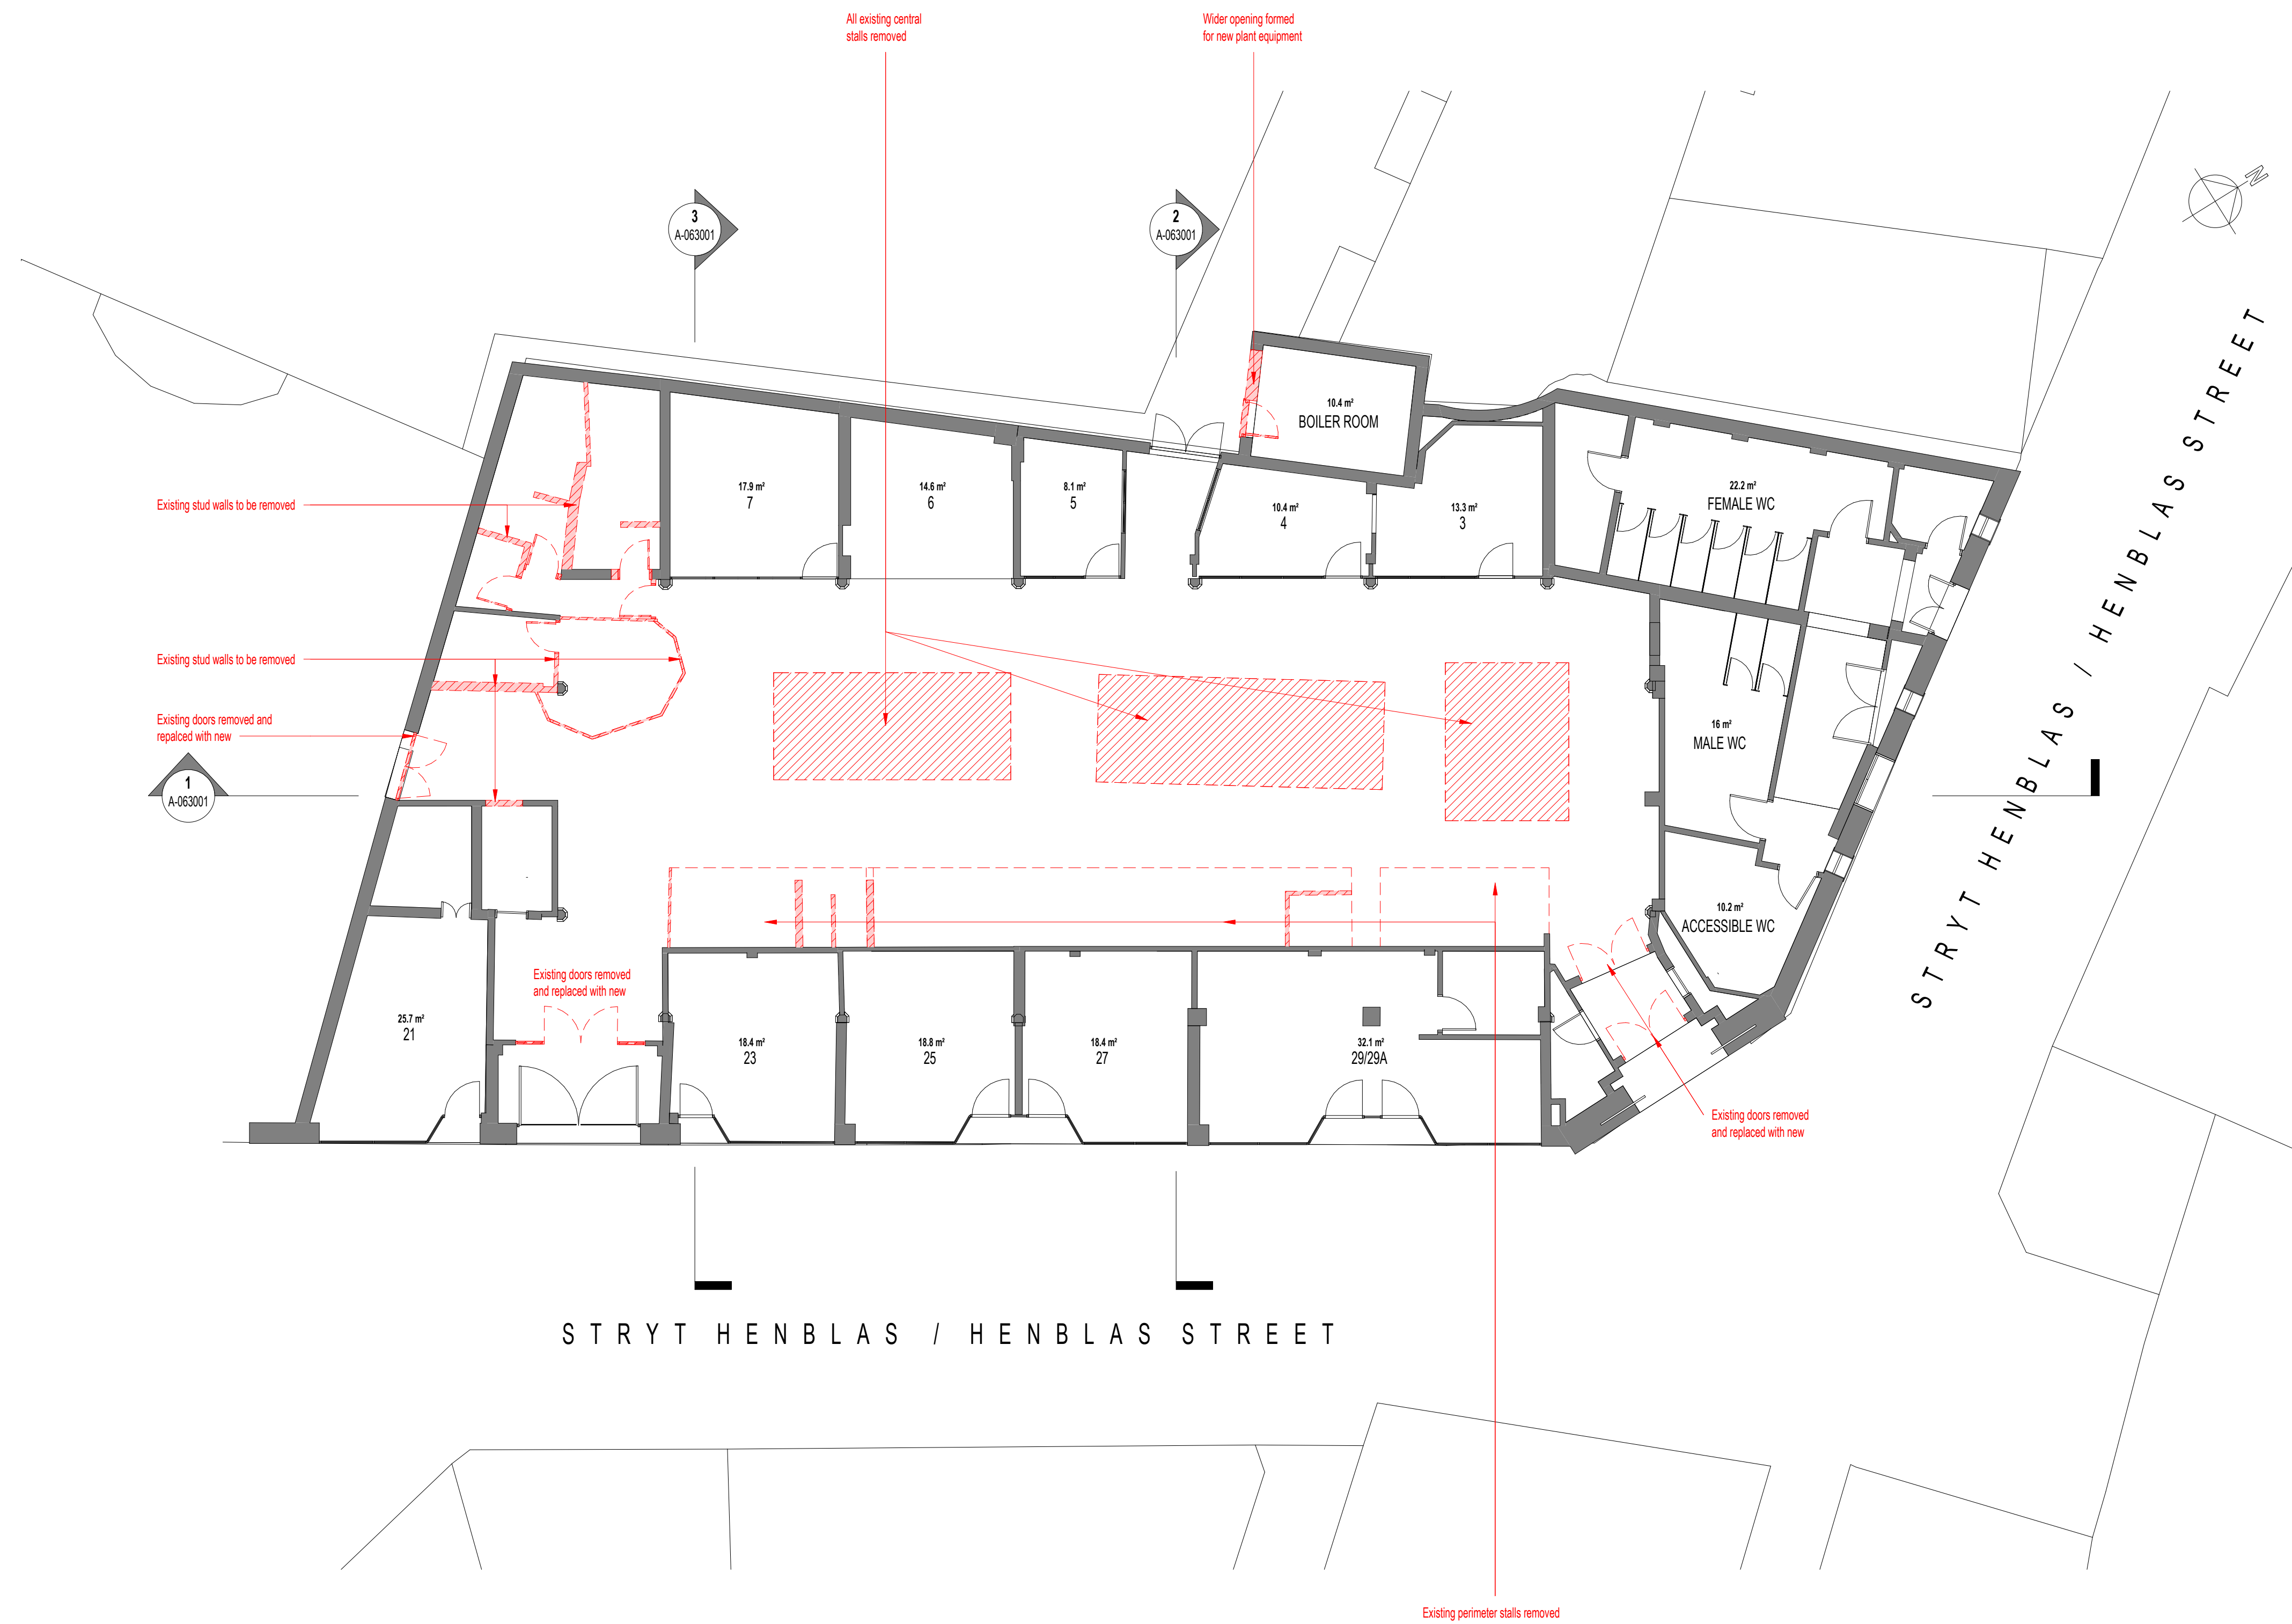

P1 - Update following WCBC comments	14/07/2022
P0 - Planning Issue	09/05/2022
REV. DESCRIPTION (DRAWN BY) [CHECKED BY] [APPROVED BY]	DATE
RIBA PLAN OF WORK 2013 WORKSTAGE	LEVEL OF MODEL DEFINITION (LoD)
Stage 3 - Spatial Coordination	LoD 3 - Approximate Model
PURPOSE OF ISSUE - SUITABLE FOR ...	BS1192 STATUS
Information	Status S0 - Initial Status or WIP



CARDIFF 029 2052 8140
LONDON 0207 138 3560
WREXHAM 01978 357 887
www.lawray.co.uk
CLIENT
WCBC

PROJECT TITLE
Wrexham General Market

DRAWING TITLE
General Market - Demolition Floor Plan

PROJECT No
0001
SCALE @ A1
1 : 100

DRAWING No	1192 - Project - Originator - Volume	Level - Type - Risk	Number
05/11/2022	1950 - Project - Originator - Functional - Spatial - Form - Discipline - Number		
05/11/2022	WGM-LAW-X-G00-DR-	A-041001	P1

DO NOT SCALE
Any discrepancy or query concerning this drawing should be referred to the Architect
Copyright © LAWRA Y LIMITED
Registered Office: Greenmeadow Springs, 1 Cae Gwydd, Tongwynlais, CARDIFF CF15 7AB
Reg. Co. No. 2724178, VAT Reg. No. 134 2148 06

