


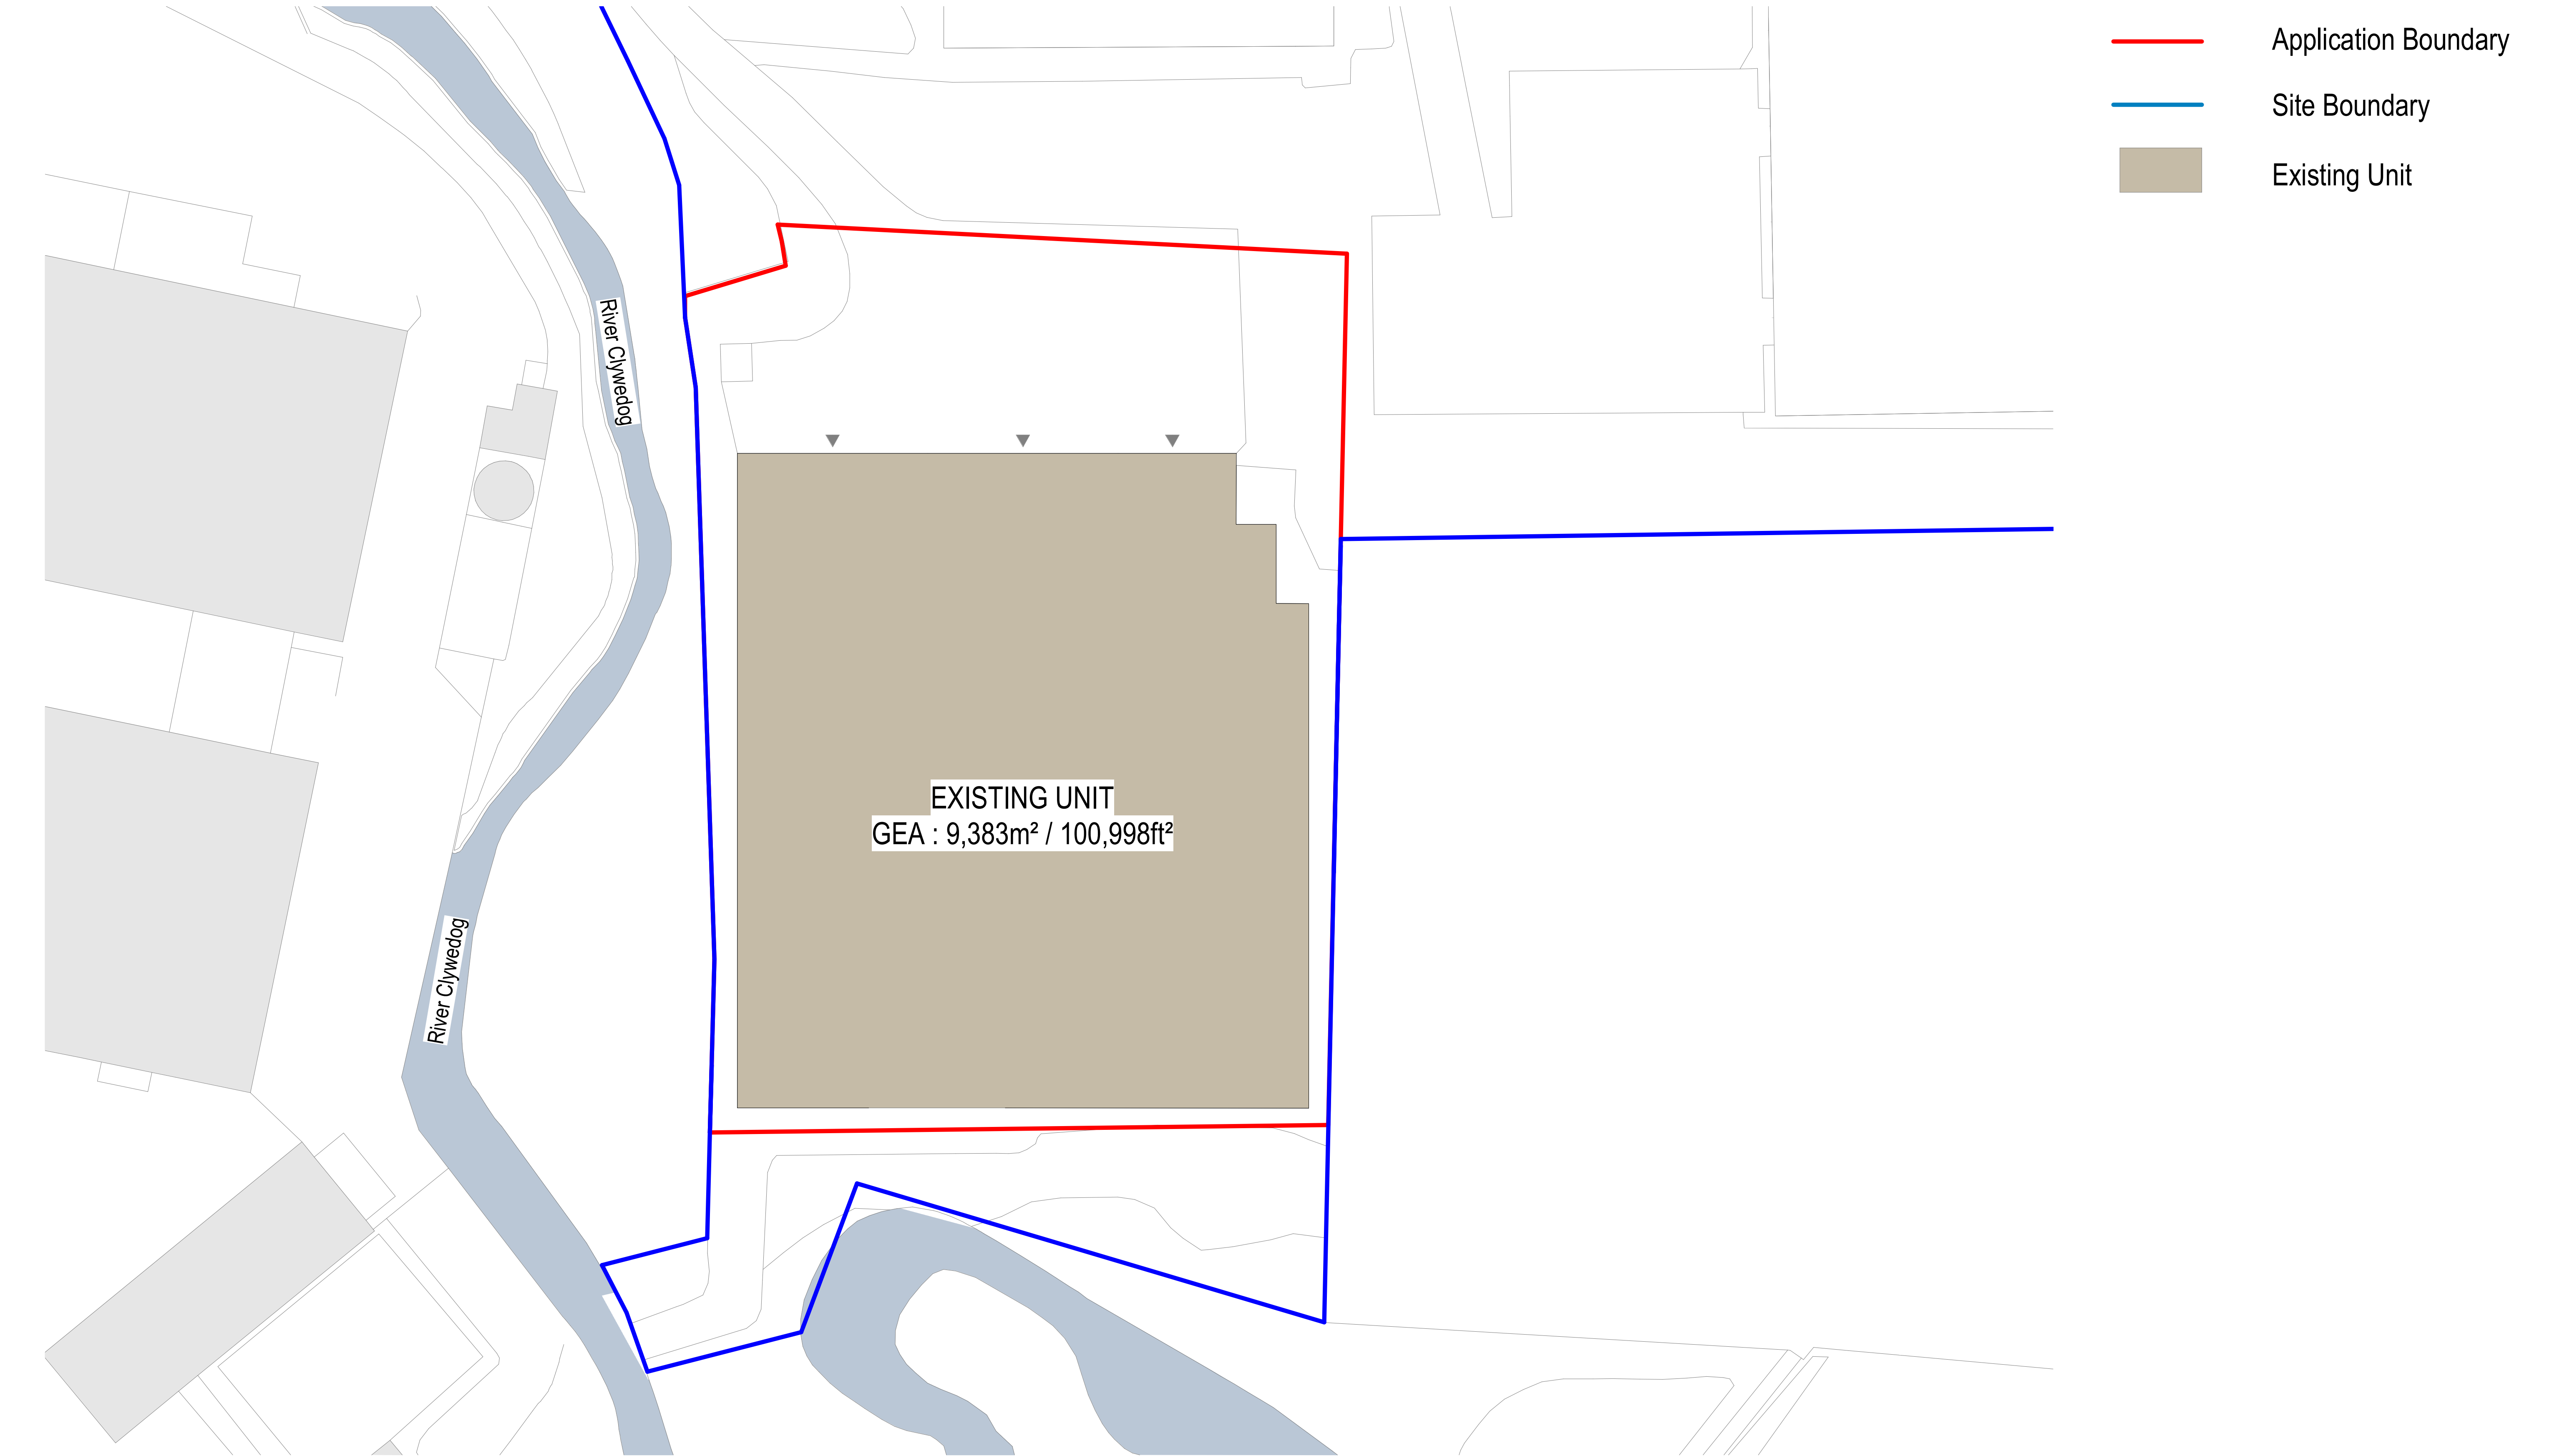


- Application Boundary
- Site Boundary
- Existing Unit

1

Existing Site Plan Unit I

1 : 500

 

1:500 @ A1

1:1000 @ A3

Rev / A		Date 09/02/23 24/02/23	Version Description Draft Planning Issue Grass removed		Dm LP IT		Chk FA GW									
SAFETY, HEALTH AND ENVIRONMENTAL INFORMATION In addition to the hazards/risks normally associated with the types of work detailed on this drawing, refer to Designers Risk Assessment, note the following : It is assumed that all works will be carried out by a competent contractor working, where appropriate, to an approved method statement Use Dimensions - DO NOT SCALE Contractors Must Verify All Dimensions On Site Before Starting Work This Drawing Is Copyright								Contractor Logo	Client Logo	DMWR Architects 41 Spring Gardens Fourth Floor Manchester M2 2BG t 0161 413 4656 e mail@dmwr-architects.co.uk www.dmw.co.uk	Client FI-REM Project Name F Lloyd, Wrexham Bridge Rd S, LL13 9SQ Drawing Title Existing Site Plan - Unit I		Drawing Details PLANNING Drawn By LP Drawn Date 02/06/23 Checked By FA Drawing Number 3850-DMWR-DR-A-0002		North DMWR Job No. 3850 Scale @ A1 As indicated Status Revision A	