



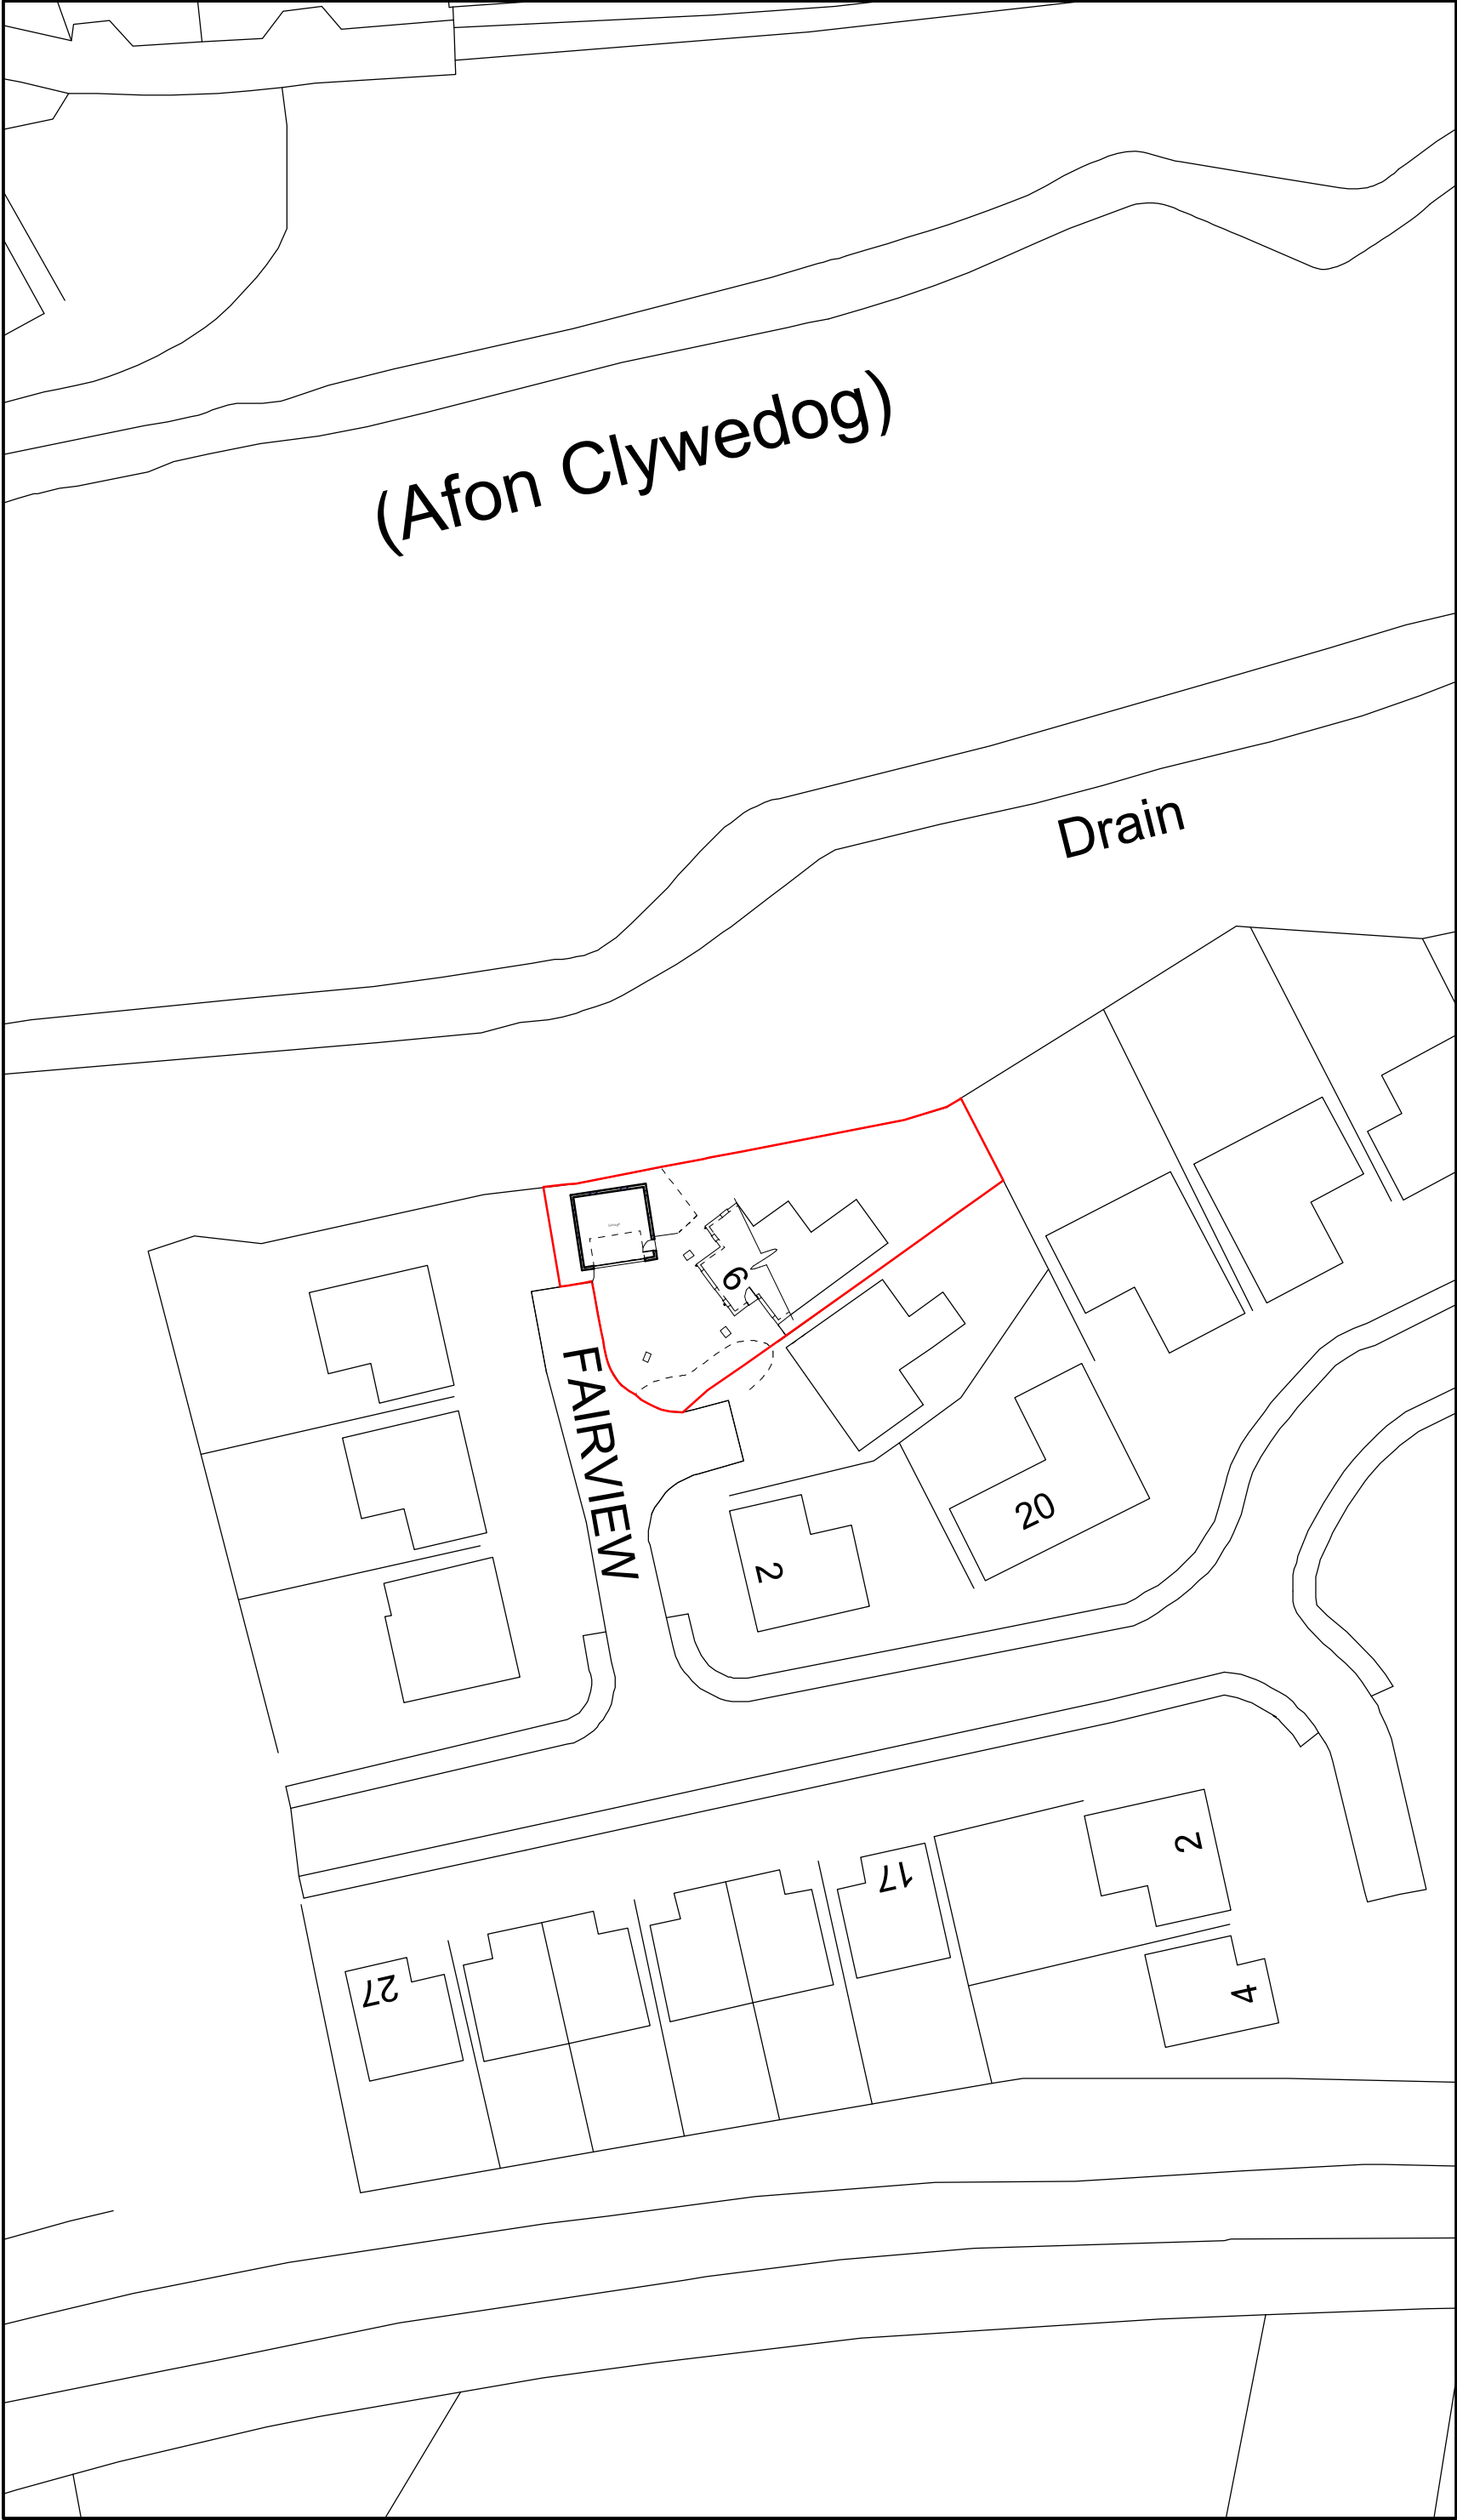

Site Plan 1:500

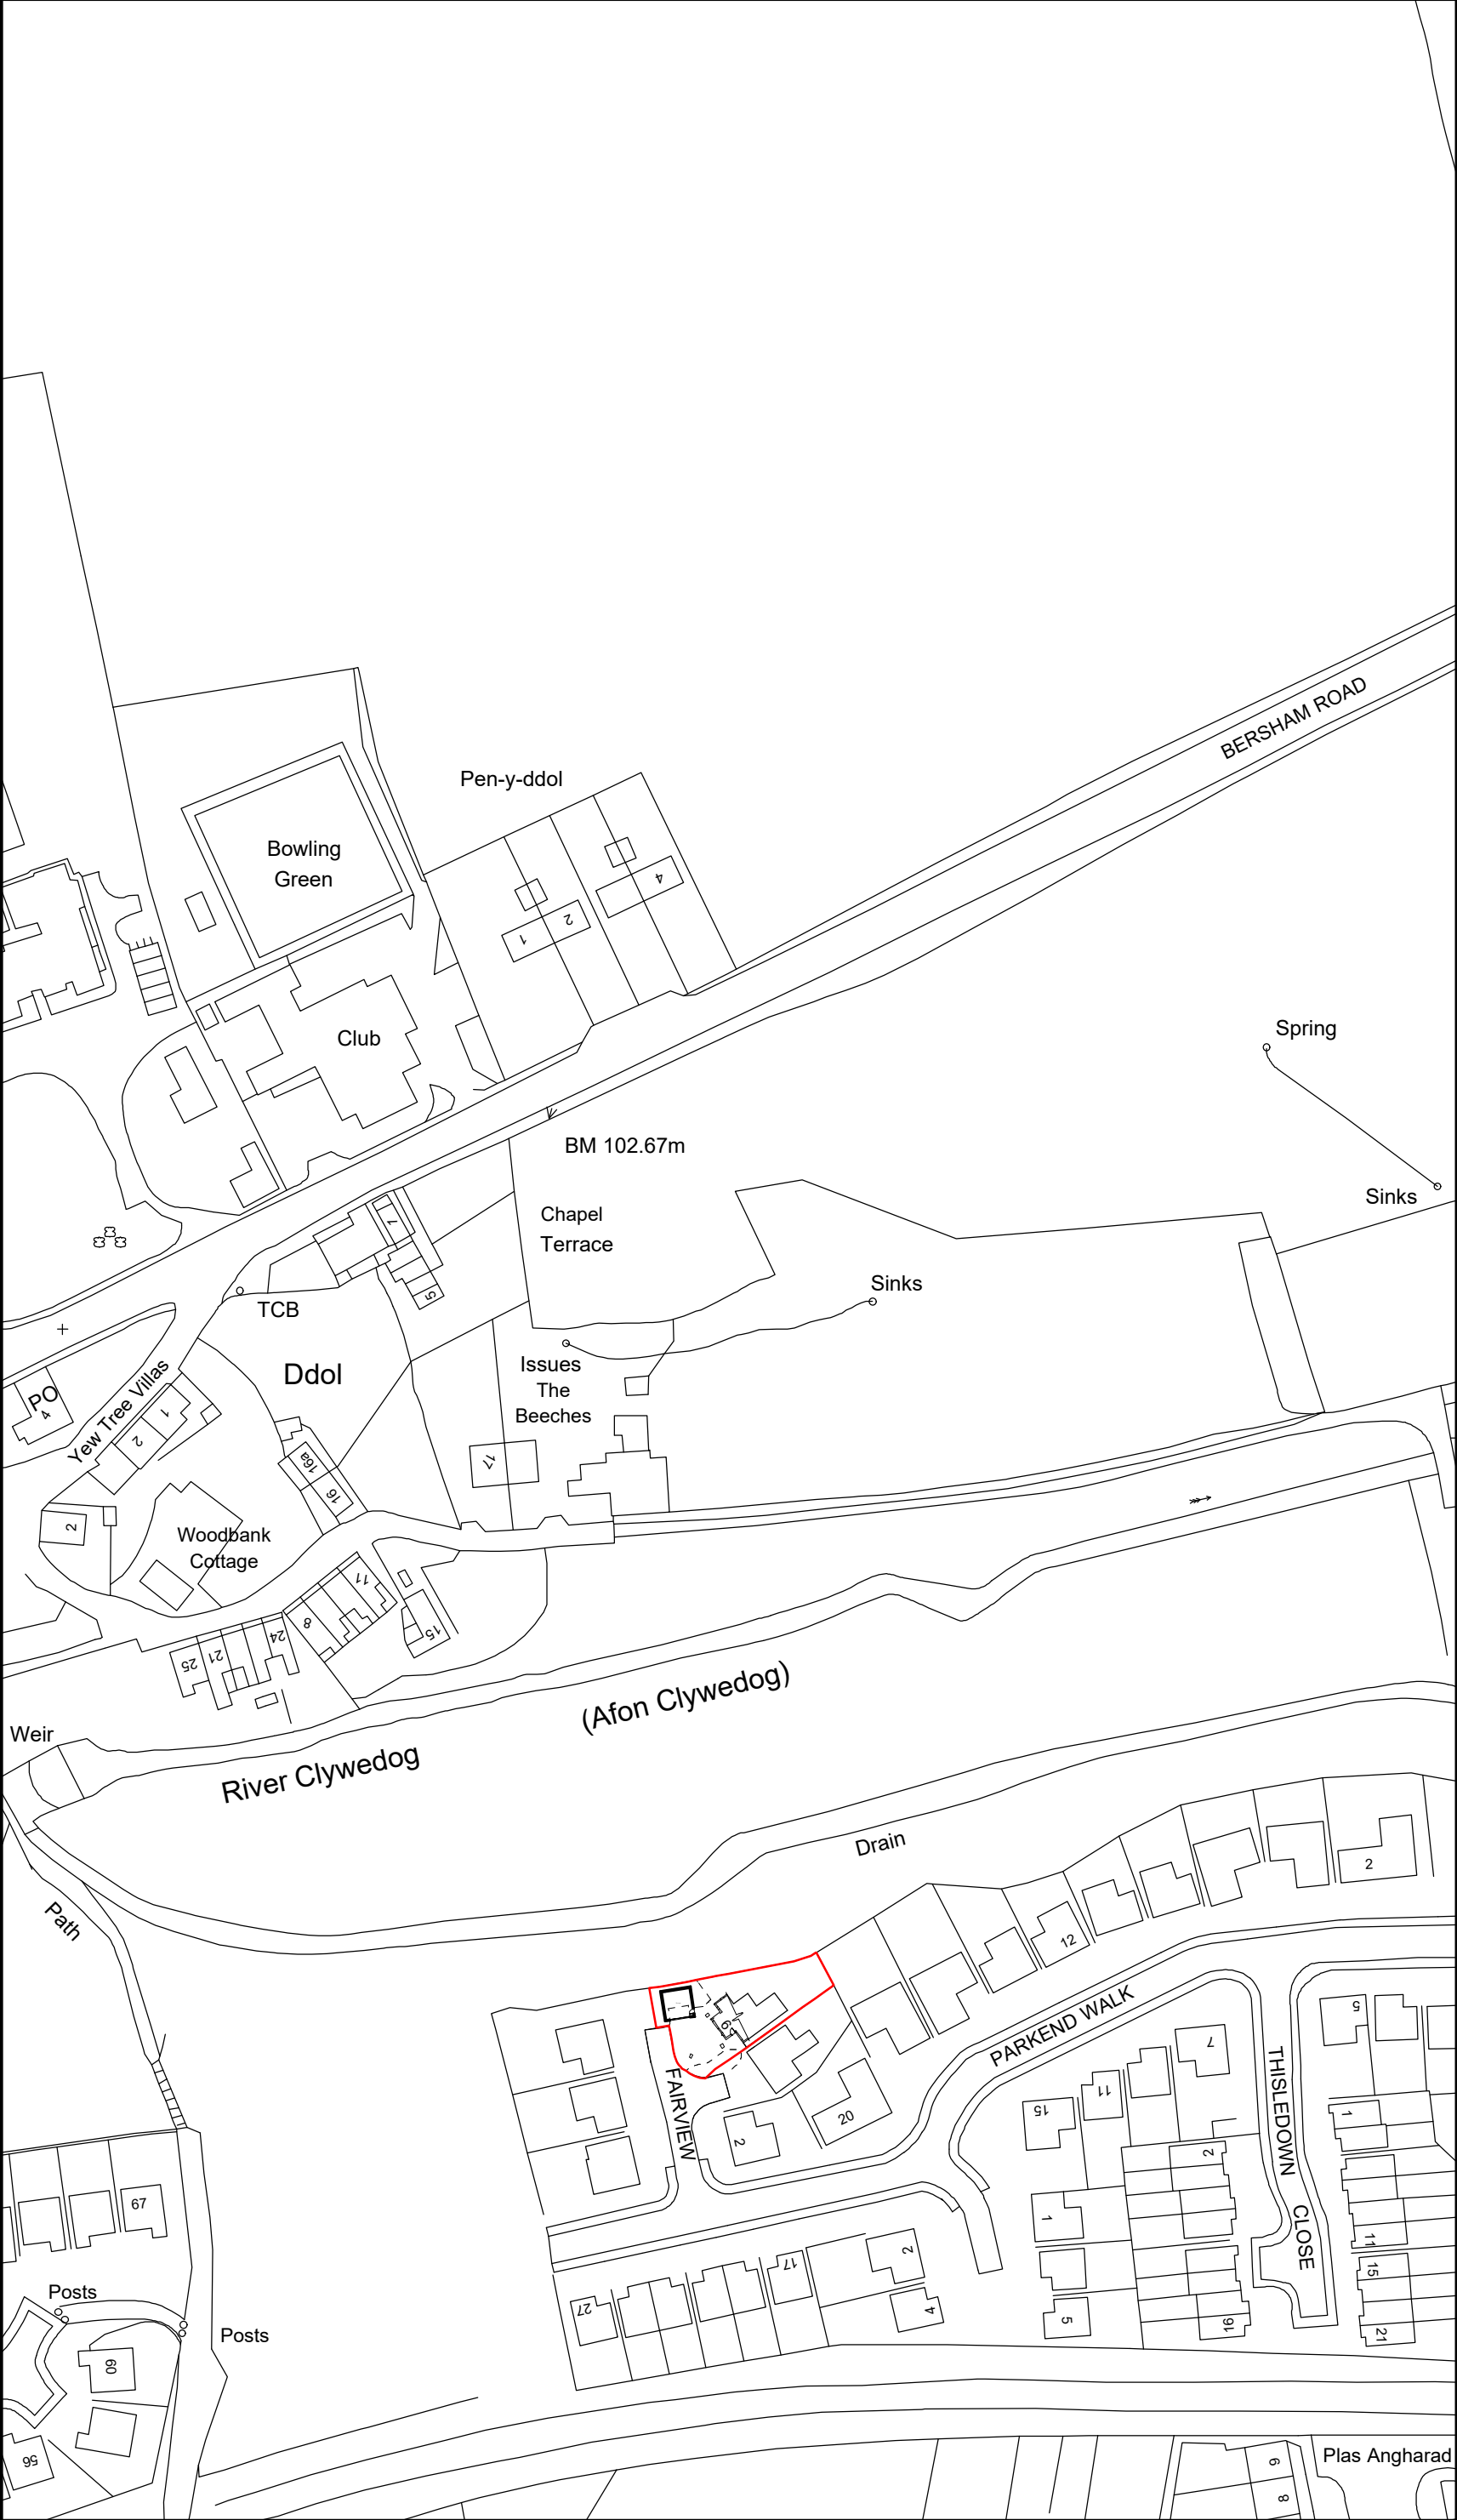

Location Plan 1:1250

Key
Application Site

Rev	Date	Detail	Initial

Project:
Proposed Alterations to,
6 Fairview, Rhostyllen,
Wrexham,
LL14 4HX

Title: Planning: Site Plan	Scale: (A2) 1:500 & 1:1250
----------------------------------	----------------------------------

Drawn By: A.Valentine	Date: Jan 2023
--------------------------	-------------------

Drawing No: FO50/006	Sheet: of
-------------------------	----------------

Office 3K4,
Redwither Business Tower,
Wrexham. LL13 9XT
Tel: 01978 356500
www.blueprintarchitectural.com
© copyright all rights reserved