




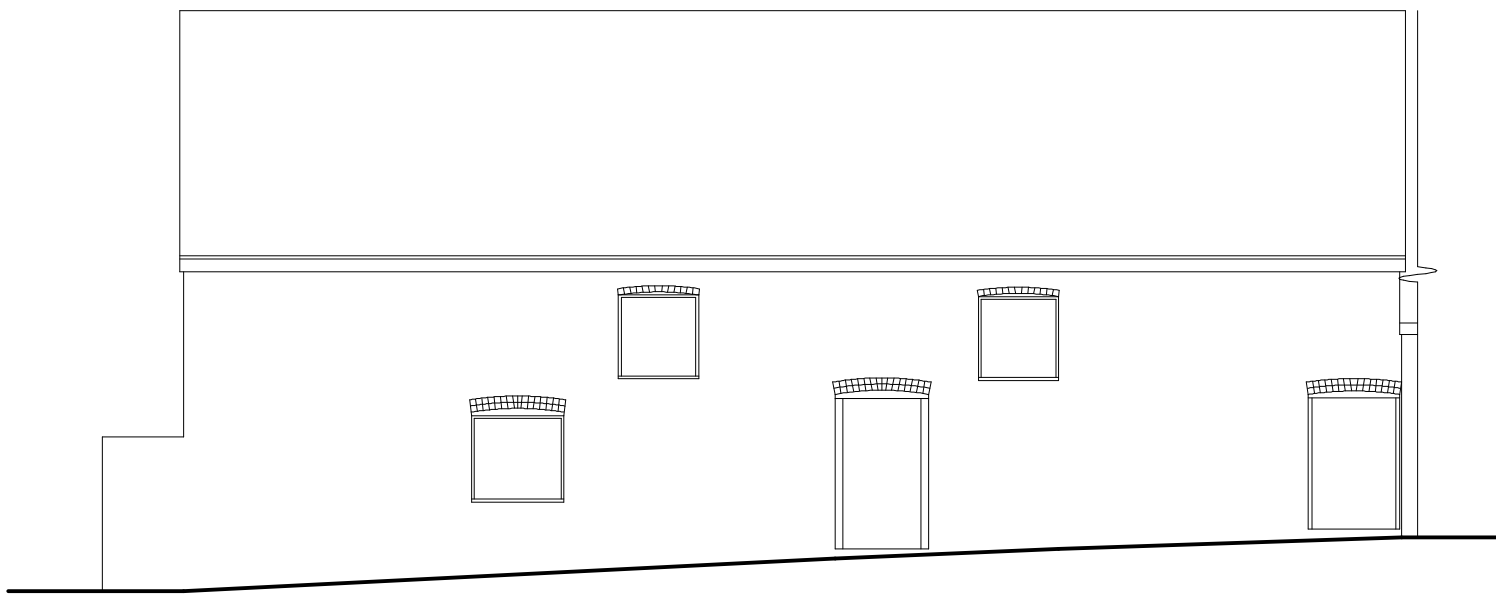


Front Elevation 1:100

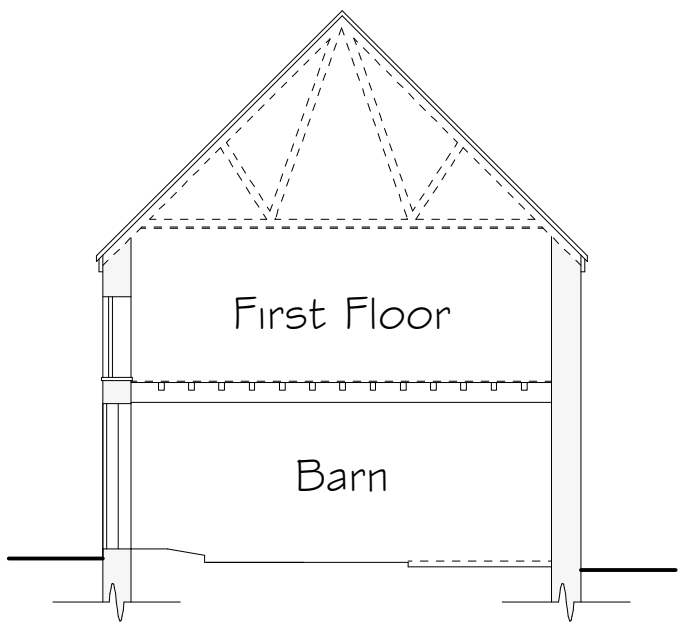

Side Elevation & Section Z-Z

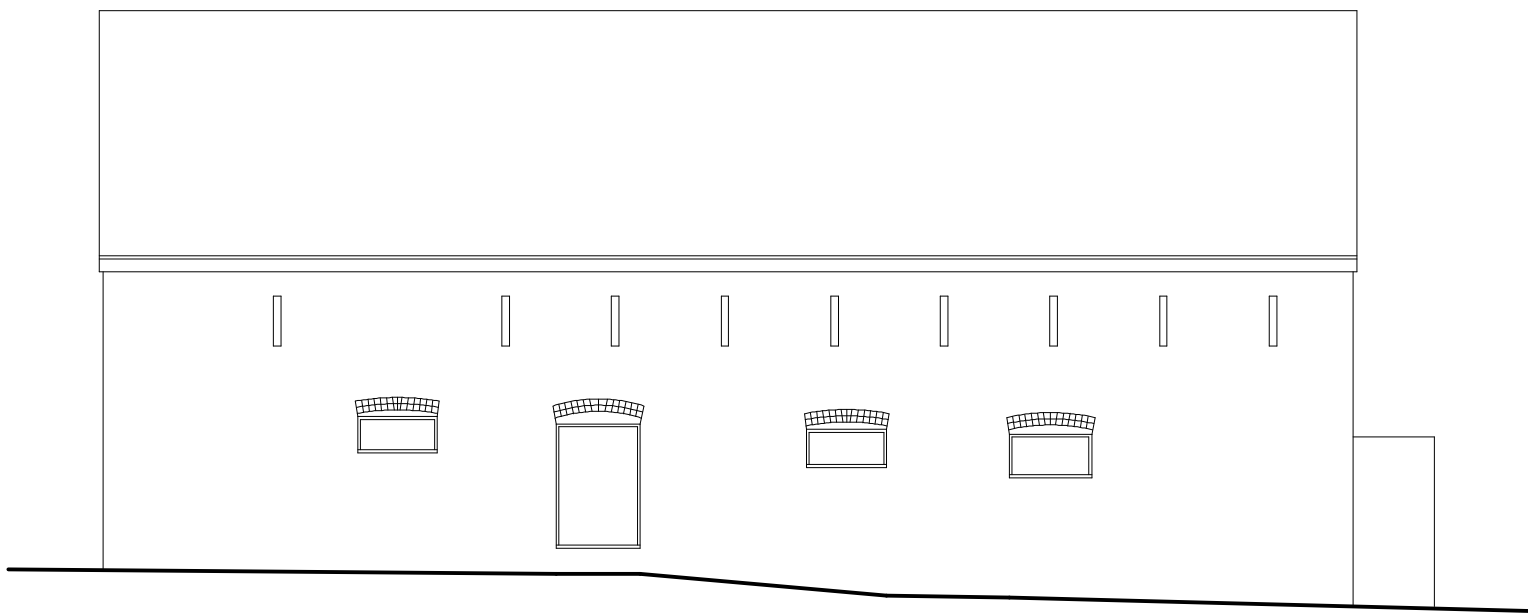


Rear Elevation 1:100

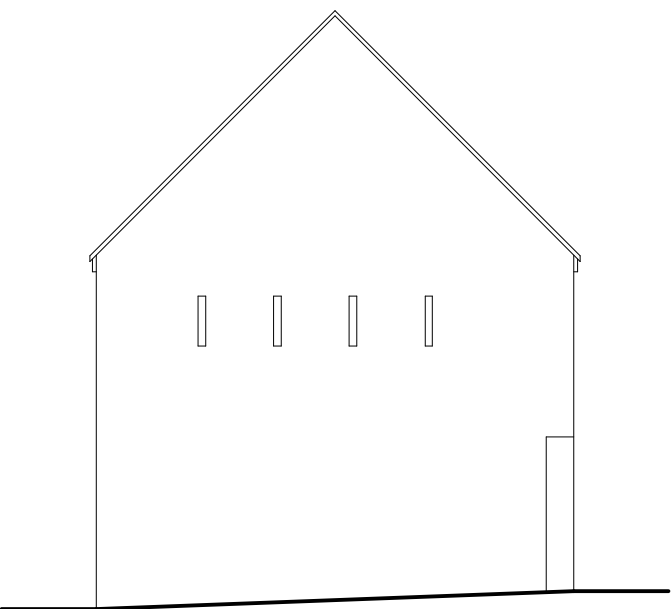

Side Elevation 1:100



First Floor Plan 1:50

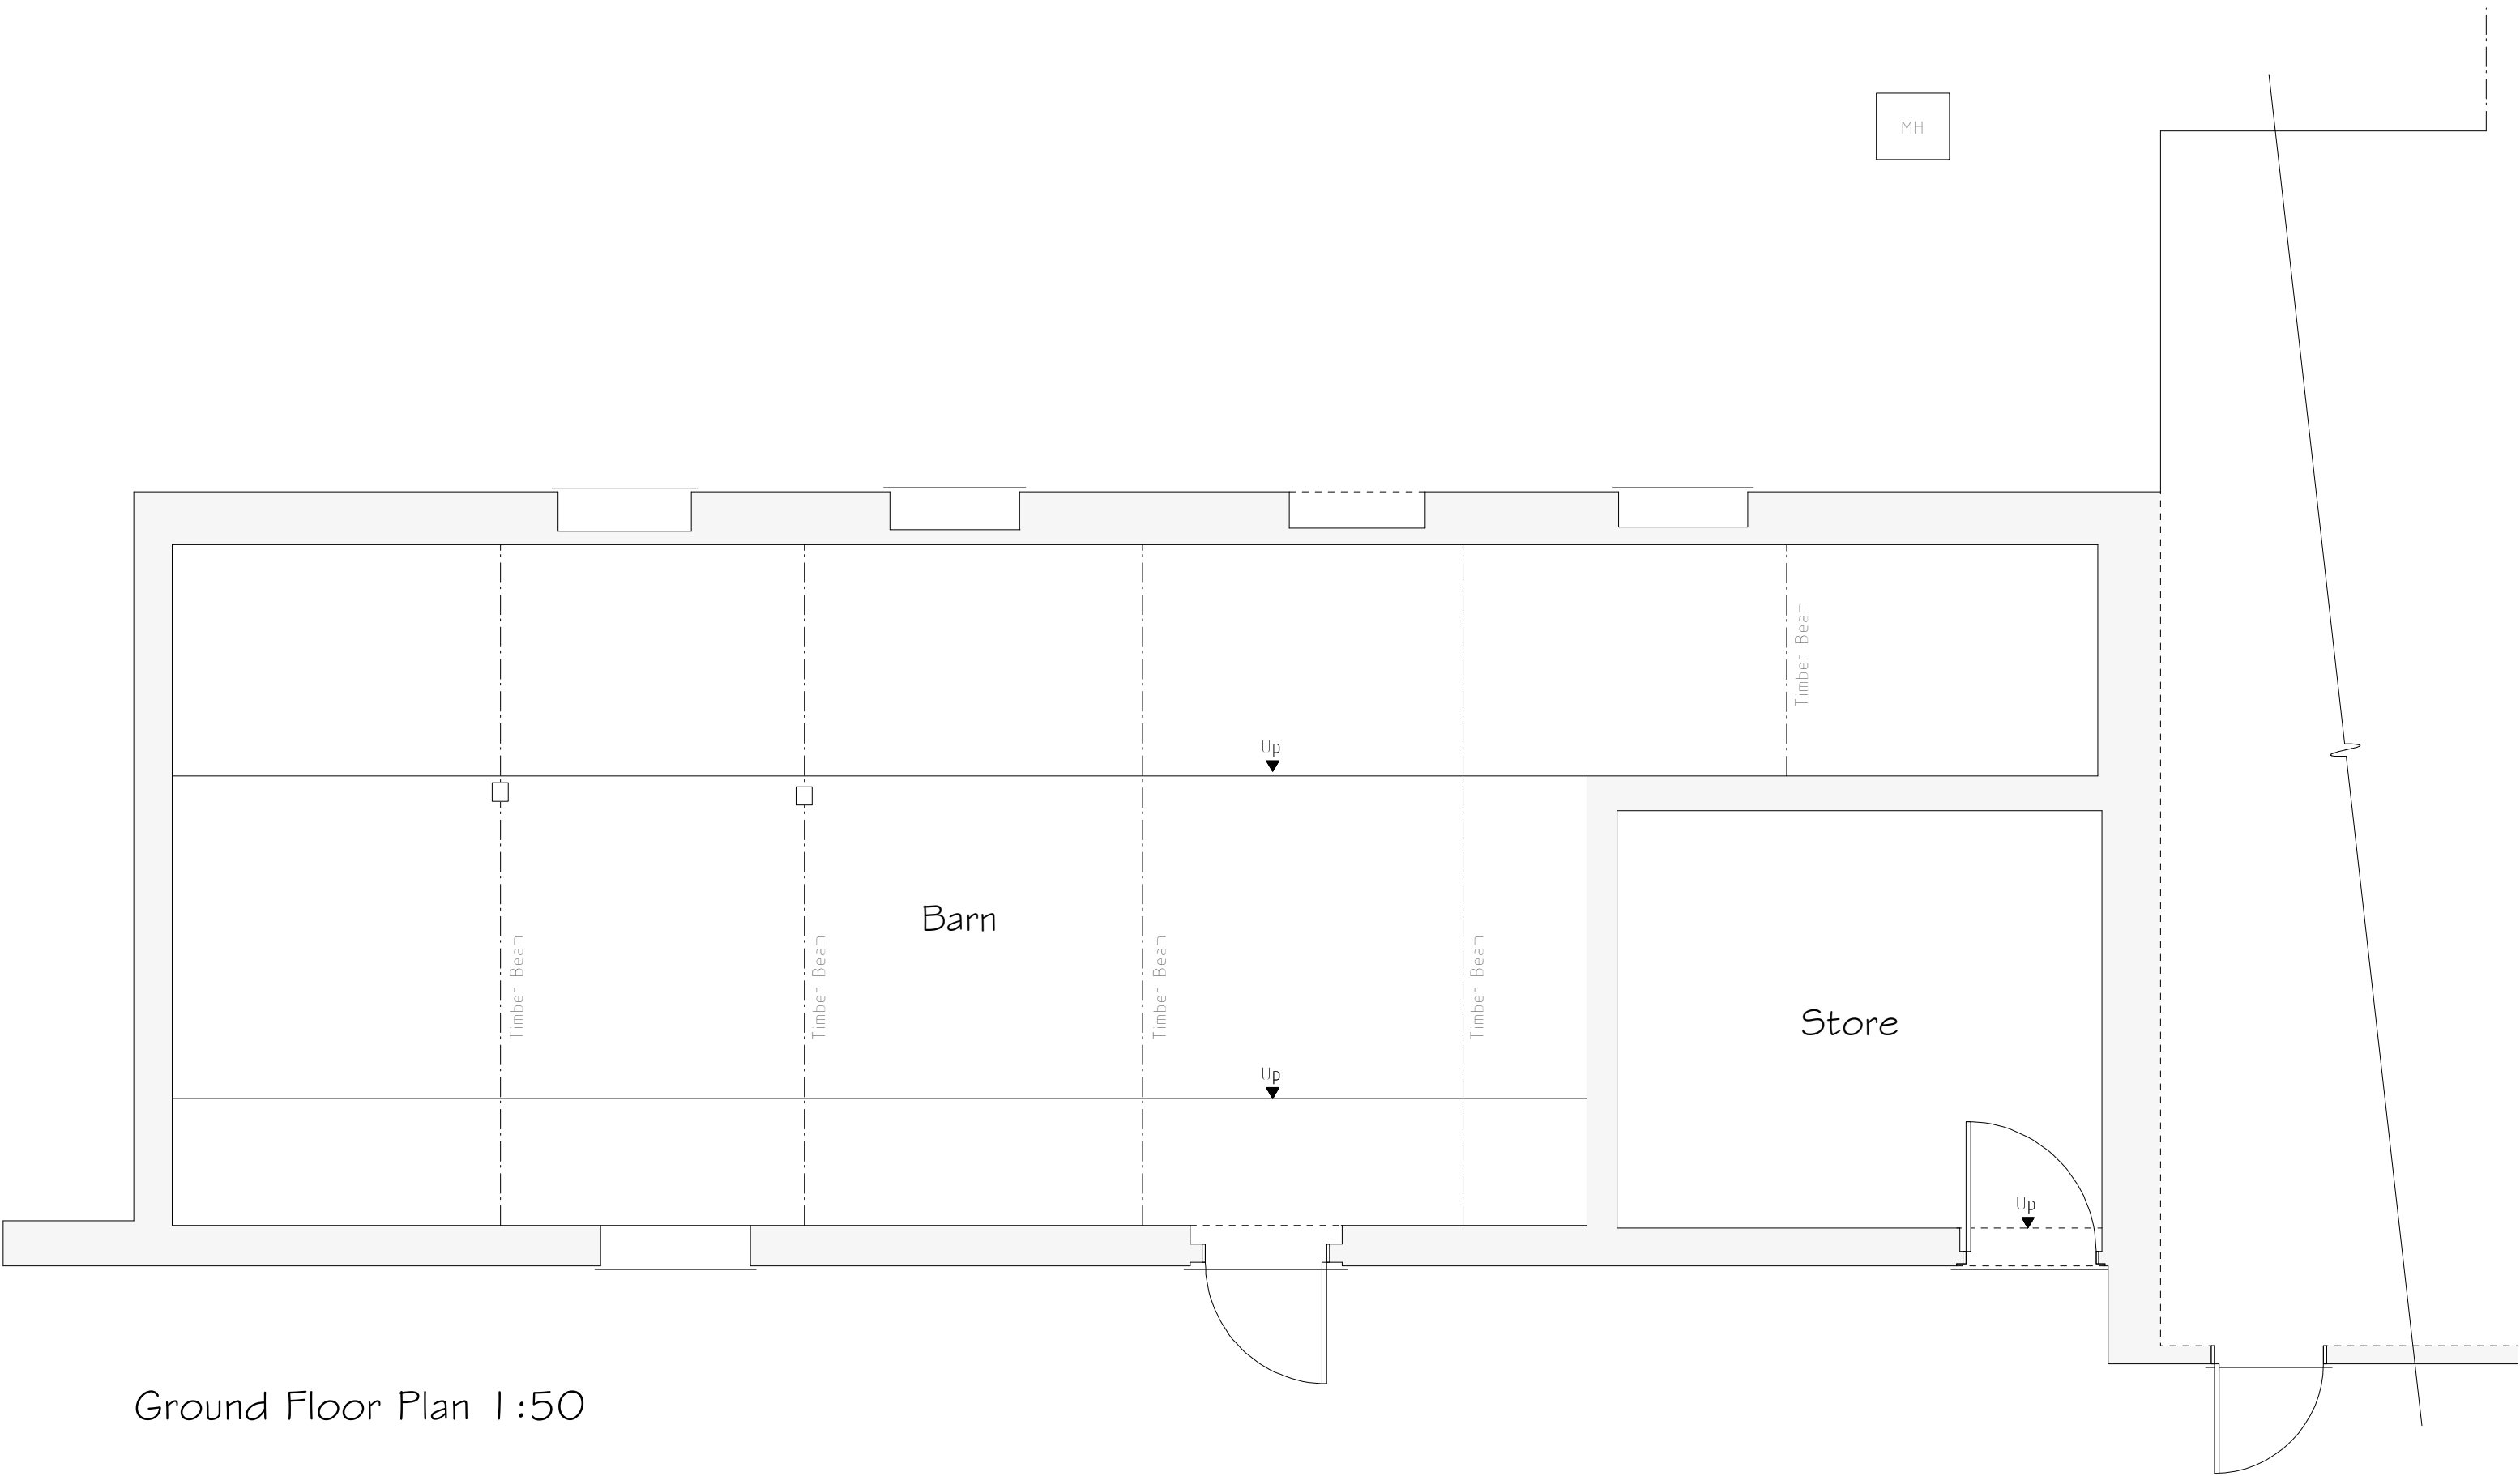

Ground Floor Plan 1:50

Services Key			
MH	Existing	Man Hole	Position

Rev	Date	Detail	Initial

Project: Proposed Alterations to, Middle Sontley Farm, Sontley, Wrexham, LL13 0YP	
Title: Existing	Scale: (A1) 1:50 & 1:100

Drawn By: A.Valentine	Date: July 2022
Drawing No: B157/001	Sheet: 1 of 1



Office 3K4,
Redwither Business Tower,
Wrexham, LL13 9XT
Tel: 01978 356500
www.blueprintarchitectural.com
© copyright all rights reserved