




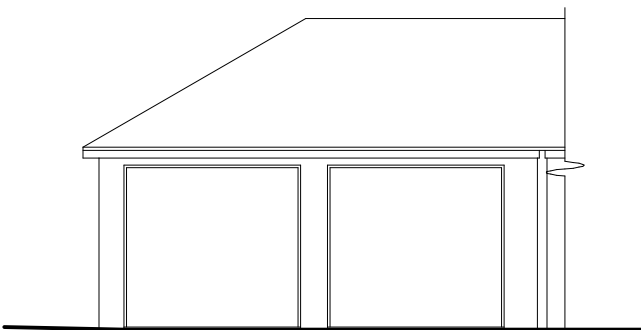


Front Elevation 1:100

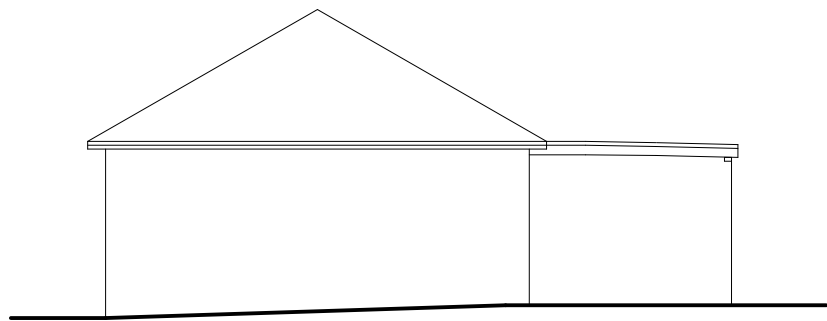


Side Elevation 1:100

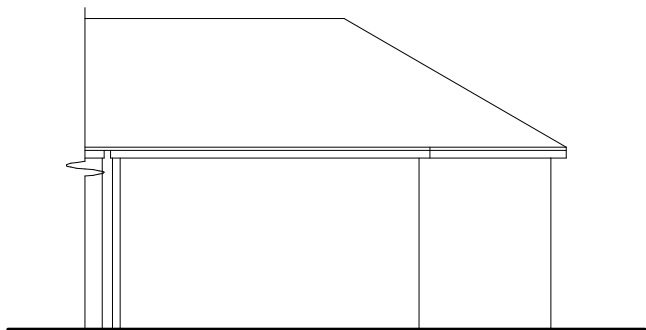

Rear Elevation 1:100

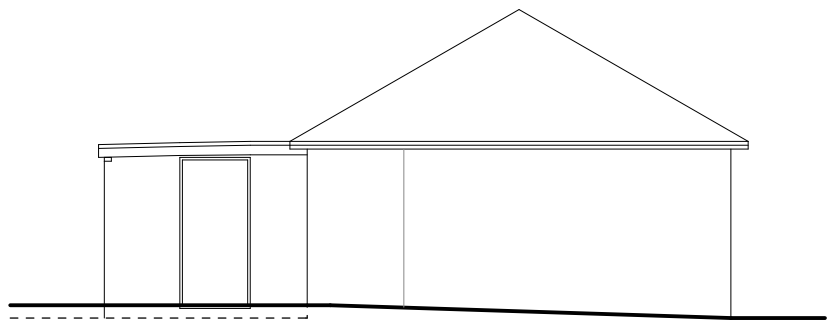

Side Elevation 1:100

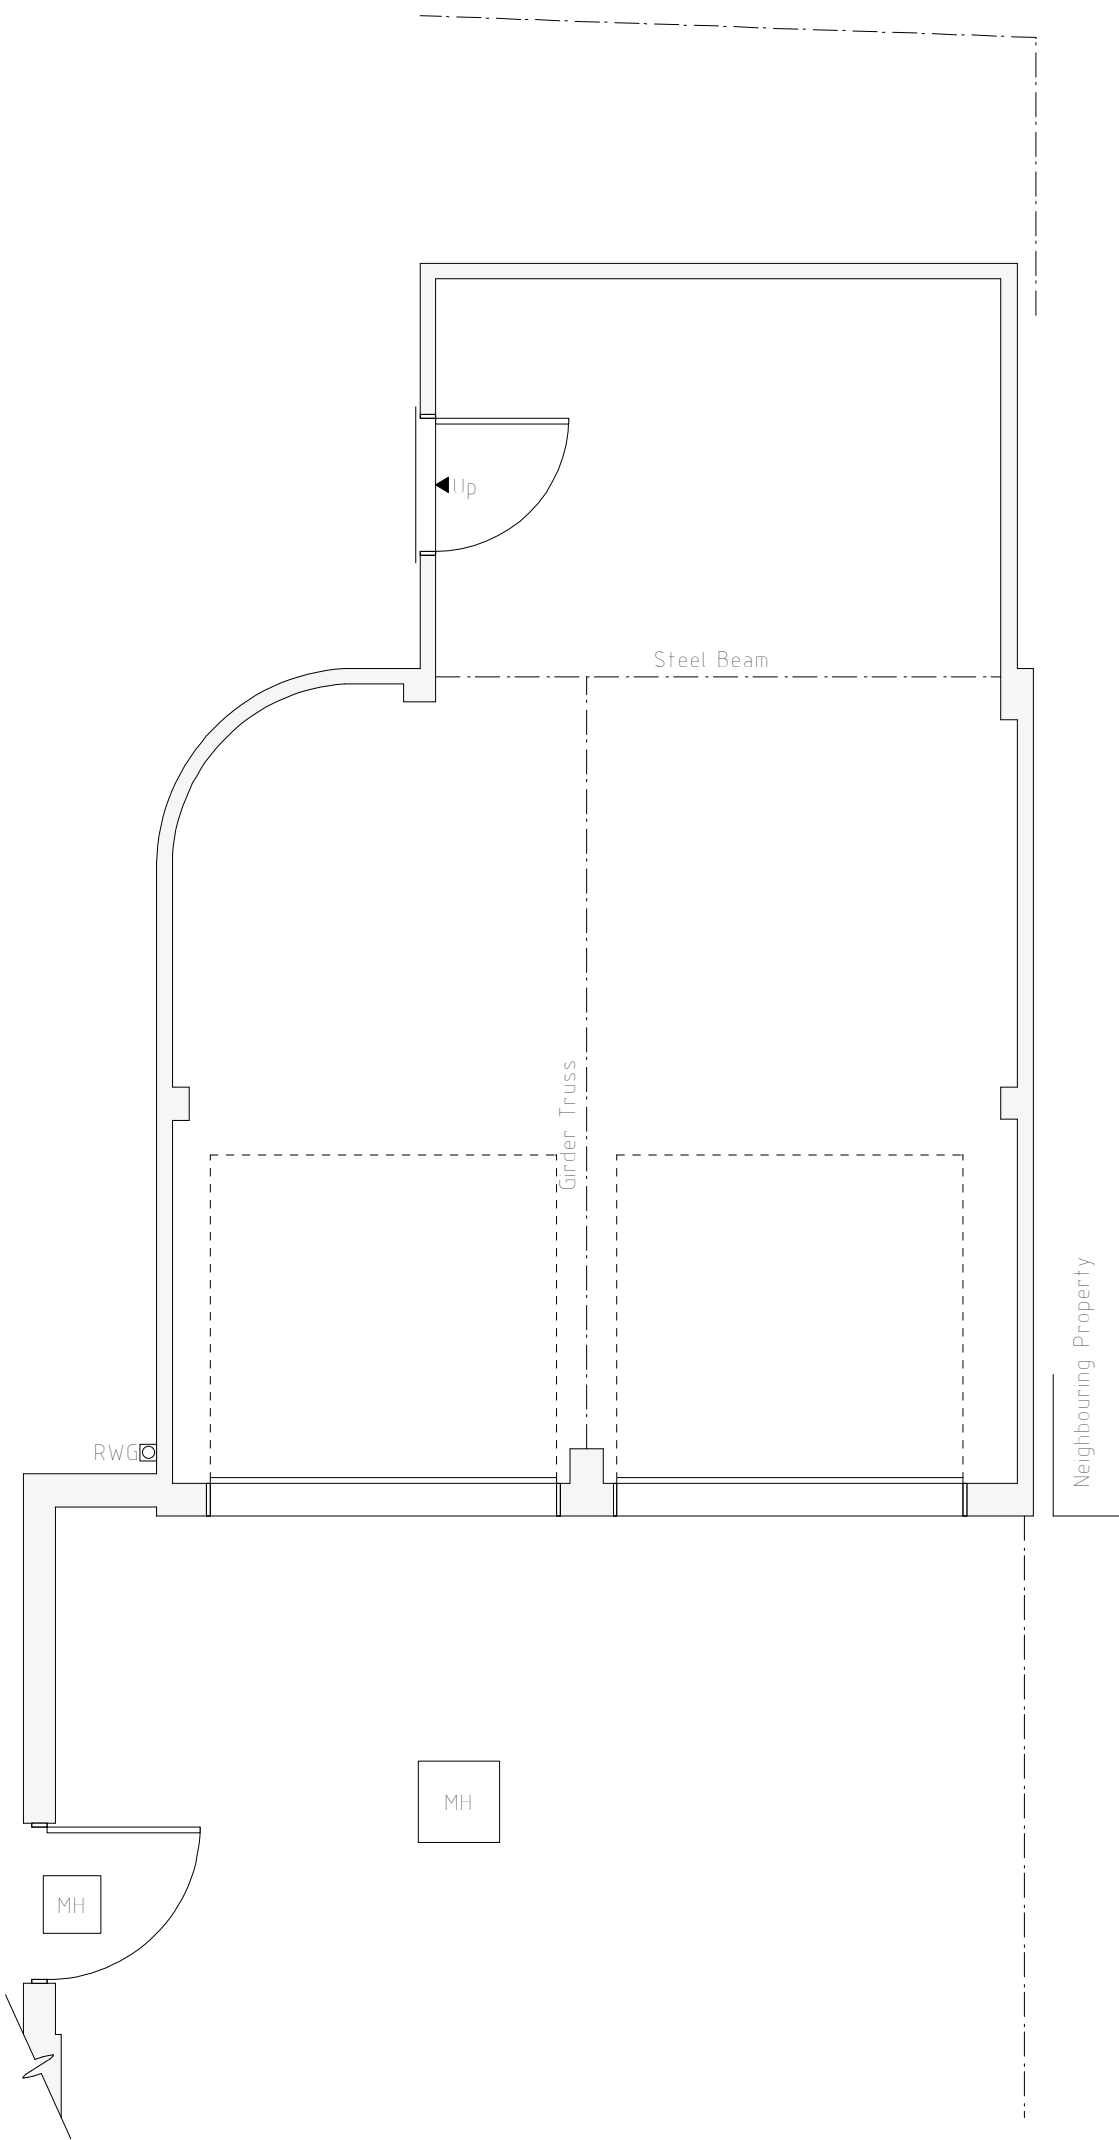

Ground Floor Plan 1:50

Services Key

- MH Existing Man Hole Position
- Existing Rain Water Gully (RWG) Position

Rev	Date	Detail	Initial

Project:
Proposed Alterations to,
Belgrave House,
Village Walks, Marford,
LL12 8SZ

Title: Existing

Scale: (A2)
1:50 &
1:100

Drawn By: A.Valentine

Date: Aug 2022

Drawing No: F048/001

Sheet: 1 of 1

blueprint
architectural services



Office 3K4,
Redwither Business Tower,
Wrexham. LL13 9XT
Tel: 01978 356500
www.blueprintarchitectural.com

© copyright all rights reserved