



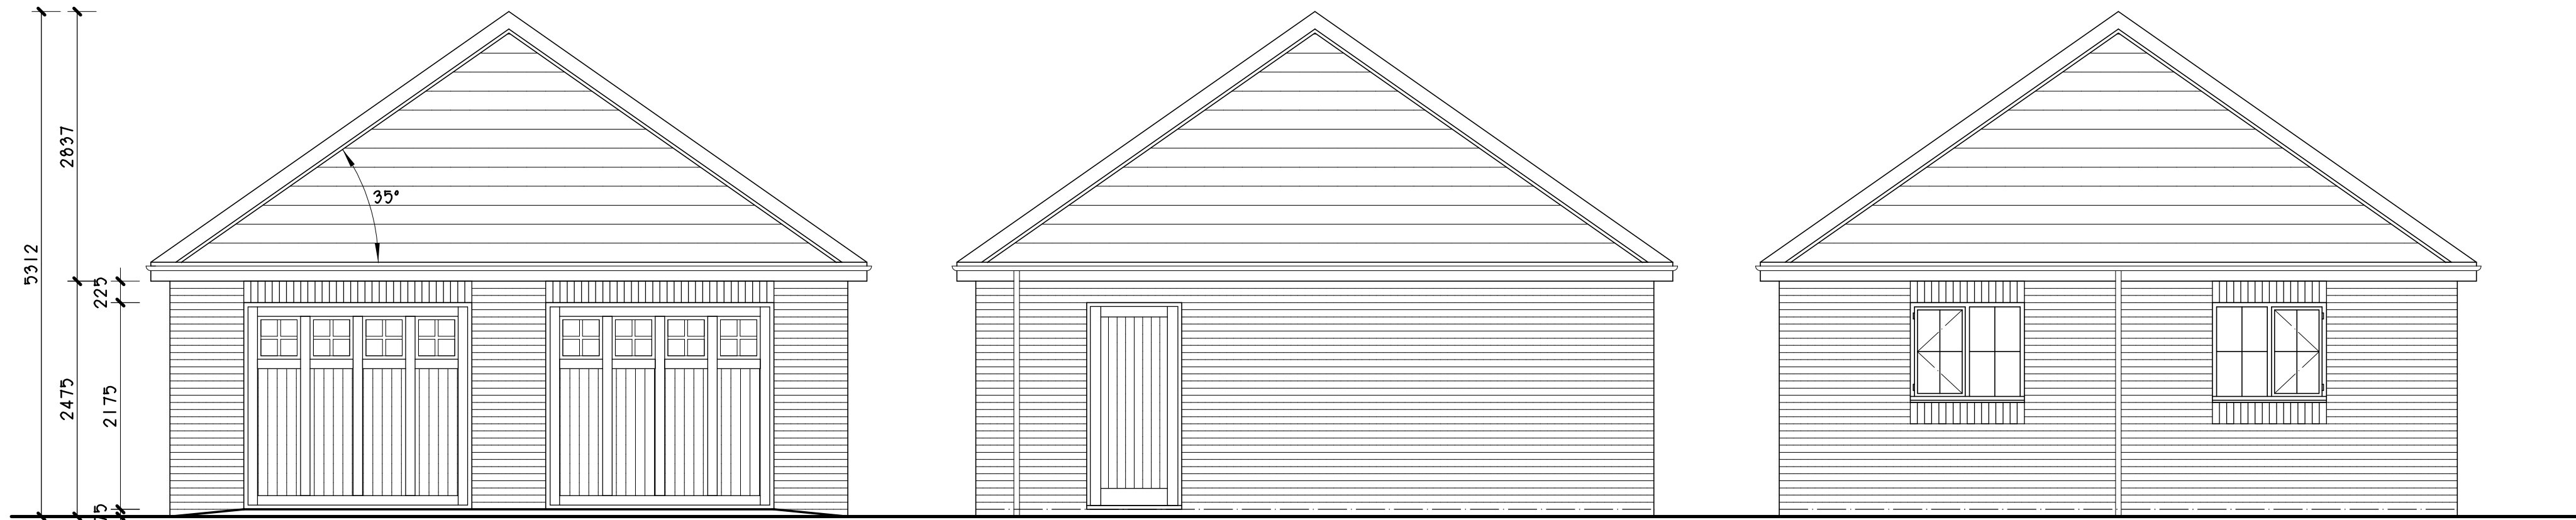


PROPOSED FRONT ELEVATION - EAST.

PROPOSED SIDE ELEVATION - NORTH.

PROPOSED REAR ELEVATION - WEST.

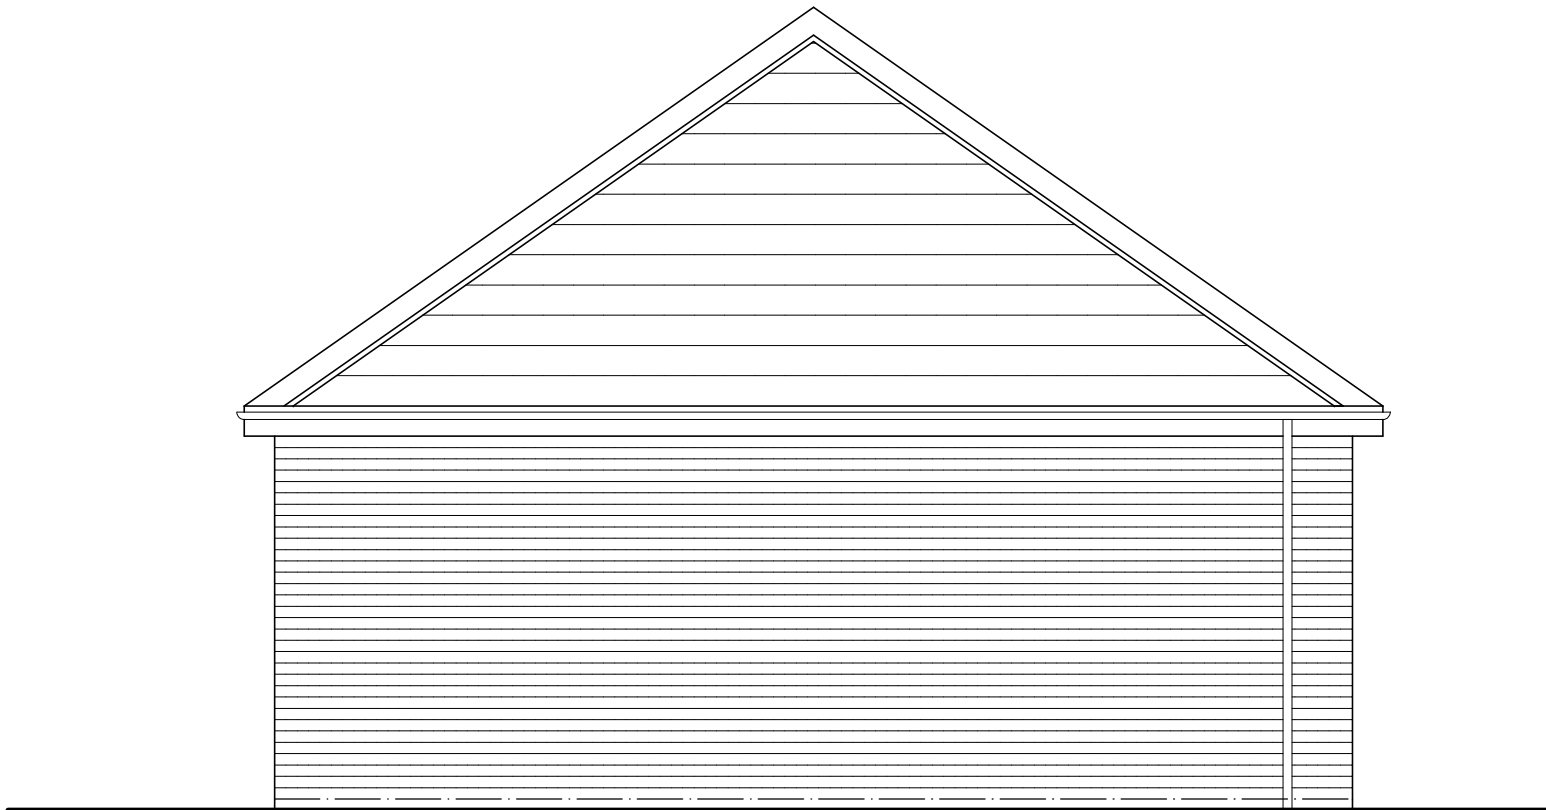

PROPOSED SIDE ELEVATION - SOUTH.

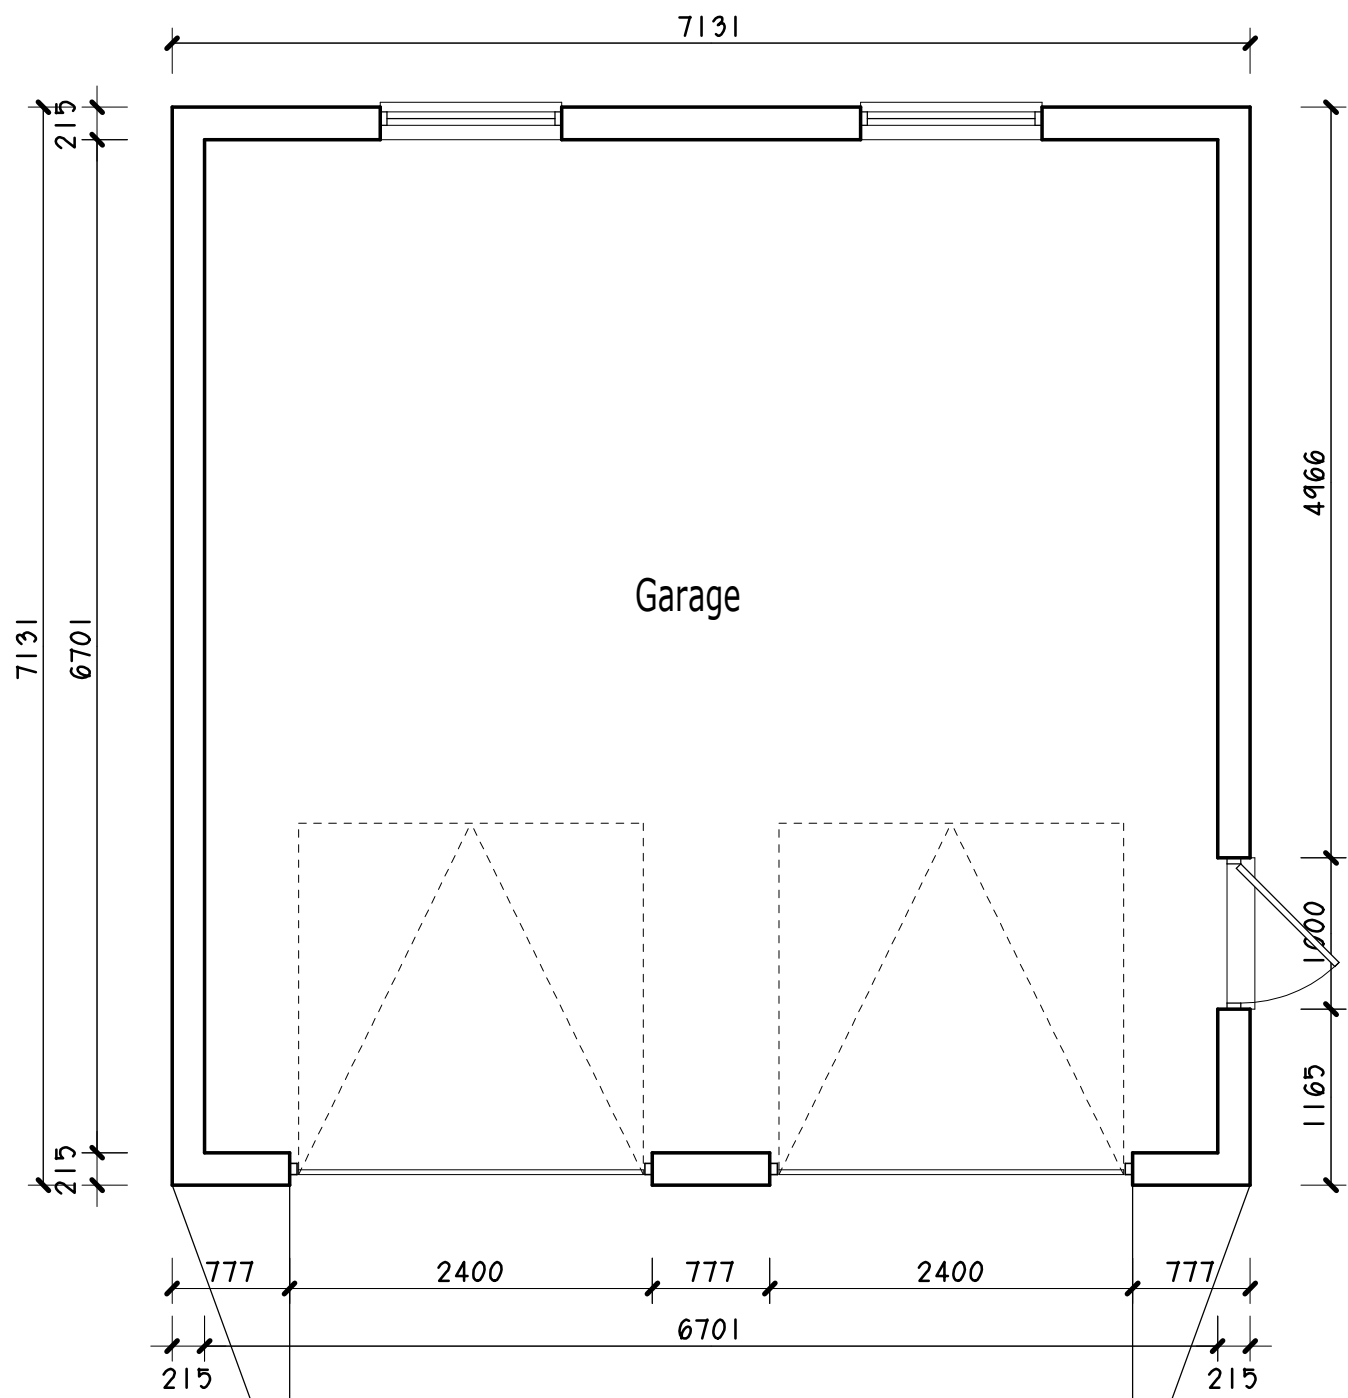

PROPOSED FLOOR LAYOUT PLAN.

Project.	
PROPOSED REPLACEMENT DWELLING at PARK FARM, LOWER ROAD, BOWLING BANK, WREXHAM, LL13 9RU.	
Client.	
Miss D. JONES.	
Title.	
PROPOSED DETACHED GARAGE.	
Drawing No.	
10598.04.dsj	
Date.	Scale.
Nov2022.	1:50@A2.
D.S. Jones & Co.	
Architectoral & Planning Consultants. The Studio, 26, Prospect Drive, Coedpoeth, Wrexham, LL11 3PE. Tel : 01978 750195 / 07880 874522. E : dsjonesandco@live.co.uk	