


PROPOSED FRONT ELEVATION

PROPOSED REAR ELEVATION


PROPOSED SIDE ELEVATION

PROPOSED SIDE ELEVATION

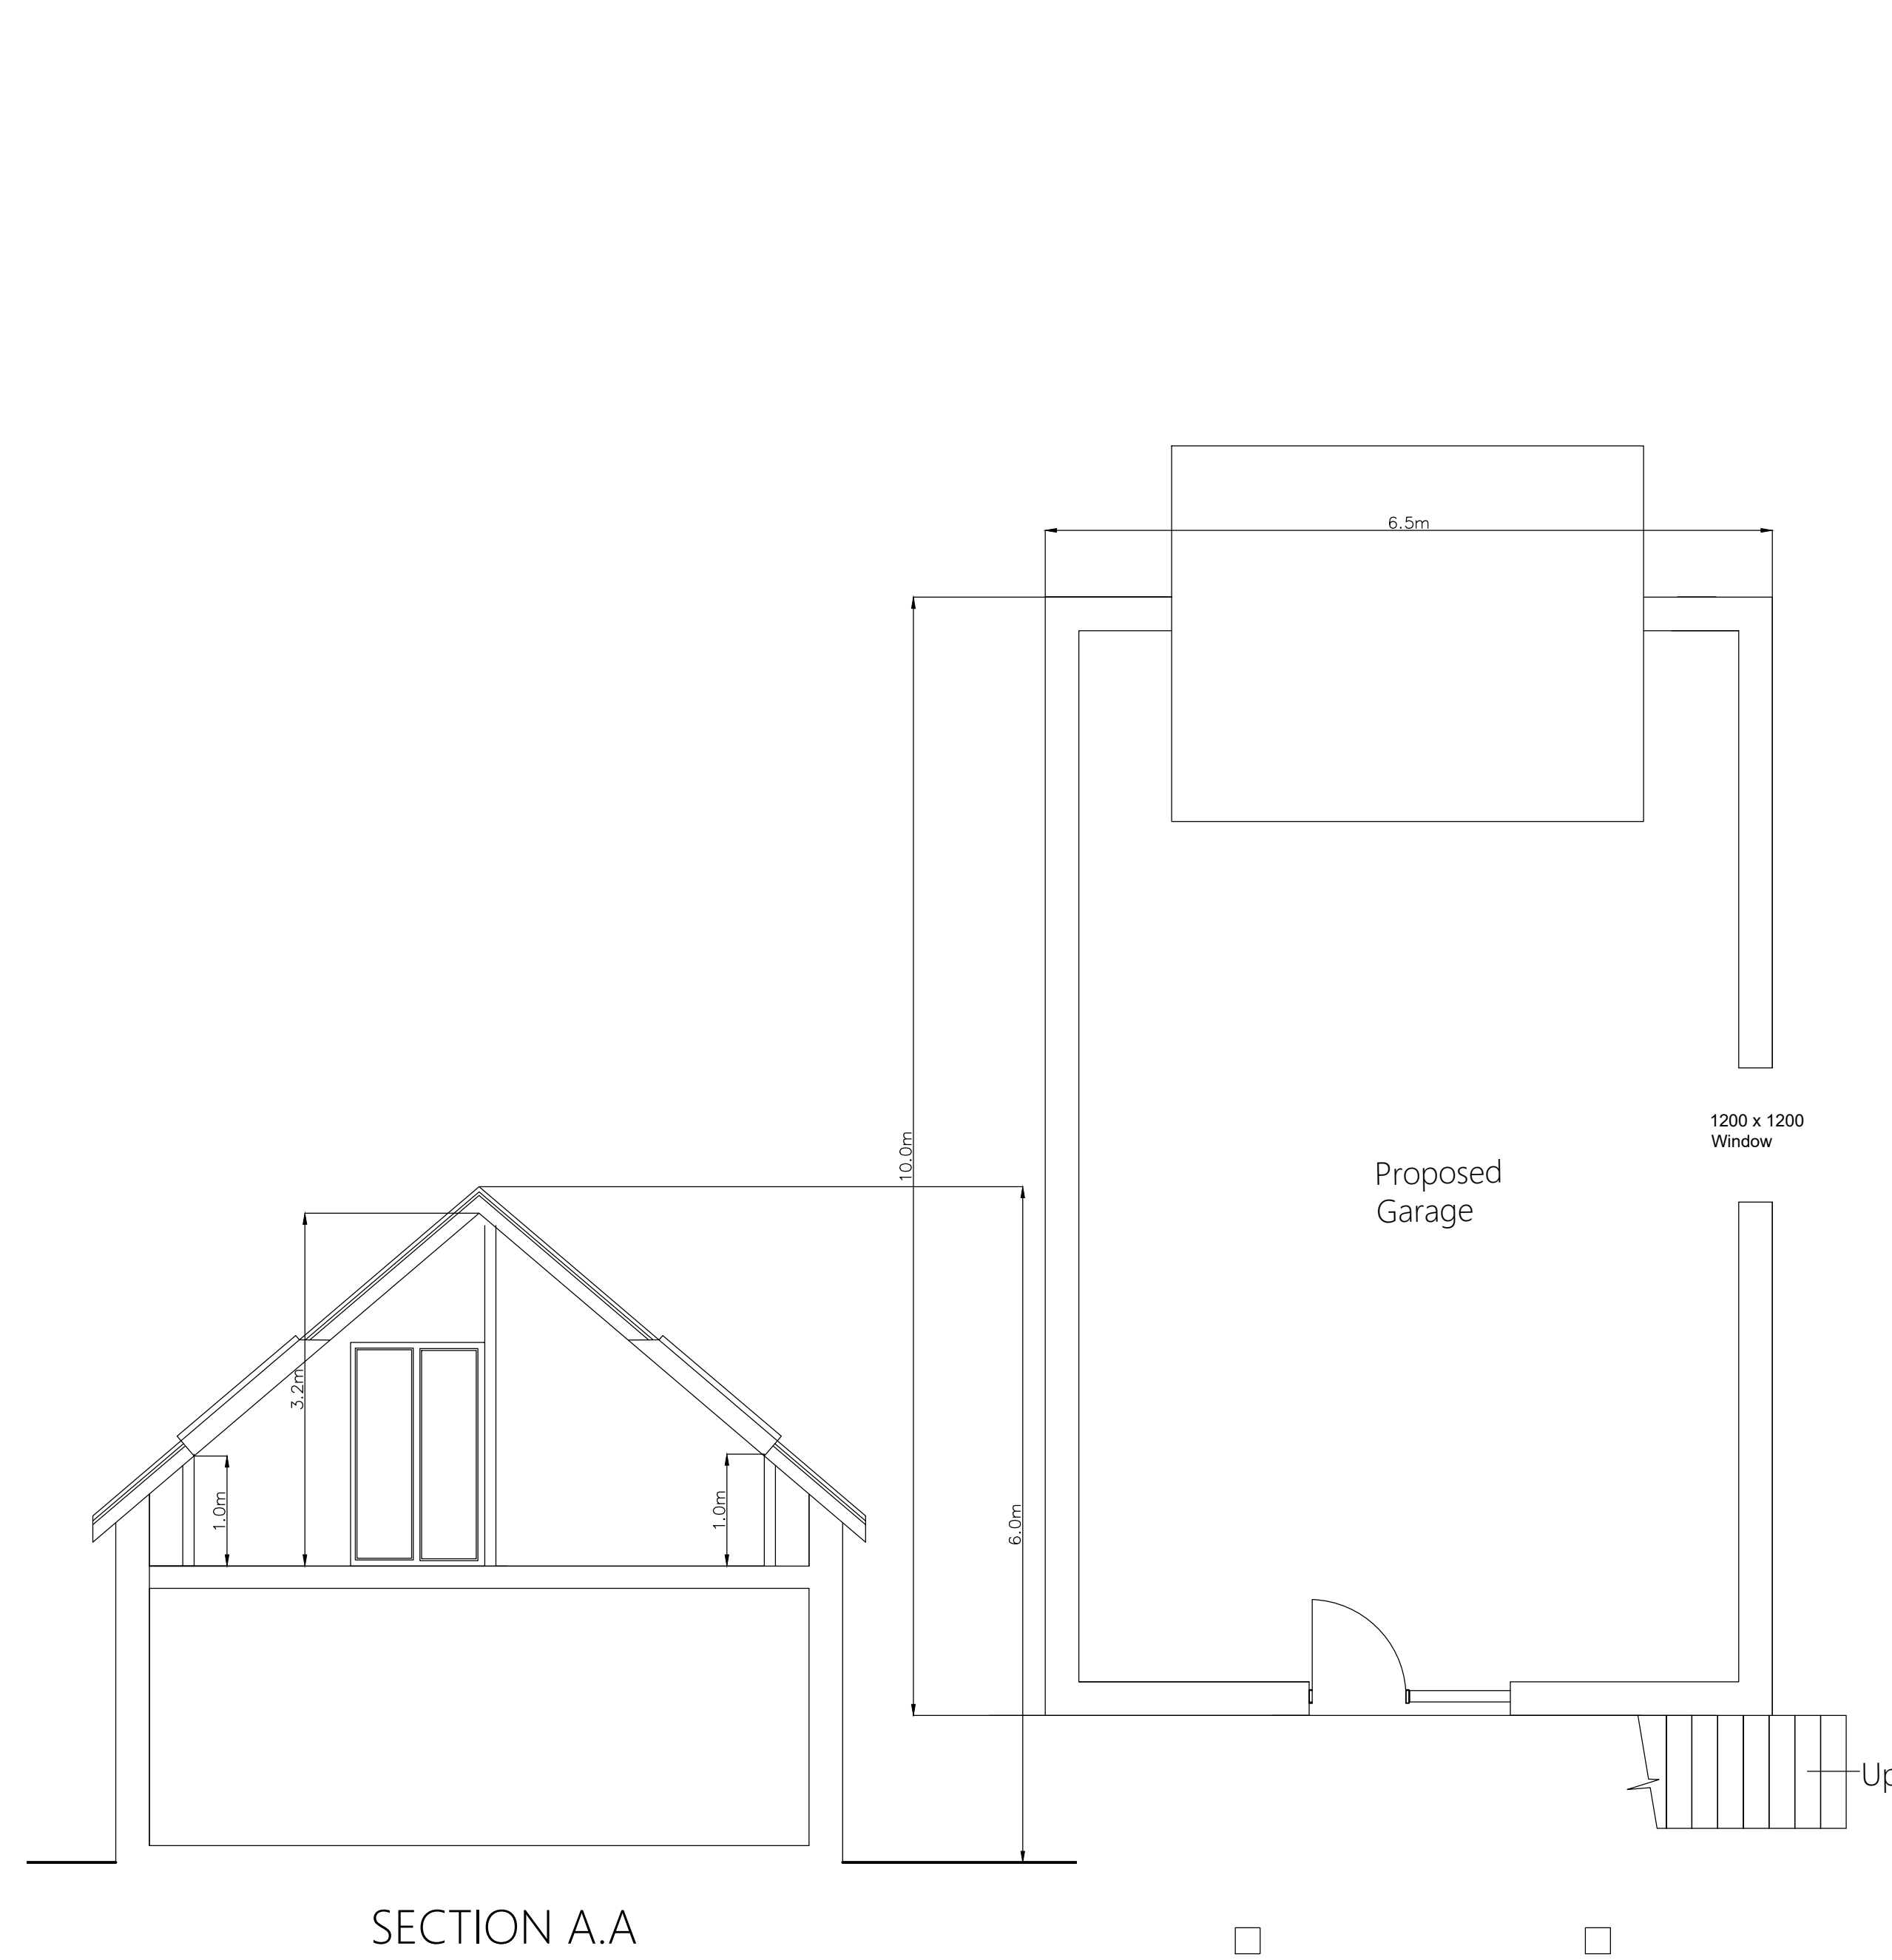


SECTION A.A


PROPOSED GROUND FLOOR PLAN

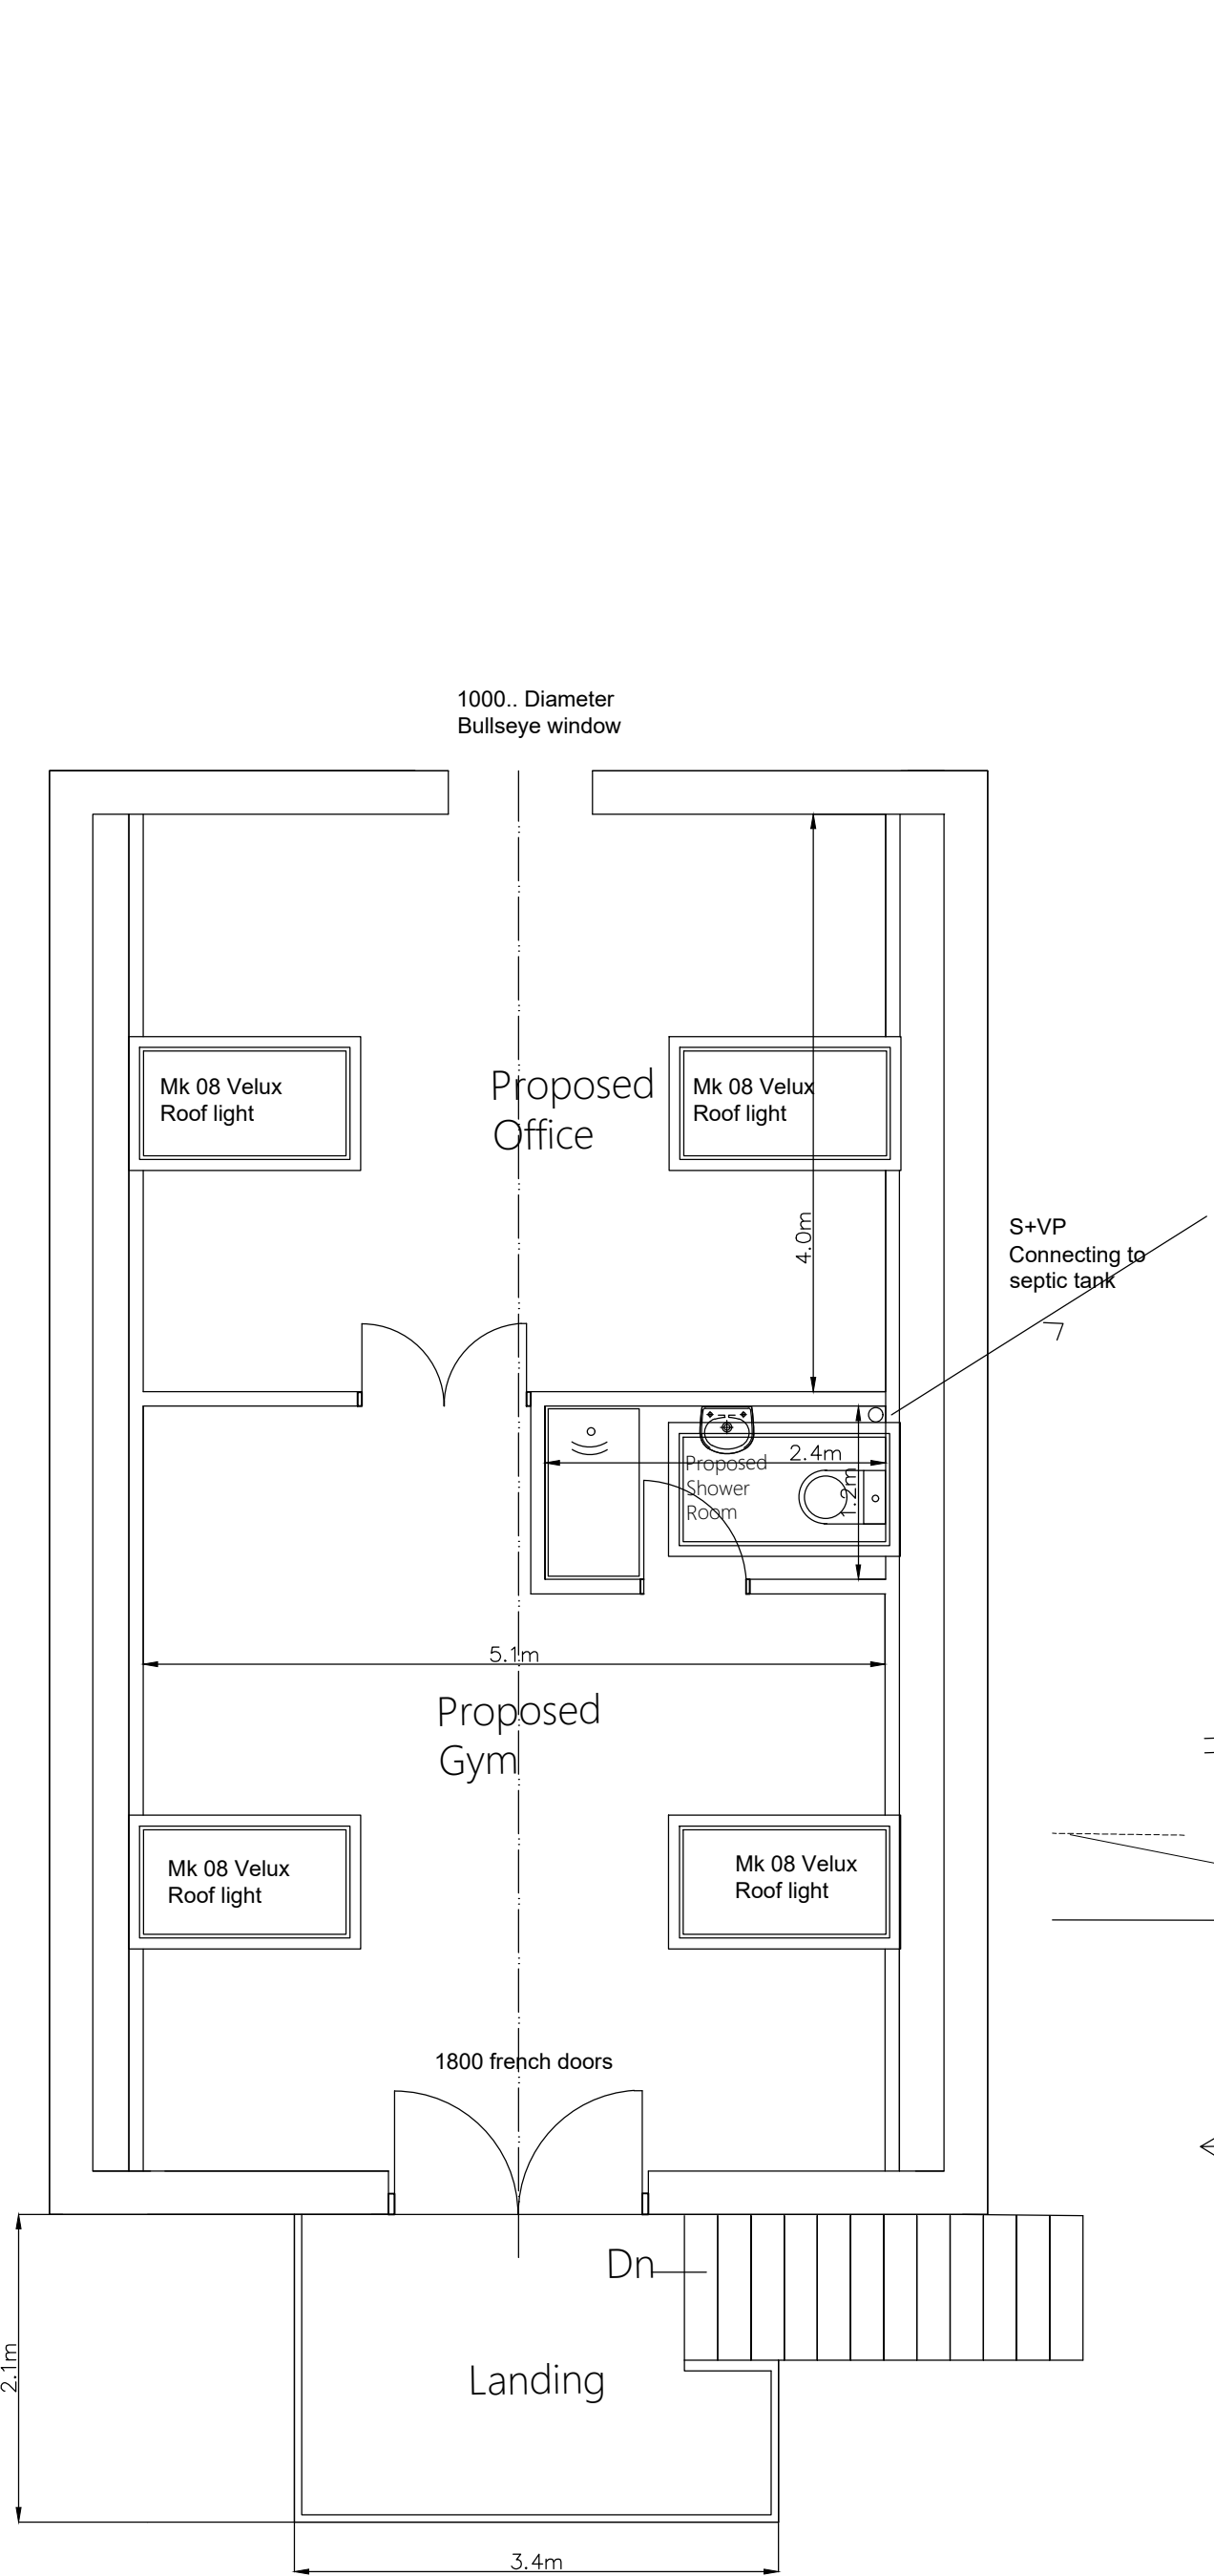

PROPOSED FIRST FLOOR PLAN

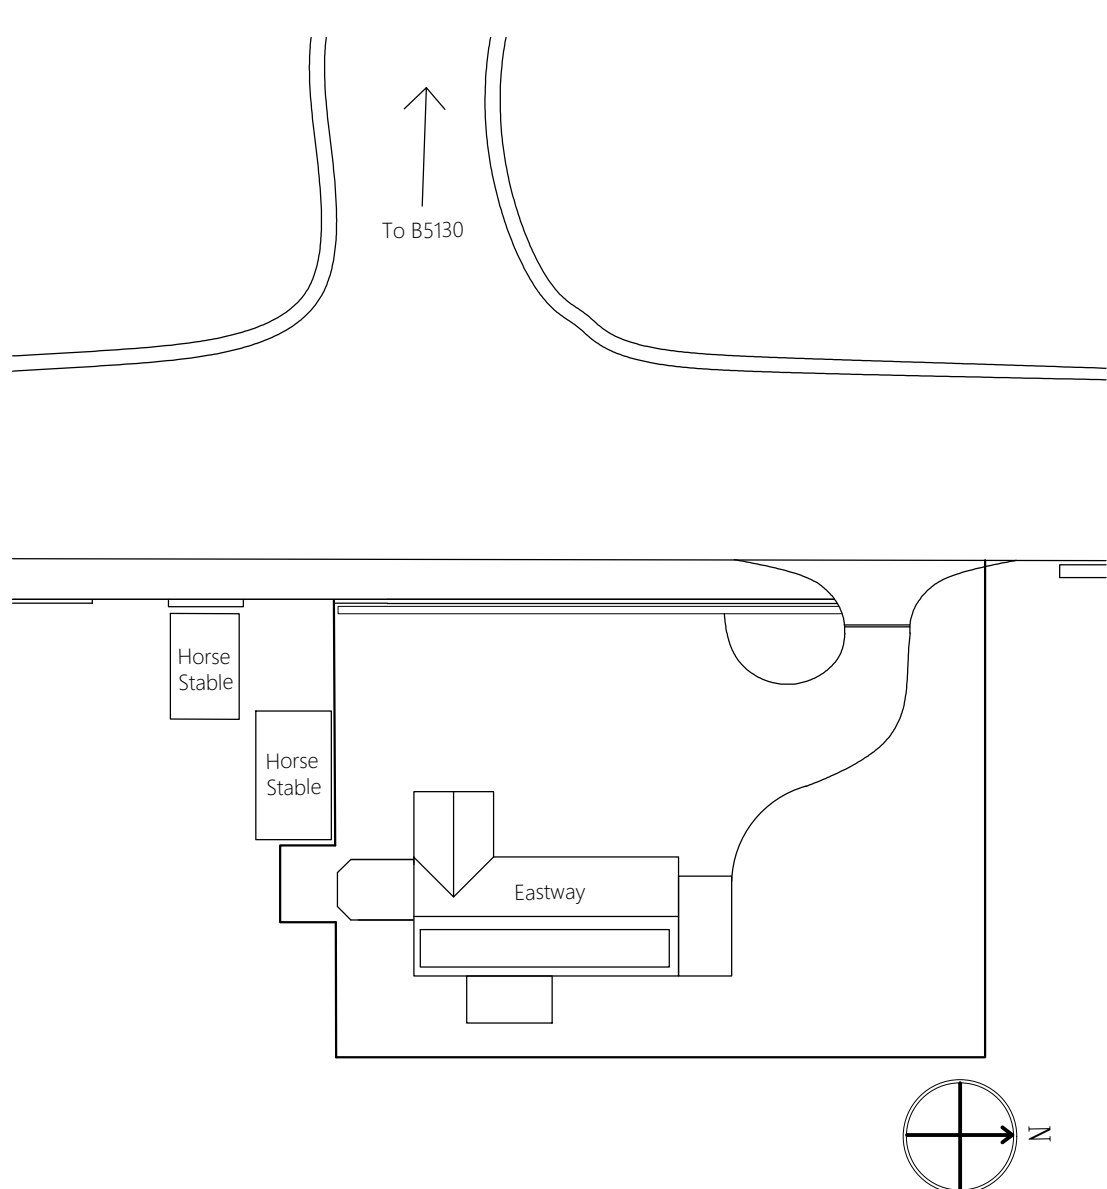

EXISTING  
BLOCK PLAN 1:500

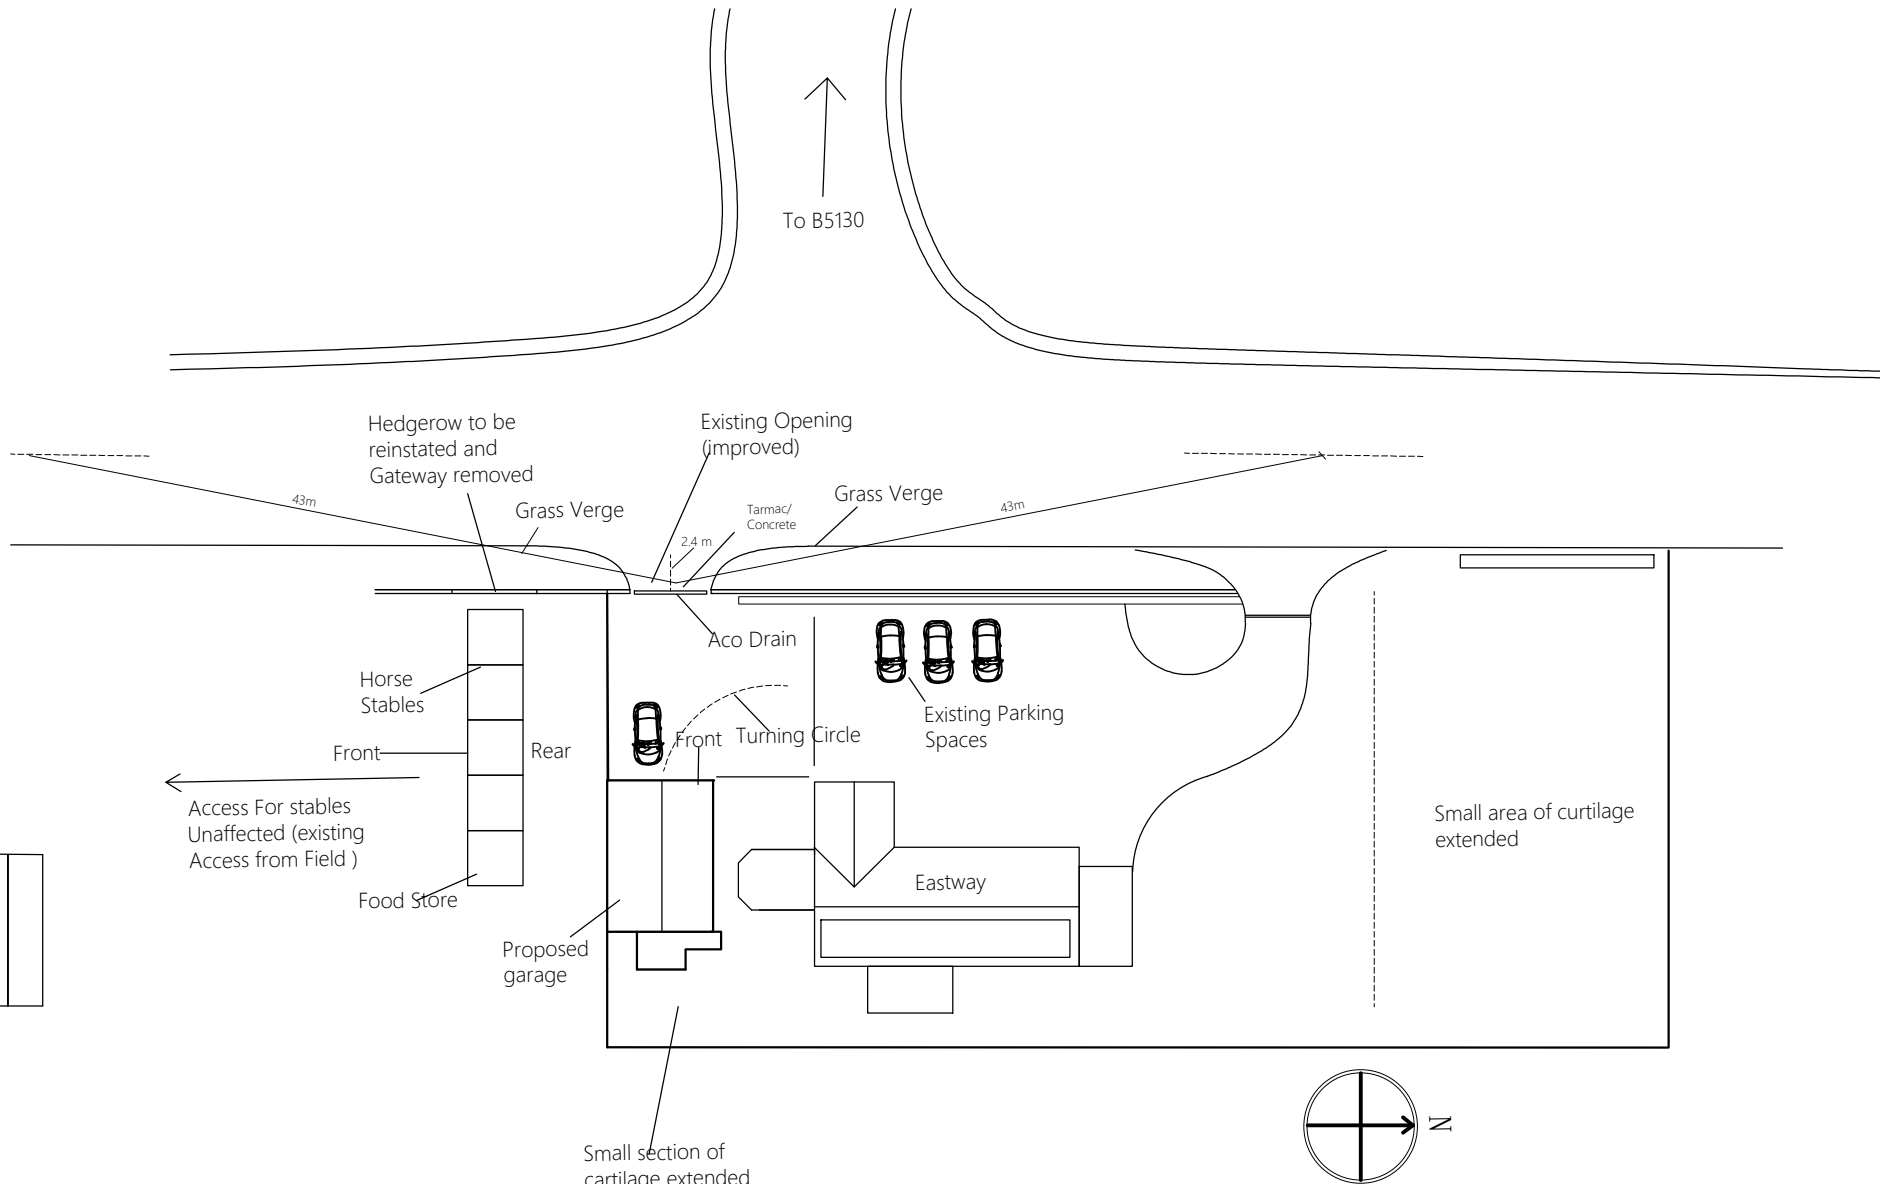

PROPOSED  
BLOCK PLAN 1:500



T: 01691 671 964  
E: Gerrard-Marshall@live.co.uk  
W: www.stoswaldsarchitectural  
designservice.co.uk

CLIENT:  
DAVID BRERETON  
PROJECT:  
PROPOSED GARAGE WITH OFFICE  
AND GYM OVER  
AT  
EASTWAY,  
BOWLING BANK,  
WREXHAM,  
LL13 9RR

SCALE: 1:50, 1:100, 1:500

DATE: JAN 2023