


PROJECT No.	A2133
PROJECT	Cloy Bank Farm
ADDRESS	Cloy Bank Farm Cloy Lane Overton LL13 0HR

TITLE	Proposed Barn Floor Plans
DRAWING No.	PL03
REVISION	-
STATUS	Planning
SCALE	1:100 @ a3

REV No.	DESCRIPTION	DATE
REV No.	DESCRIPTION	DATE

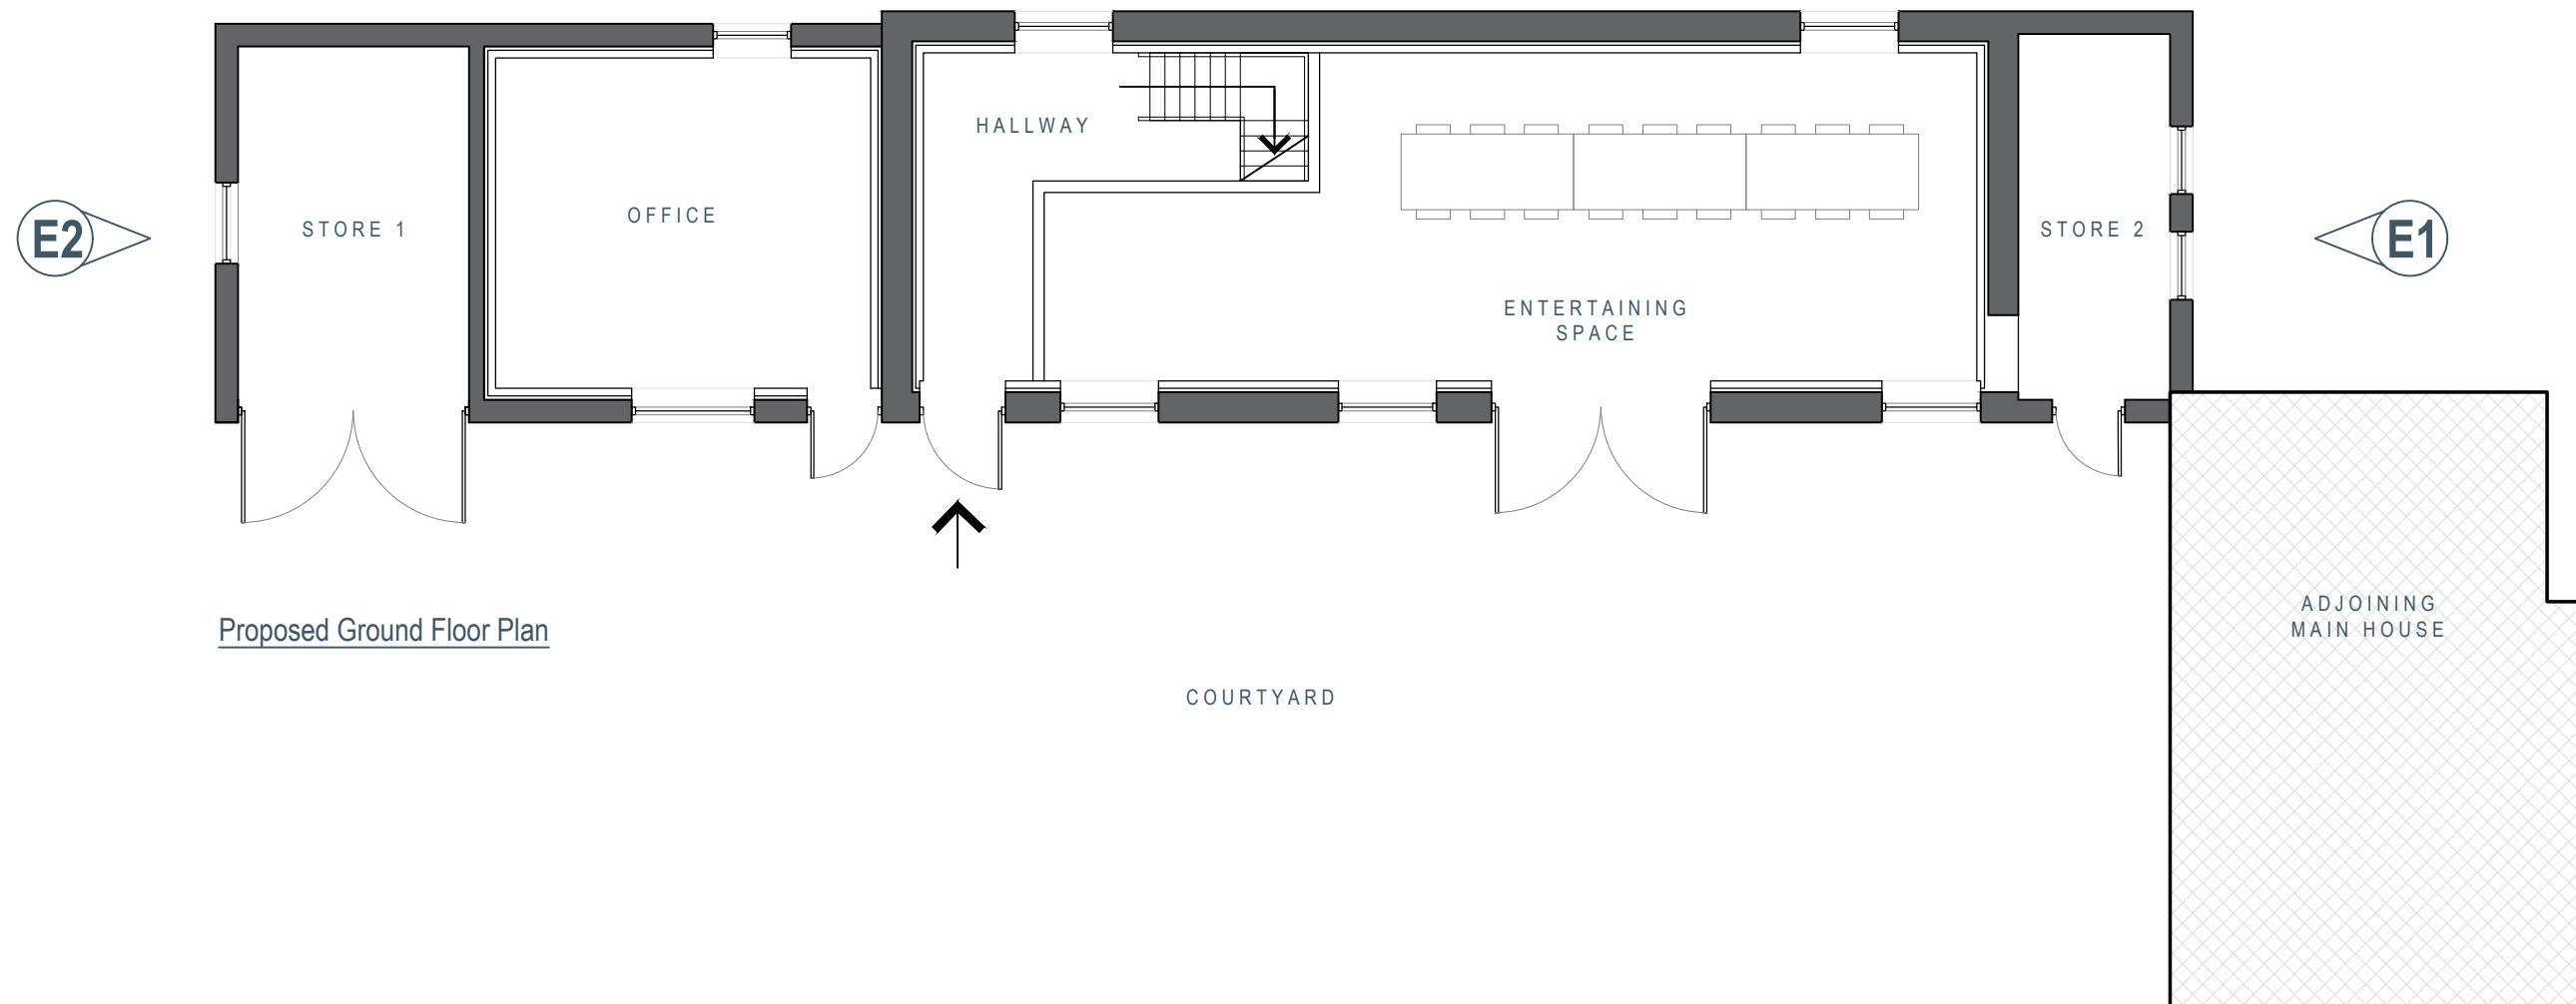

Proposed Ground Floor Plan



Proposed First Floor Plan

