




Front Elevation
1 : 100

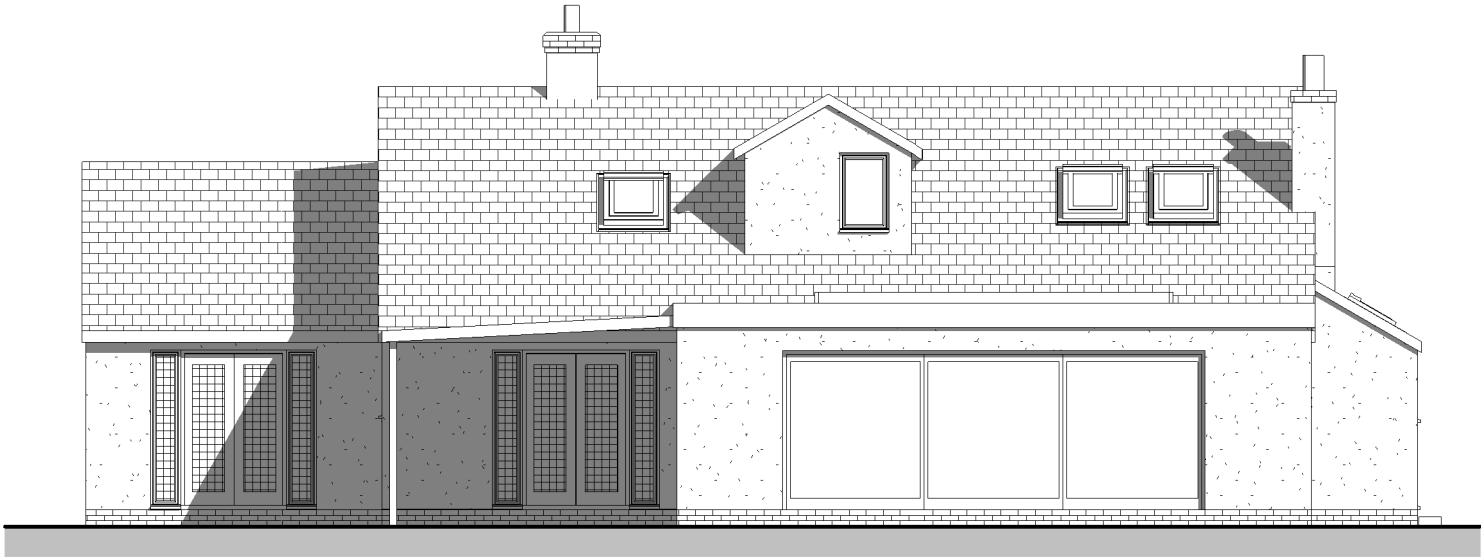

Rear Elevation
1 : 100



Side Elevation
1 : 100



Side Elevation
1 : 100

REV	DESCRIPTION	BY	DATE
OFF THE WALL ARCHITECTURAL SERVICES OFF THE WALL - Architectural Services 1The Woodlands, Chester Road, Gresford, Wrexham LL12 8NU offthewall_architectural 07772 113 971 cathy@offthewallarchitectural.com Partnered with LABC Registered Architects			
CLIENT: Mr & Mrs Dyos			
ADDRESS: 1 Sandrock Road			
STAGE: Planning			
TITLE: Proposed Elevations			
SCALE AT A3: 1 : 100	DATE: 31.10.2022	DRAWN: CO	CHECKED: CO
PROJECT NO: 1274	DRAWING NO: PL02	REVISION:	