


PROPOSED FRONT ELEVATION


PROPOSED REAR ELEVATION

PROPOSED SIDE ELEVATION


PROPOSED SIDE ELEVATION

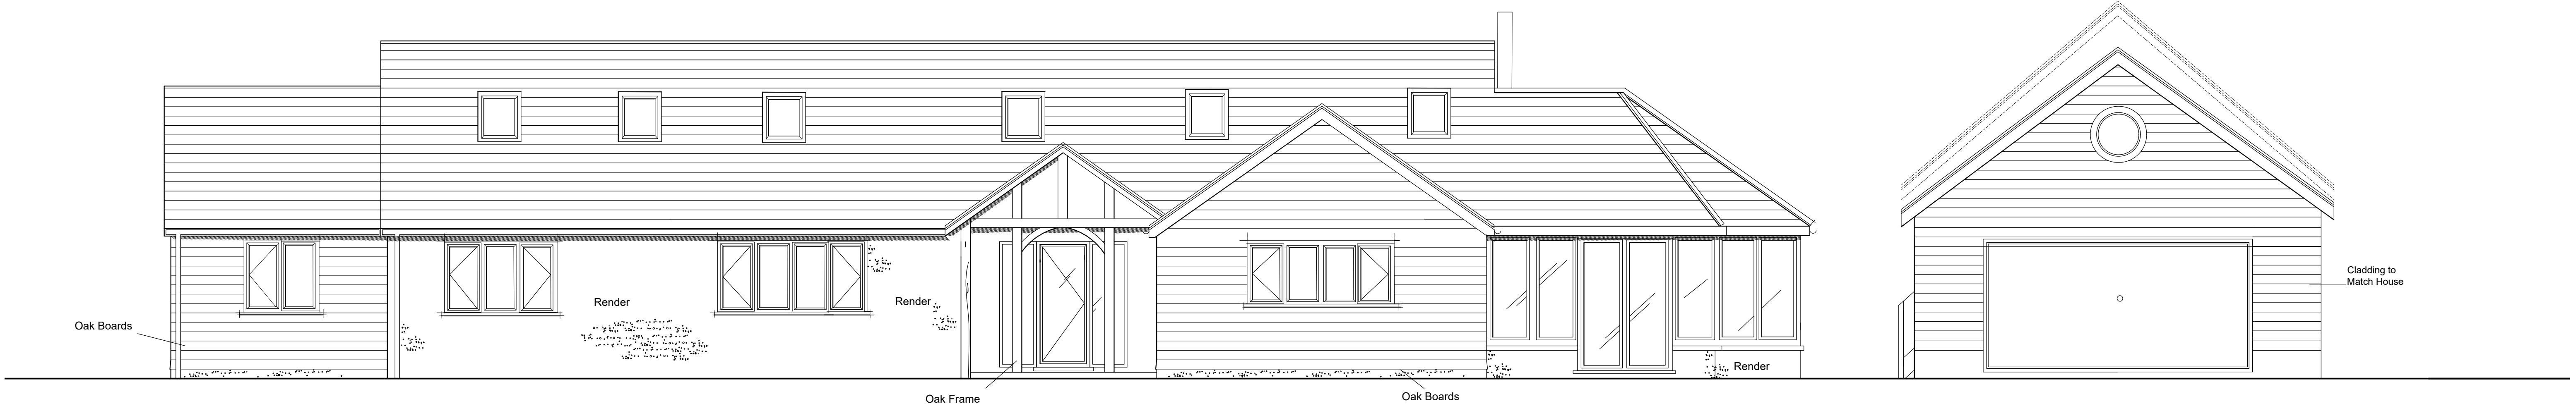


STREET SCENE

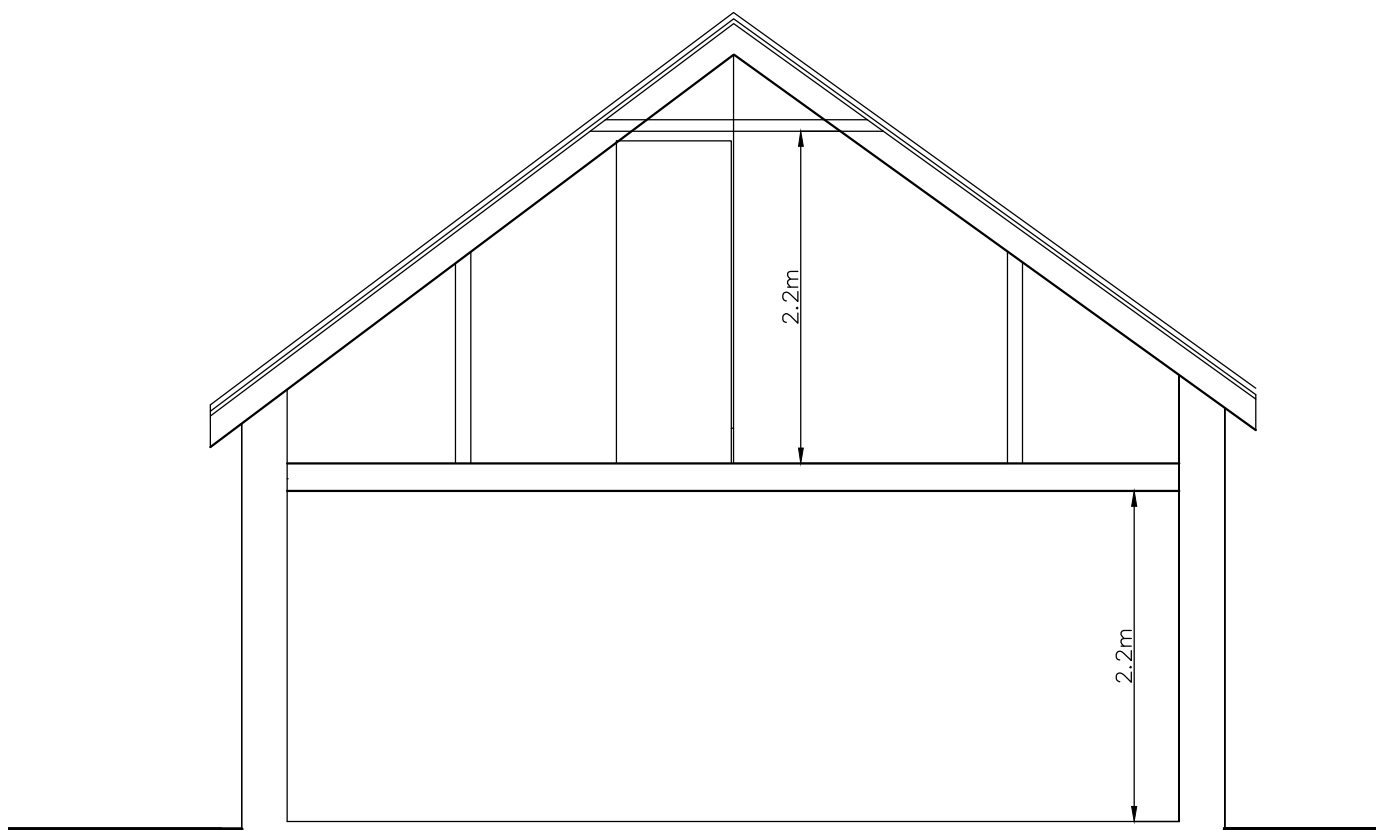

SECTION A.A

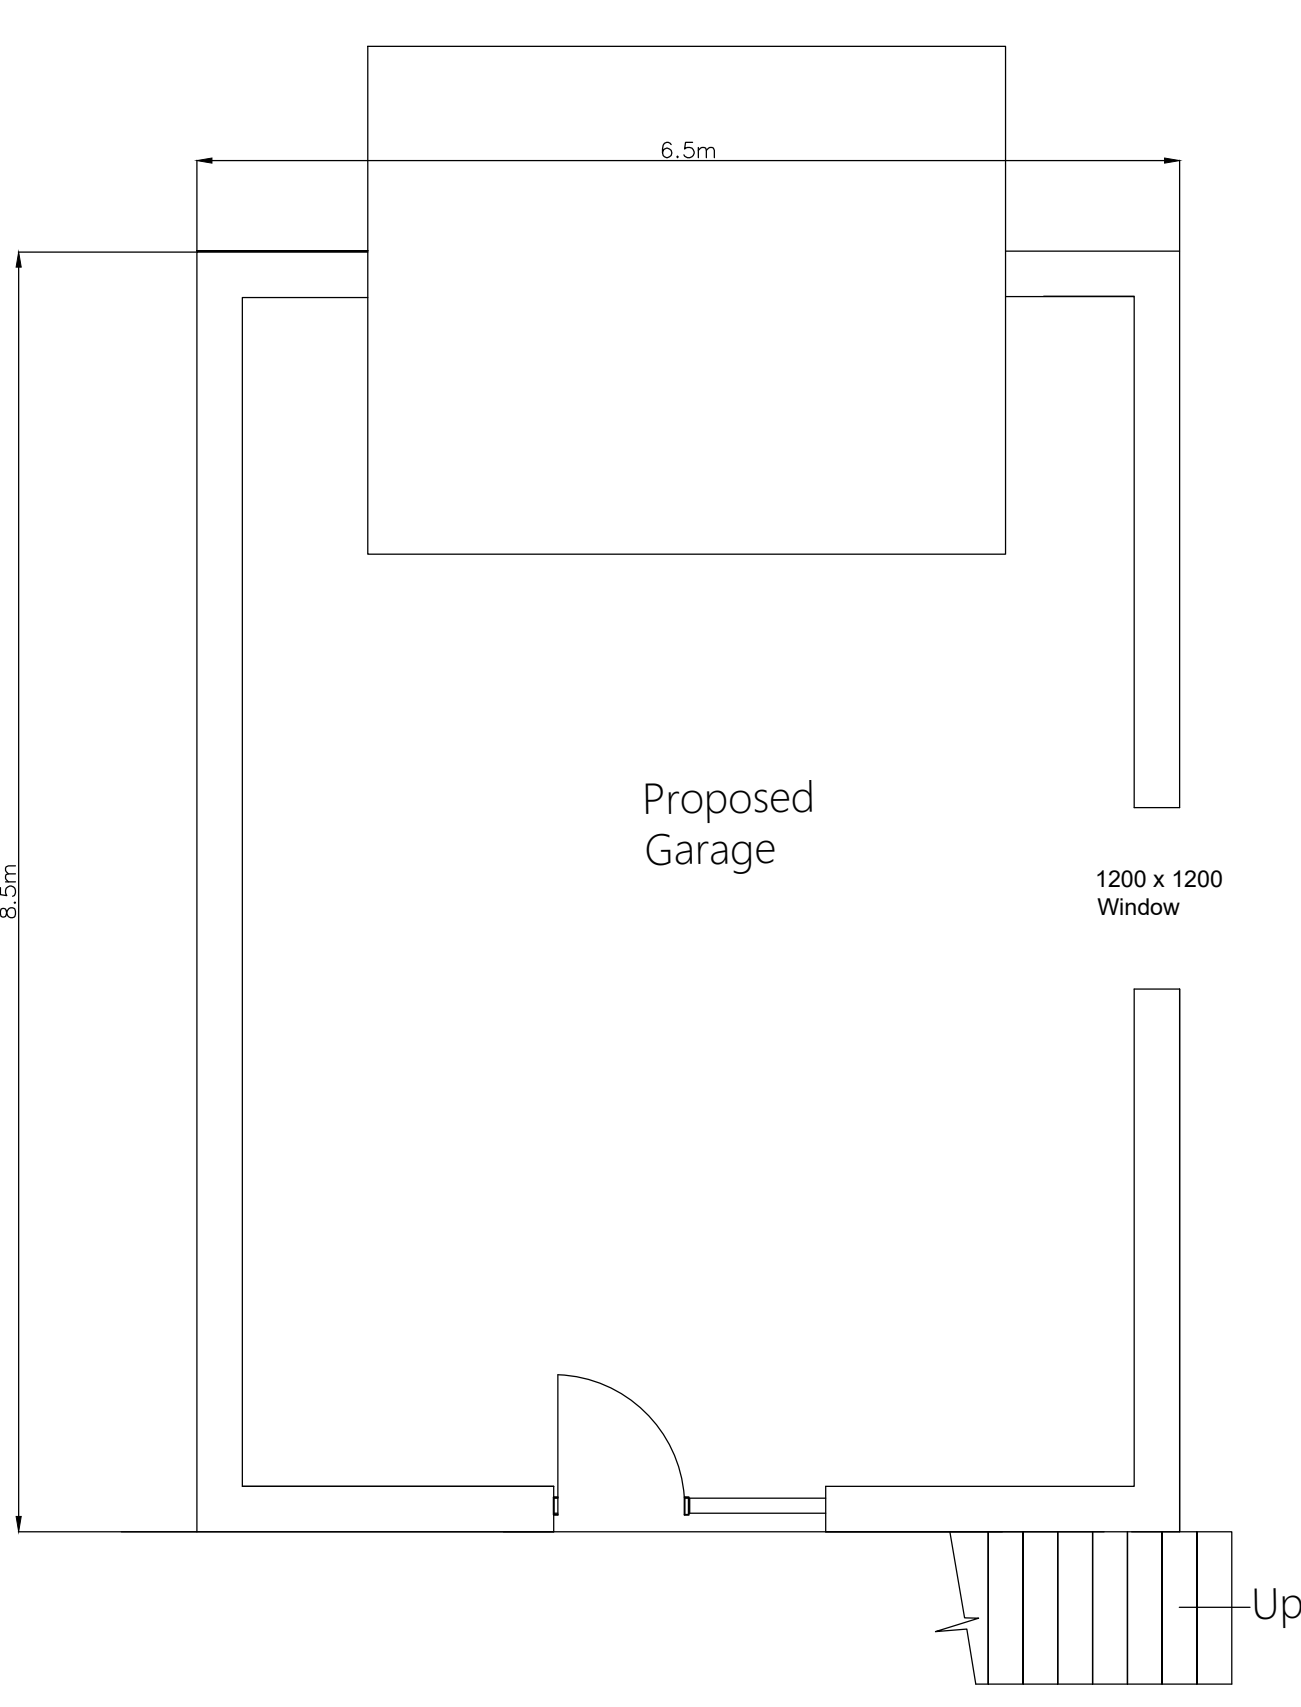

PROPOSED GROUND FLOOR PLAN

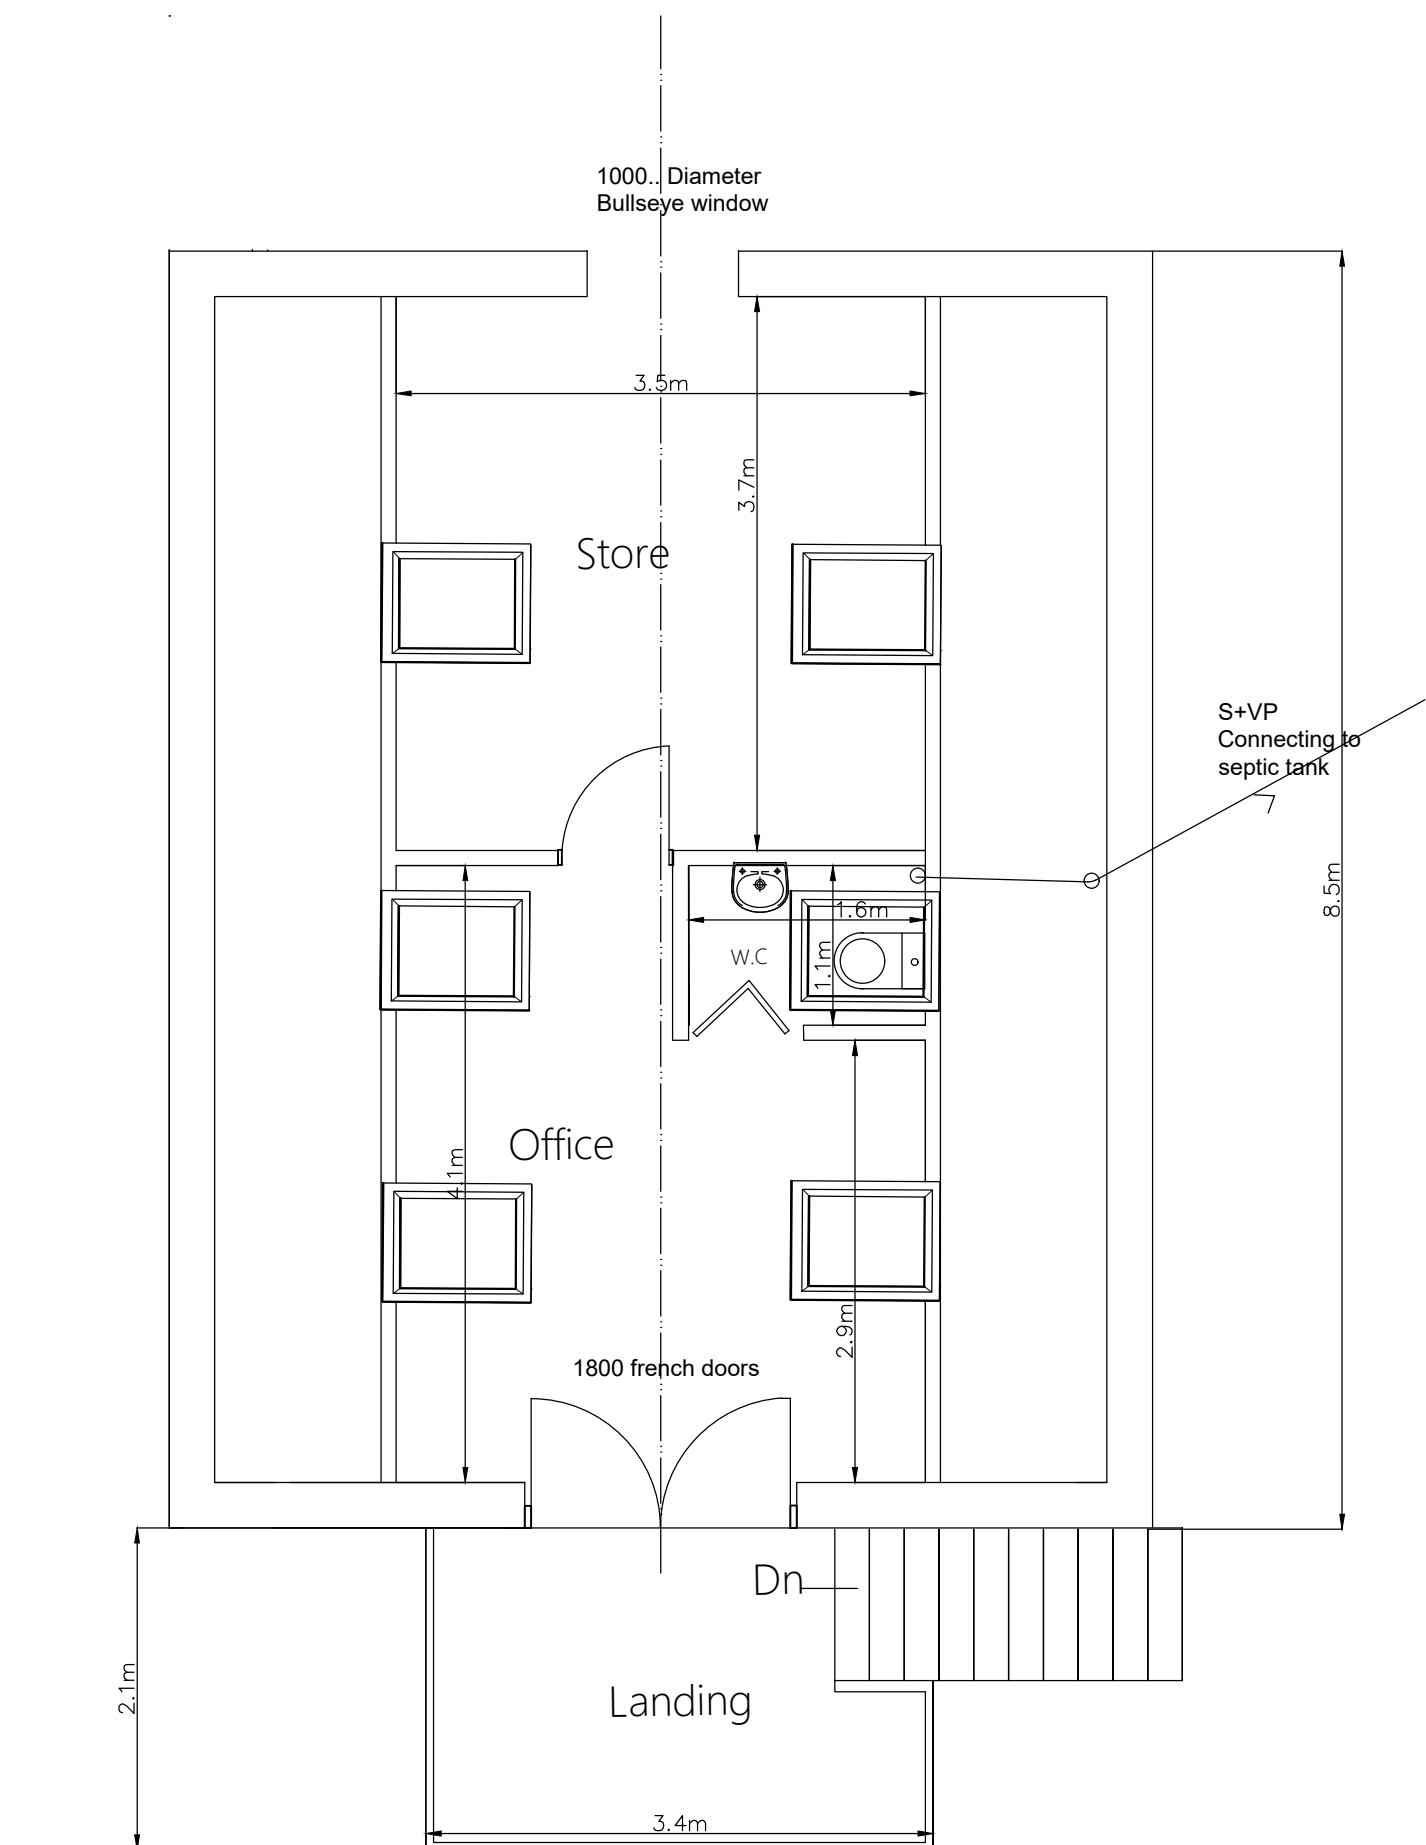

PROPOSED FIRST FLOOR PLAN



T: 01691 671 964
E: Gerrard-Marshall@live.co.uk
W: www.stoswaldsarchitectural
designservice.co.uk

CLIENT:
DAVID BRERETON
PROJECT:
PROPOSED GARAGE WITH OFFICE
AND GYM OVER
AT
EASTWAY,
BOWLING BANK,
WREXHAM,
LL13 9RR

SCALE: 1:50, 1:100, 1:500

DATE: FEB 2023