





PROPOSED FRONT ELEVATION.

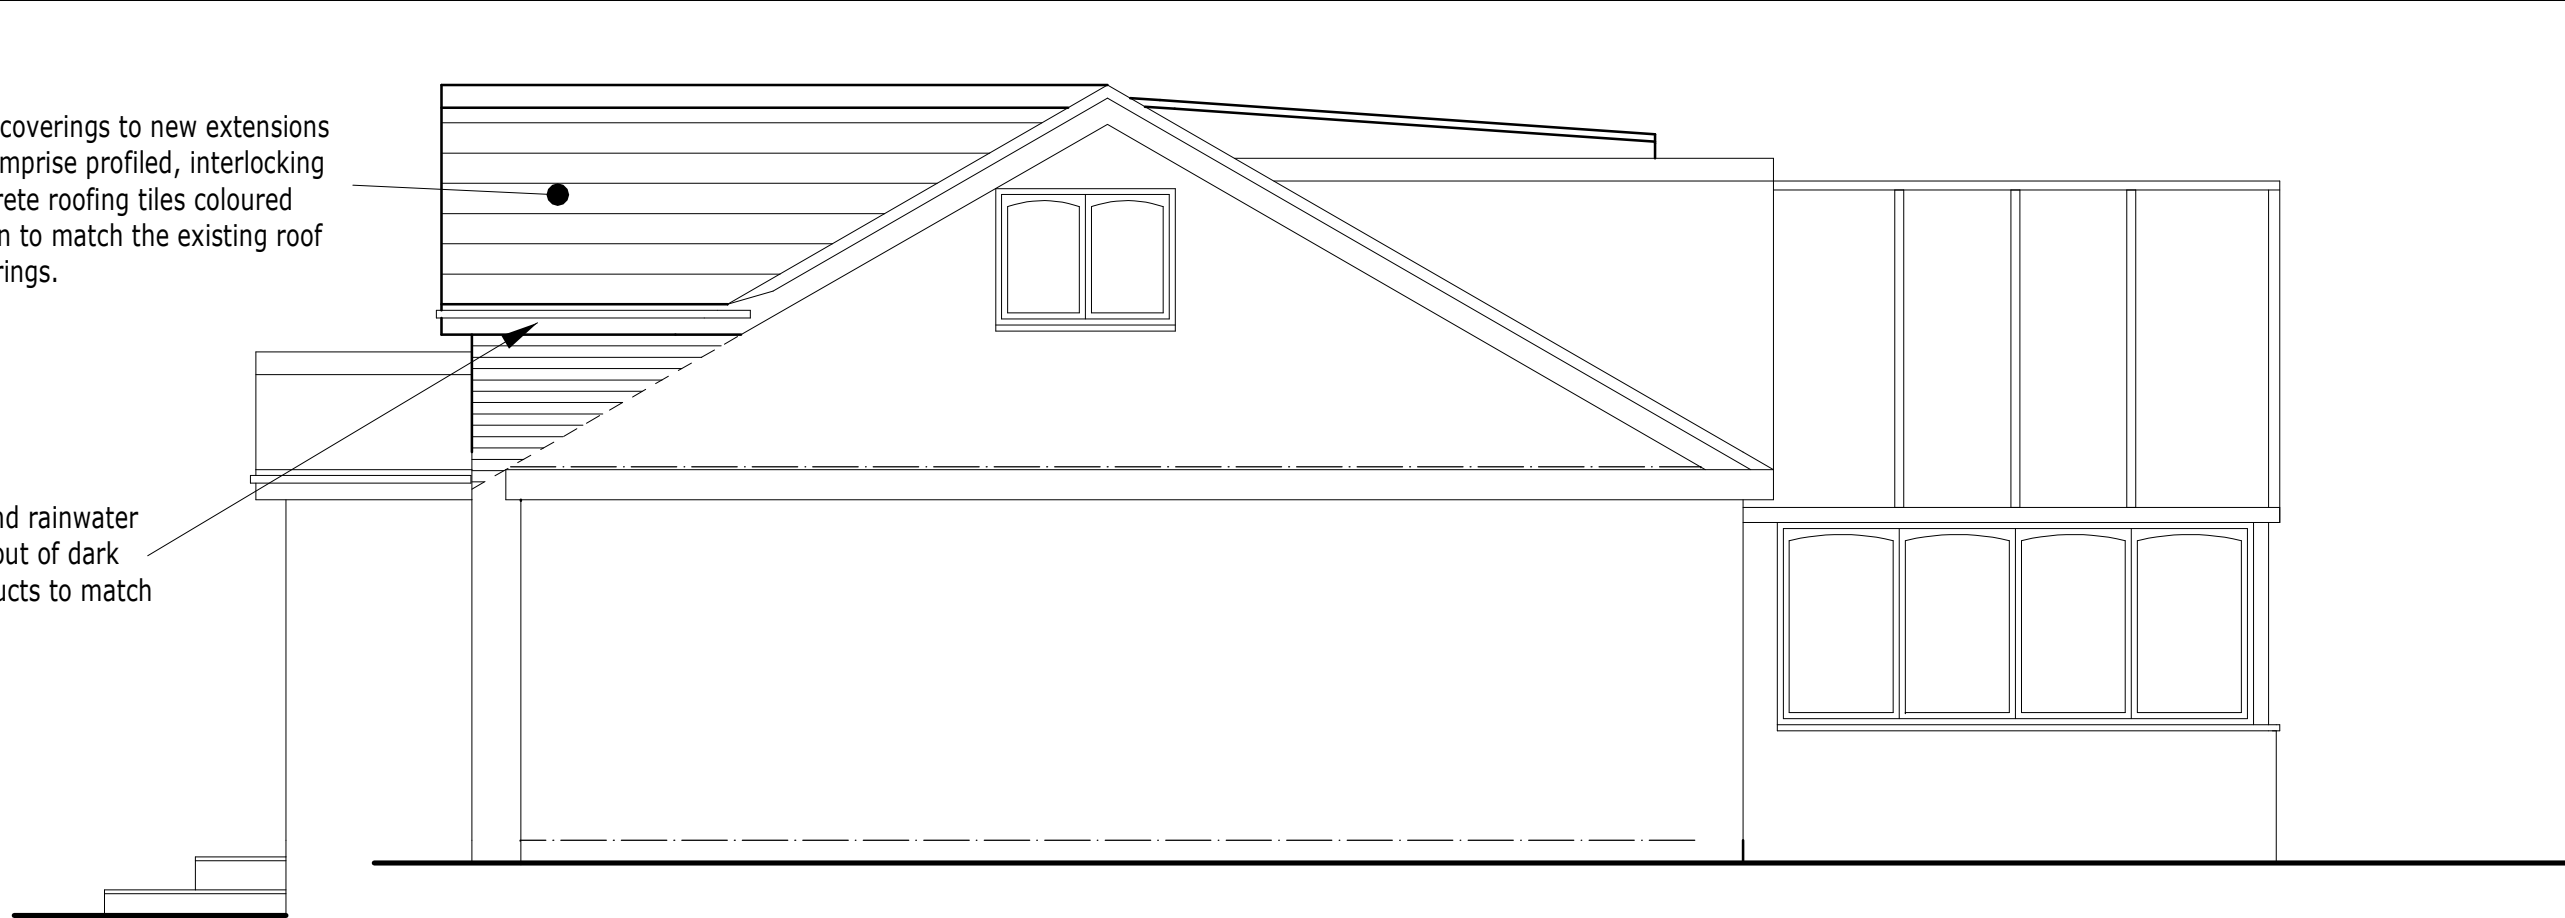


PROPOSED SIDE ELEVATION.




PROPOSED REAR ELEVATION.

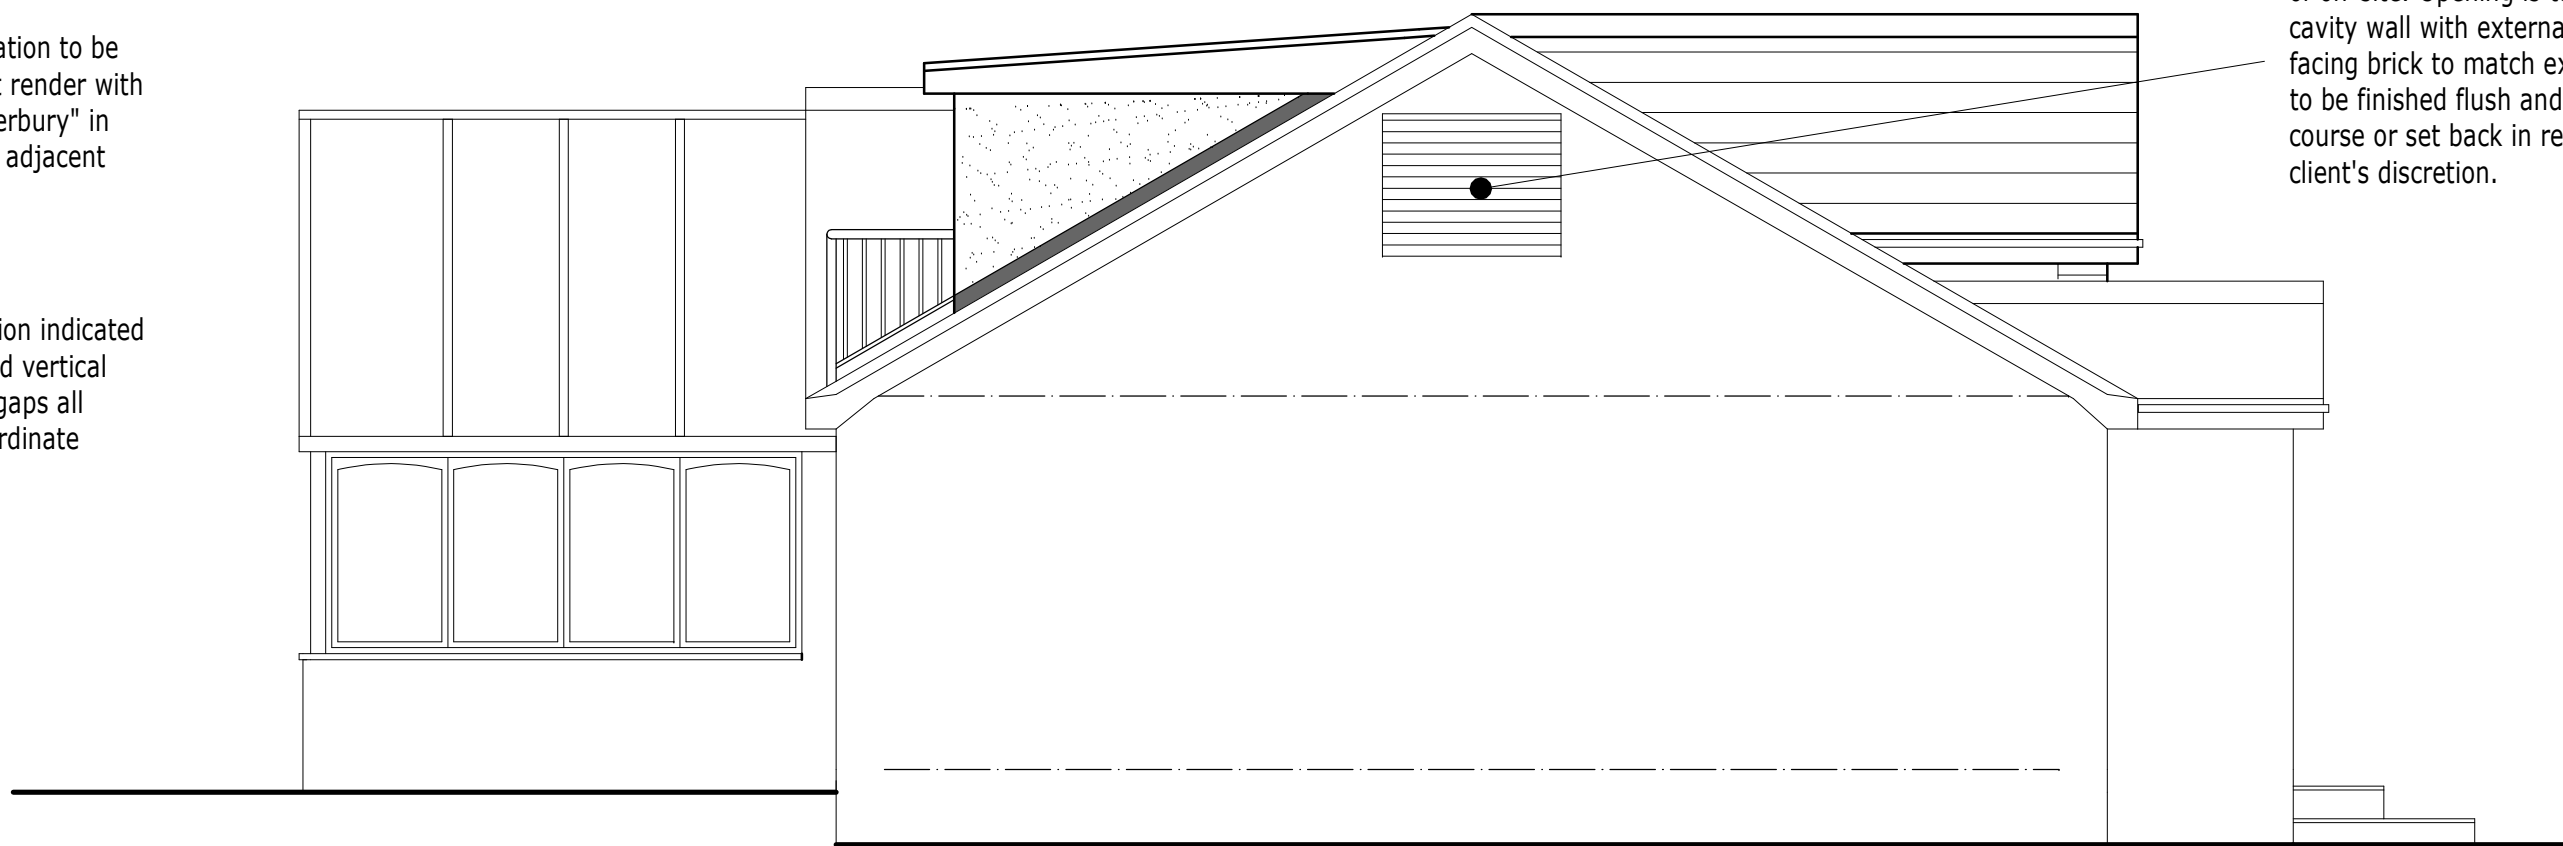

PROPOSED SIDE ELEVATION.

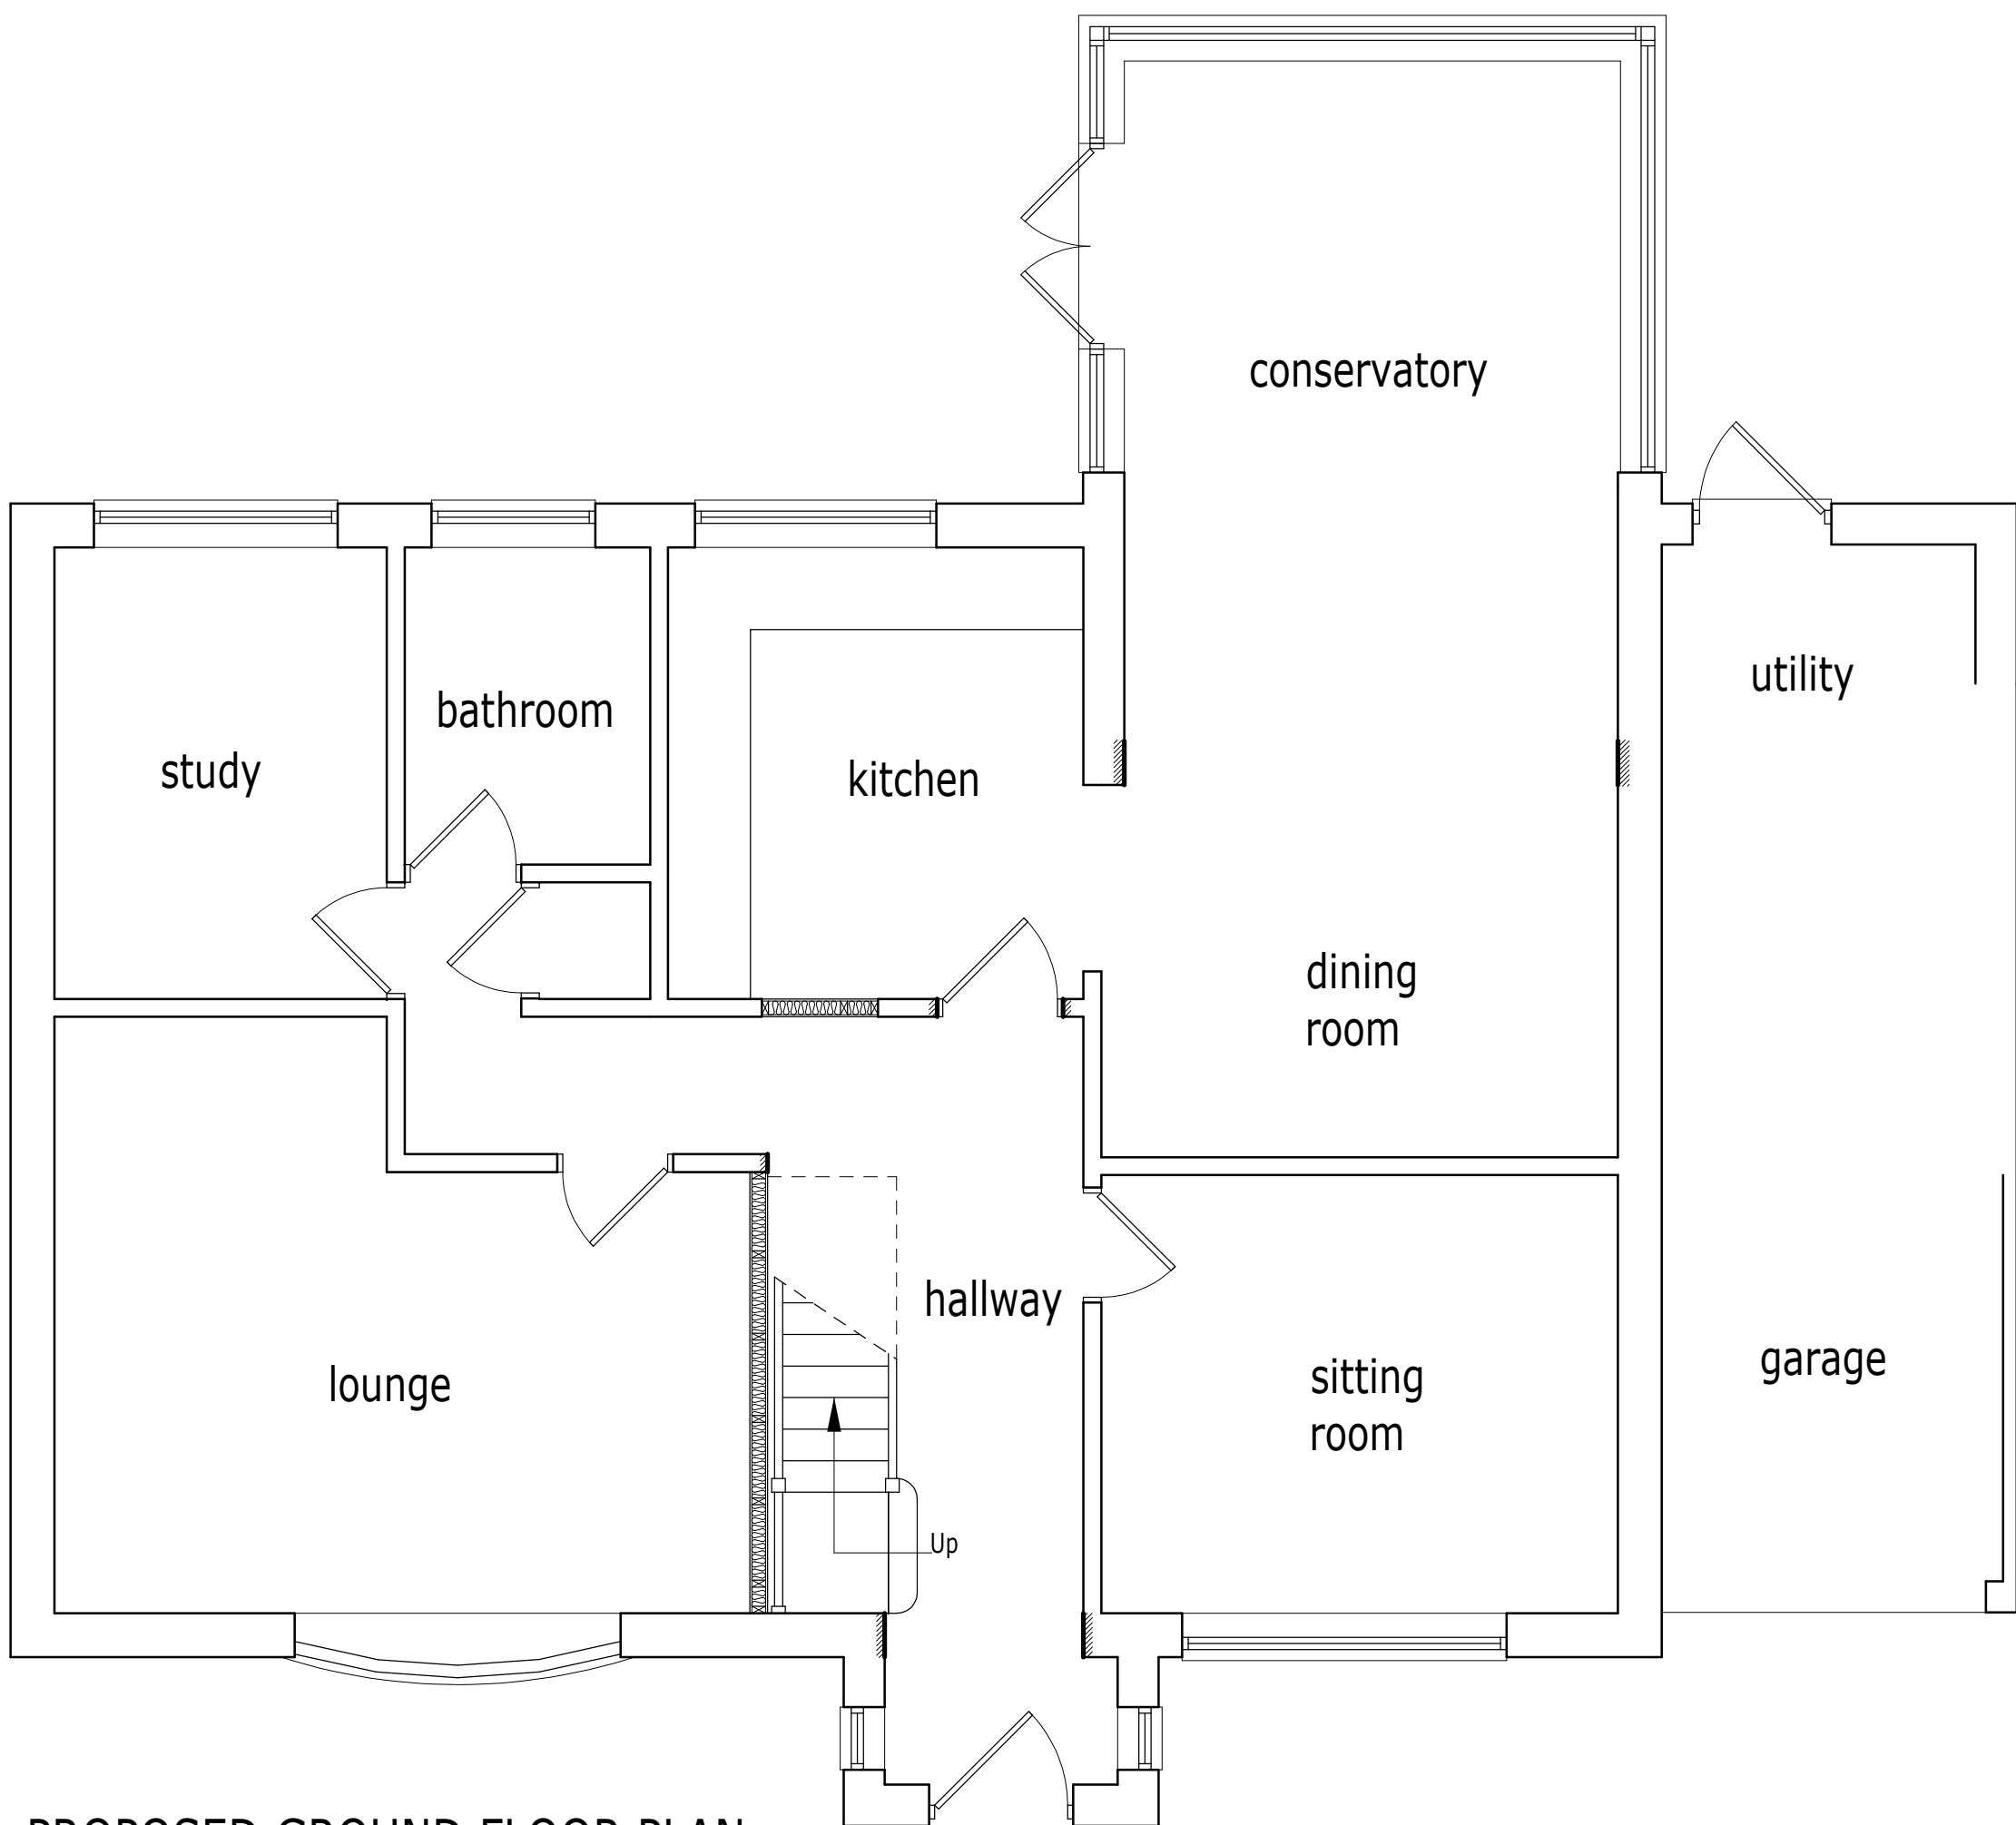

PROPOSED GROUND FLOOR PLAN.

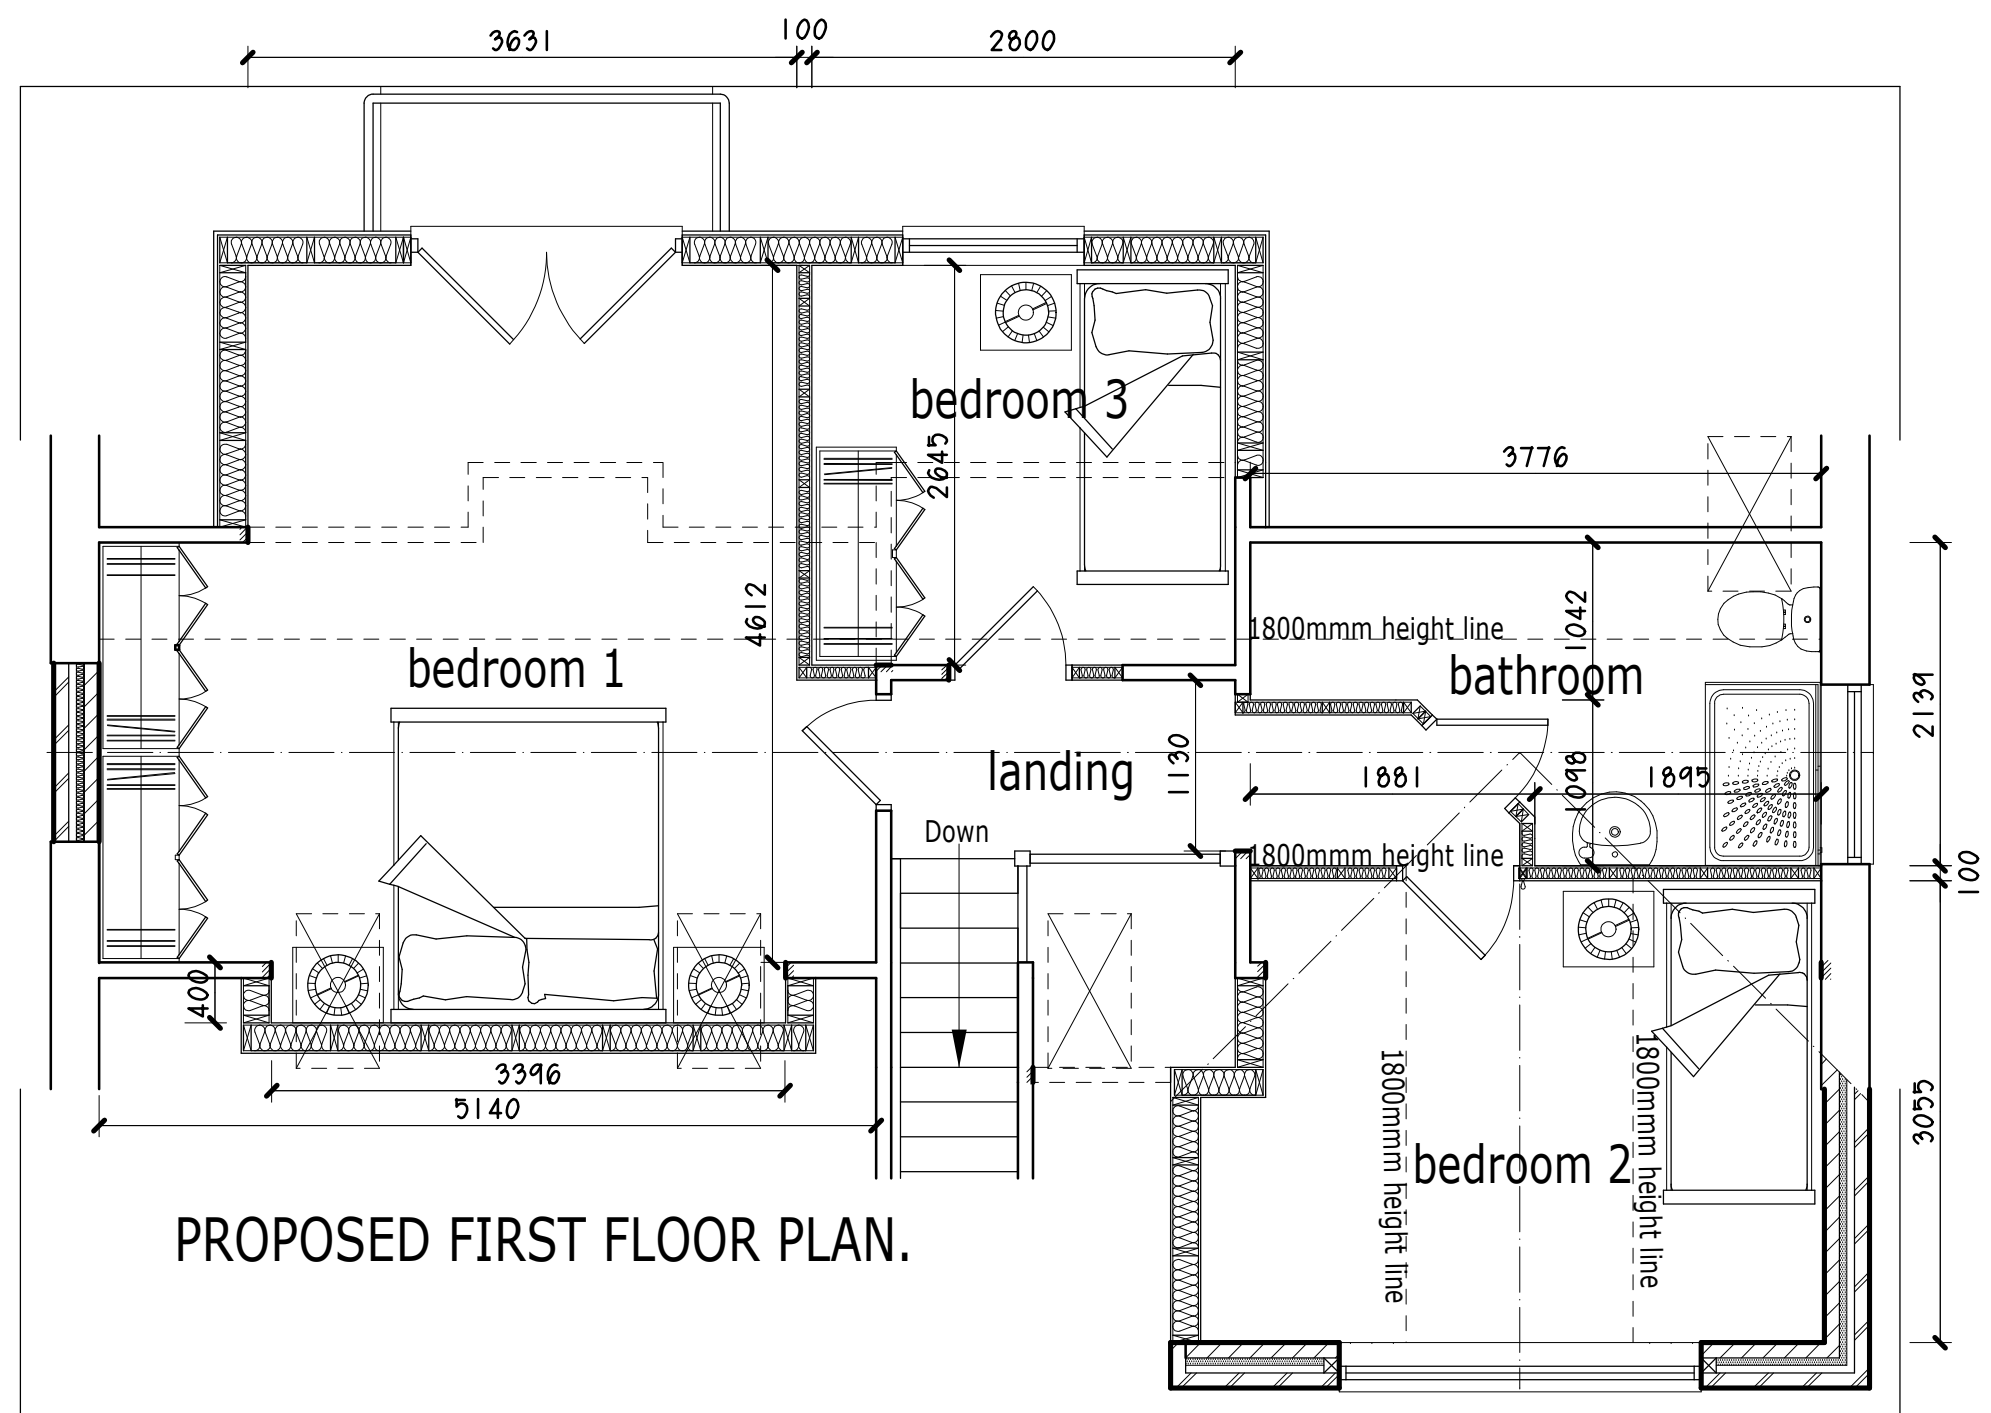

PROPOSED FIRST FLOOR PLAN.



Project.	
PROPOSED EXTENSION & ALTERATIONS to BEVERLEY, GATE ROAD, FRONCYSYLLTE, LLANGOLLEN, LL20 7RH.	
Client.	
Mr & Mrs T. ROBINSON.	
Title.	
PLANS & ELEVATIONS - AS PROPOSED.	
Drawing No.	
10538.04.dsj	
Date.	June 2021.
Scale.	1:50@A1.
D.S. Jones & Co.	
Architectural & Planning Consultants. The Studio, 26, Prospect Drive, Coedpoeth, Wrexham, LL11 3PE. Tel : 01978 750195 / 07880 874522. E : dsjonesandco@live.co.uk	