



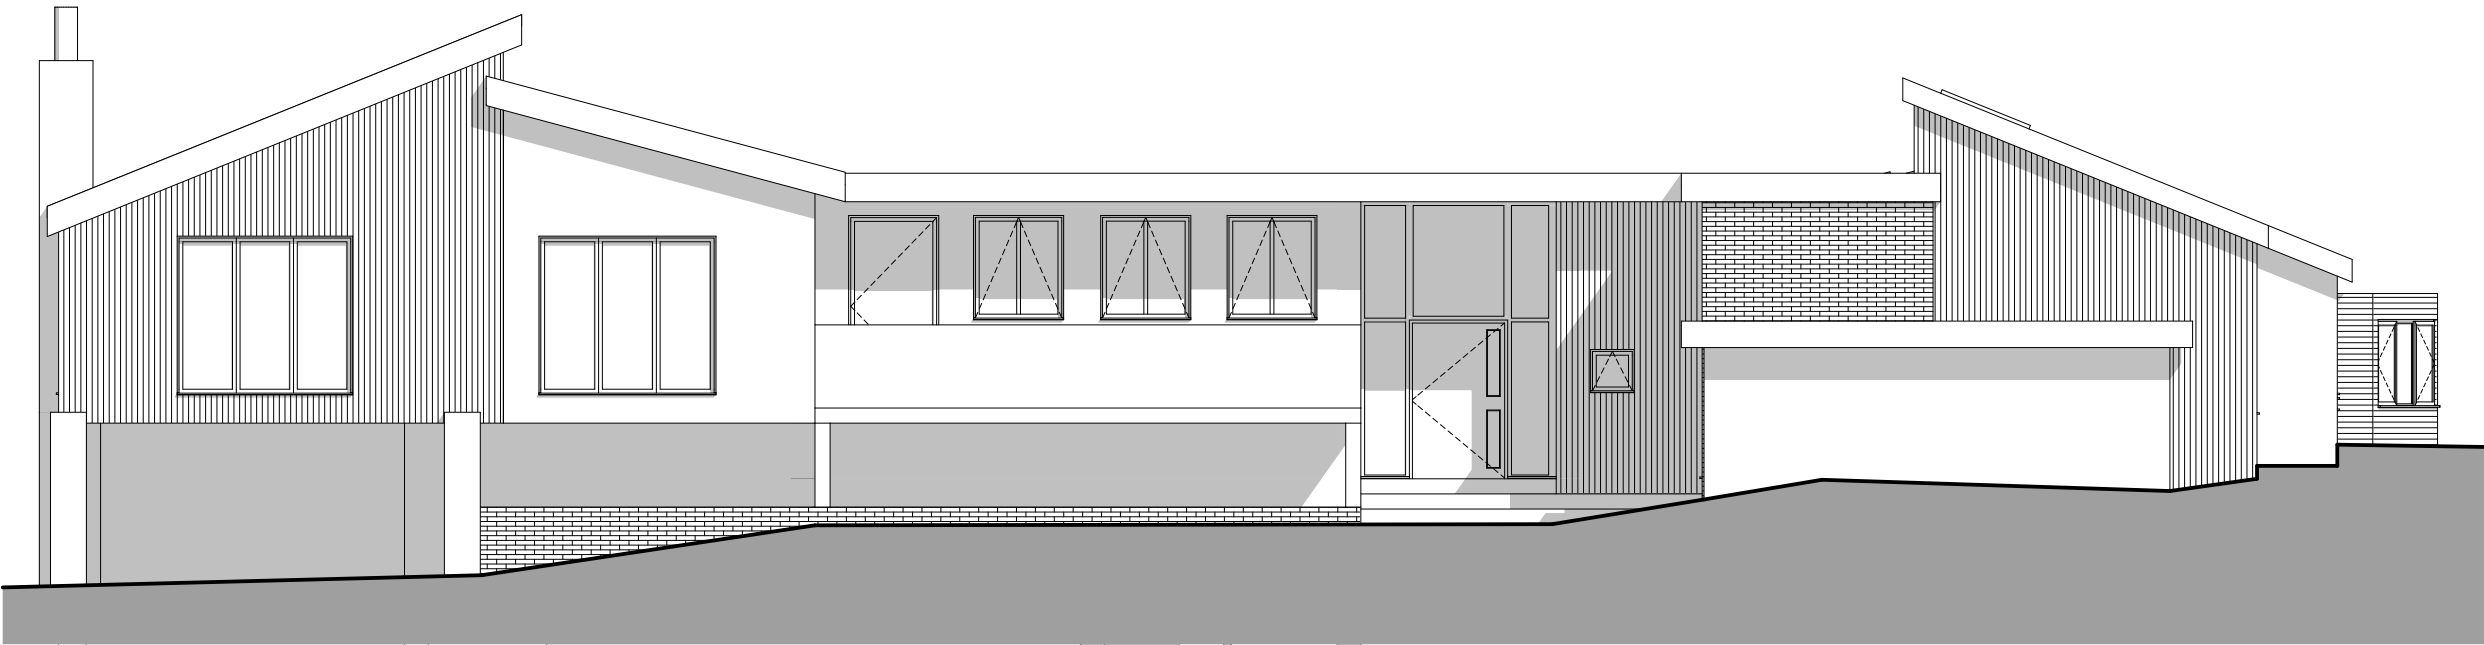


Proposed Front Elevation
1:100




Proposed Side Elevation
1:100

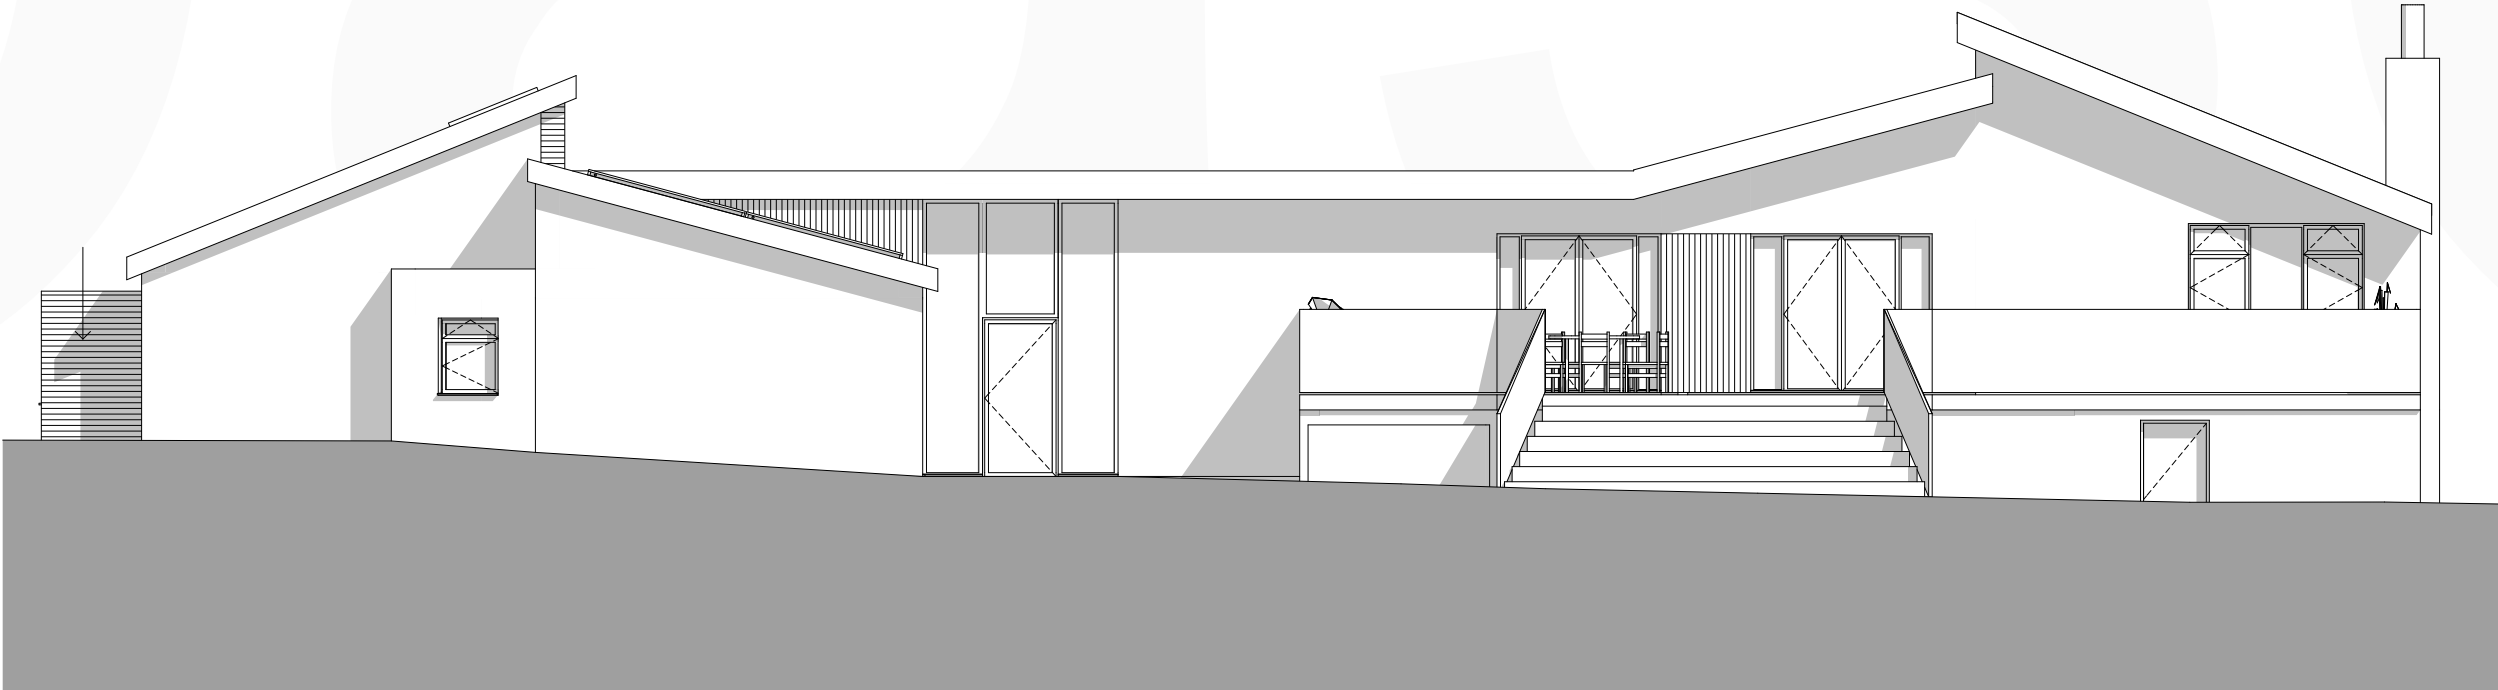

Proposed Rear Elevation
1:100

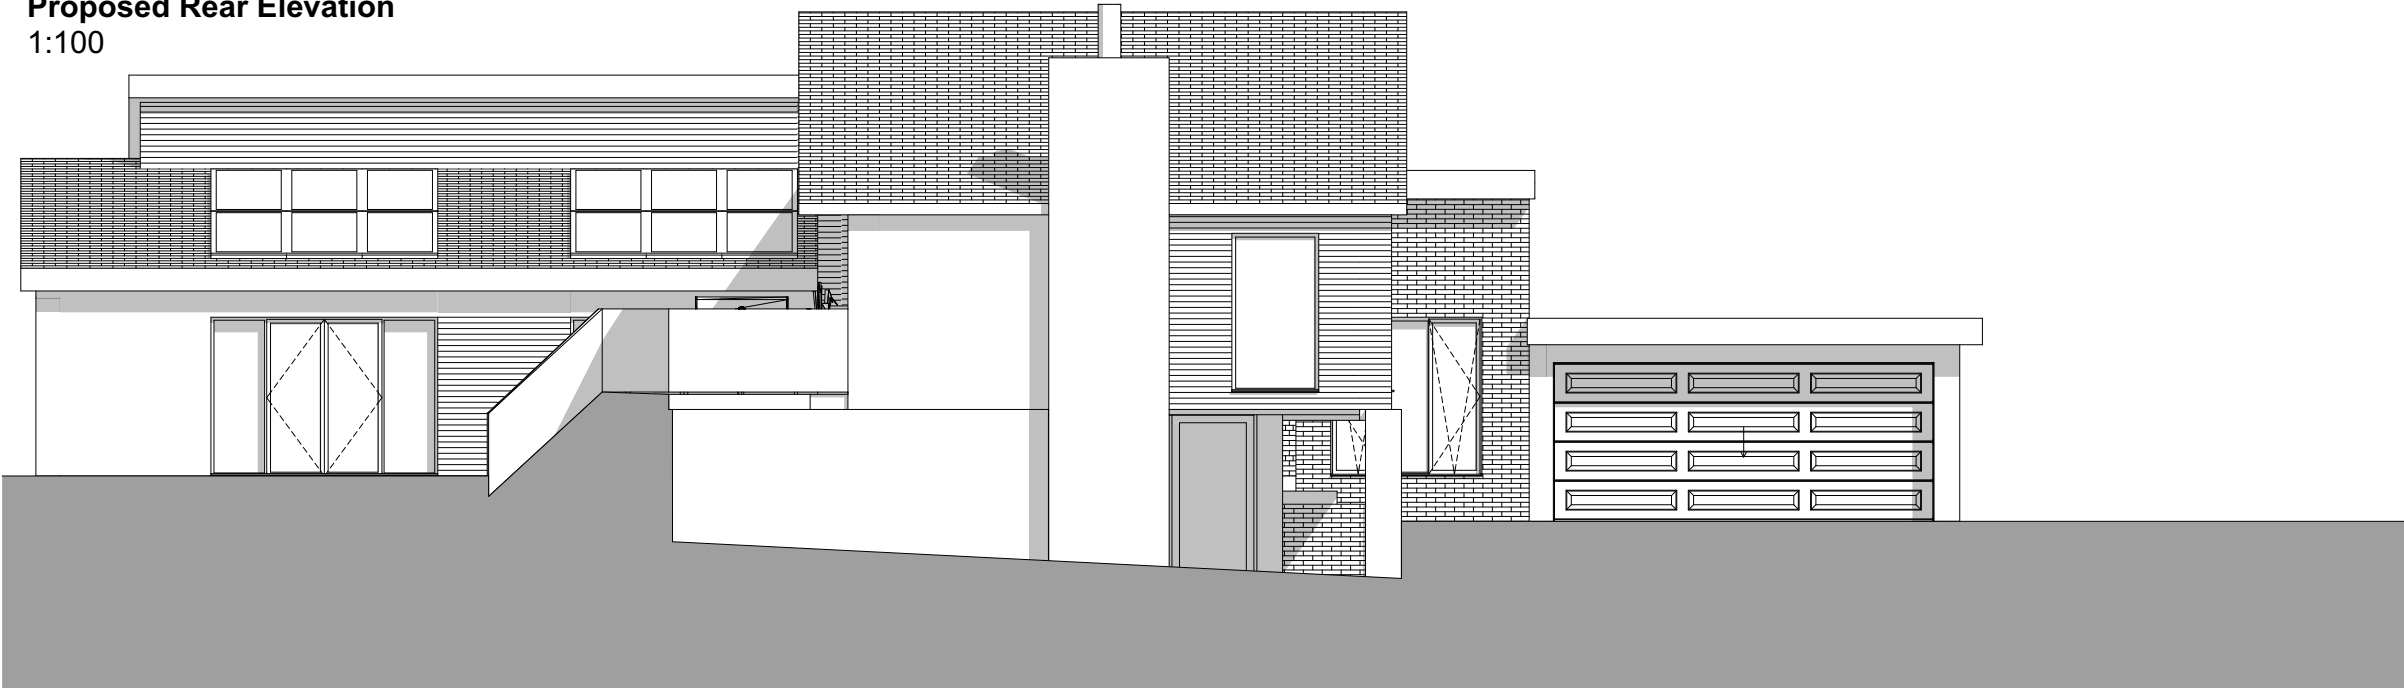

Proposed Side Elevation
1:100

 

Rev No.	Date.	Rev.		By.	Chk.

None Material Amendment

Scale.	1:100 @ A2	Date.	15/12/2022	Drawn by.	JW	Chk.	JS
Project Title.	Pine Ridge						
Client.	Mr P Roberts						
Drawing Title.	Proposed Elevations						
Project No.	BA3010		Drawing No.	NMA-002		Revision.	