


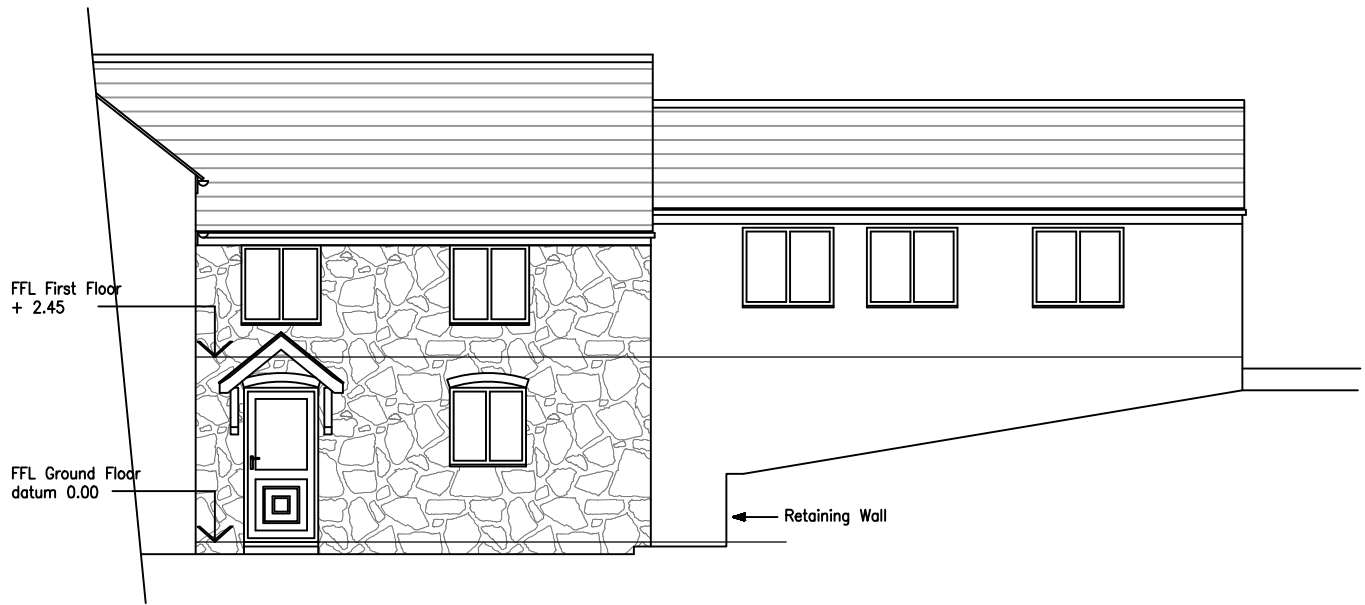

SCALE BAR 1:100

THE COACH HOUSE, VRON
FARM WREXHAM, LL11 5TW
JEREMY & JACQUI BASSETT
EXISTING FRONT ELEVATION

KBArchitectureDesignStudio
49 Blundell Street
Liverpool
L1 0AN
T: 07534528192

DWG: 22005 (SU) 200
DATE: 11.05.23
SCALE: 1:100 © A4 DRAWN: KB