

This drawing is the copyright of the
PLATT WHITE PARTNERSHIP.
All dimensions are to be checked on site prior
to commencing work.
DO NOT SCALE FROM THIS DRAWING.

NOTES

- 1 EXISTING DWELLING,
ODDI-AR-Y-TWMPATH
- 2 EXISTING STONE BARN
- 3 EXISTING STONE OUTBUILDING

PUBLIC RIGHT OF WAY

VISIBILITY SPLAY

25m minimum visibility in each direction 2.4m
back from the verge edge to CL of road

4.8x2.4m Car Parking space

Kilgester Sewage Treatment
Plant with Chemical Dosing to
reduce Phosphate discharge to
ground by 95.4%

C	DL	Car and van turning space shown			
B	DL	Bin storage added			
A	DL	Parking and amenity space added			
	DL	STP added			
	DL	Landscaping added			
Rev	Date	Notes			
Revisions					

PLATT WHITE
Partnership

Nova House, 94 Boughton
Chester, CH3 5AQ.
Tel: 01244 314111, Fax: 01244 314700
e-mail: info@plattwhite.co.uk
Web: www.plattwhite.co.uk

Client
MR J LLOYD

Project
NEW ACCESS AT
ODDI-AR-Y-TWMPATH, GARTH
GLYN CERIOG, LL20 7LY


Subject
SITE PLAN

Dwg. No.
3971 / 02

Drawn by
AL

Checked by
DL

Date
Oct 2020

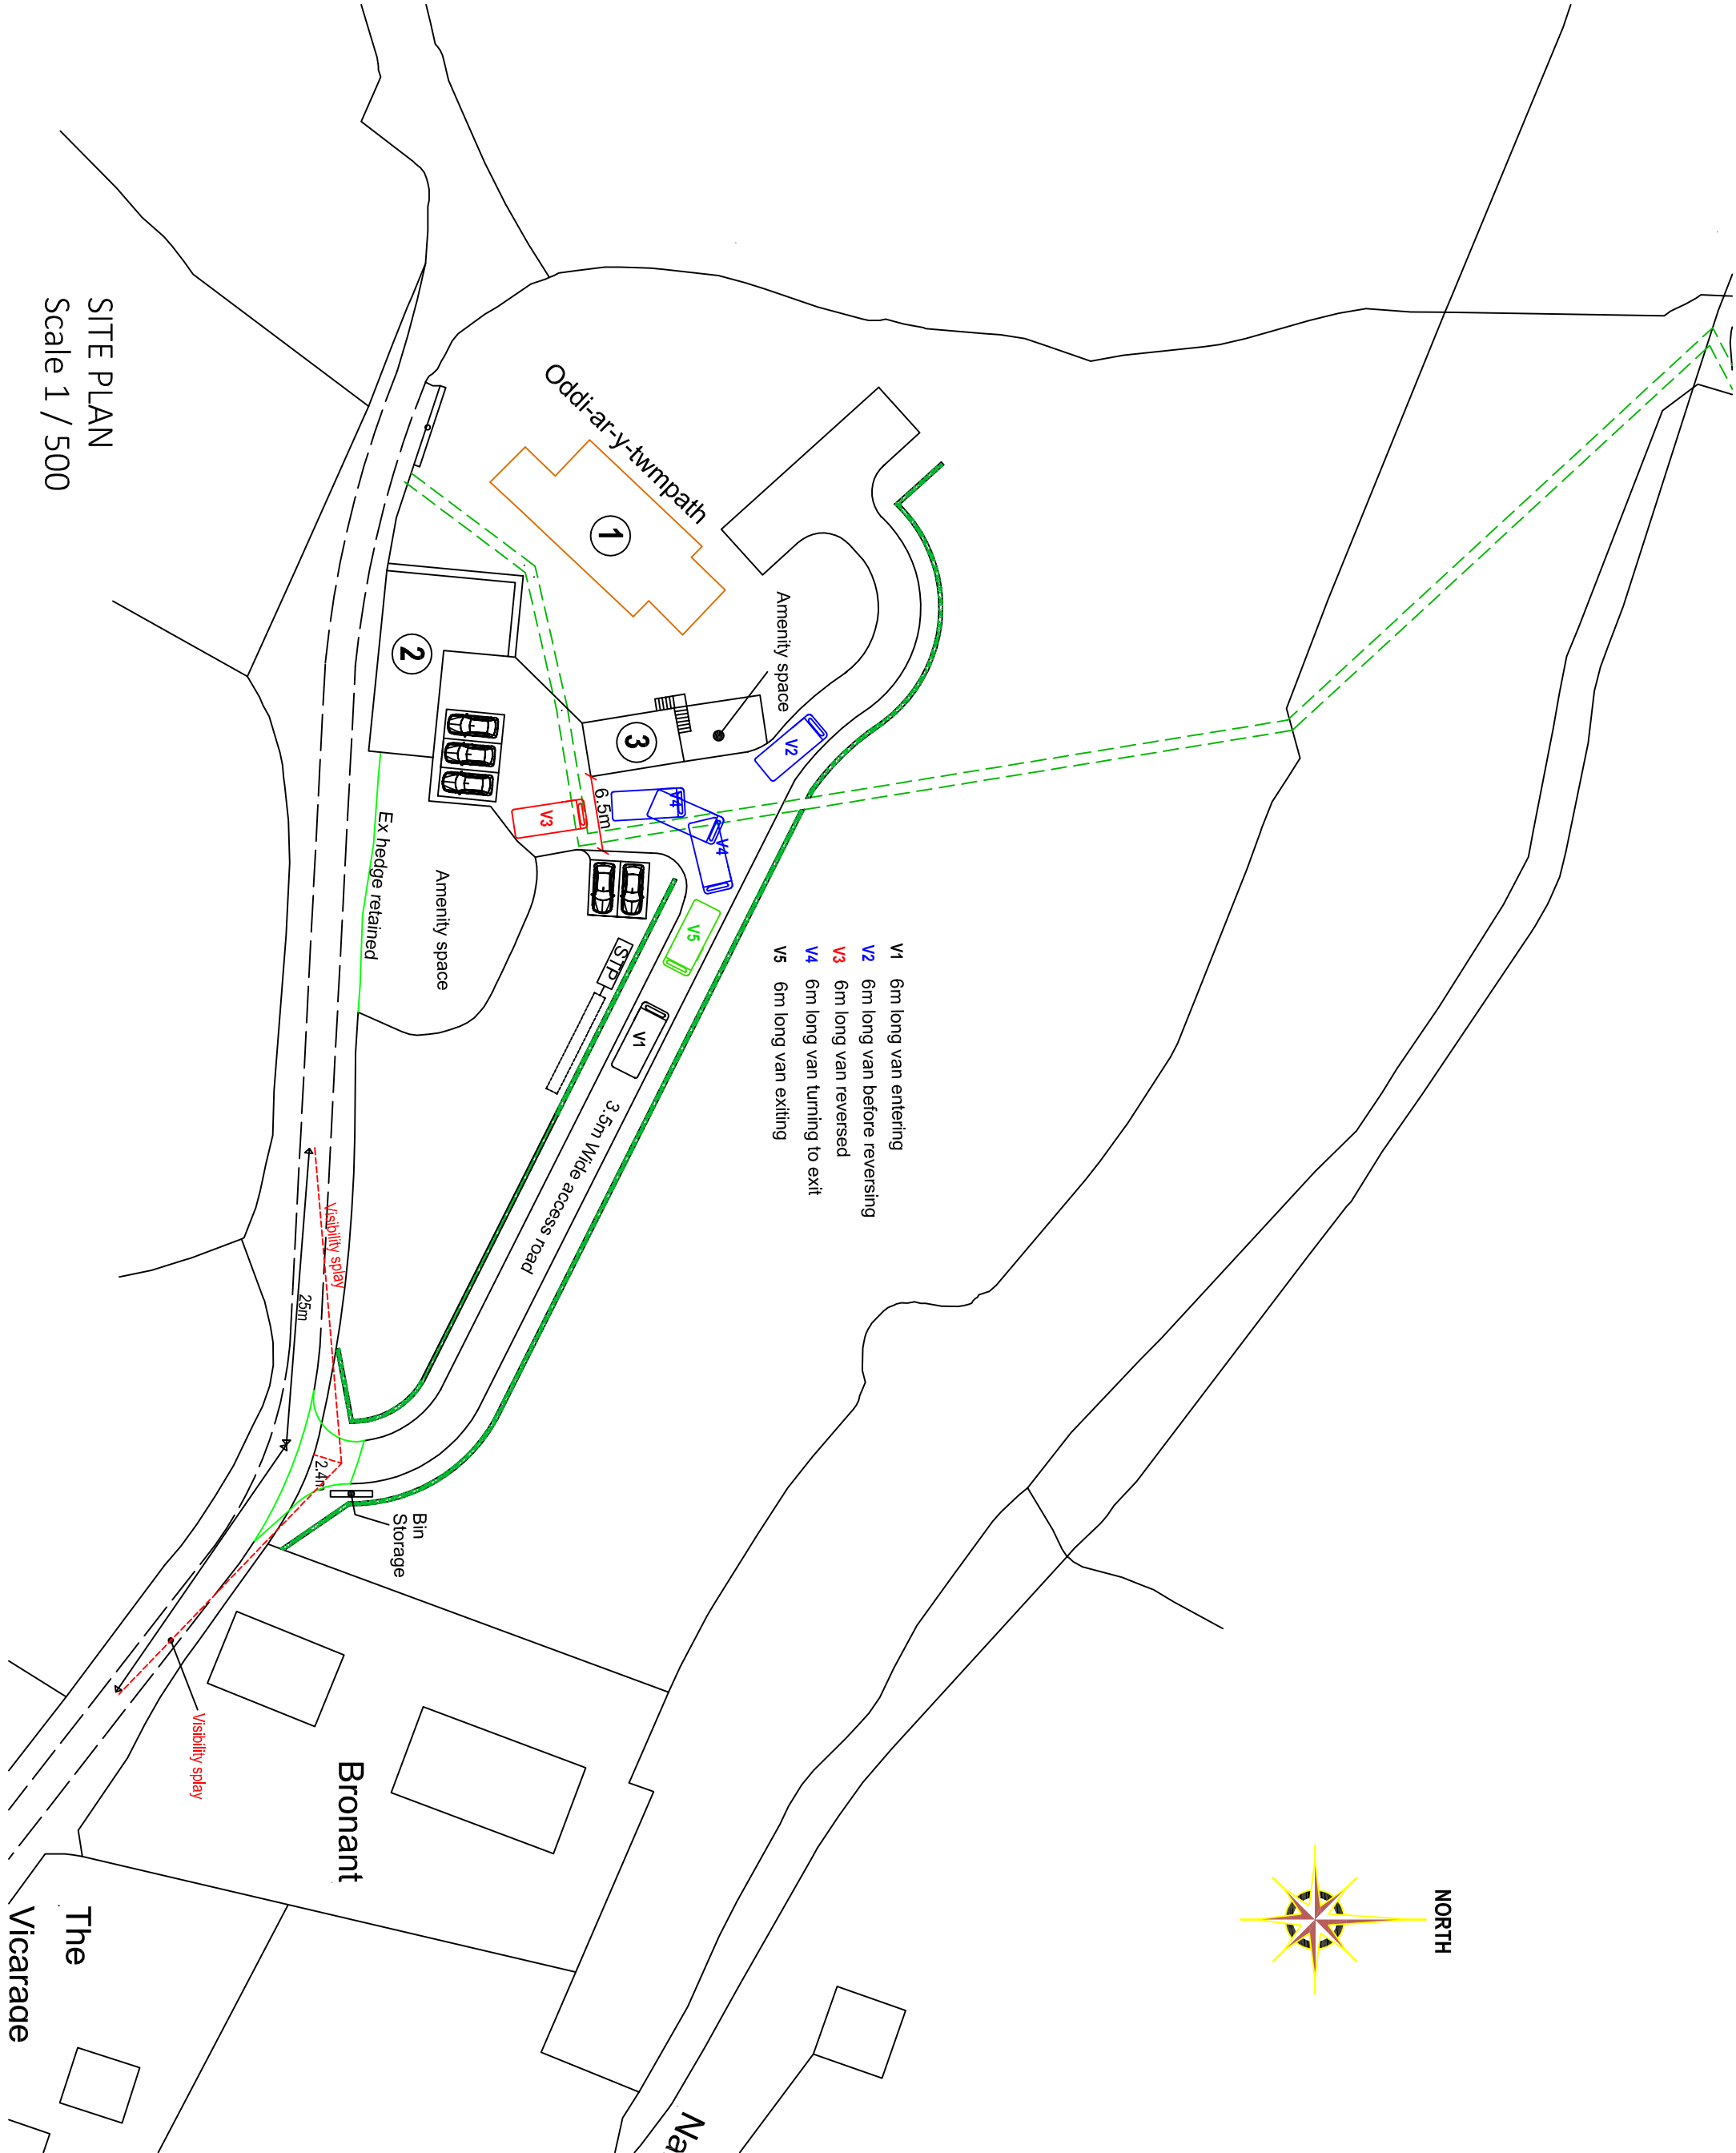

SITE PLAN
Scale 1 / 500