

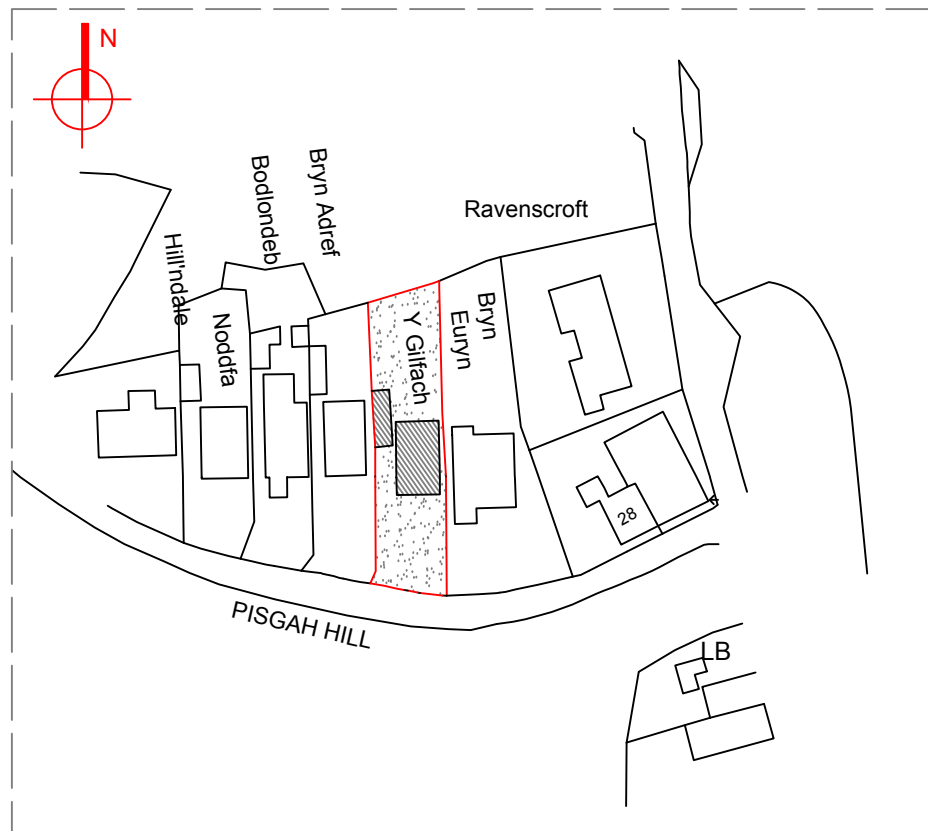


 


Crown Copyright All Rights Reserved Licence Number 0100031873

LOCATION PLAN
scale 1:1250

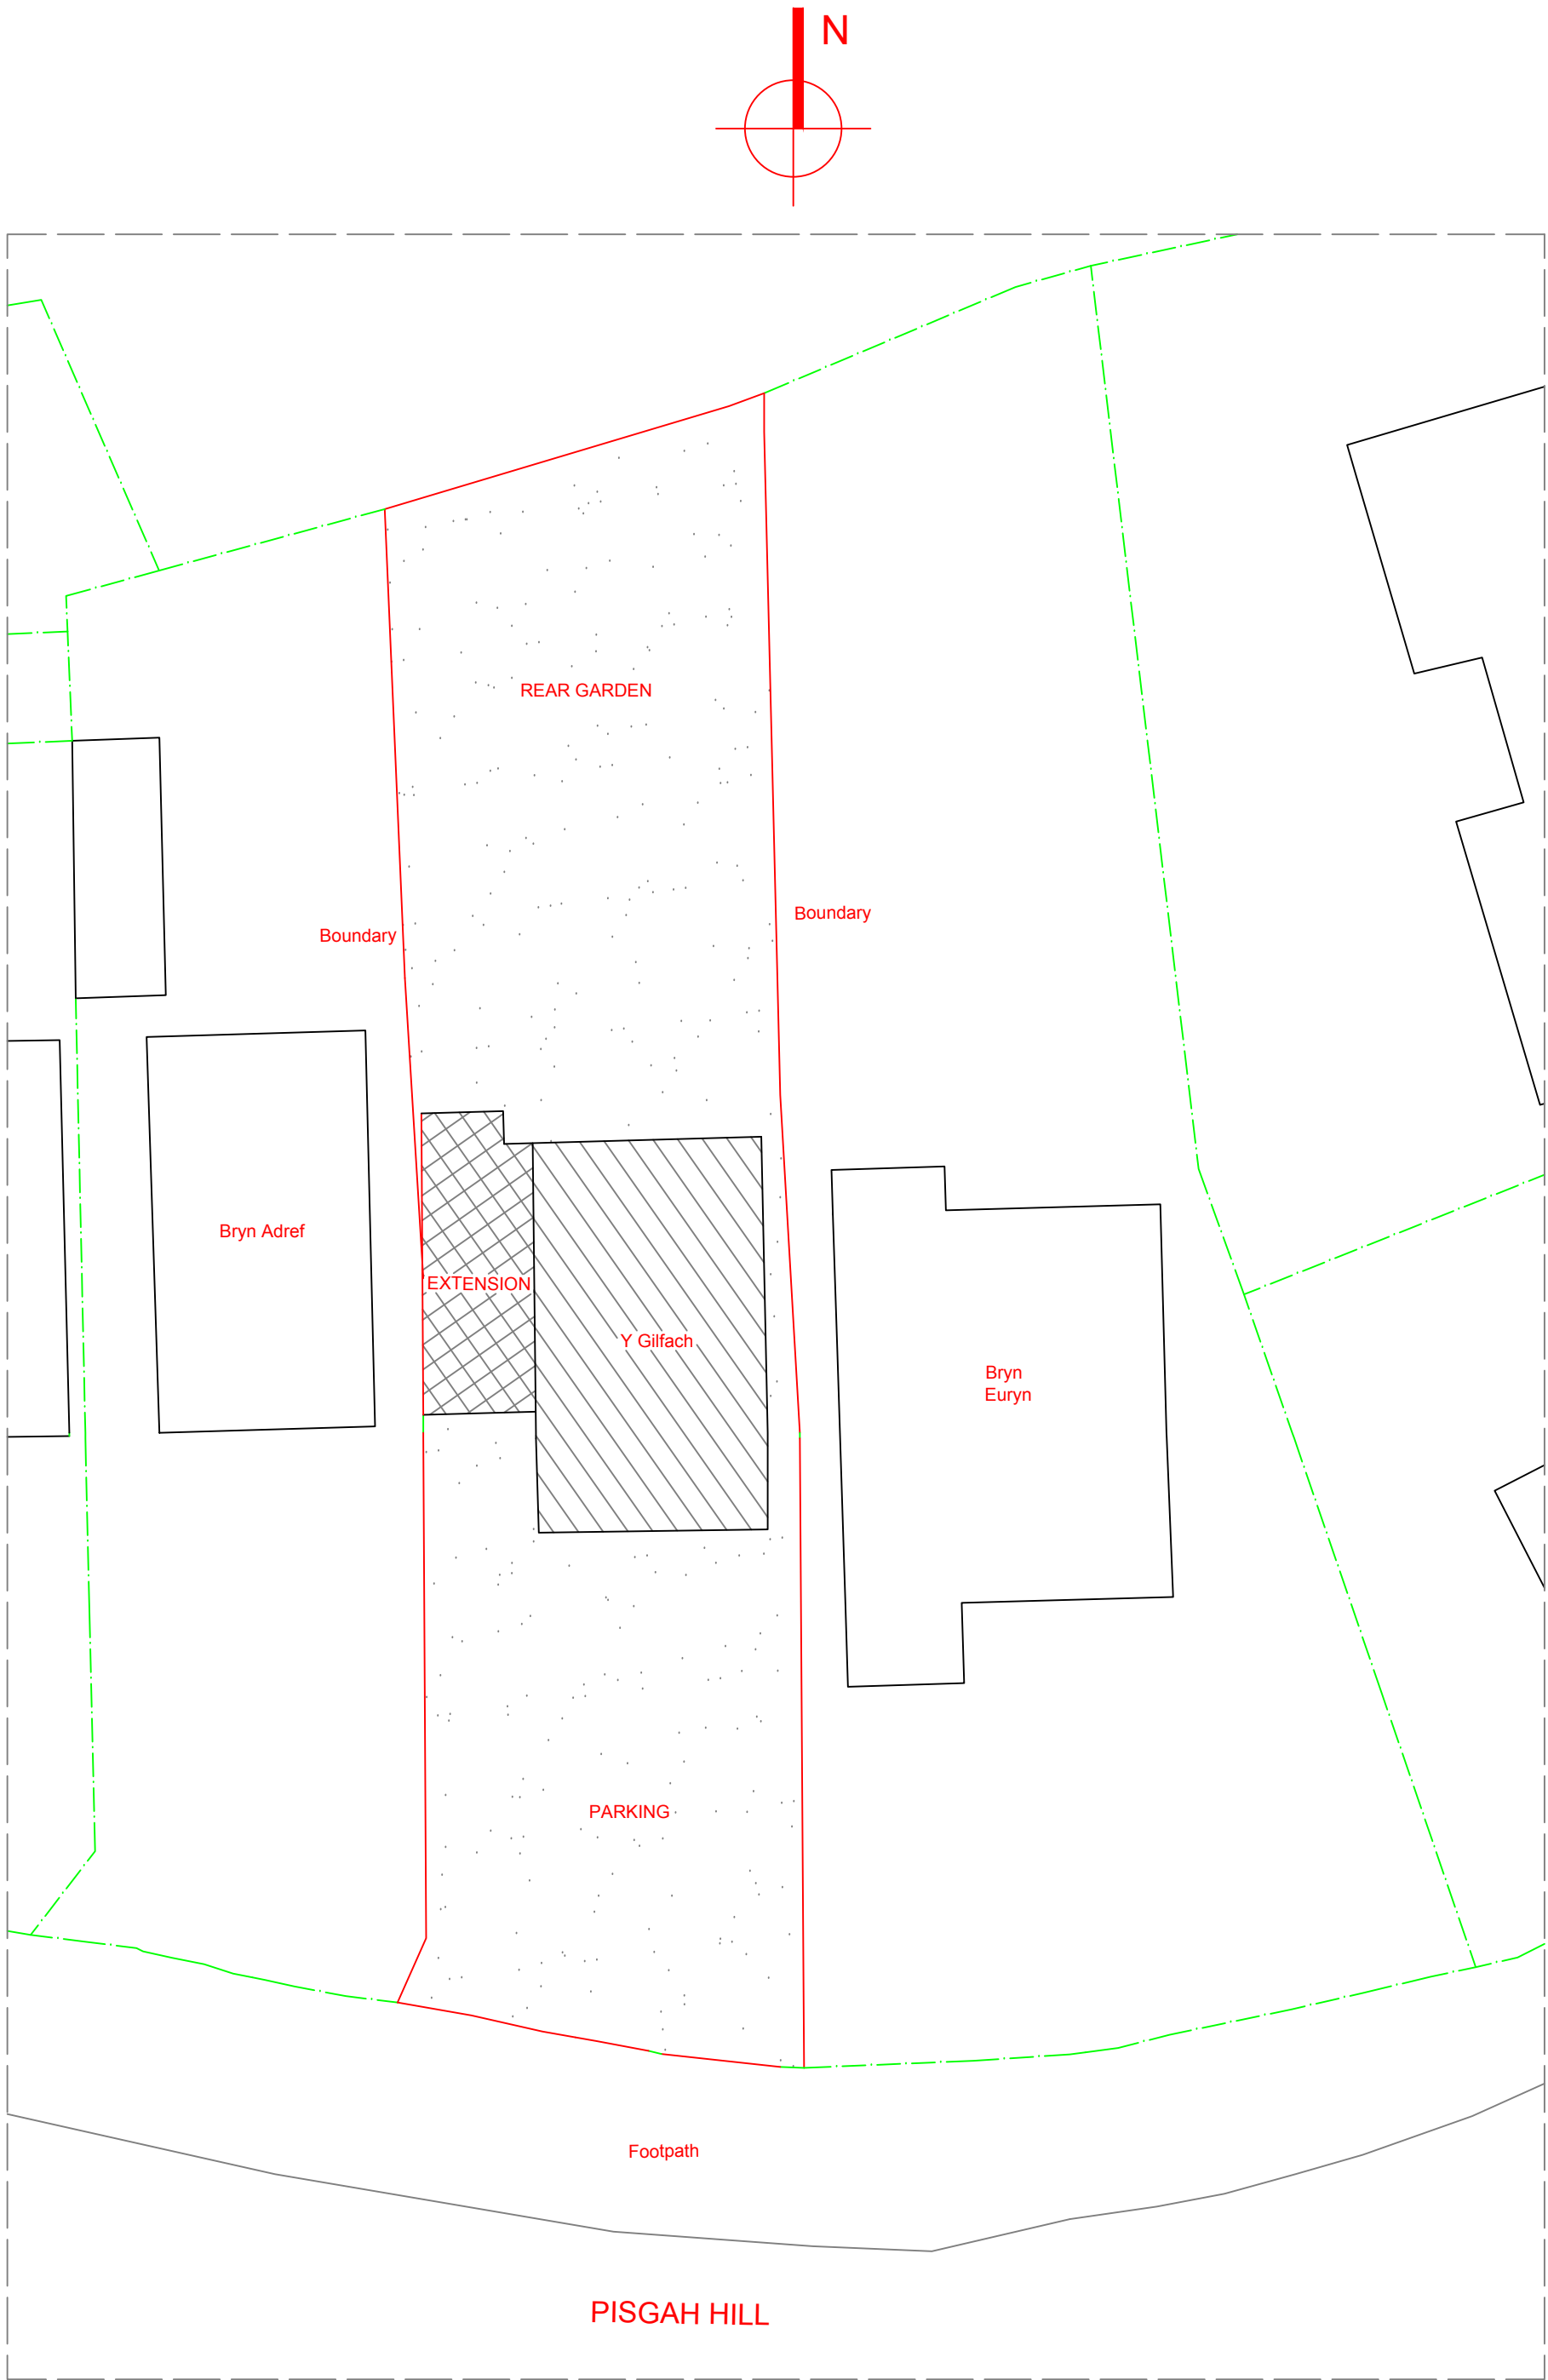

PROPOSED SITE PLAN
scale 1:200

 

ADDRESS	Y GILFACH, WREXHAM, LL11 6DB				
PROJECT	SINGLE STOREY SIDE EXTENSION				
SCALE	AS SHOWN	DWG NO	FPA101243	PAGE	03
DRAWN	K. MILLER	DATE	MARCH-2023	REV	C

THESE DRAWINGS ARE PRODUCED TO OBTAIN PLANNING AND BUILDING REGULATIONS APPROVAL ONLY AND COPYWRITE OF THE DESIGNER, ALL DIMENSION TO BE CHECKED ON SITE.