
 


Shrewsbury	Conwy	Chester
T: 01743 236400		T: 01244 569008

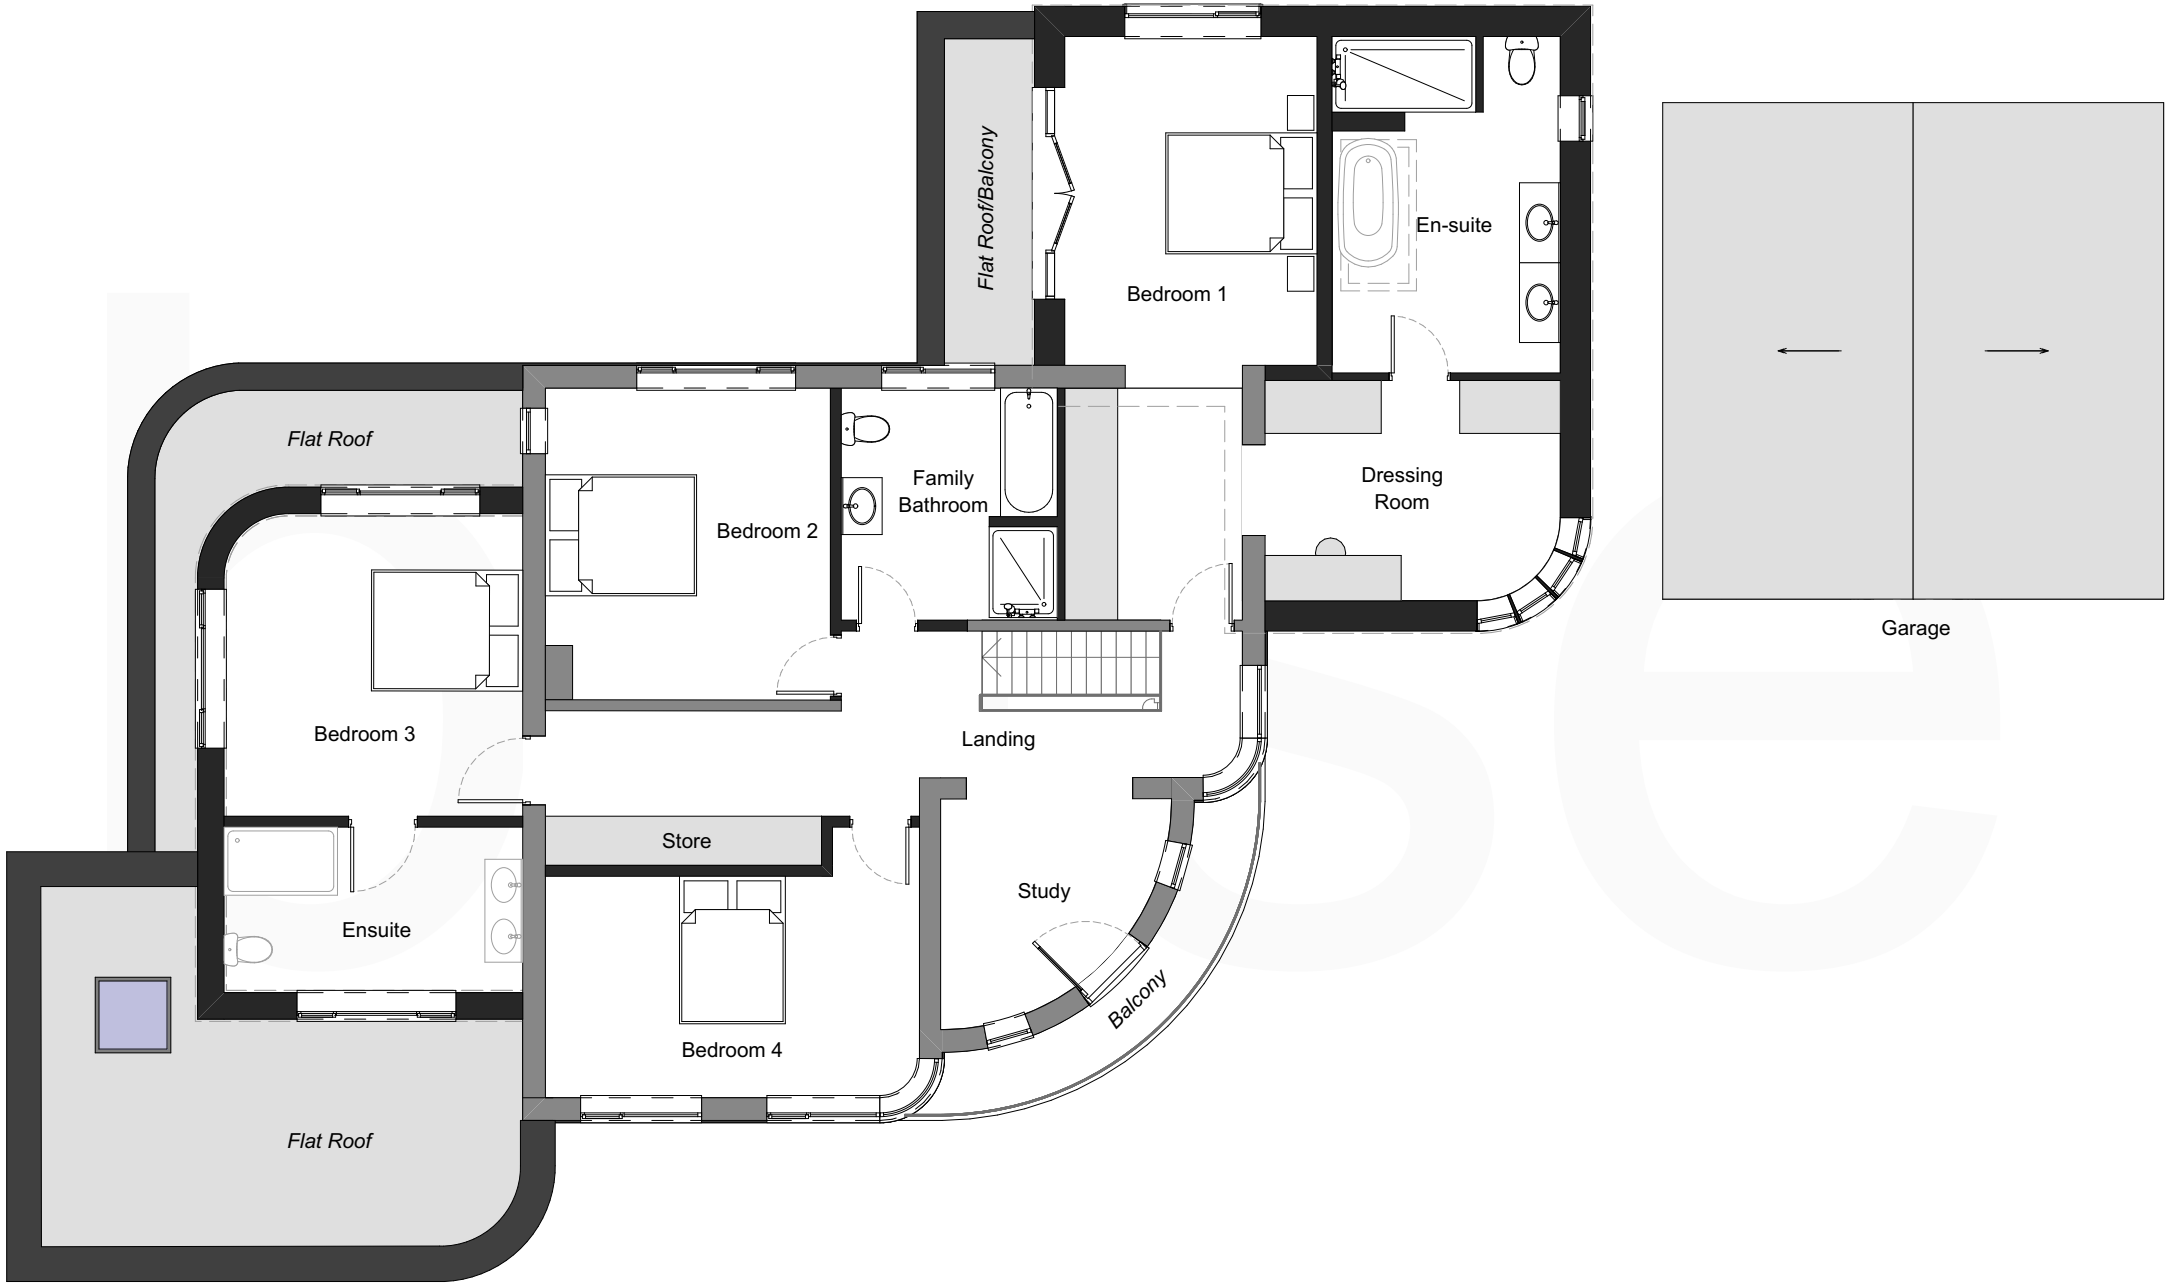

Rev.	Revision Description.	
By.		
Chk.		
Scale. 1:100 @ A3		Drawn by. CB
Date. 10.03.2023		Chk. BGE
Project Title White Lodge		
Client Mr Overall		
Drawing Title Proposed First Floor Plan		
Project No. BA3641	Drawing No. PL-003	Rev.

This drawing is the property of base Architecture & Design Ltd. It shall not be copied or scanned, in part or whole, without prior consent of base Architecture and Design. Do not scale this drawing.