




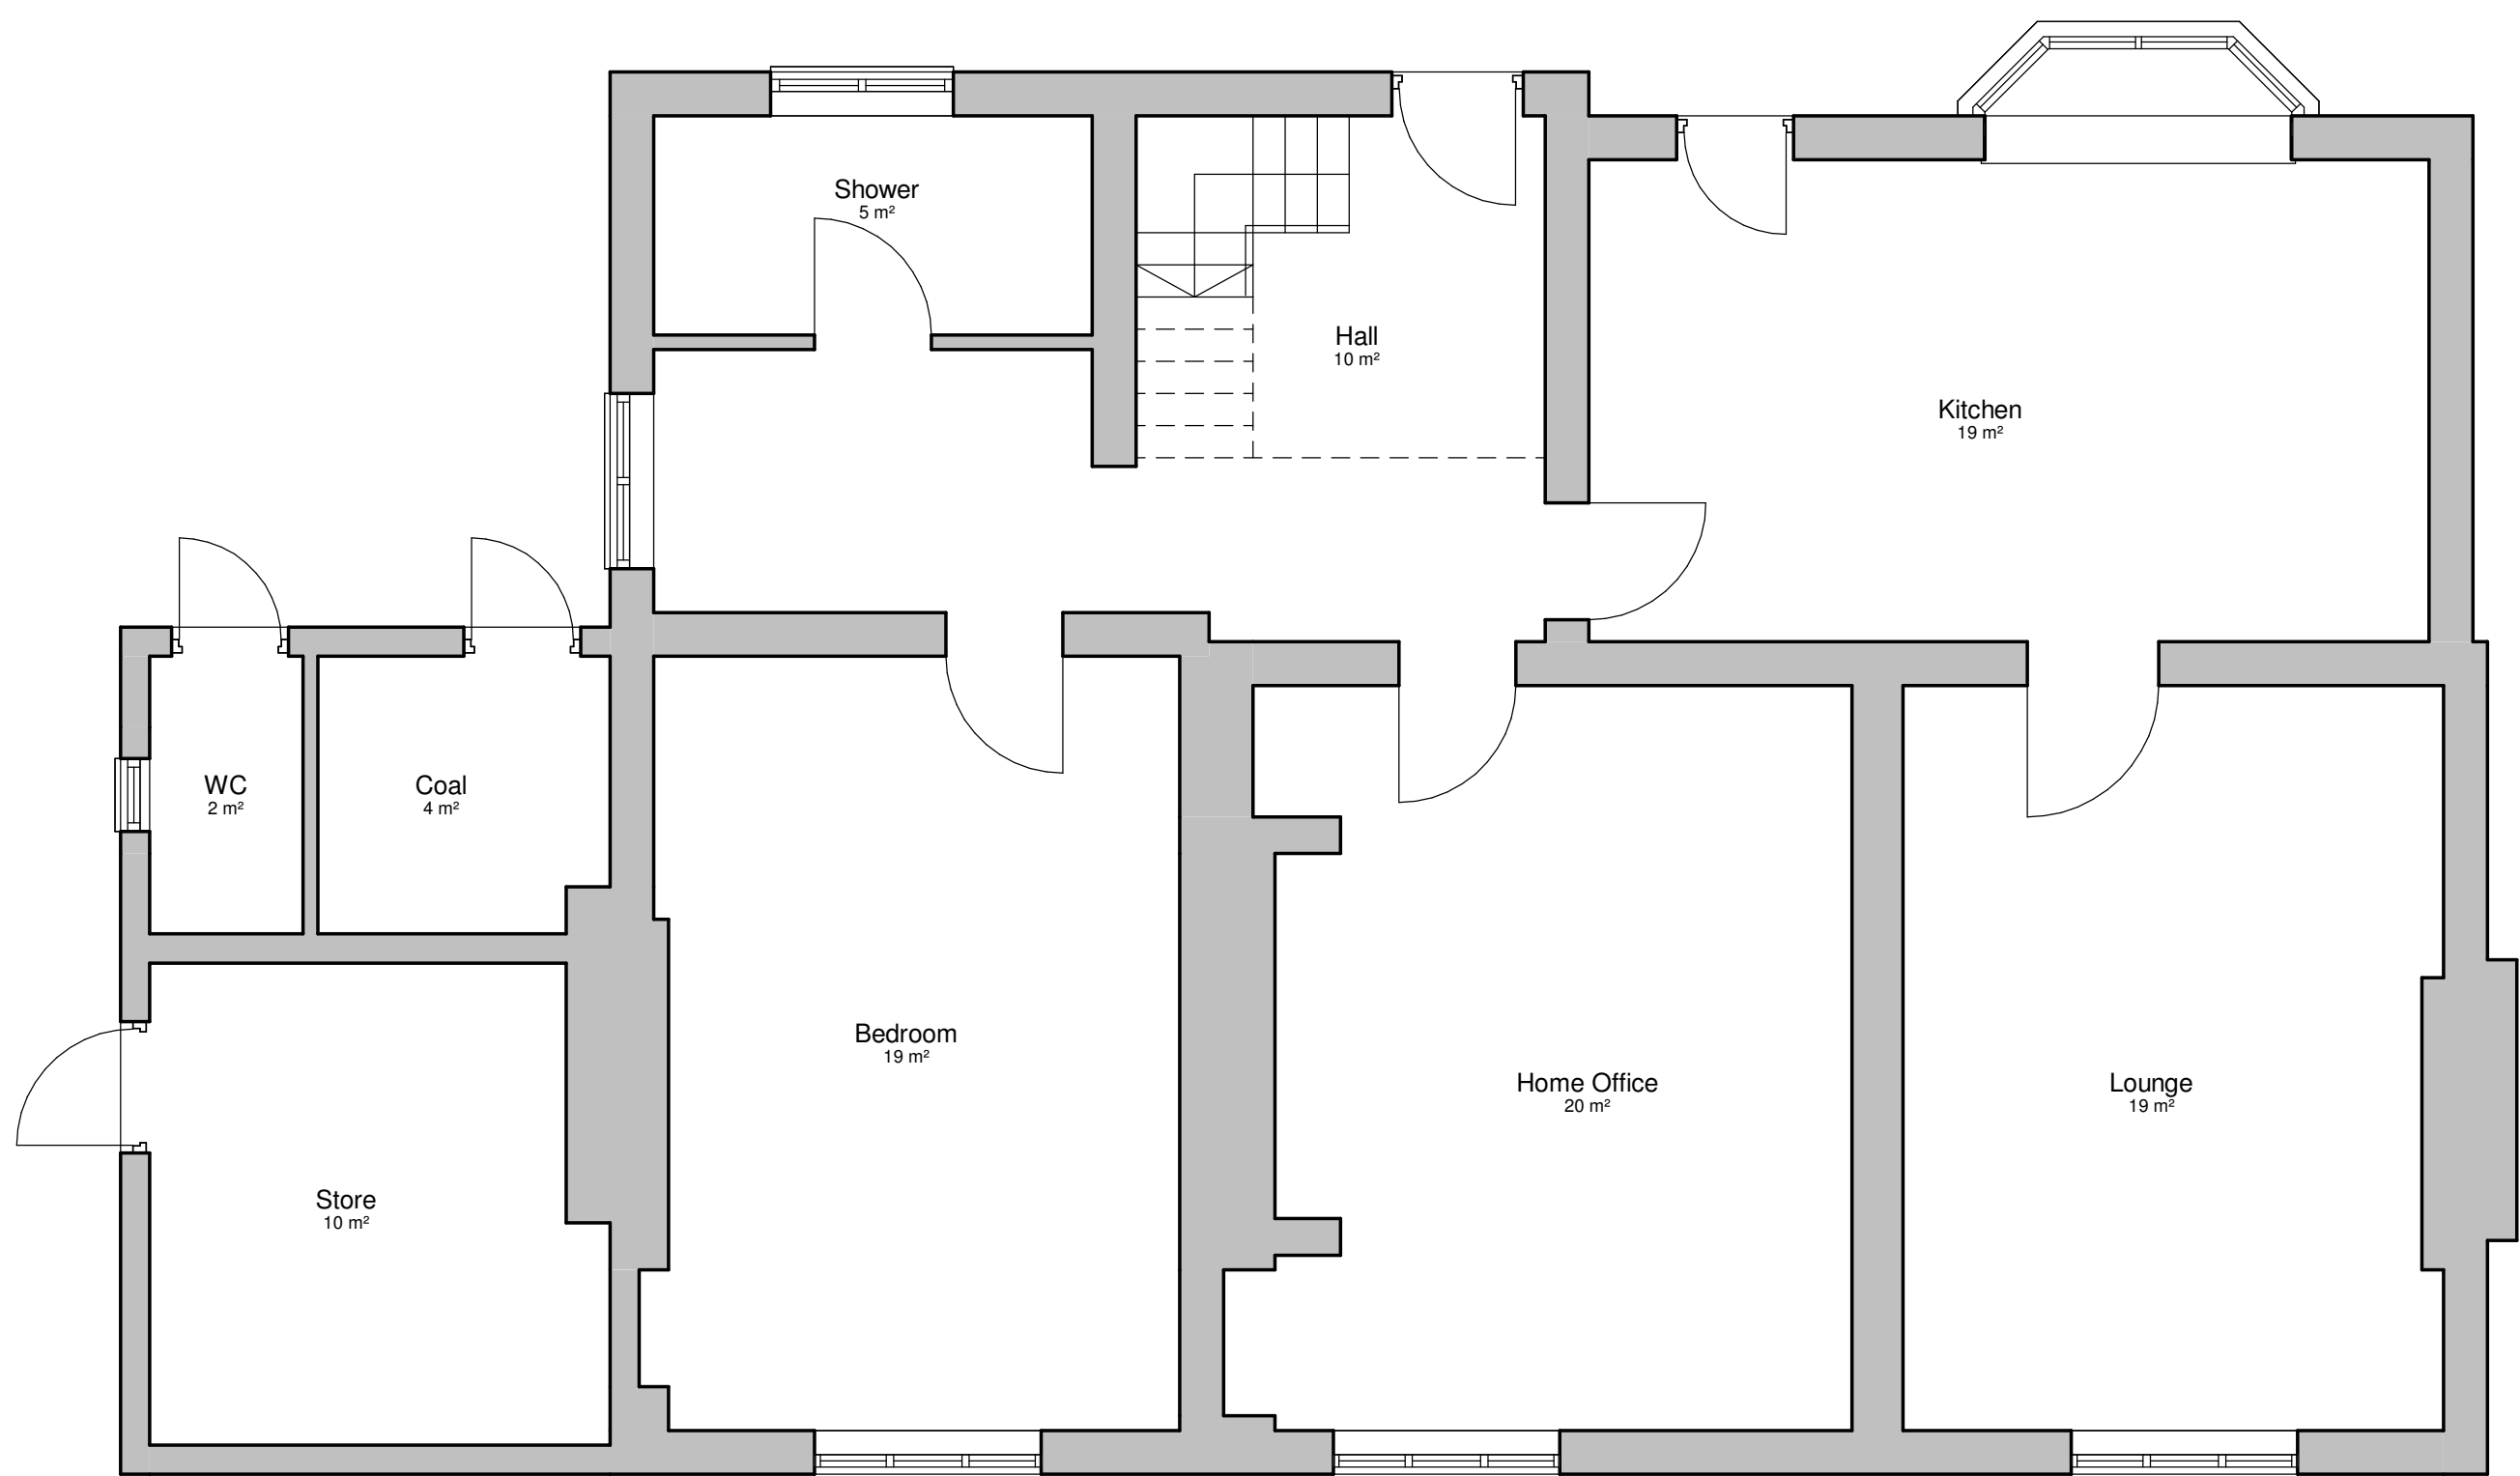

Existing Ground Floor Plan
1 : 50

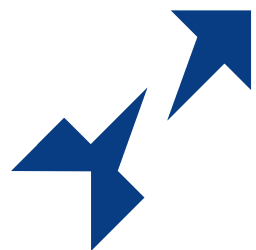

Existing First Floor Plan
1 : 50

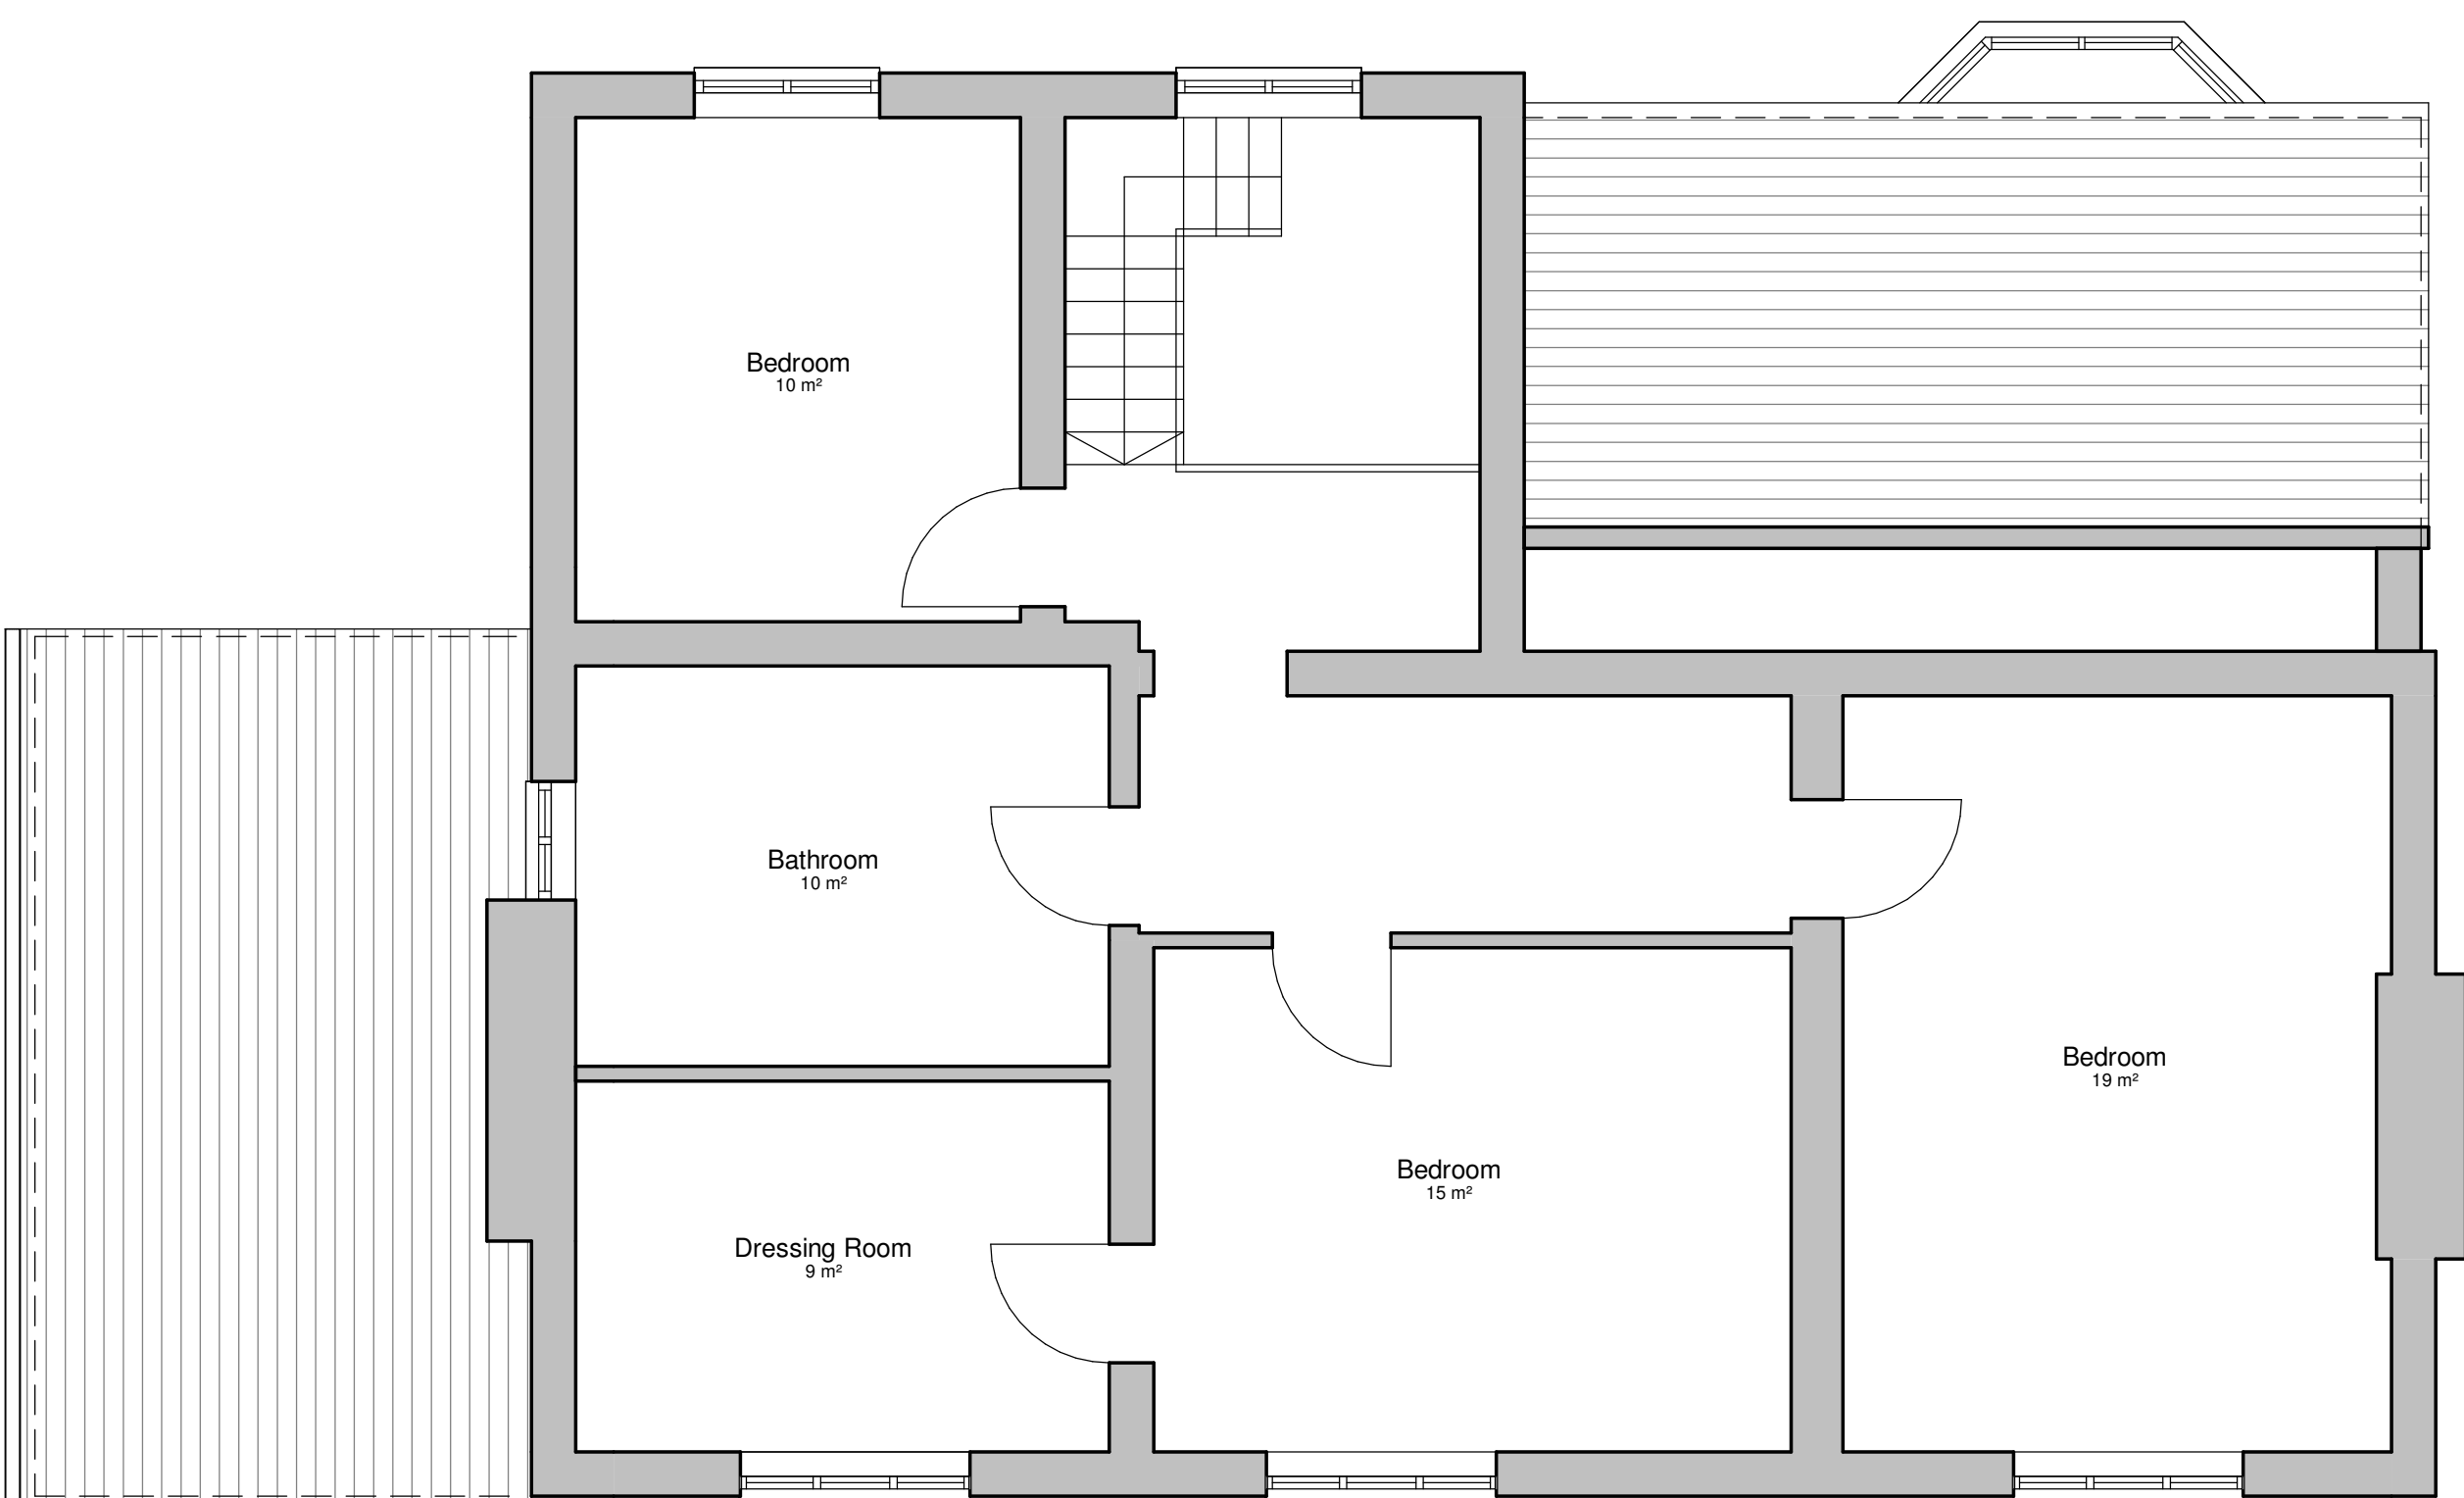

Project:	Farmhouse, Mulsford Farm		
Title:	Existing Floor Plans		
Scale @ A1:	1 : 50	Scale @ A3:	1:100
Author:	GE	Date:	14/02/23
Project Ref:	23-10	Drawing No:	A003
Rev.	-		